




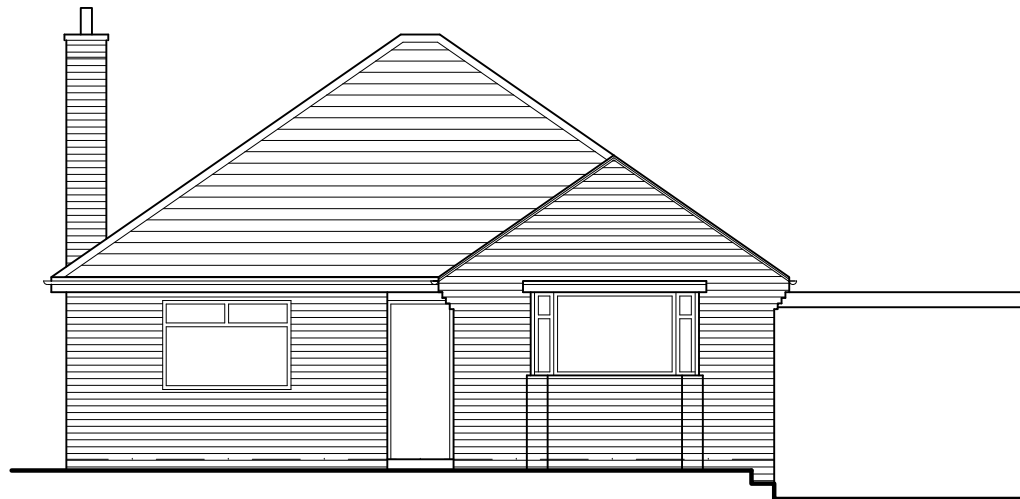


FRONT ELEVATION as existing

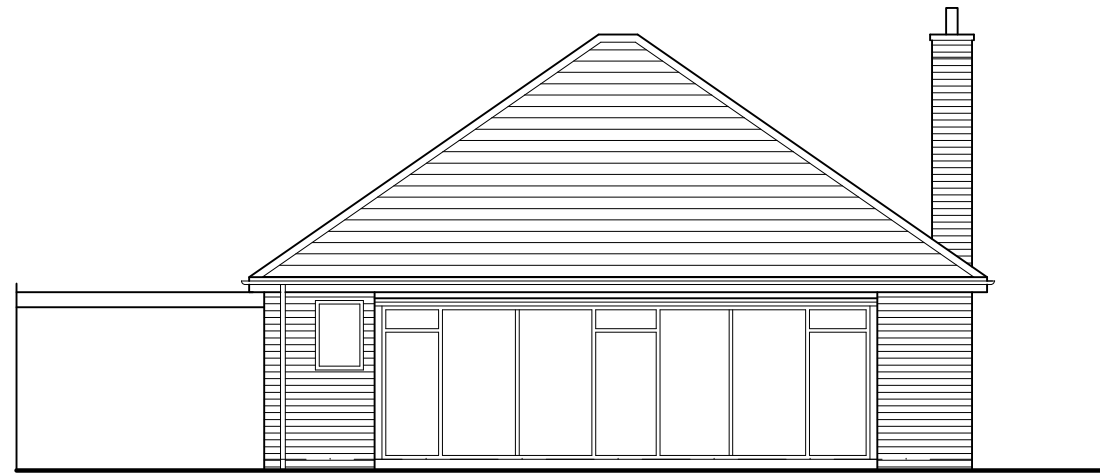


REAR ELEVATION as existing

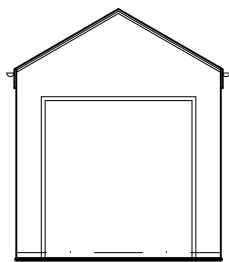


GARAGE FRONT
ELEVATION
as existing

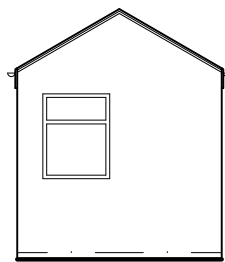


GARAGE REAR
ELEVATION
as existing

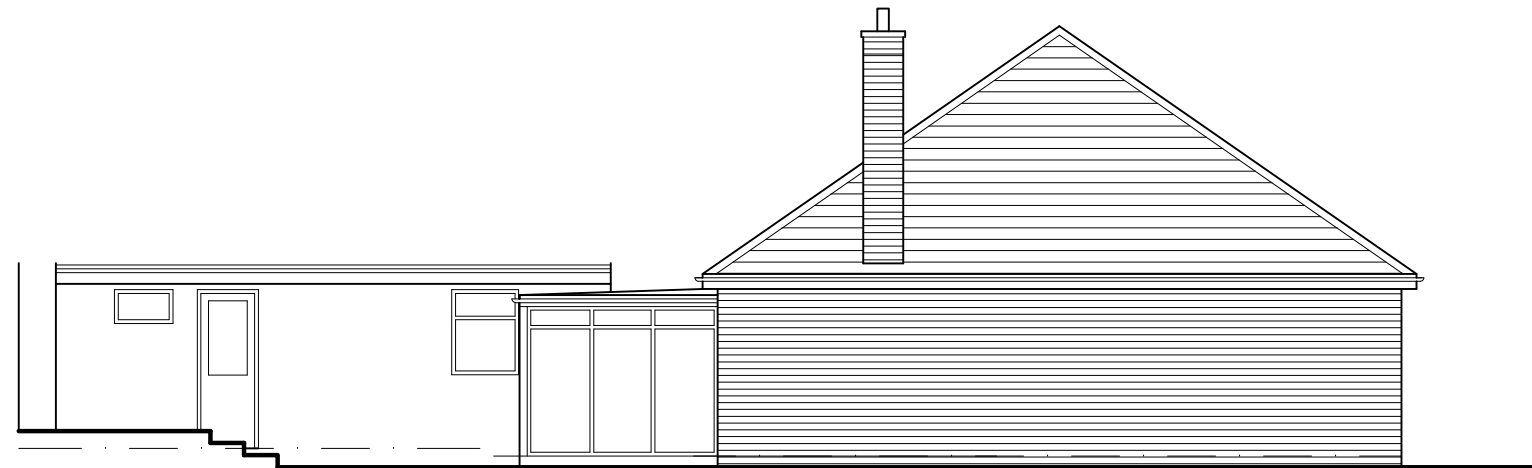

SIDE ELEVATION as existing

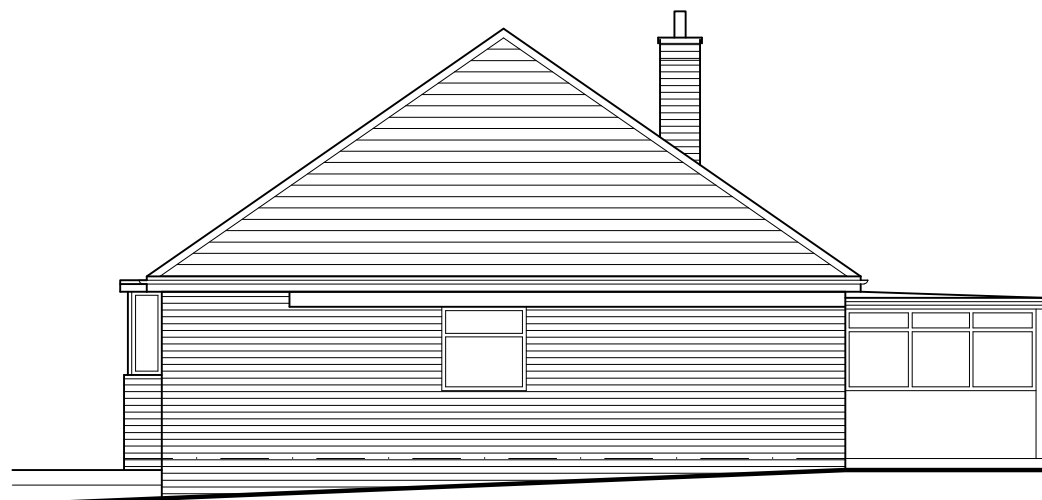

SIDE ELEVATION (Garage side) as existing

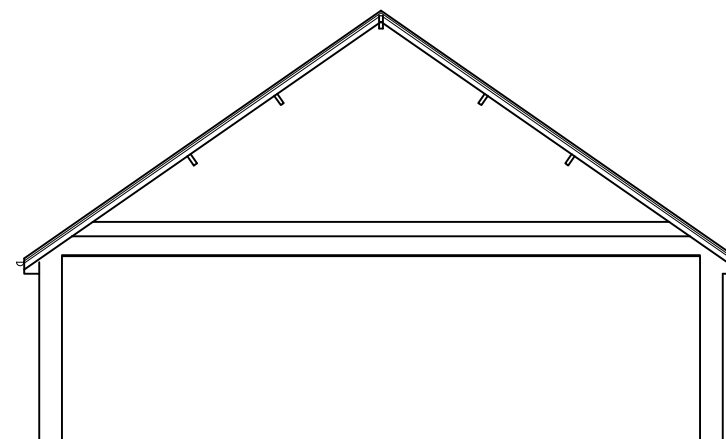

TYPICAL SECTION as existing

REV.	DATE	AMENDMENT	BY
© This drawing is copyright and must not be reproduced or copied to any third party without written permission. All dimensions must be checked on site. Only figured dimensions should be worked from. Discrepancies must be reported before proceeding.			
PROJECT Extension and Alterations 68 Bretby Lane Bretby			
DRAWING TITLE Existing Elevations			
 t: 07960 495728 e: info@aforarchitect.co.uk w: www.aforarchitect.co.uk for Architect			
SCALE 1:100		SHEET SIZE A3	
DATE Oct 21			
JOB No. 3063		DRAWING No. 02	REV. -