




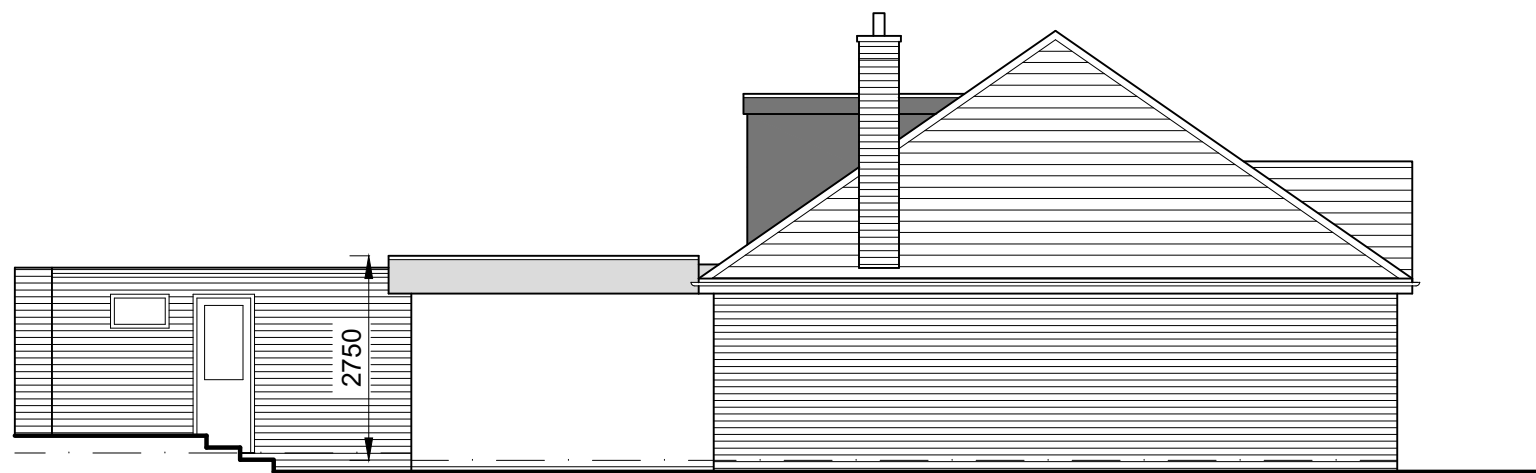


SIDE ELEVATION as proposed

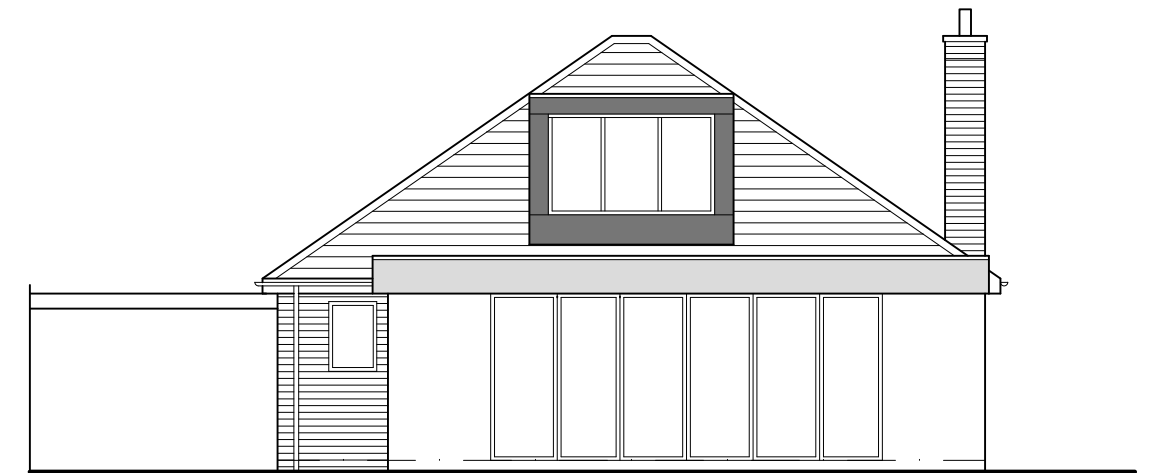


REAR ELEVATION as proposed

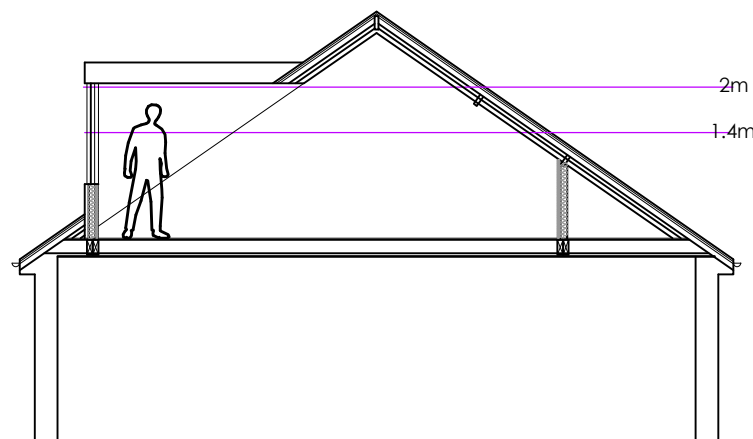

TYPICAL SECTION through dormer as proposed

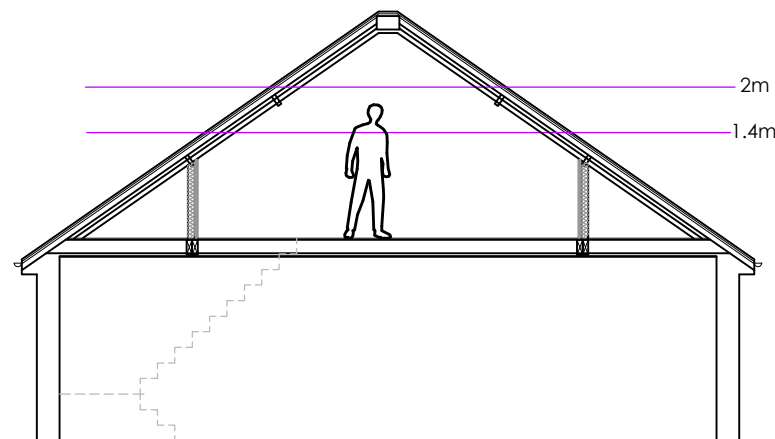

TYPICAL SECTION through stairs as proposed

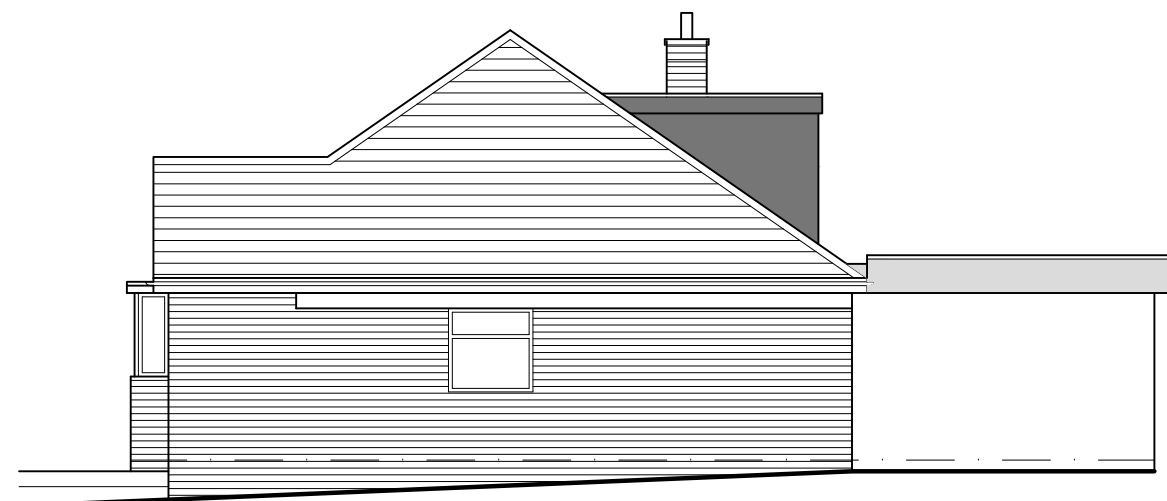

SIDE ELEVATION (Garage side) as proposed

Materials

- Walls: White render or Brickwork to match existing
- Roof: Self finished grey single ply membrane flat roof
- Dormer Cheeks: Lead grey (or equivalent GRP)
- Fascia: Dark grey ppc aluminium
- Windows/Doors: White uPVC and PPC aluminium glazed doors - colour tba,
- Roof lights: Black aluminium framed double glazed rooflantern

REV.	DATE	AMENDMENT	BY
------	------	-----------	----

© This drawing is copyright and must not be reproduced or copied to any third party without written permission.
All dimensions must be checked on site.
Only figured dimensions should be worked from.
Discrepancies must be reported before proceeding.

PROJECT
Extension and Alterations
68 Bretby Lane
Bretby

DRAWING TITLE

Proposed Elevations

A for Architect
t: 07960 495728
e: info@aforarchitect.co.uk
w: www.aforarchitect.co.uk

SCALE
1:100

SHEET SIZE
A3

DATE
Oct 21

JOB No.	DRAWING No.	REV
3063	04	-