



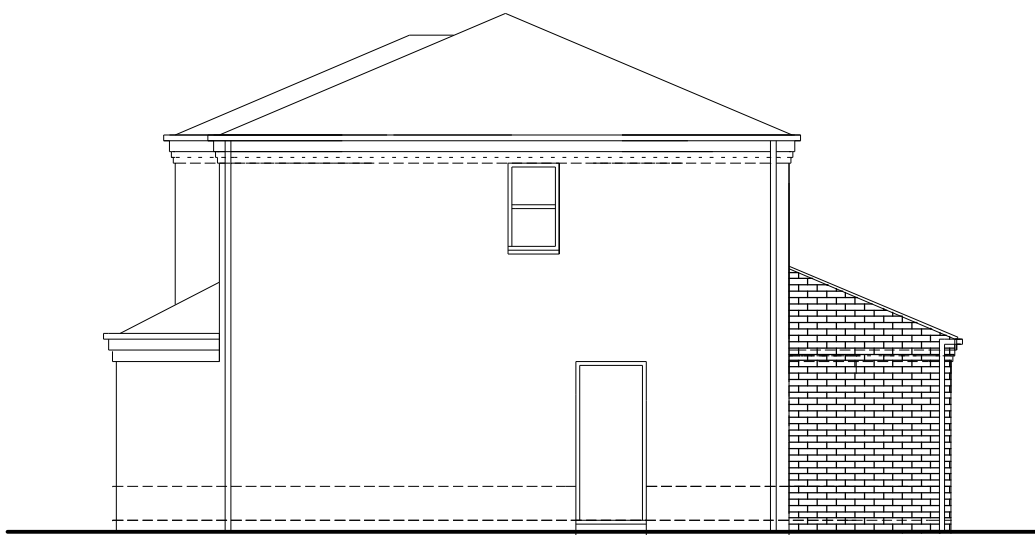


Side Elevation 1/100




Rear Elevation 1/100

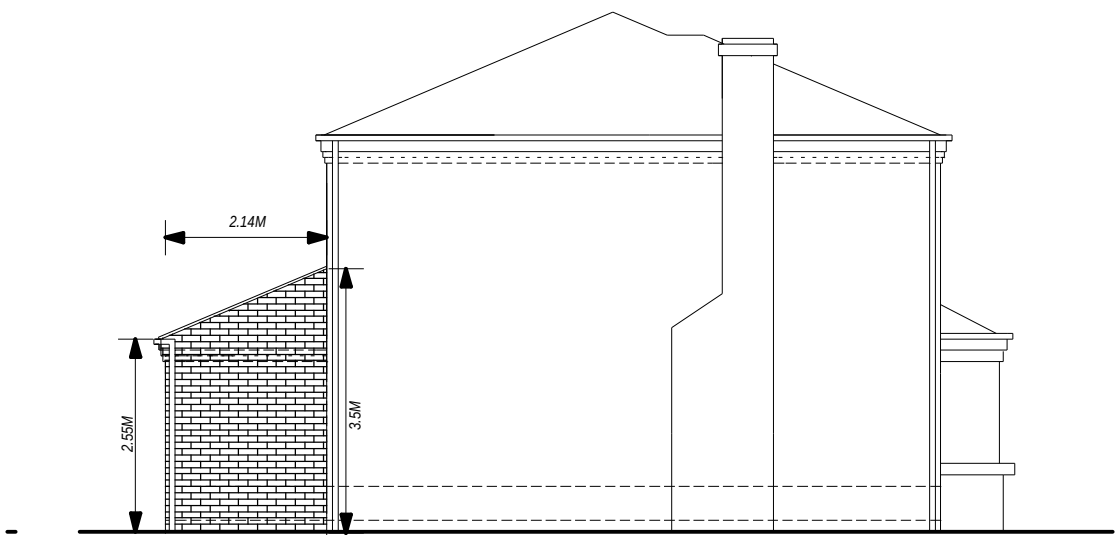


Rear Elevation 1/100

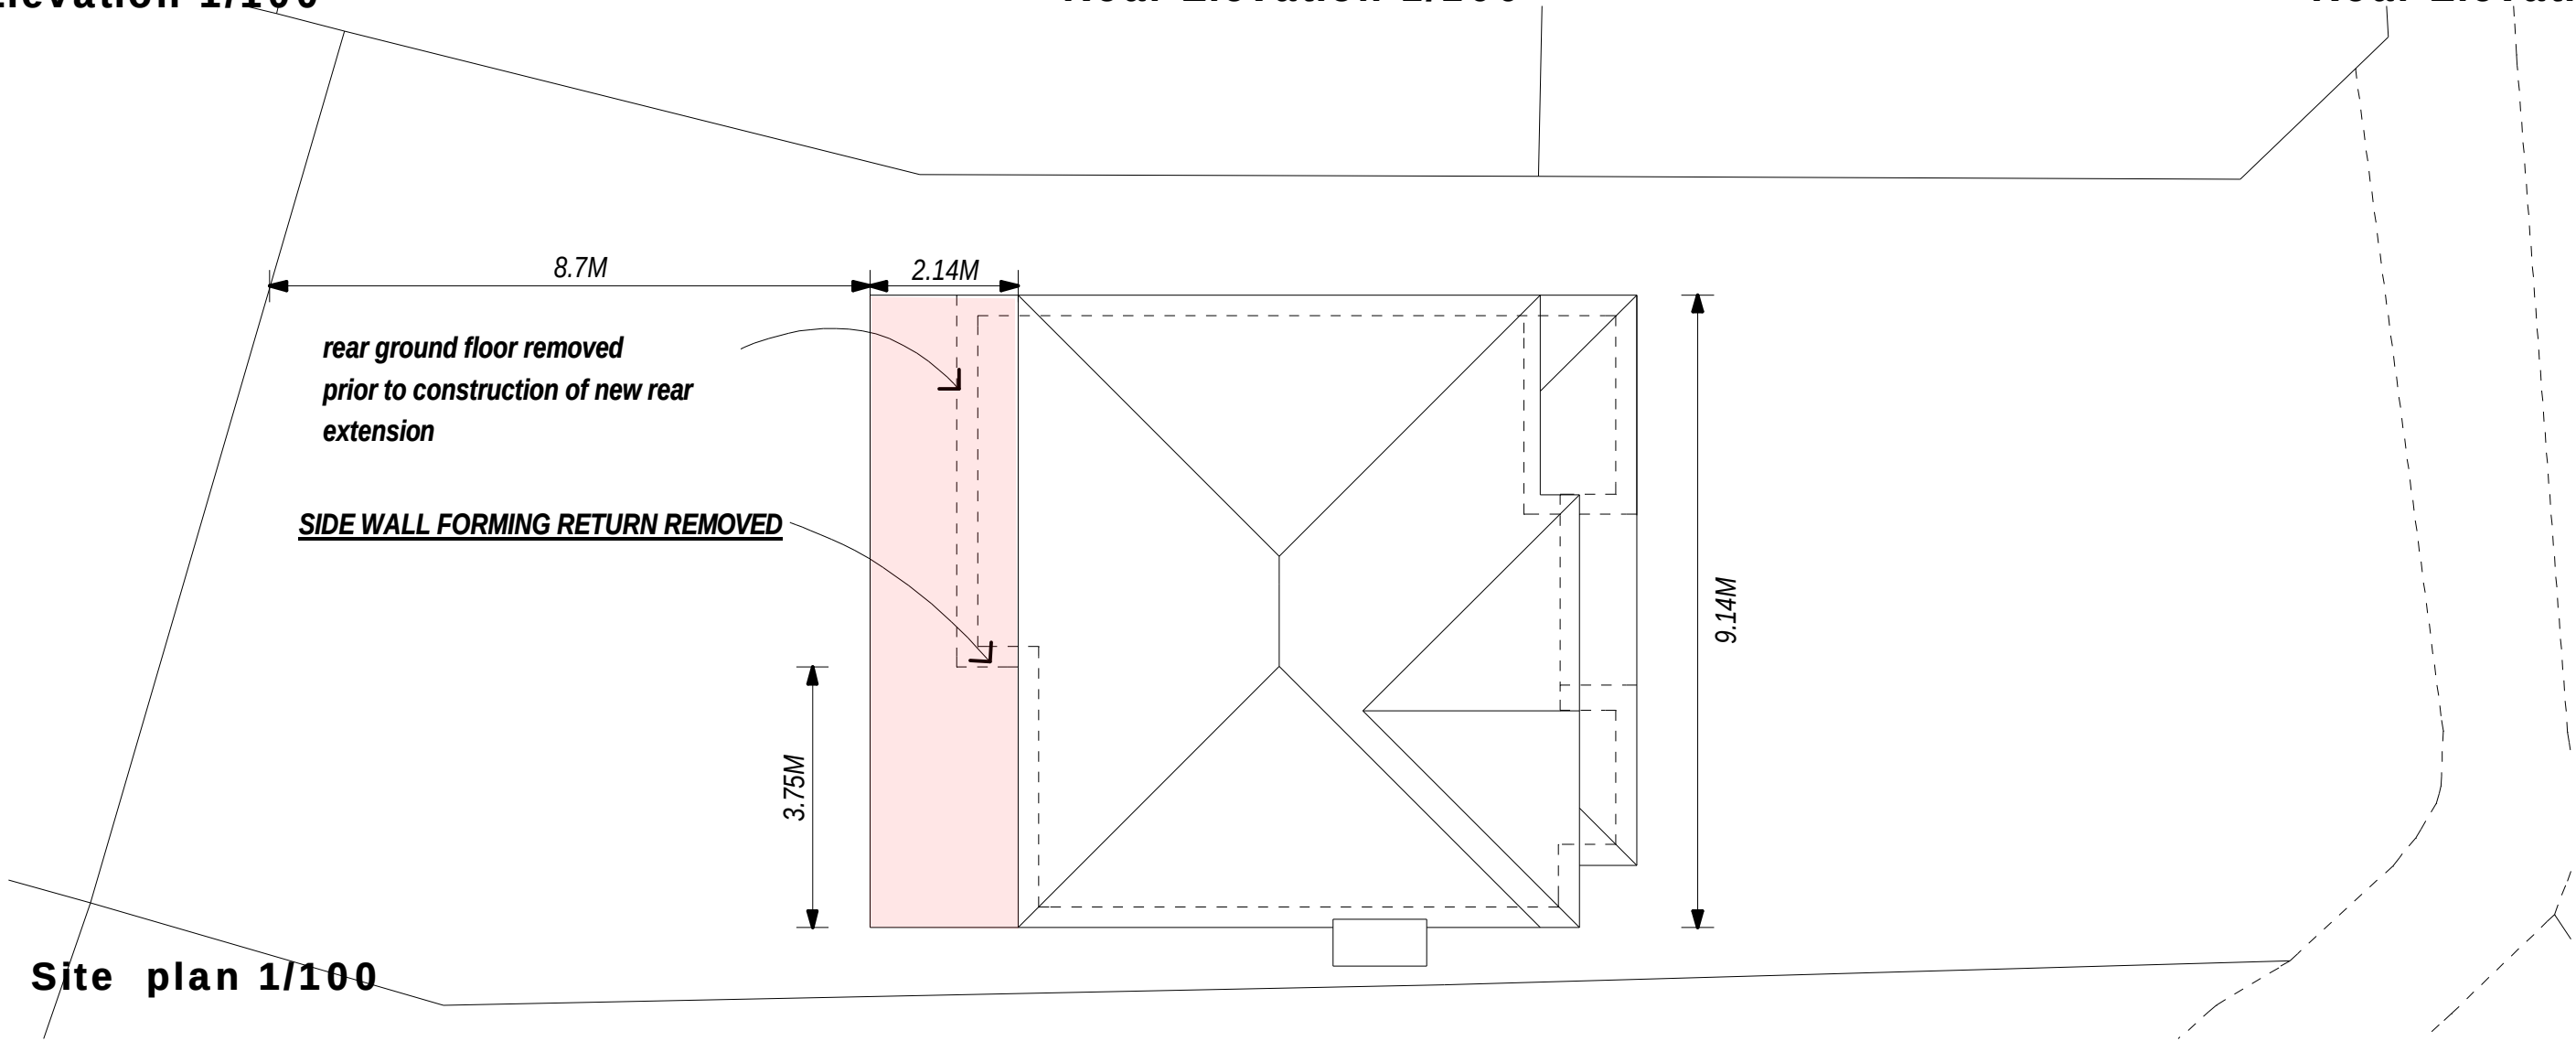

Site plan 1/100

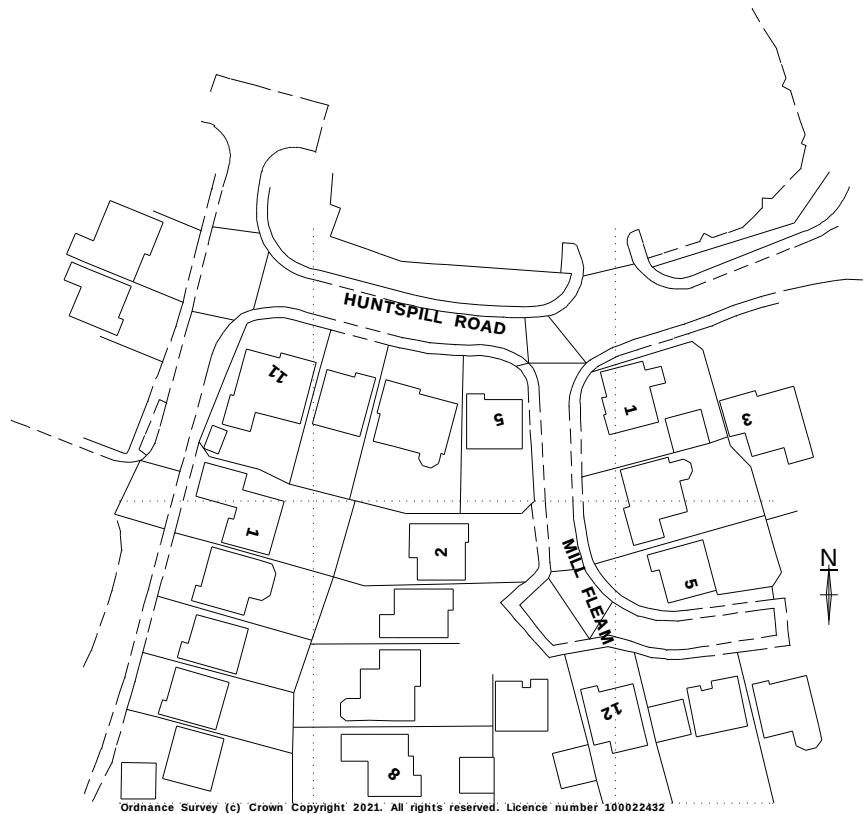

Location plan 1/1250

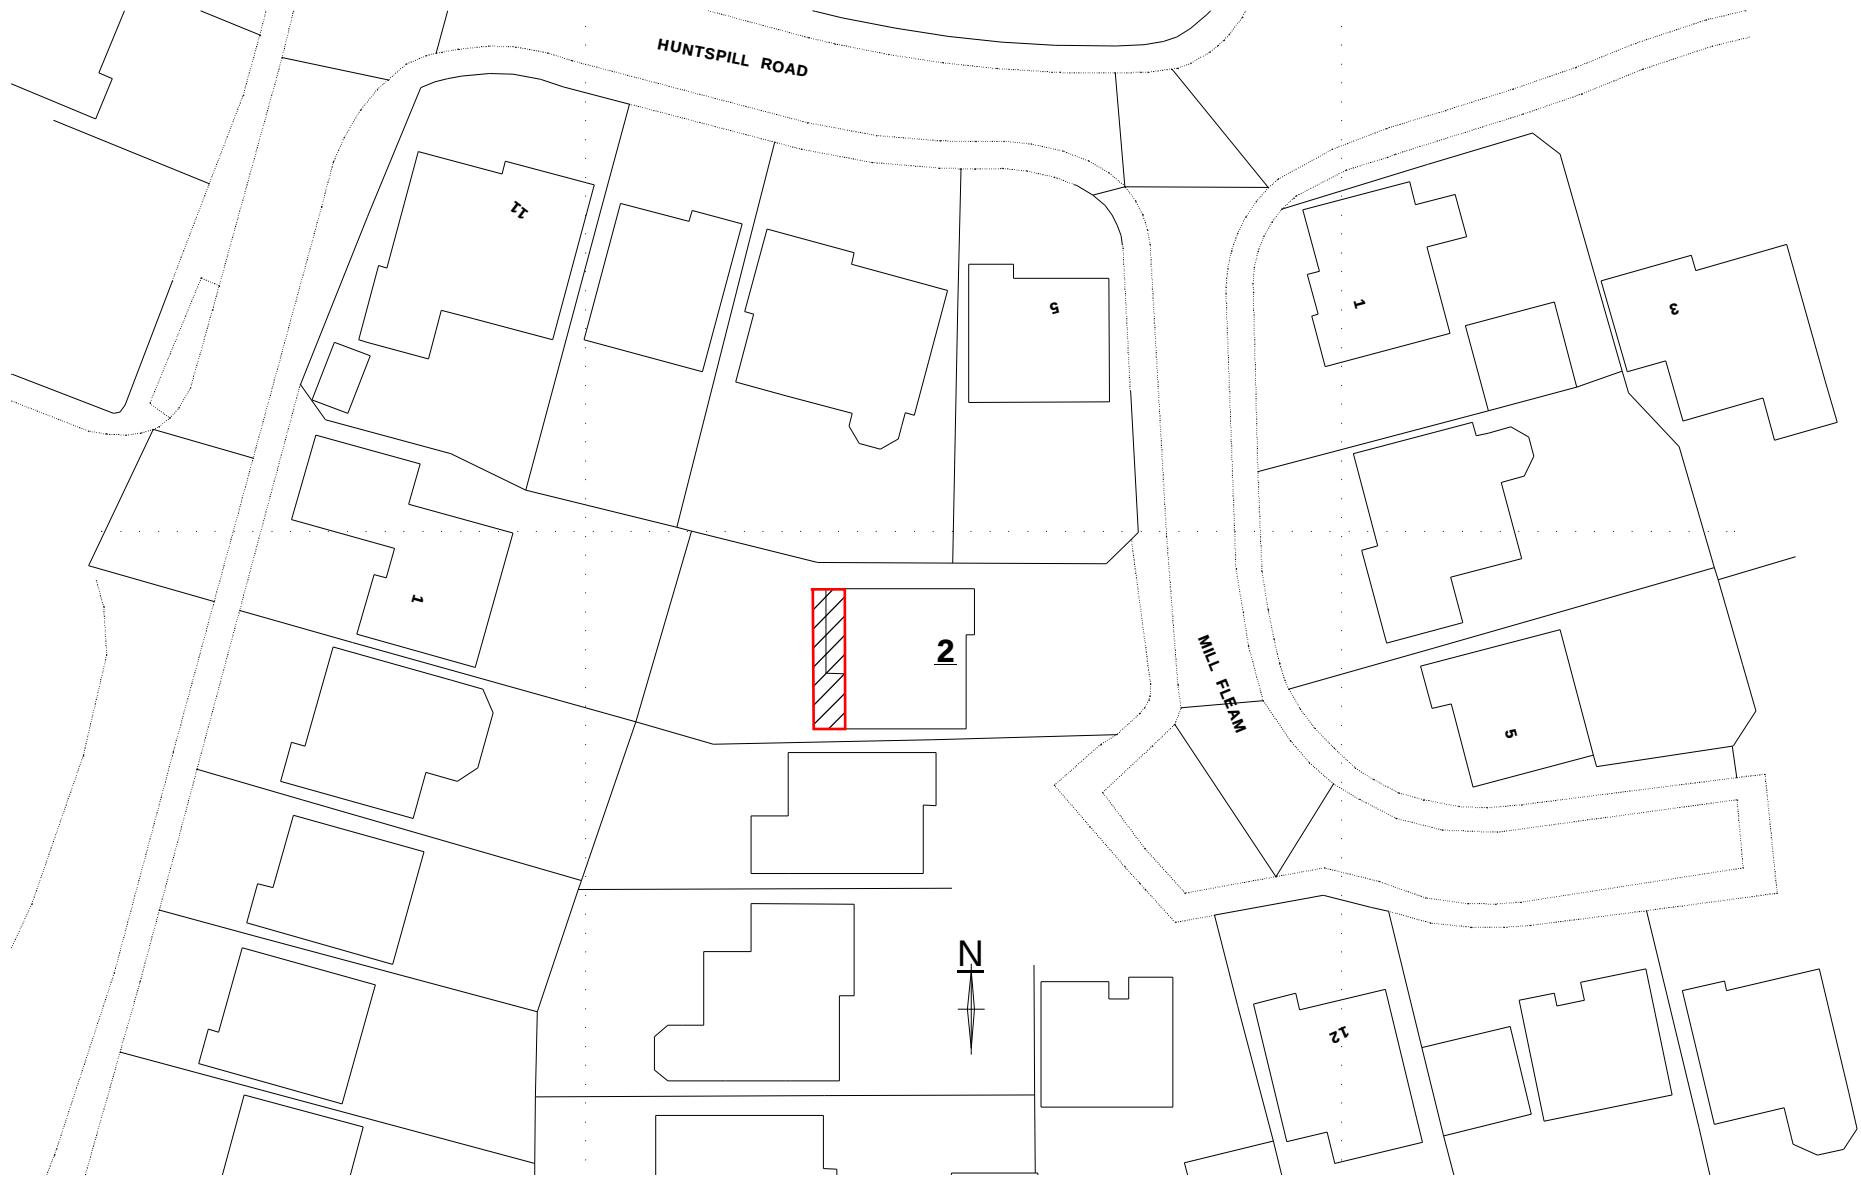

Block plan 1/500

DATE	AMENDMENT	REV
------	-----------	-----

DO NOT SCALE FROM THIS DRAWING. ALL DIMENSIONS AND LEVELS TO BE CHECKED ON SITE
THIS DRAWING © ALAN MCGOWAN ARCHITECTS

PROJECT

Proposed Extension
2 Mill Fleam
Hilton

DESCRIPTION
Proposed Plans

STATUS
Lawful Development Certificate

SCALE
1-100,500,1250@A2

DATE
Aug 21

PROJECT NUMBER

REVISION No

A

DRAWING NUMBER
DE755HE-AMC-xx-03-DR-A-

0002