


 


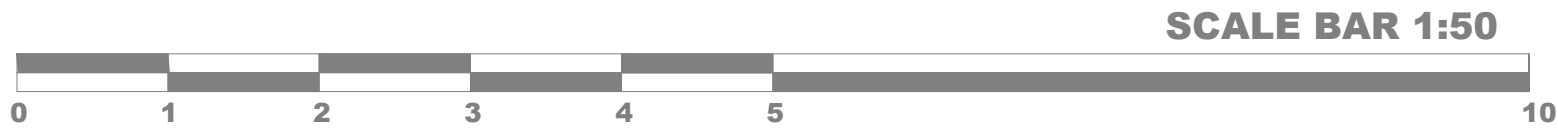


PROPOSED GARAGE FLOOR PLAN

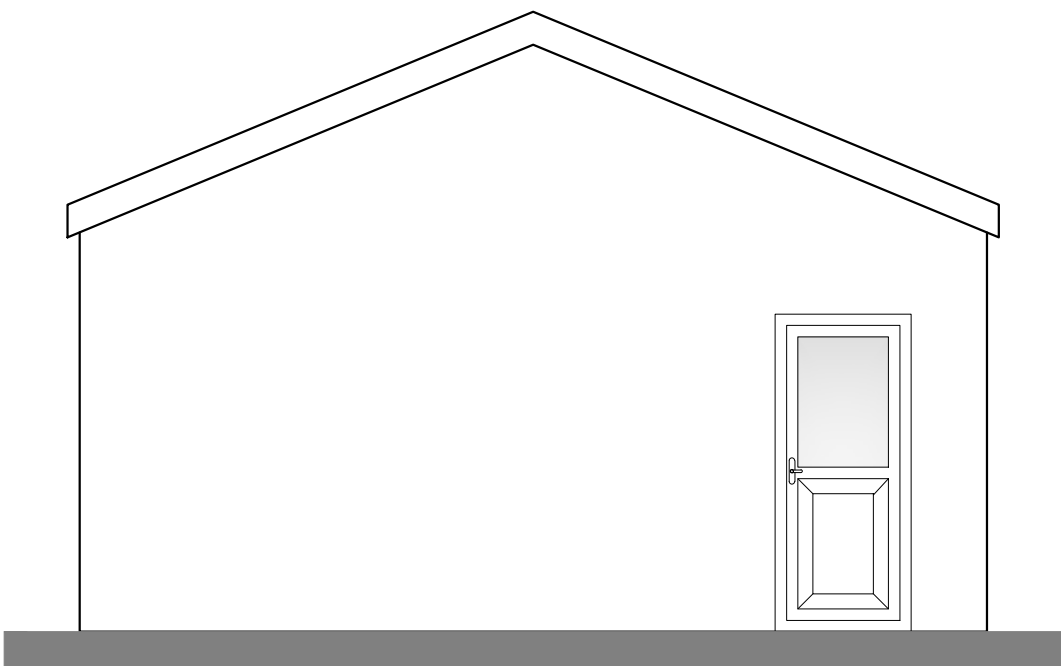


PROPOSED SIDE ELEVATION

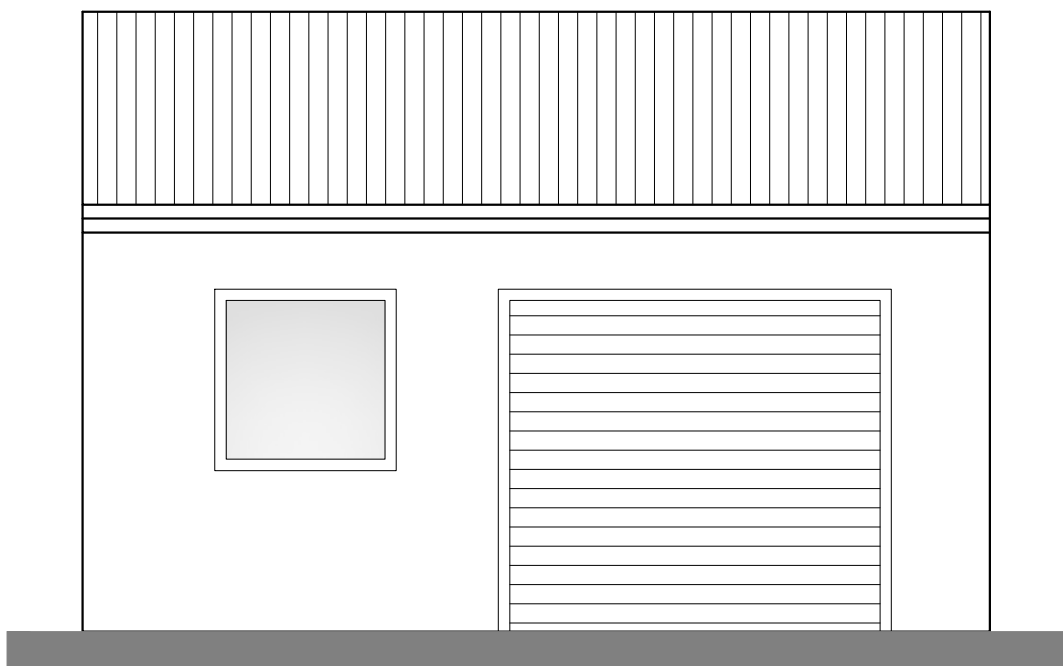

PROPOSED FRONT ELEVATION

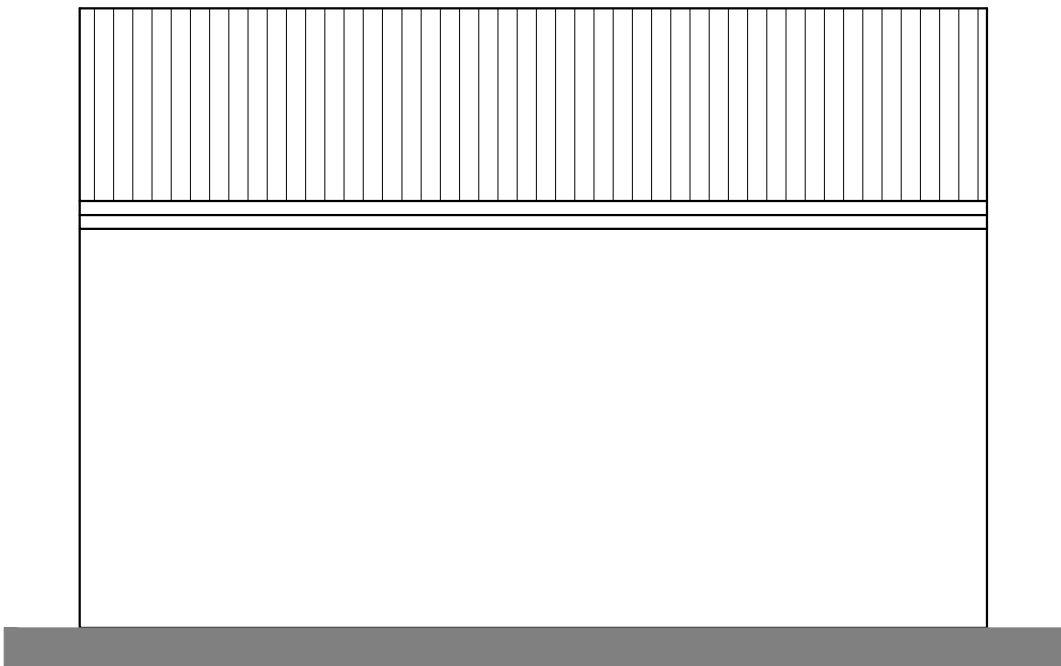


PROPOSED REAR ELEVATION

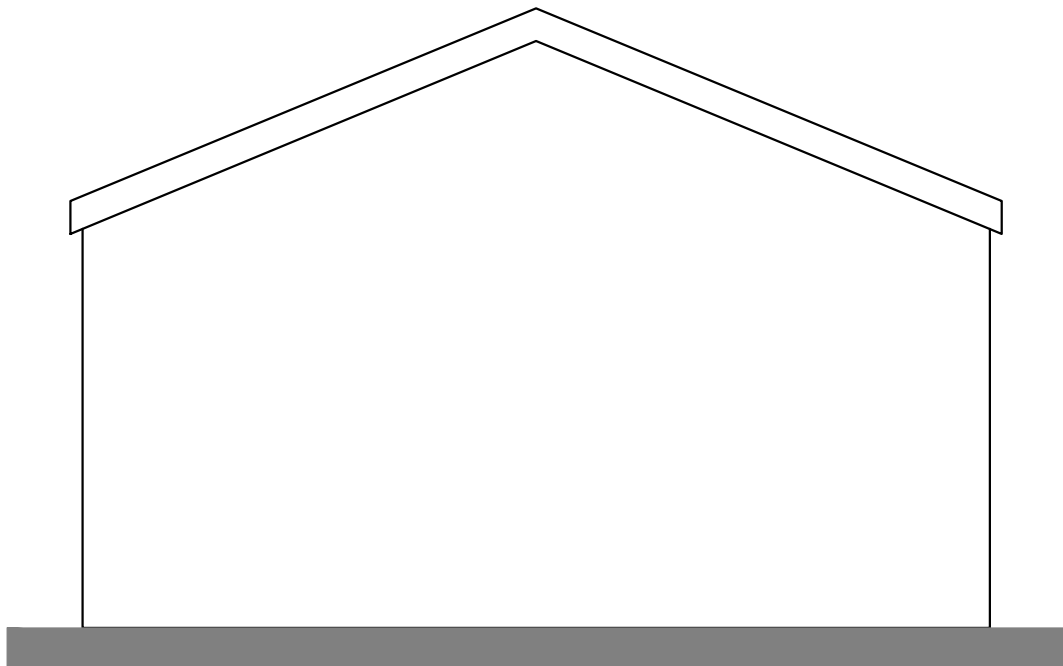

PROPOSED SIDE ELEVATION

Rev.	Description	Date.	Drawn

 

A1

Client	Jamie Gardner	Date:	18/02/20
Drawing Title	Garage Proposals	Drawn By	JL
Project	154 Burton Road, Woodville	Scale	1:50

Drawing Number	20-102-01	Status	APPROVAL
----------------	-----------	--------	----------