






Existing Front Elevation

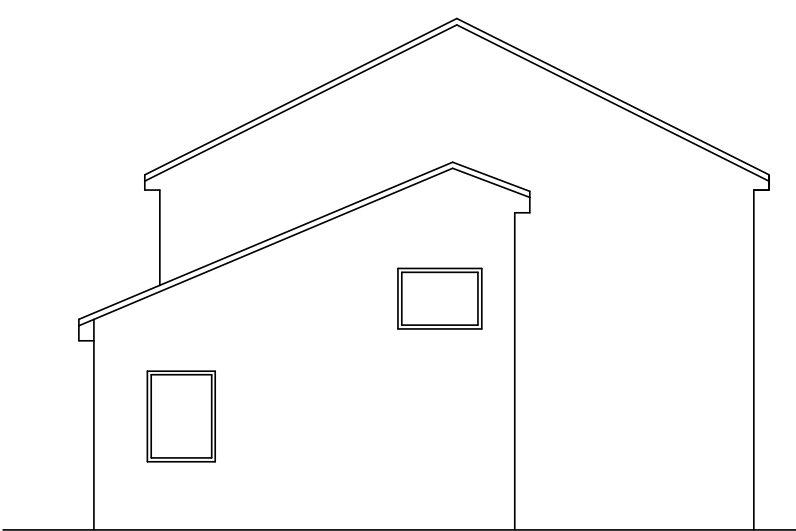

Existing Side Elevation

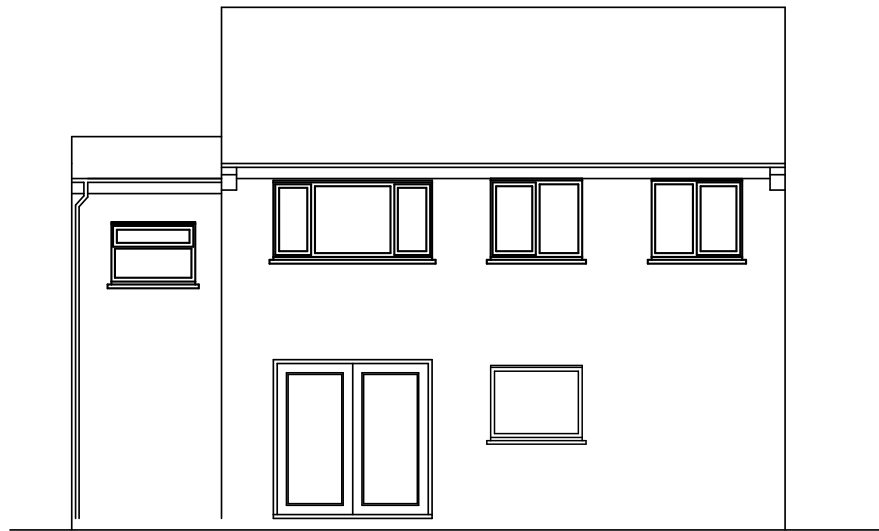


Existing Rear Elevation

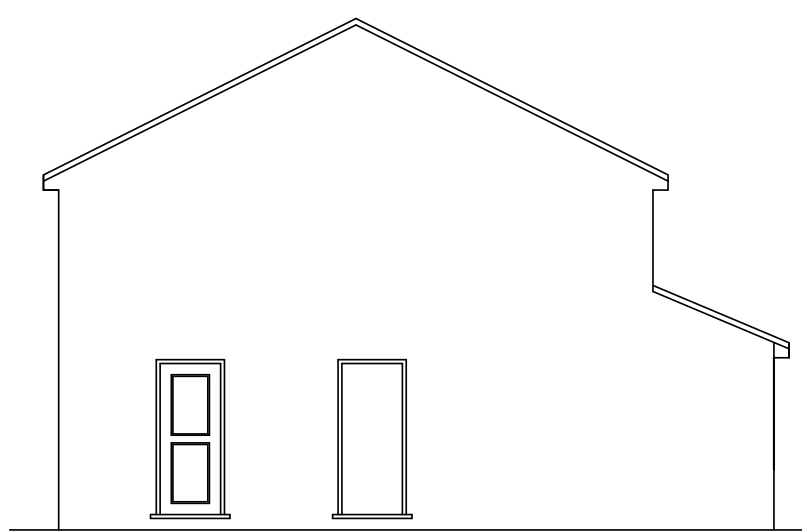

Existing Side Elevation




Proposed Front Elevation

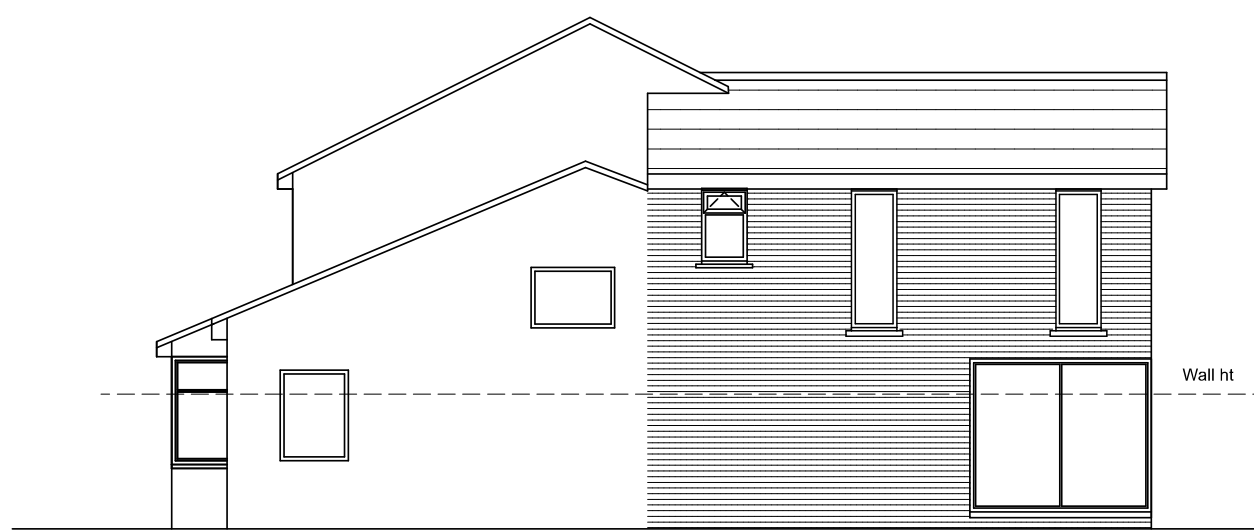


Proposed Side Elevation




Proposed Rear Elevation

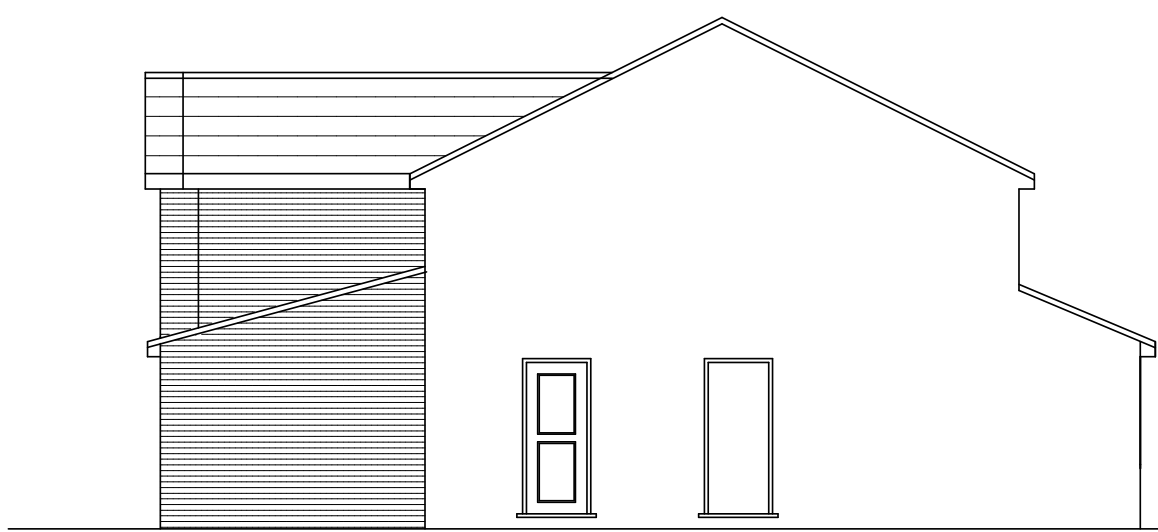


Proposed Side Elevation

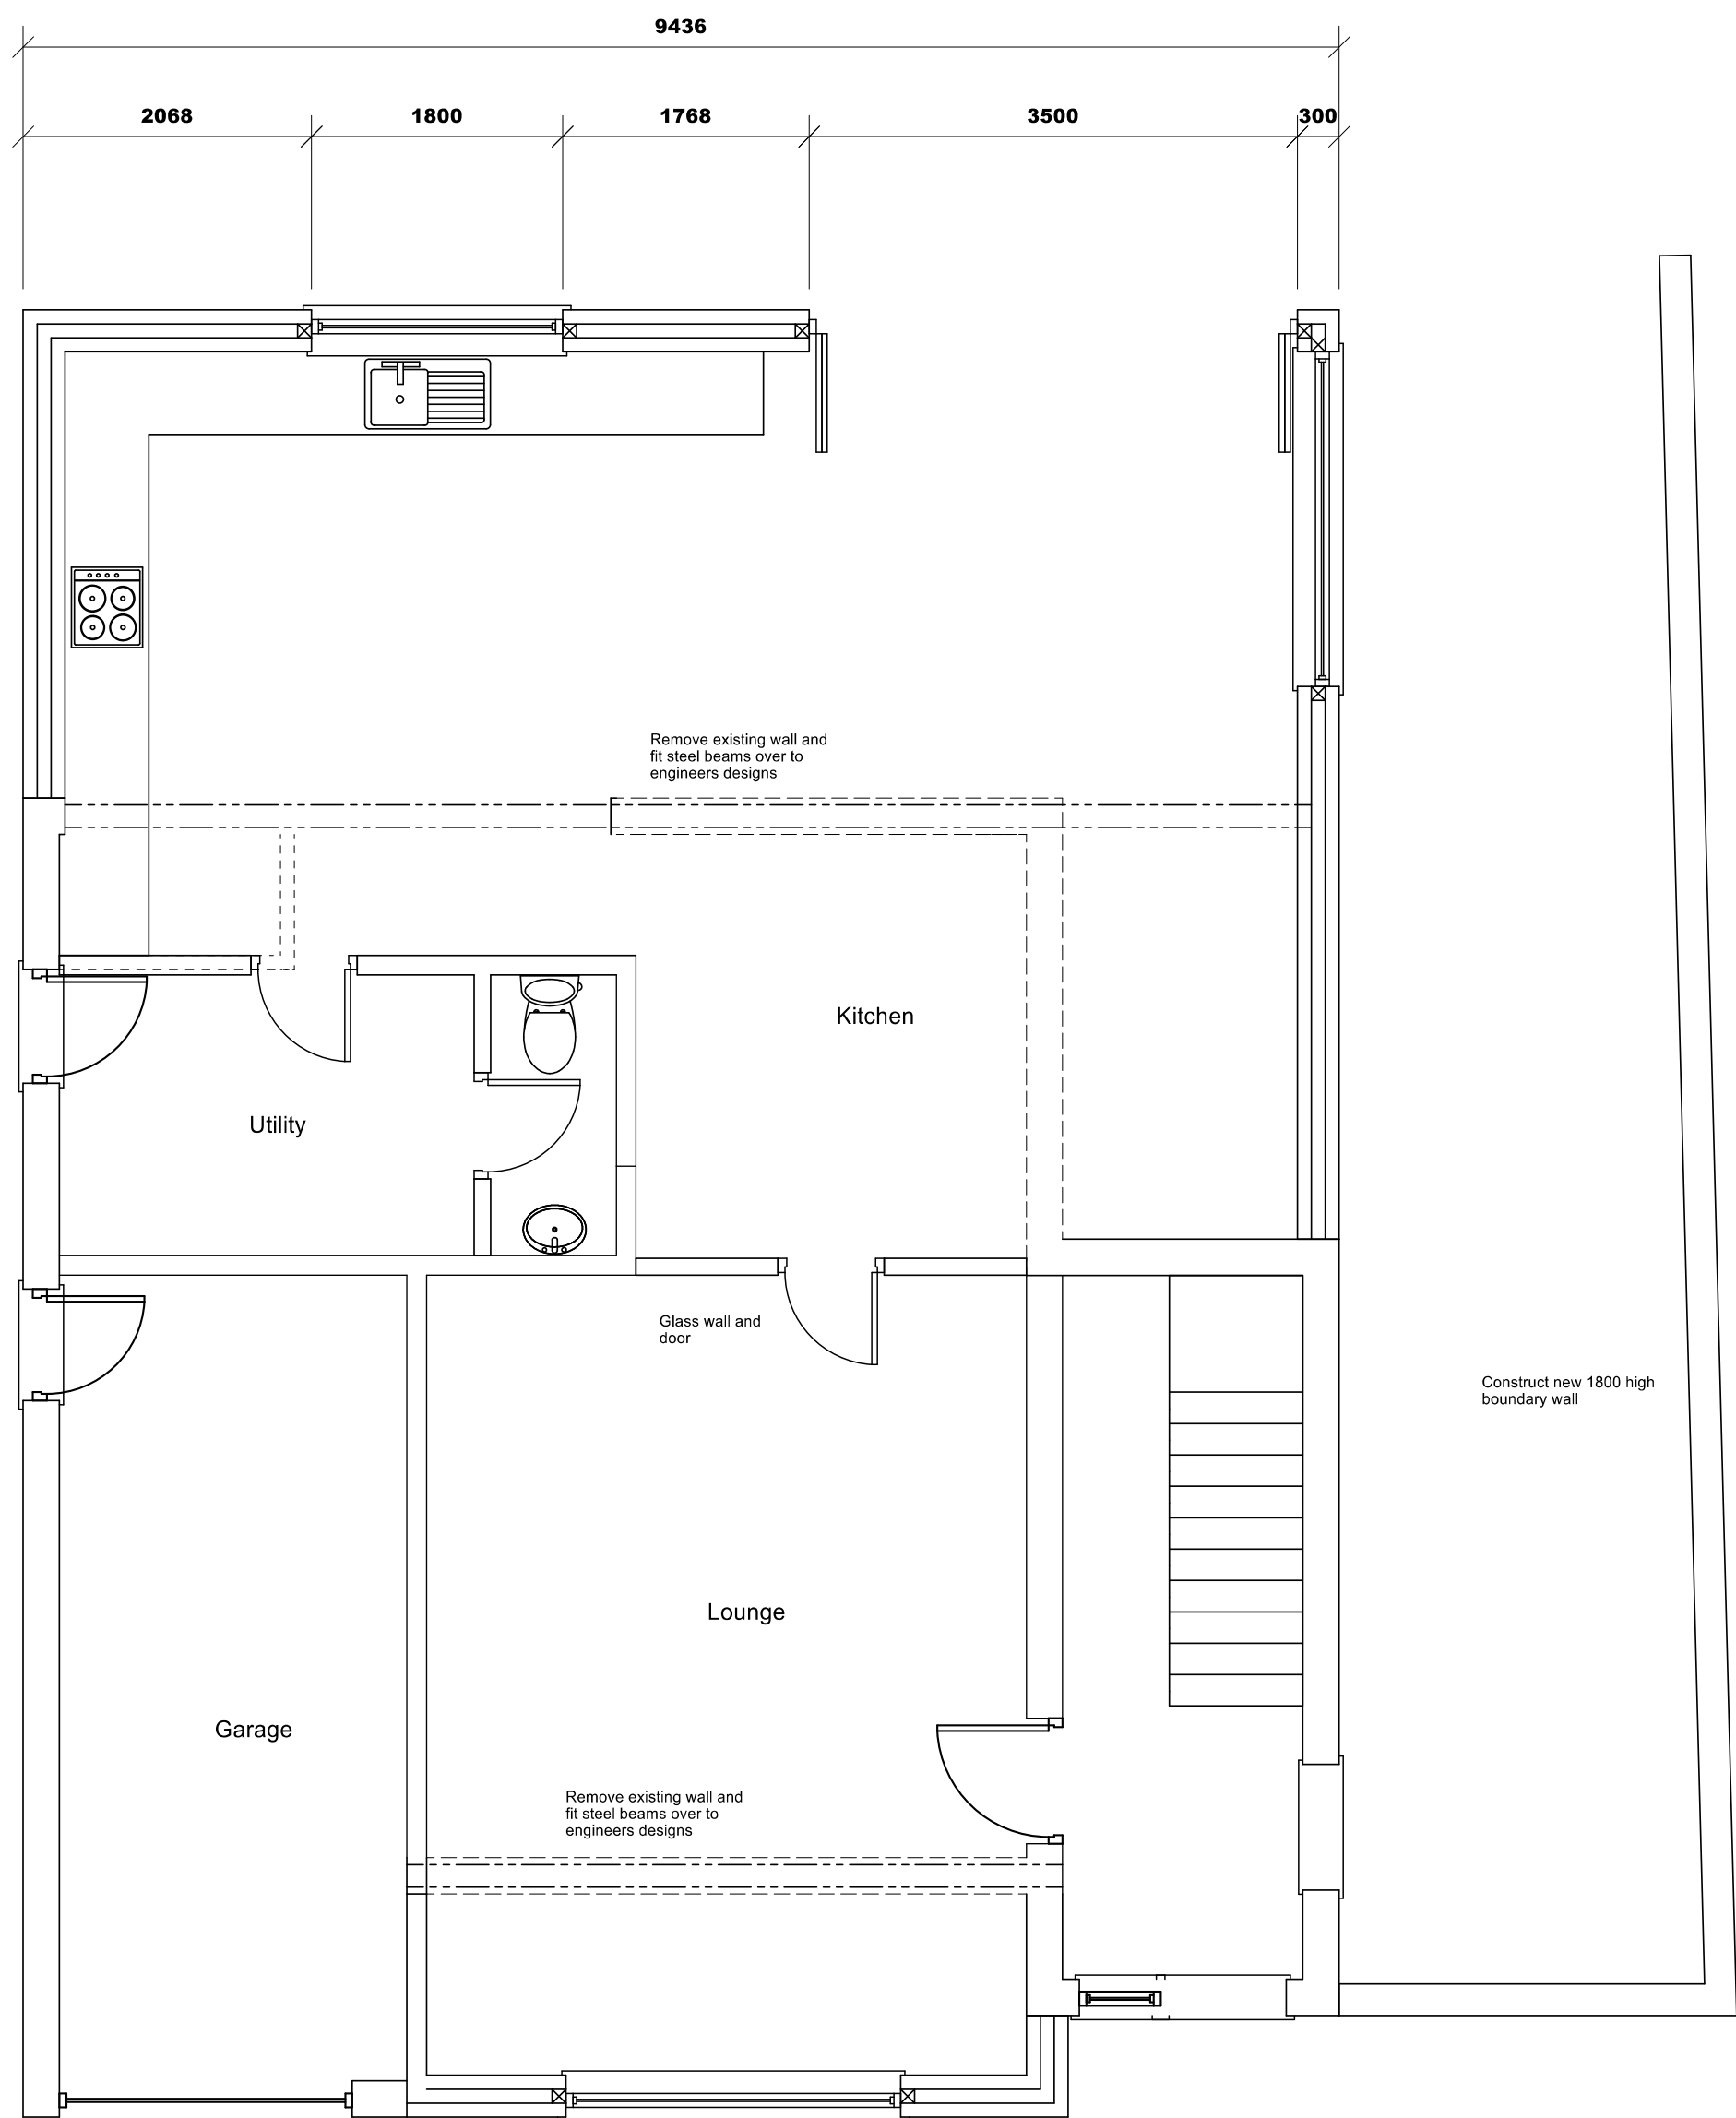


Proposed Ground Floor plan

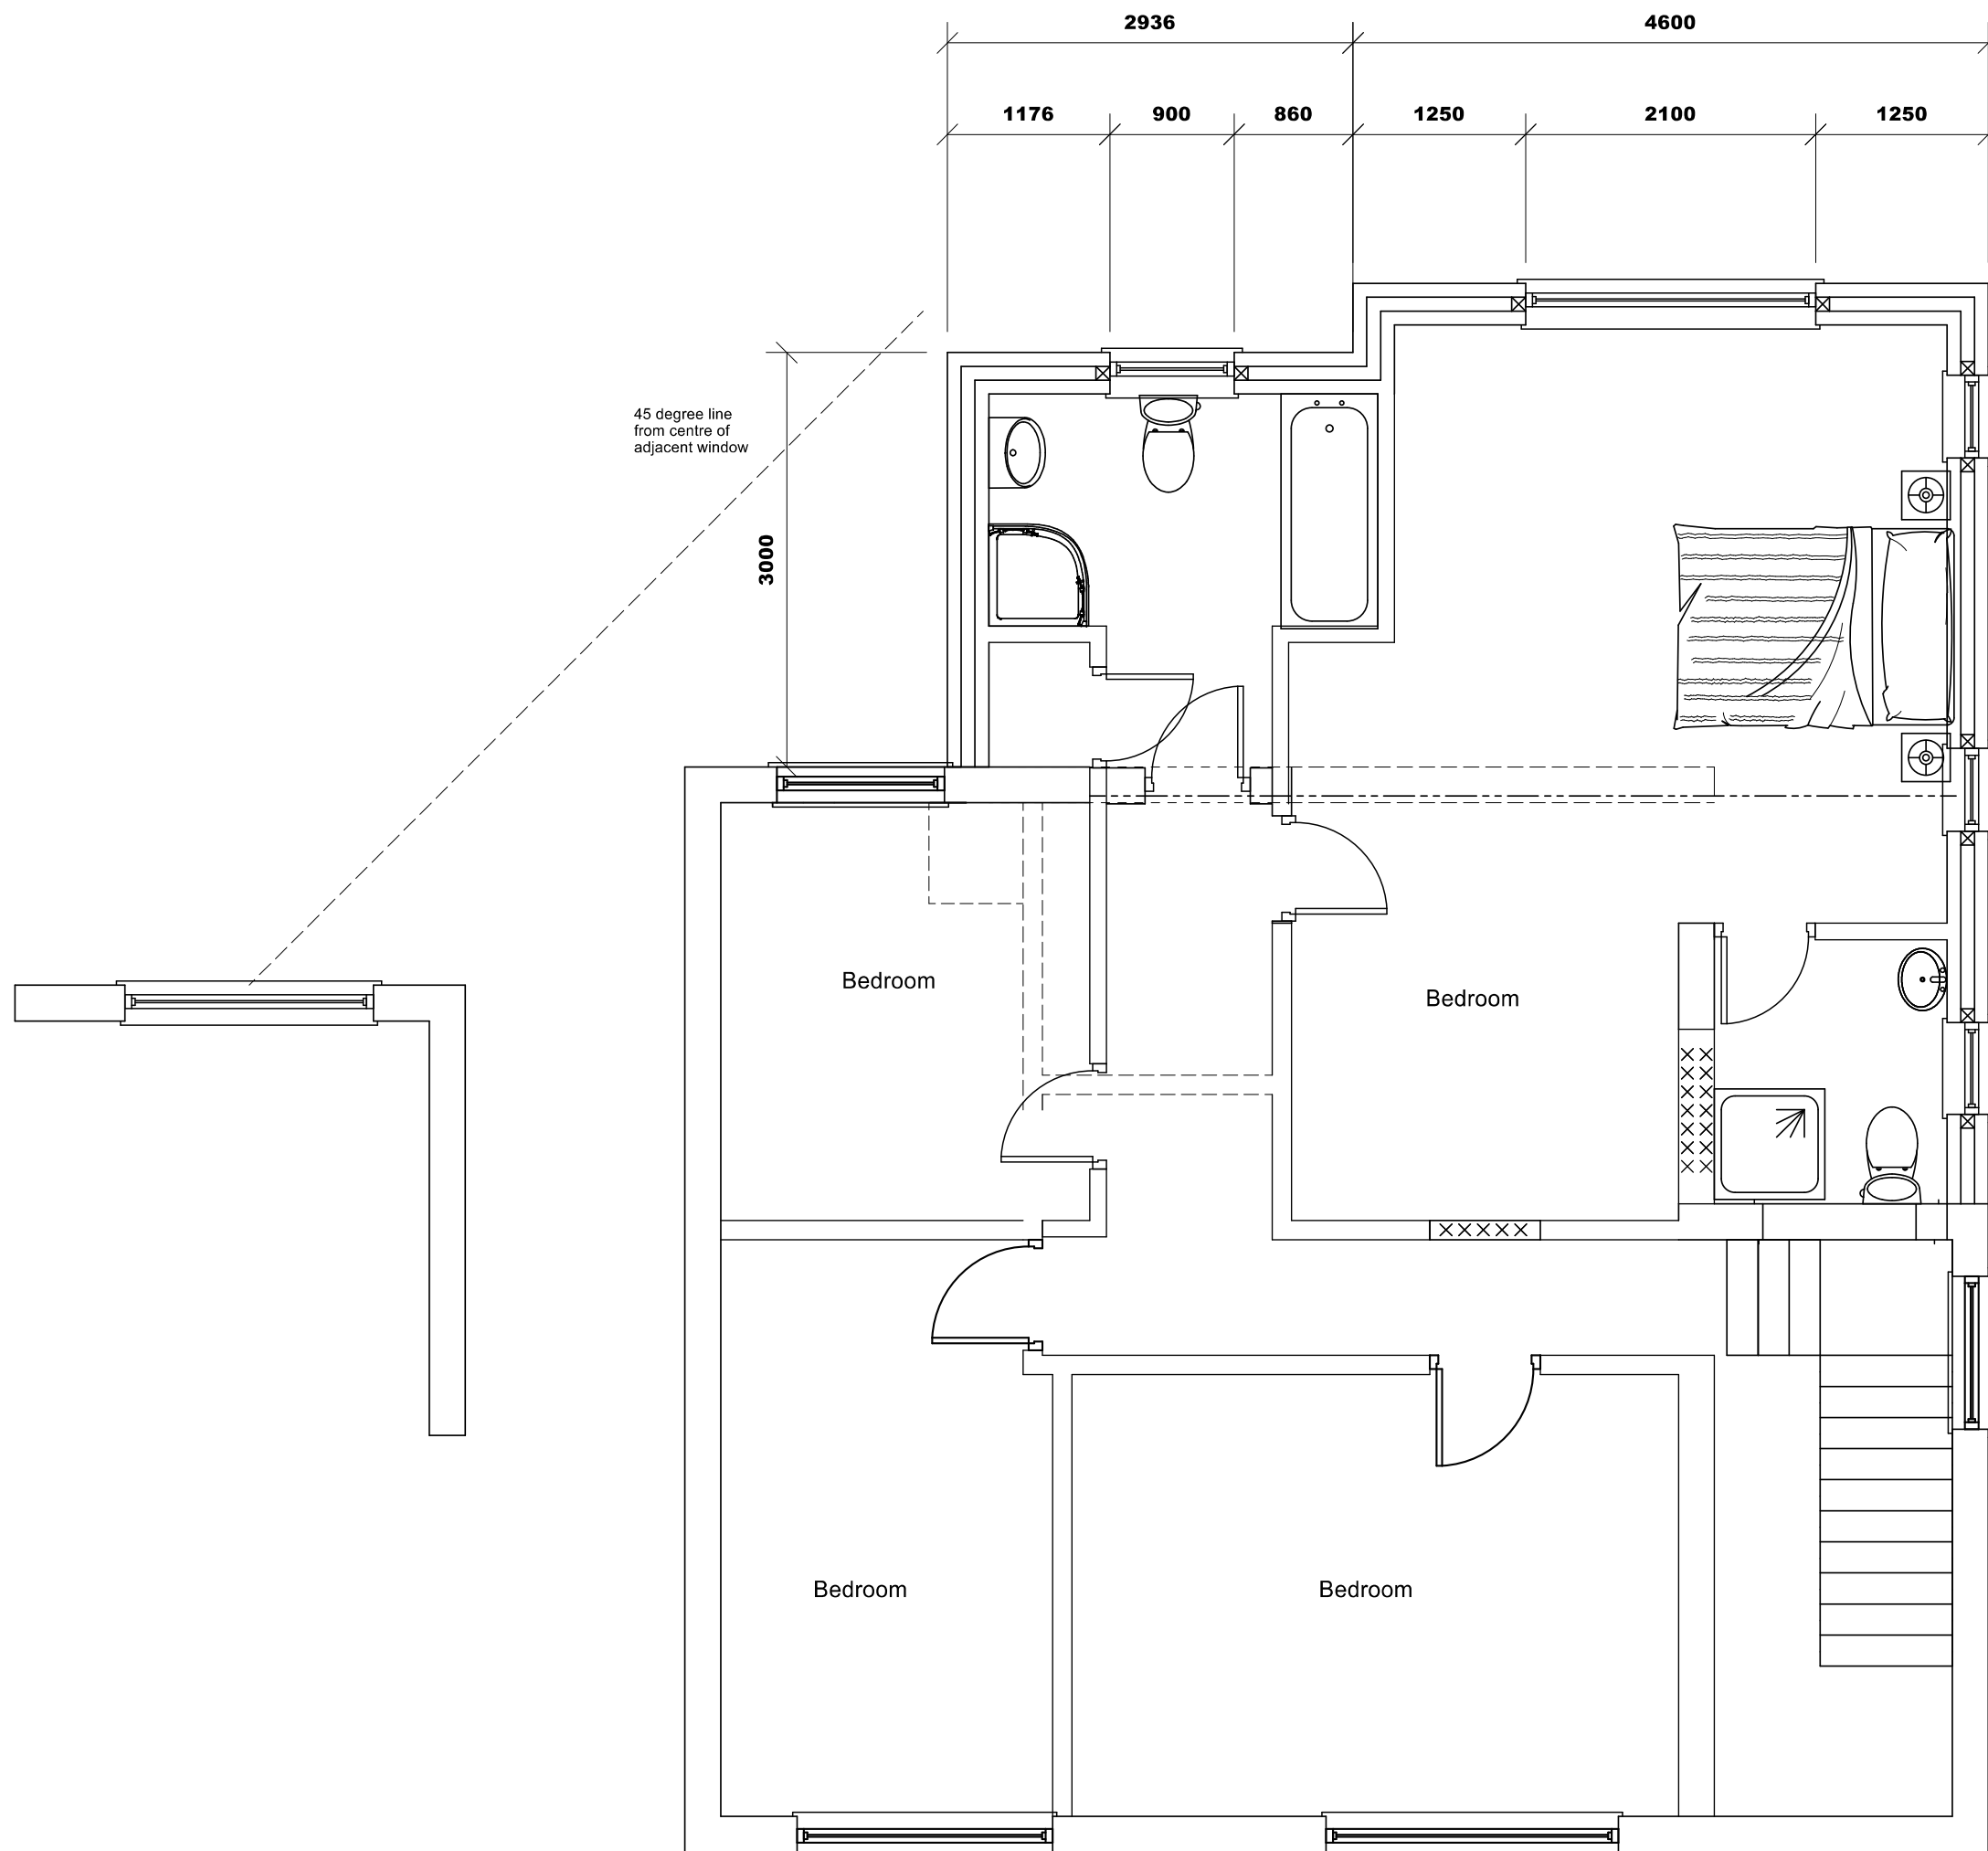

Proposed First Floor Plan

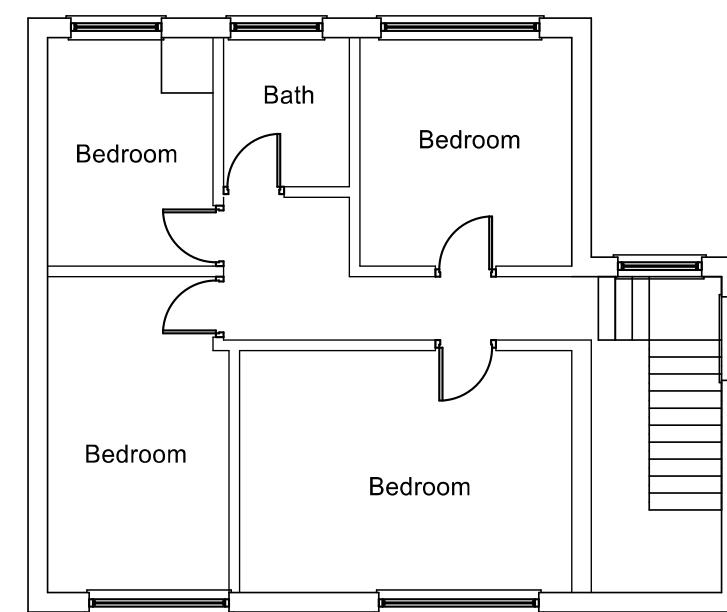

Existing First Floor

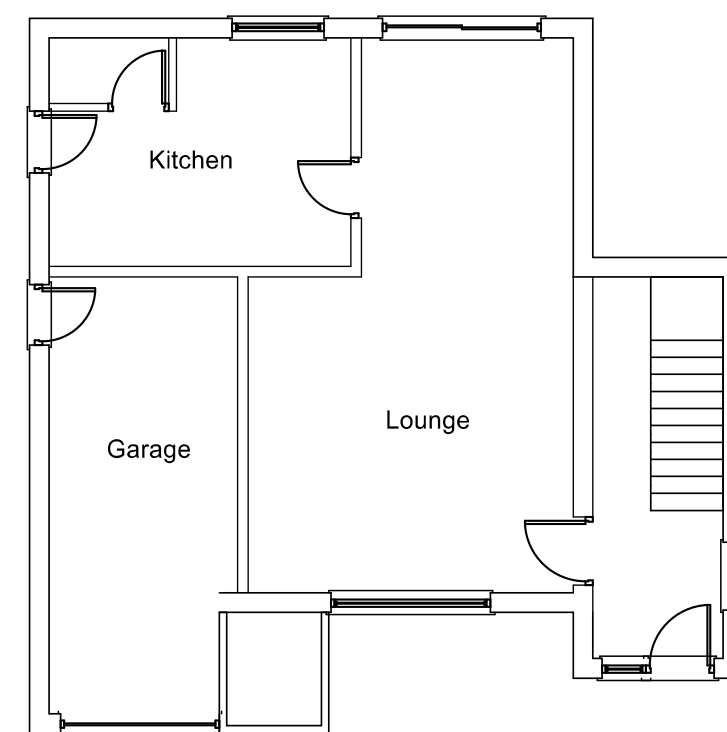

Existing Ground Floor

David Brown
Tel 07973766915
E Mail david.brown570@live.co.uk

Project:
Proposed Extension @ 2 Kiln Croft
Plans and Elevations

Date:	Scale:	Drg No:
24/05/2021	1:50, 1:100 @A1	951/01