



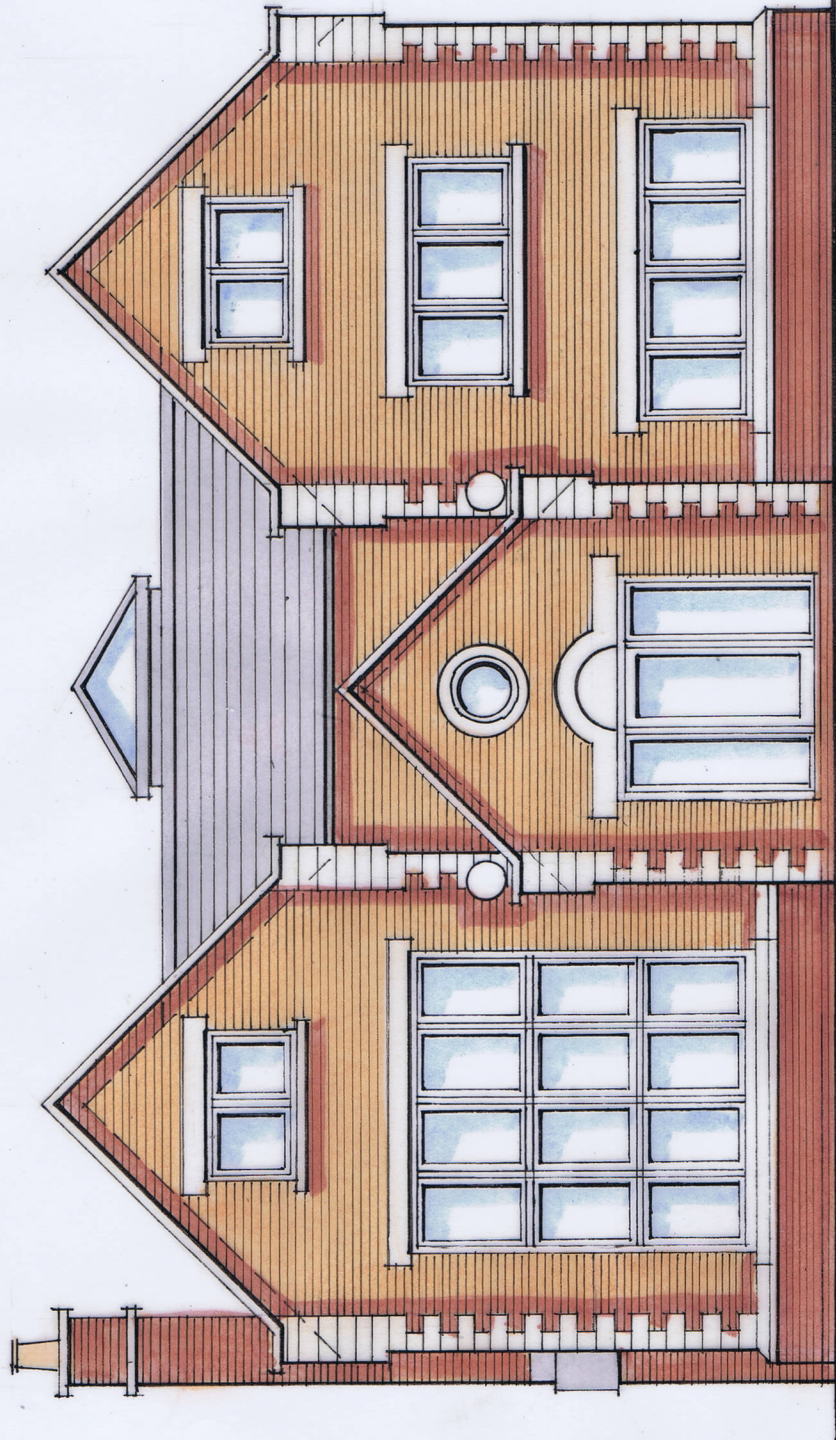

FRONT ELEVATION

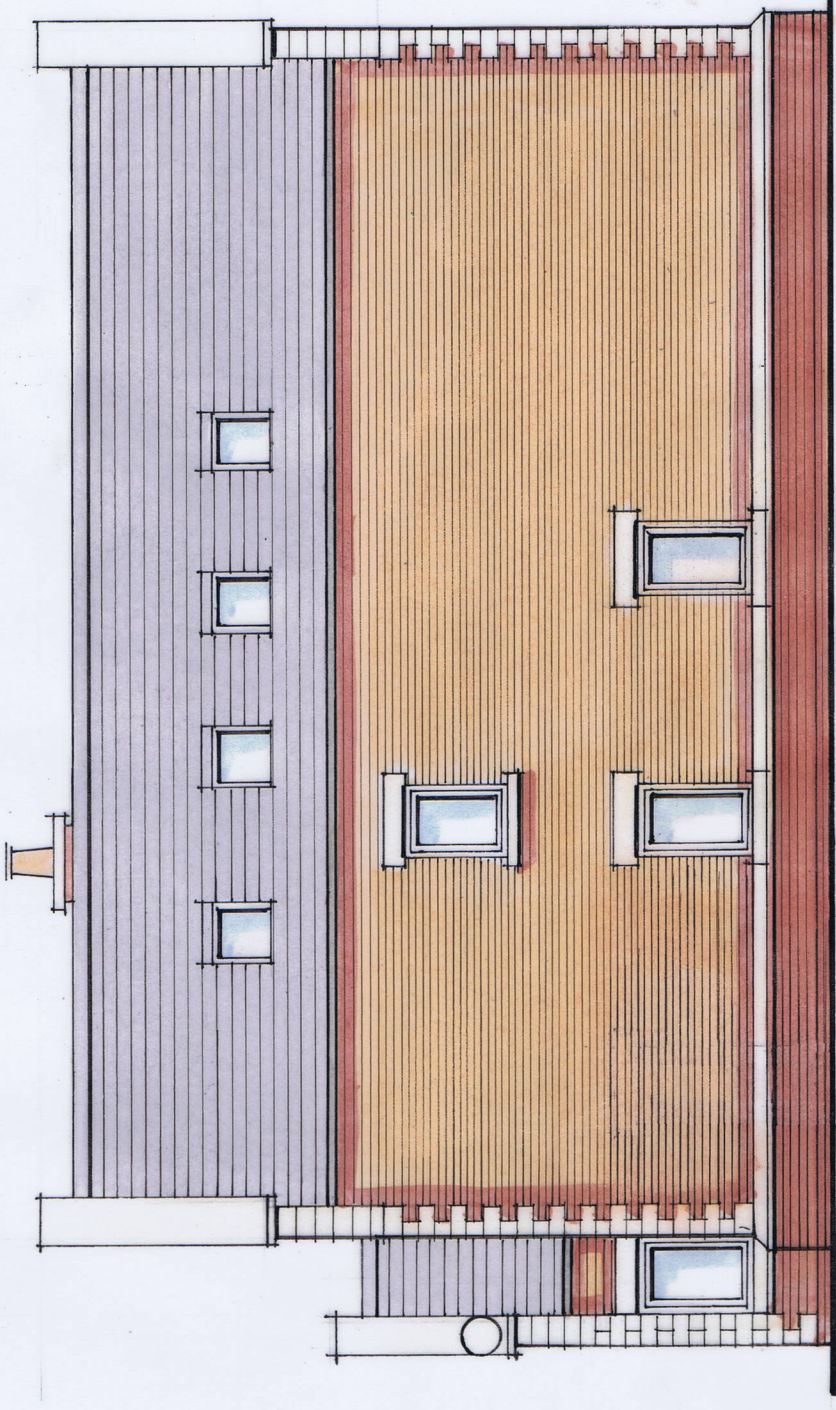

SIDE ELEVATION



PROJECT		57A PARK ROAD NEWHALL	
CLIENT		MR. C. HILL	
DRAWING		PROPOSED ELEVATIONS 1	
DRAWING NUMBER		57A.PRE.007	
SCALE		1:500	
DATE		27.11.12	
DRAWN BY		DAC	
THE ESTATE OFFICE STALINTON HAROLD HALL MELBOURNE ROAD, ASHBY DE LA ZOUCH, LEICESTERSHIRE, LE65 1RT		REV	
ANDREW LARGE SURVEYORS LTD		A	

REV. A. MINOR AMENDMENTS. 3.12.21