

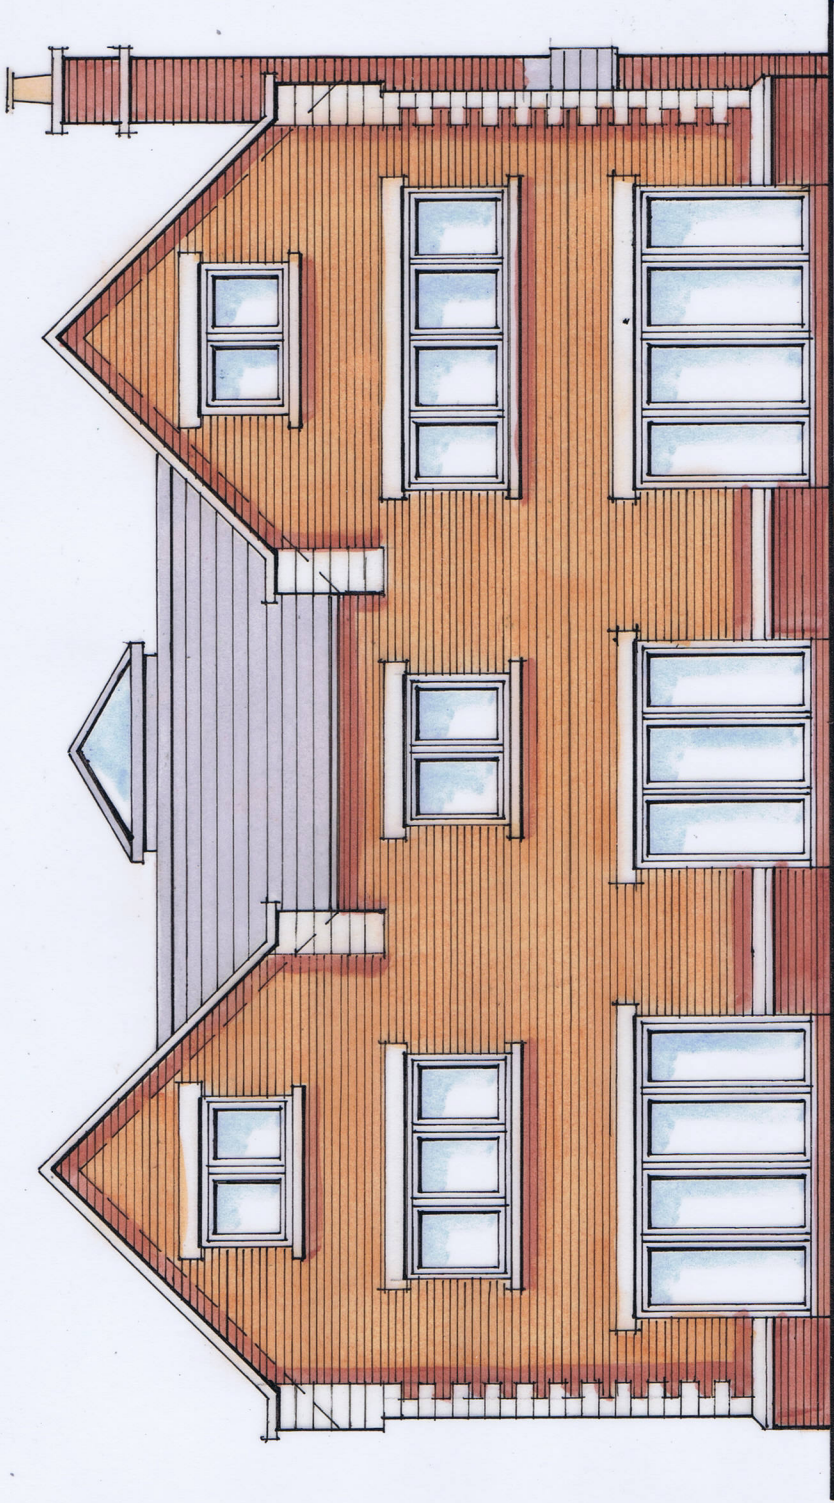


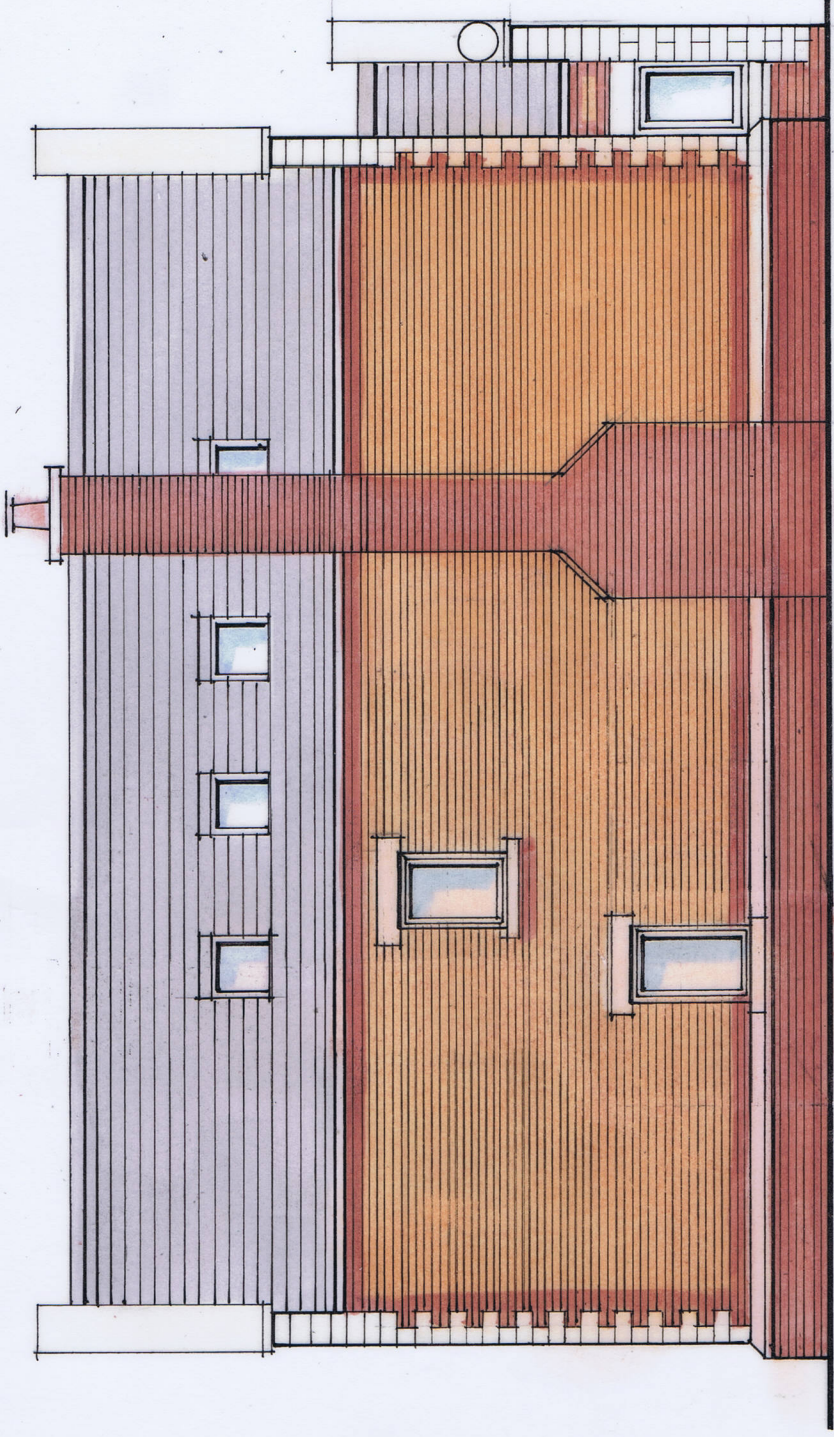

REAR ELEVATION

 

SIDE ELEVATION

PROJECT		57A PARK ROAD NEWHALL	
CLIENT		MR. C. HILL	
DRAWING		PROPOSED ELEVATIONS 2	
		ANDREW LARGE SURVEYORS LTD	
THE ESTATE OFFICE, STAUNTON HAROLD HALL MELBOURNE ROAD, ASHBY DE LA ZOUCH, LEICESTERSHIRE, LE65 1RT			
DRAWN BY	SCALE	DRAWING NUMBER	REV
DAC	1:500	57A.PRE.008	A
DATE	@A3		
27.11.12			

REV. A. MINOR AMENDMENTS. 3.12.21