


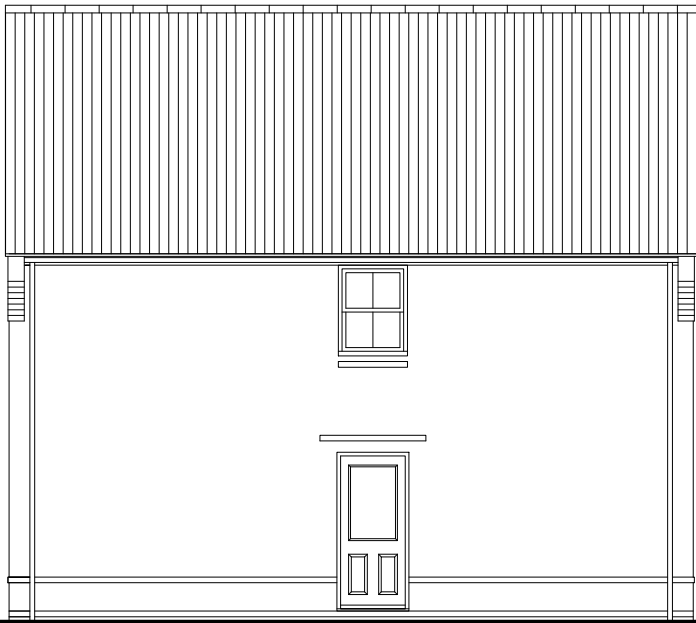

FRONT ELEVATION 1



FRONT ELEVATION 2



SIDE ELEVATION



REAR ELEVATION

TOTAL FLOOR AREA : 1001 Sqft

Sales Name: HADLEY



House Type Code: P341--D7 As Built

Spec: A3 Drawing No: 14 Date: 07.09.16


Drawn: GDT Checked: GDT Scale: 1:100

Planning 1 of 2		
B	Refer to Data Sheet	July 20

WHERE QUALITY LIVES

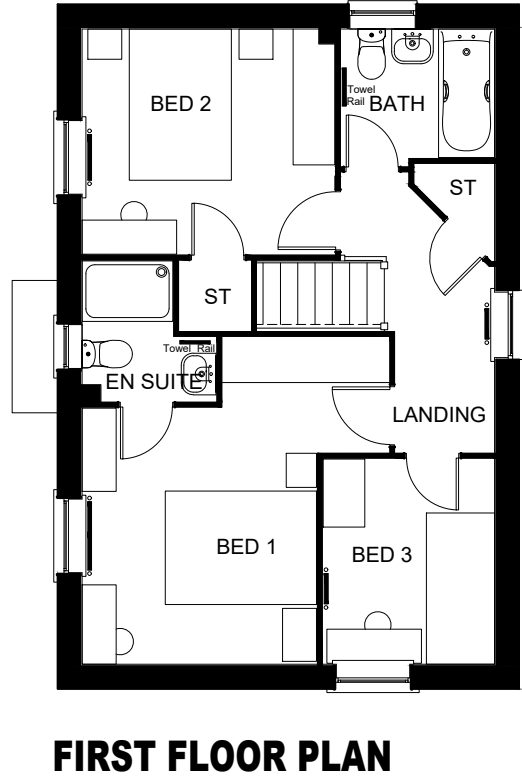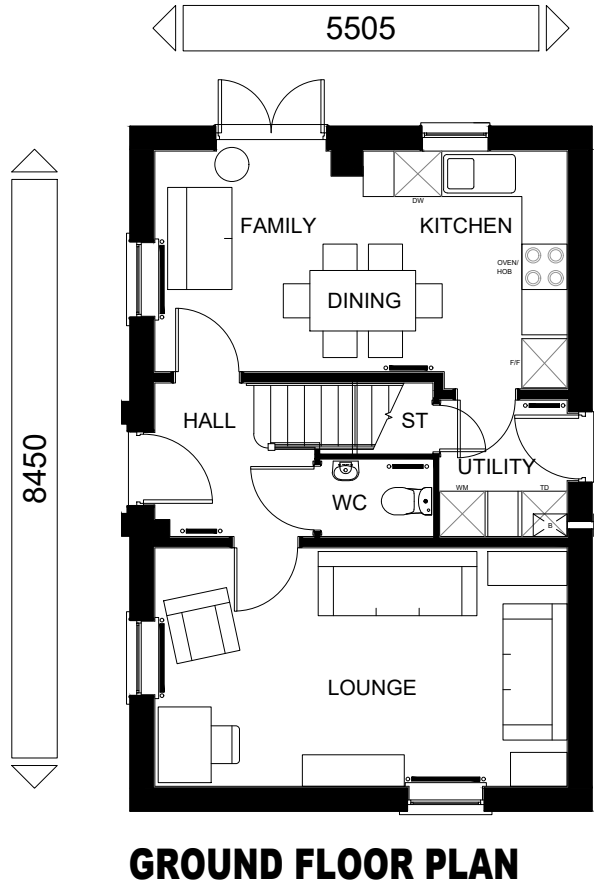

TOTAL FLOOR AREA : 1001 Sqft

 
Sales Name: HADLEY		Planning 2 of 2		 DAVID WILSON HOMES WHERE QUALITY LIVES
House Type Code: P341--D7 As Built		D	Refer to Data Sheet	
Spec: A3	Drawing No: 14.1	Date: 07.09.16	May 21	
Drawn: GDT	Checked: GDT	Scale: 1:100		
WARNING TO HOUSE PURCHASERS: Buyers are warned that this is a working drawing and the contents of this drawing may be subject to change during the progress of the build process. The layout, form, content and dimensions specified are included for general guidance only. The finishes or features shown may alter in respect of individual properties. Whilst we make every effort to ensure our drawings are up to date there may from time to time be an unavoidable delay in updating these due to changes in regulations and/or re-planning. Purchasers are advised to check with the Sales Adviser whether any alterations have been made to this drawing. The contents of this drawing do not constitute a contract, part of any contract or warranty unless specifically incorporated into the contract. They should not be relied upon for the purposes of entering into a contract to purchase any property.				



FRONT ELEVATION 1



FRONT ELEVATION 2

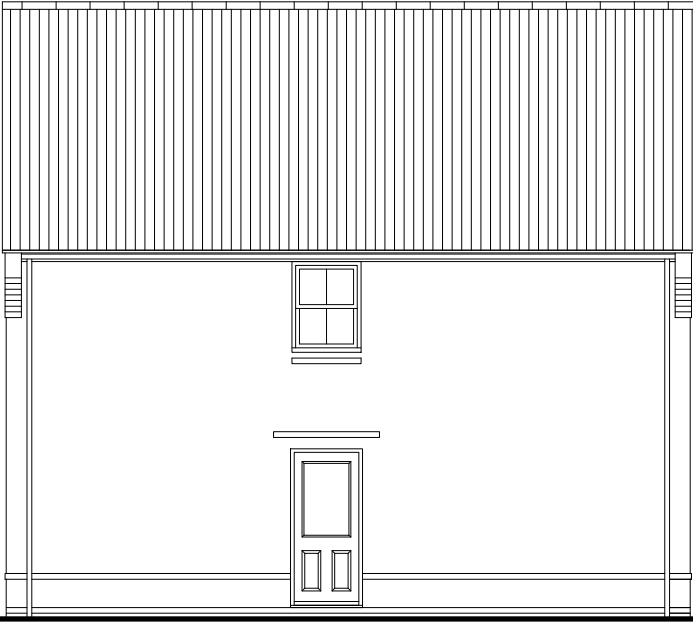

SIDE ELEVATION



REAR ELEVATION

TOTAL FLOOR AREA : 1001 Sqft

Sales Name: HADLEY

House Type Code: P341--D7

Spec: A3

Drawn: GDT

Opposite

Date: 07.09.16

Checked: GDT

Scale: 1:100

Planning 1 of 2



B

Refer to Data Sheet

July 20

DAVID WILSON HOMES

WHERE QUALITY LIVES

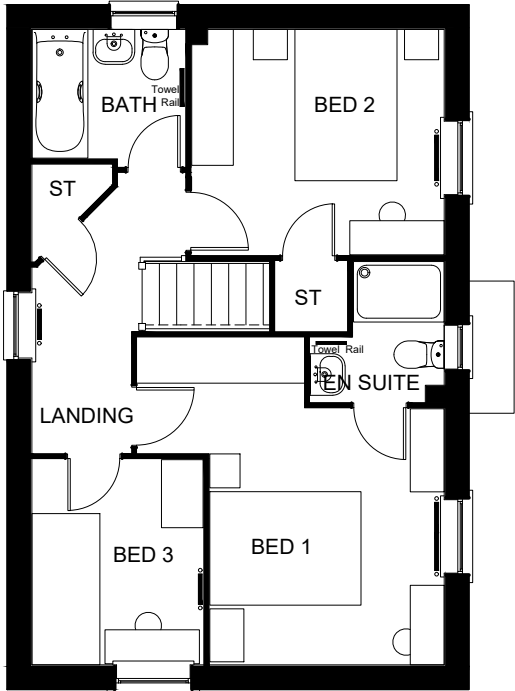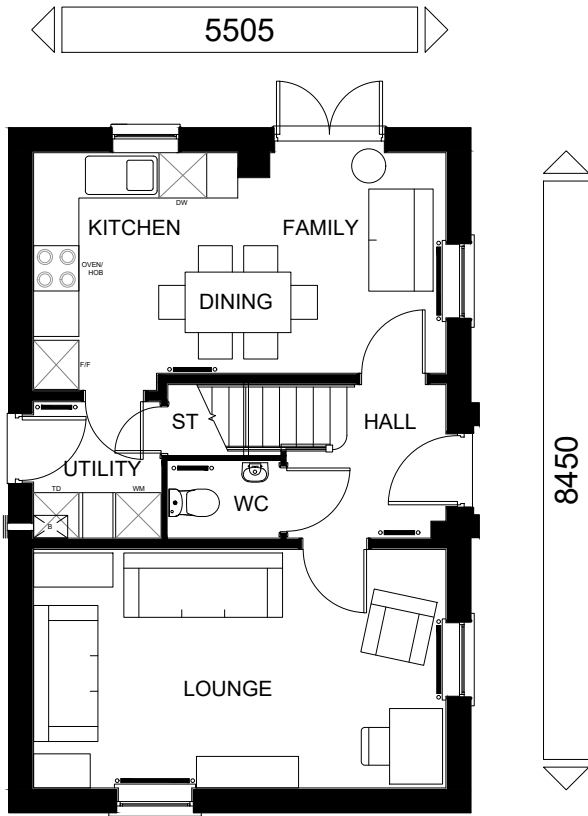

TOTAL FLOOR AREA : 1001 Sqft

Sales Name: HADLEY		Planning 2 of 2		 DAVID WILSON HOMES WHERE QUALITY LIVES
House Type Code: P341--D7 Opposite		D	Refer to Data Sheet	
Spec: A3	Drawing No: 14.3	Date: 07.09.16		
Drawn: GDT	Checked: GDT	Scale: 1:100		

WARNING TO HOUSE-PURCHASERS.

Buyers are warned that this is a working drawing and the contents of this drawing are not to be used for any other purpose. The layout, dimensions, and the form, content and dimensions specified are included for general advisory only. The finishes or features shown may alter in respect of individual properties. Whilst we make every effort to ensure our drawings are up to date there may from time to time be an unavoidable delay in updating these due to changes in regulations and/or re-planning. Purchasers are advised to check with the Sales Adviser whether any alterations have been made to this drawing. The contents of this drawing do not constitute a contract, part of any contract or warranty unless it is specifically stated to the contrary and shall not be relied upon for the purposes of entering into a contract to purchase any property.