


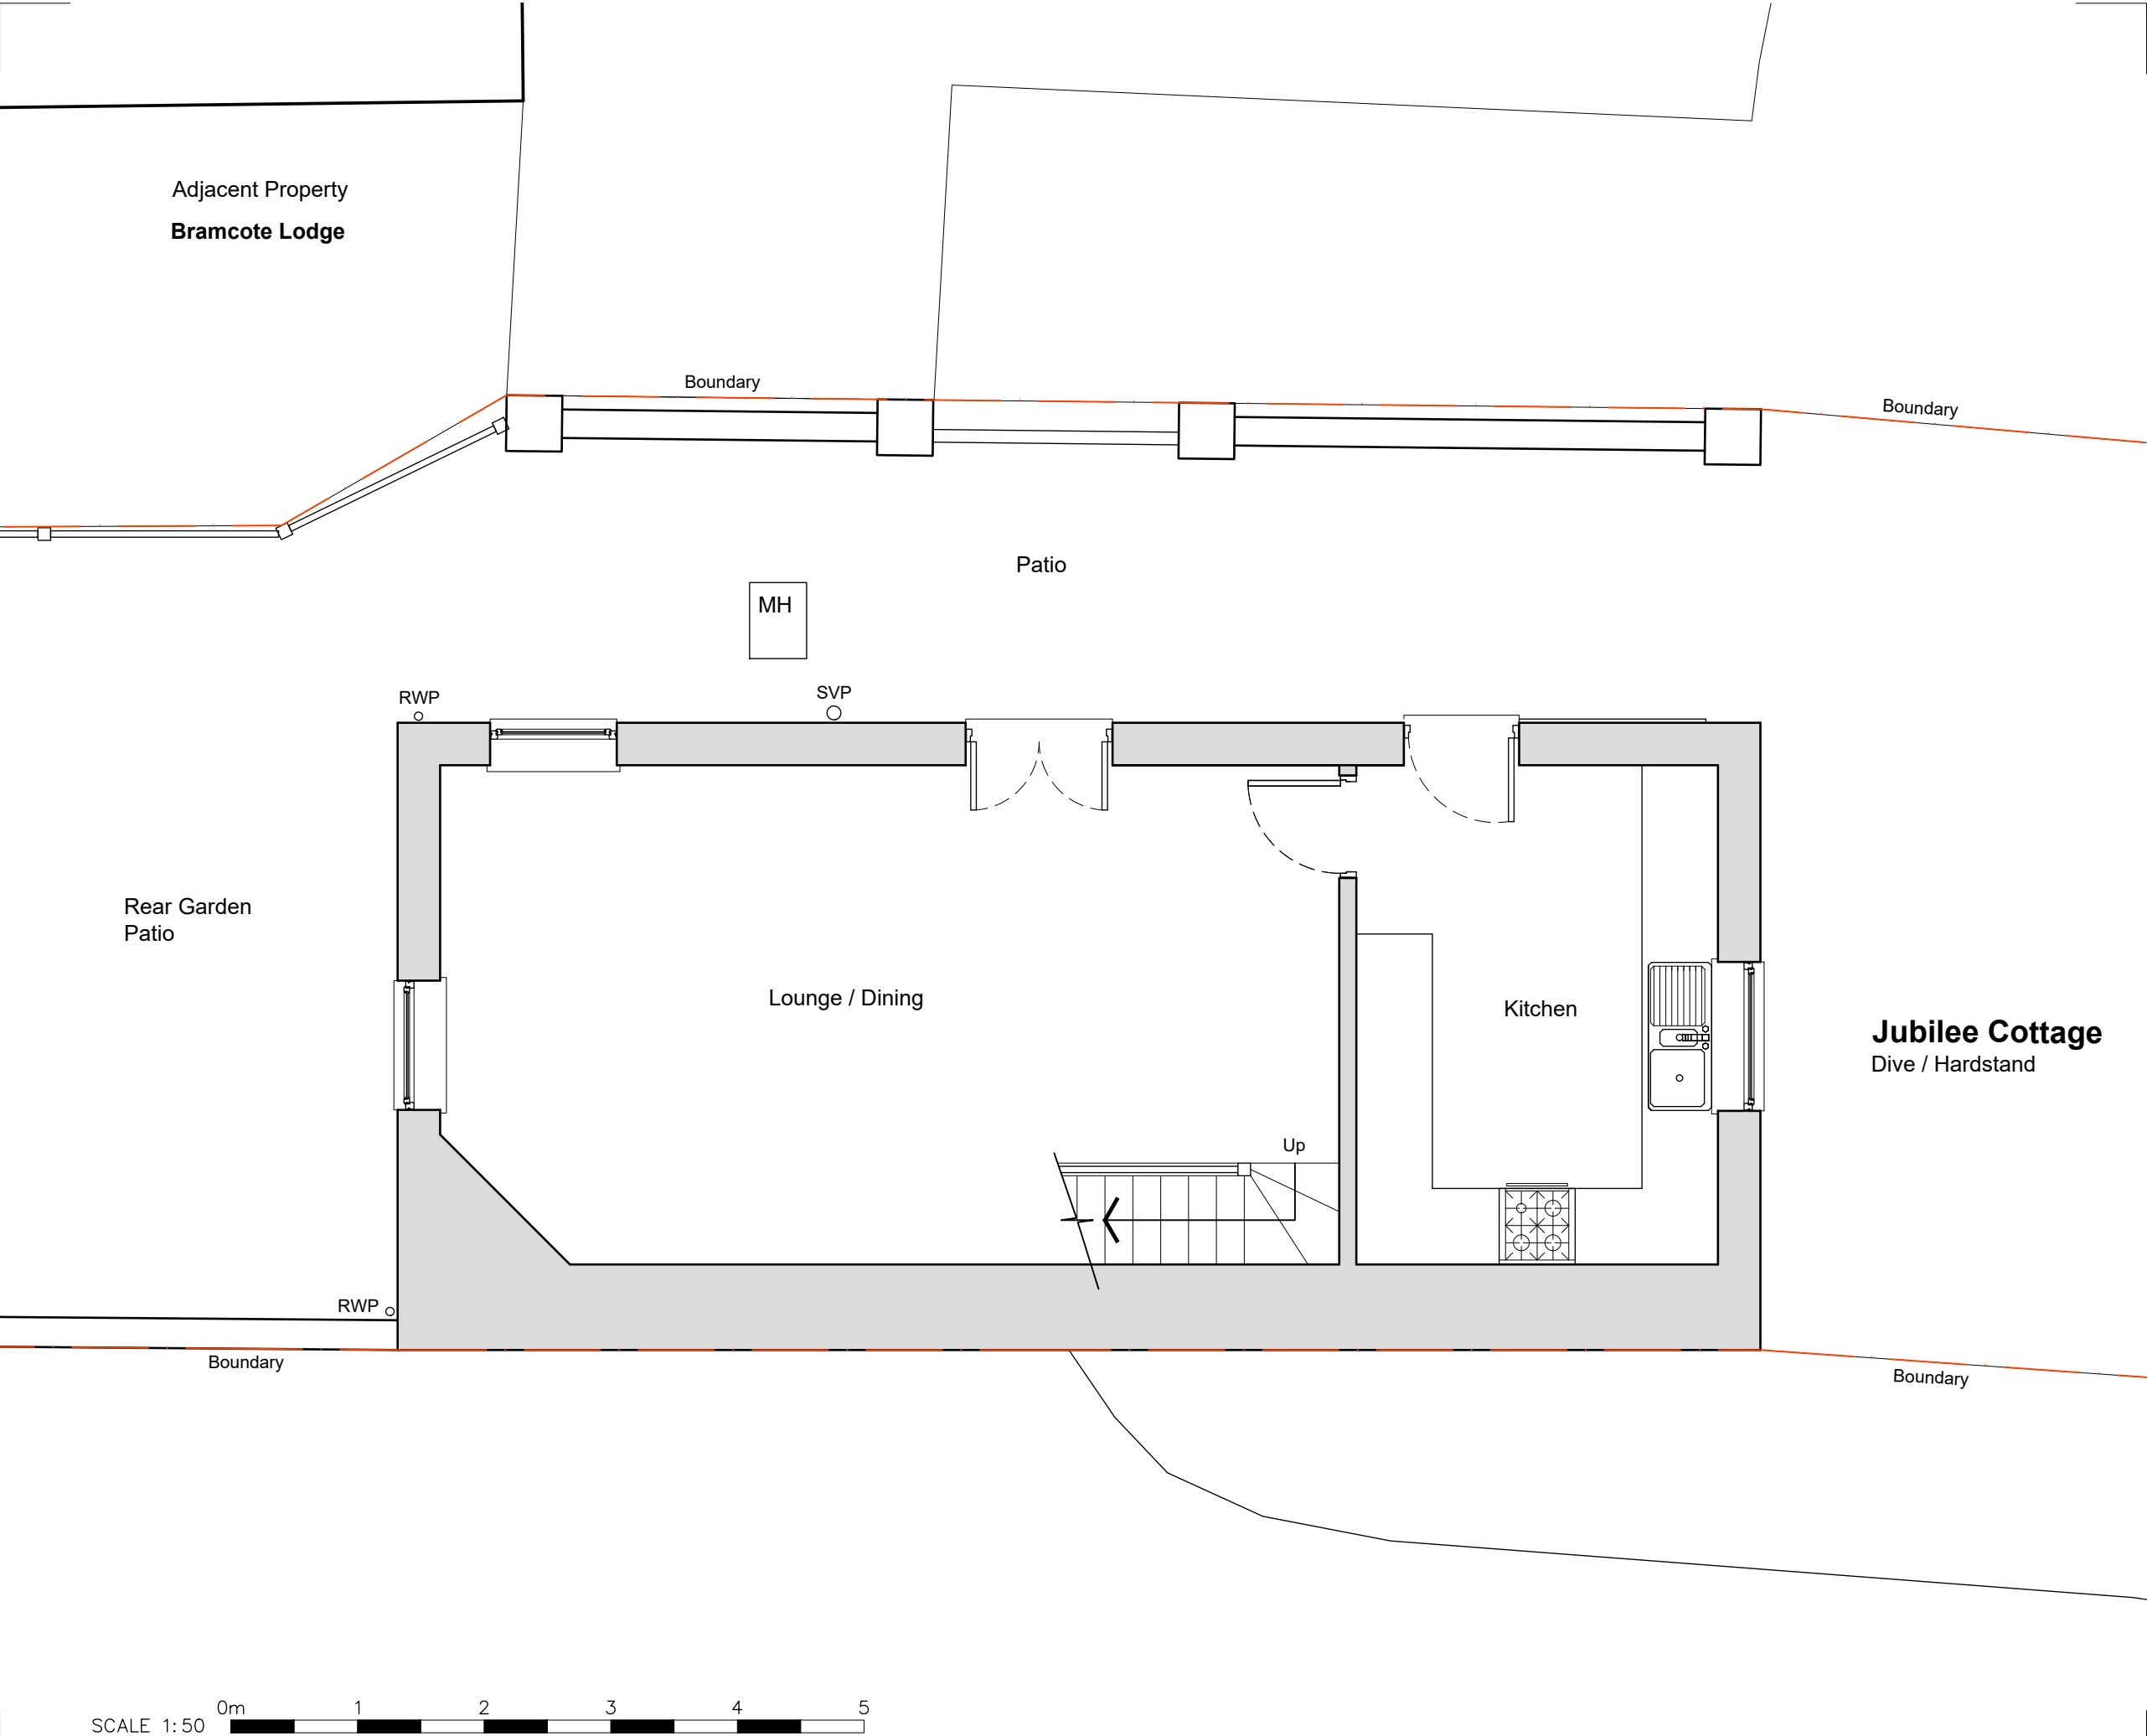

Dimensions to be verified on site.
Use figured dimensions only. Do not work from reduced scale drawings. Please refer to scale and sheet size as indicated.

This drawing is the property of SCG DESIGN LTD
Copyright is reserved by them and the drawing is issued on the condition that it is not copied, reproduced, retained or disclosed to any unauthorised person without the prior consent in writing of SCG DESIGN LTD

DO NOT SCALE

NOTES

NORTH

Rev.	Date	Revision	By	Checked
SCGDESIGN LTD				
Architectural Services				
SCG Design Ltd. Registration Number: 13254624 Registered in England and Wales				
4 Dahlia Drive, Oakwood, Derby, DE21 2XJ Telephone - 07825 814804 Email - scgdesign@outlook.com				
Client				
Teresa Parr				
Project				
Proposed Extension / Alterations at: Jubilee Cottage, Off Main Street, Milton, Derby, DE65 6EF				
Drawing Title				
Existing Ground Floor Plan				
Drawn by				
SCG				
Checked by				
SCG				
Scale @A3				
1:50				
Date				
Dec; 2021				
Job Number				
SCGD 493				
Drawing Number				
003				
Revision				
-				
Purpose of Issue				
FOR INFORMATION				