


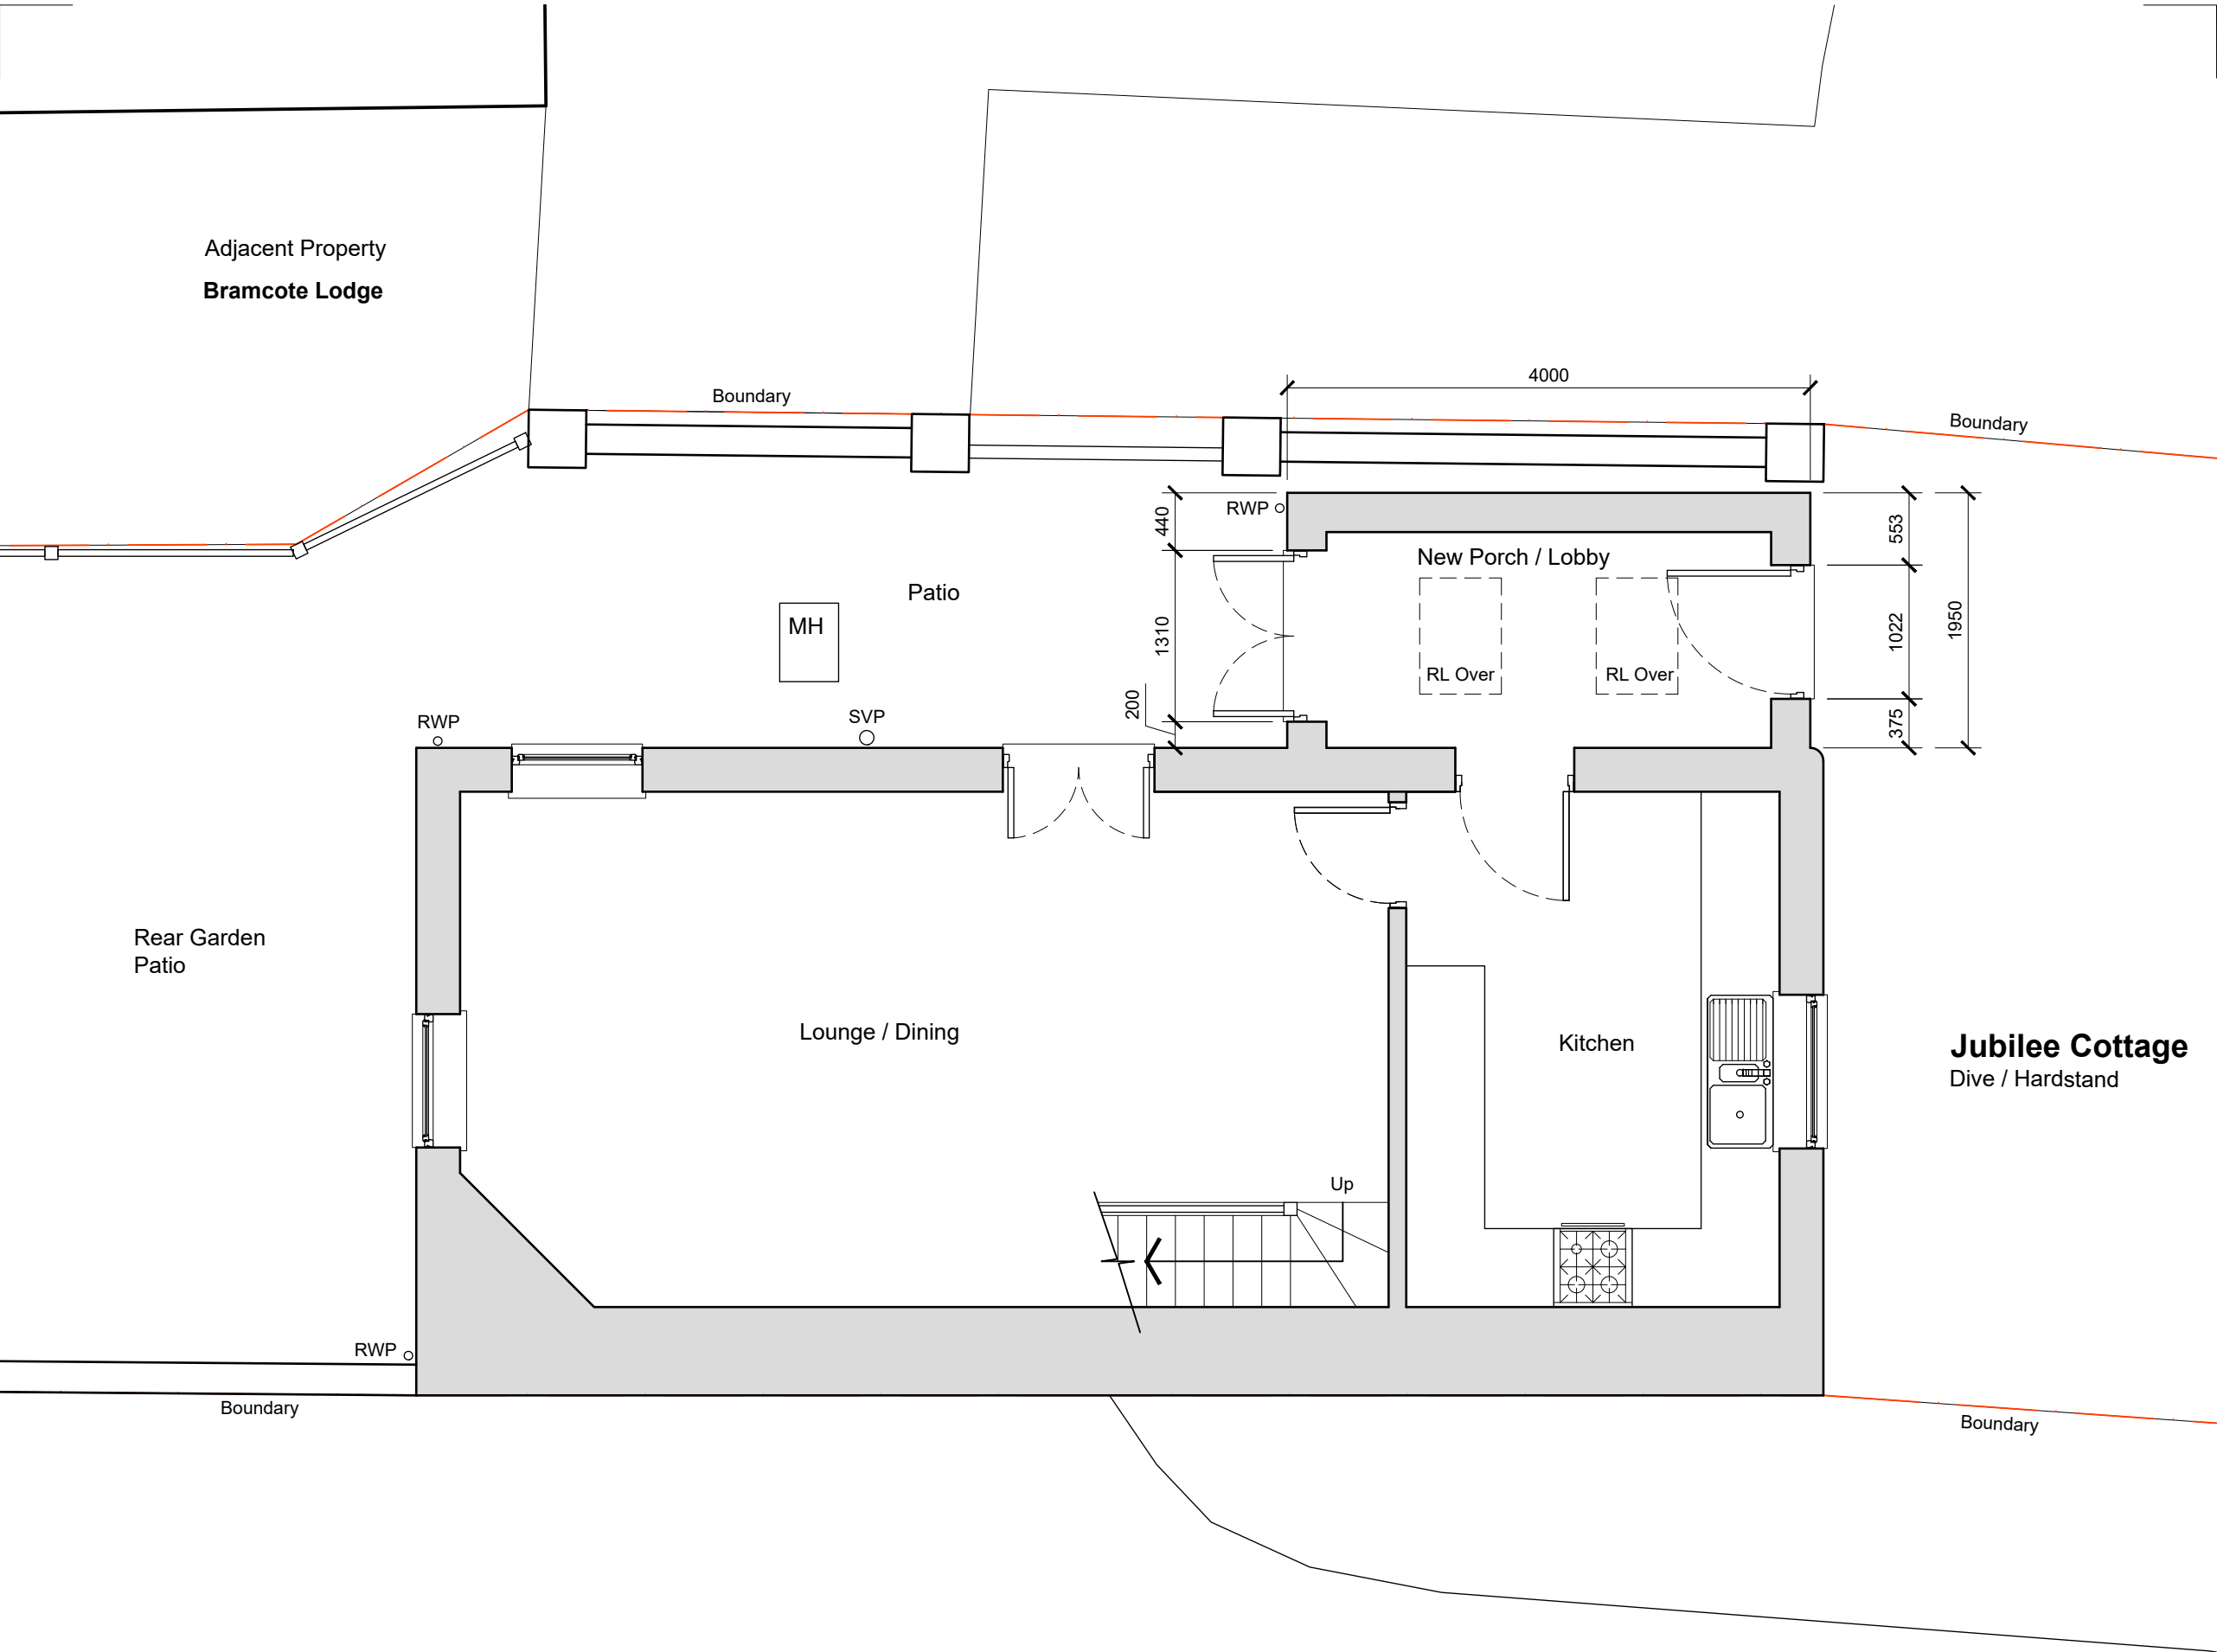

Dimensions to be verified on site.
Use figured dimensions only. Do not work from reduced scale drawings. Please refer to scale and sheet size as indicated.

This drawing is the property of SCG DESIGN LTD
Copyright is reserved by them and the drawing is issued on the condition that it is not copied, reproduced, retained or disclosed to any unauthorised person without the prior consent in writing of SCG DESIGN LTD

DO NOT SCALE

NOTES



Rev. Date	Revision	By	Checked
-----------	----------	----	---------

SCGDESIGNLTD

Architectural Services

SCG Design Ltd. Registration Number: 13254624
Registered in England and Wales

4 Dahlia Drive, Oakwood, Derby, DE21 2XJ
Telephone - 07825 814804 Email - scgdesign@outlook.com

Client
Teresa Parr

Project
**Proposed Extension / Alterations at:
Jubilee Cottage, Off Main Street,
Milton, Derby, DE65 6EF**

Drawing Title
Proposed Ground Floor Plan

Drawn by SCG	Checked by SCG
Scale @A3 1:50	Date Dec; 2021
Job Number SCGD 493	Drawing Number 103
	Revision -

Purpose of Issue
FOR INFORMATION