


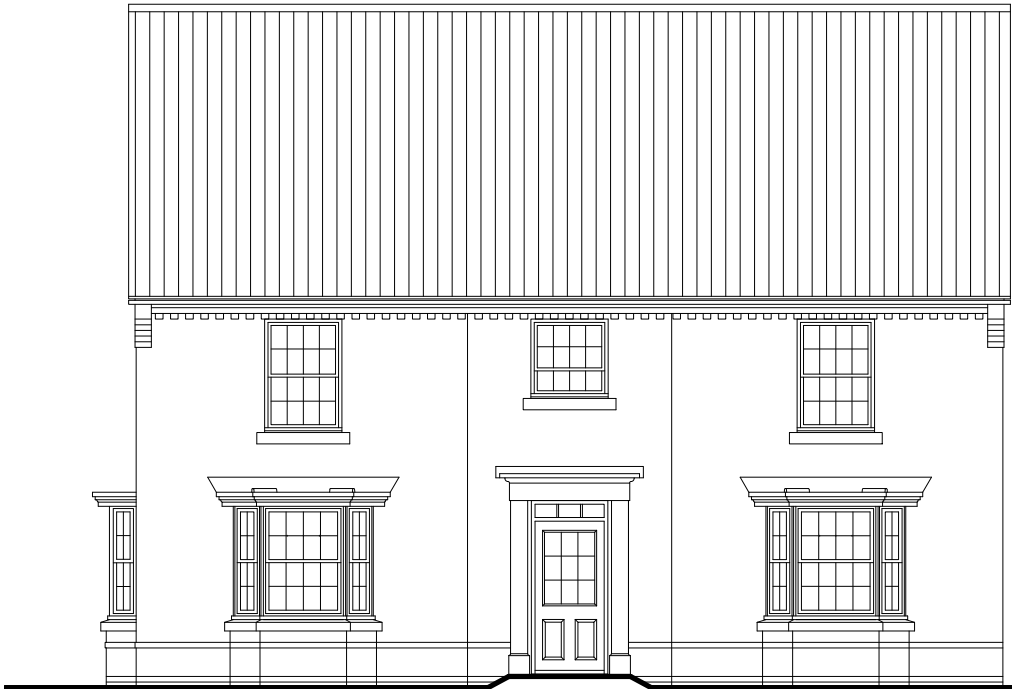

FRONT ELEVATION 1



FRONT ELEVATION 2



REAR ELEVATION



SIDE ELEVATION

TOTAL FLOOR AREA : 1983 Sqft

Sales Name: HENLEY

House Type Code: H588---7 As Built

Spec: A1

Drawn: GDT

Date: 12.09.16

Drawing No: 13

Checked: GDT


Scale: 1:100

WARNING TO HOUSE PURCHASERS:
Buyers are warned that this is a working drawing and the contents of this drawing may be subject to change during the progress of the build process. The layout, dimensions and details are intended as a guide only. The purchaser is advised to check the drawings carefully and to ensure that they are up to date before the start of construction. The purchaser is advised to ensure that the drawings are up to date before the start of construction.

PLANNING SHEET 1 OF 2		
B	Refer to Data sheet for full details	July 20

DAVID WILSON HOMES

WHERE QUALITY LIVES

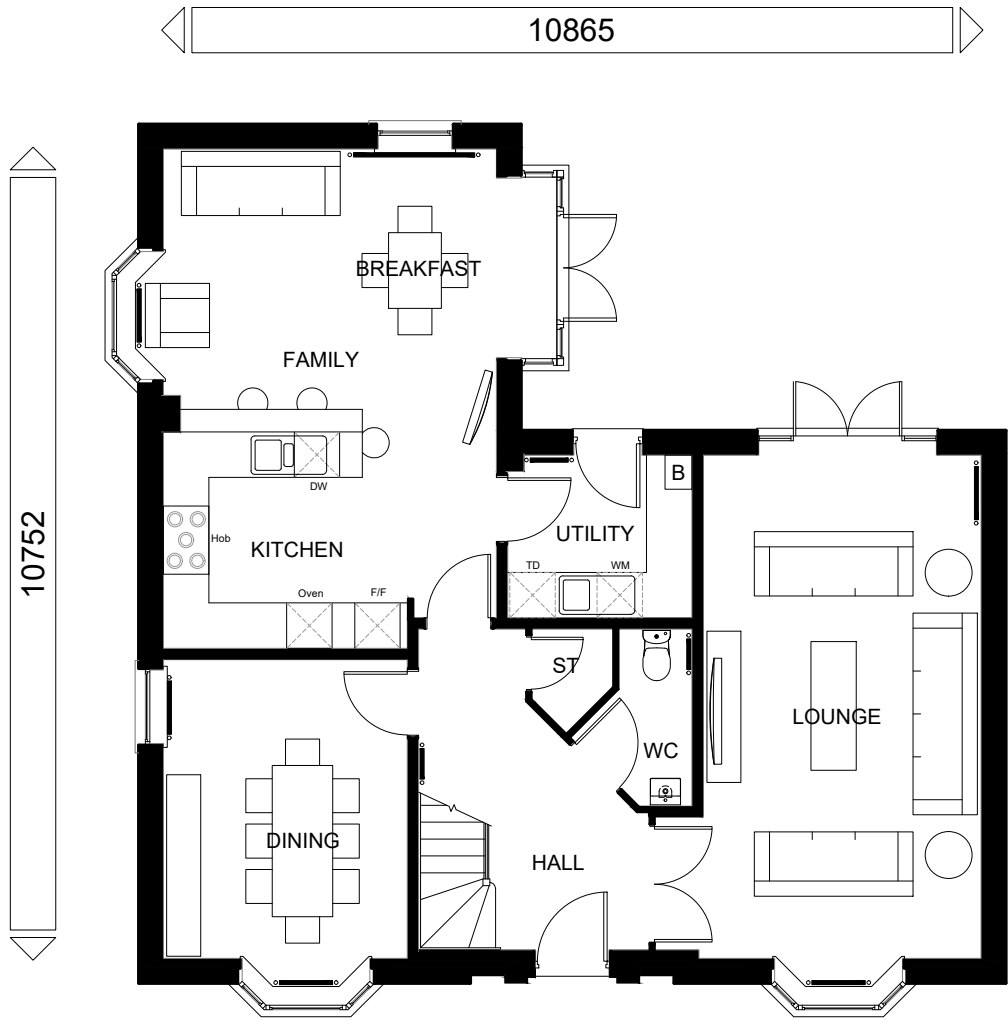

GROUND FLOOR PLAN



FIRST FLOOR PLAN


C:\sml\Drawings\House\05000\05000-7\House02D.dwg, 05000_02.dwg

TOTAL FLOOR AREA : 1983 Sqft

Sales Name: HENLEY
House Type Code: H588---7 As Built
Spec: A1 Drawing No: 13.1 Date: 12.09.16
Drawn: GDT Checked: GDT Scale: 1:100

WARNING TO HOUSE PURCHASERS:
Buyers are warned that this is a working drawing and the contents of this drawing may be subject to change during the progress of the build process. The layout, dimensions and specifications are included for general guidance only. The purchaser is advised to check the drawings against the contract documents. Whilst we make every effort to ensure our drawings are up to date there may be an unavoidable delay in updating these due to changes in regulations and/or re-planning. Purchasers are advised to check with the Sales Adviser whether any alterations have been made to this drawing. The contents of this drawing do not constitute a contract, part of any contract or warranty unless specifically incorporated into the contract. They should not be relied upon for the purpose of entering into a contract to purchase any property.

PLANNING SHEET 2 OF 2		
E	Refer to Data Sheet for full details	June 21

 

DAVID WILSON HOMES
WHERE QUALITY LIVES