




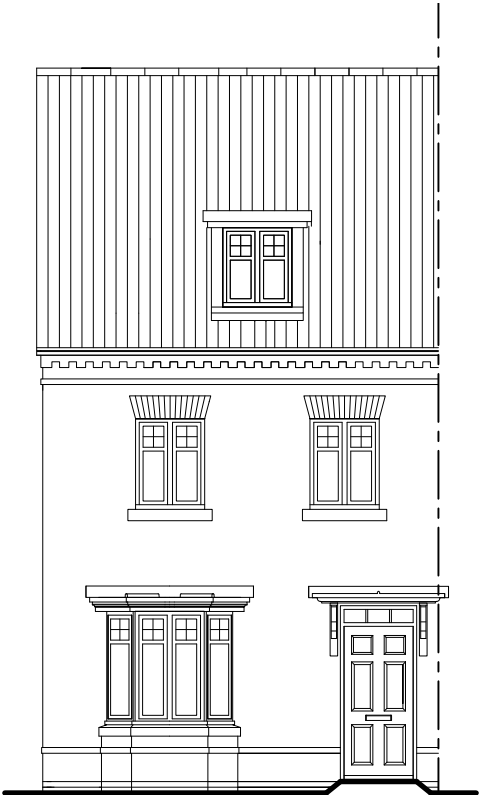


FRONT ELEVATION

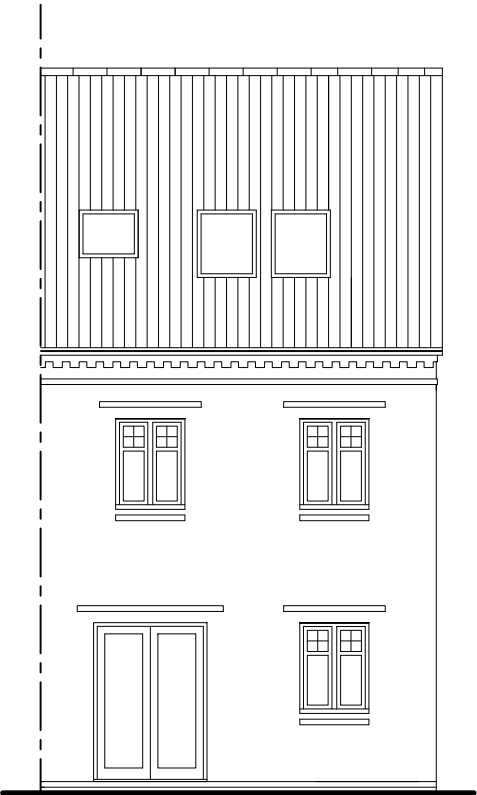


REAR ELEVATION

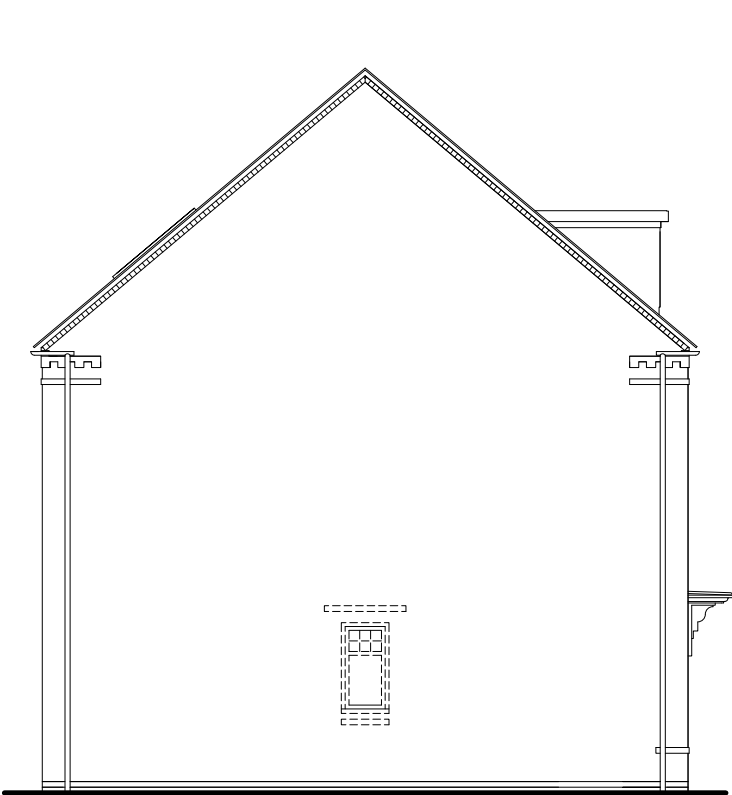


SIDE ELEVATION

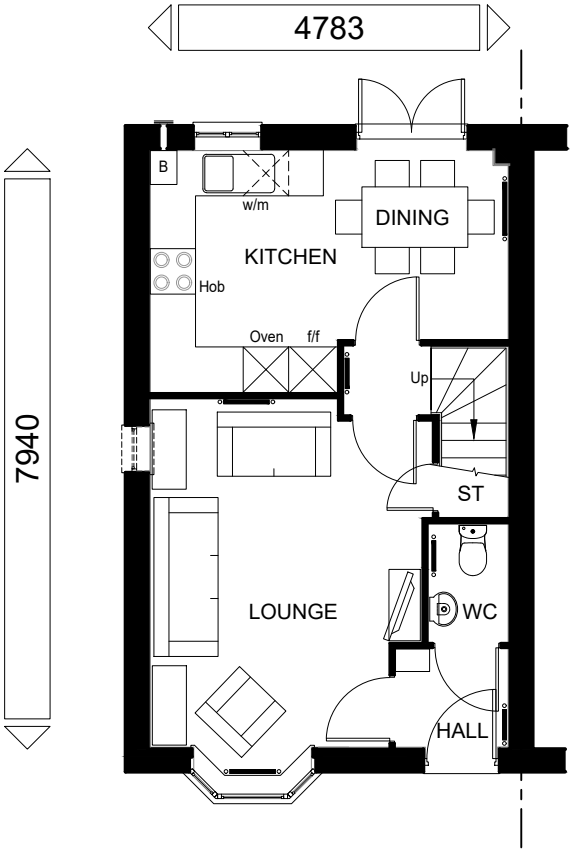

GROUND FLOOR PLAN

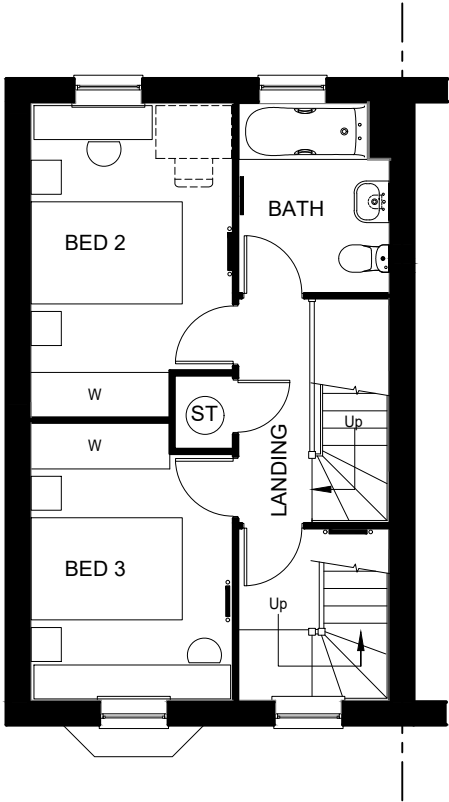


FIRST FLOOR PLAN

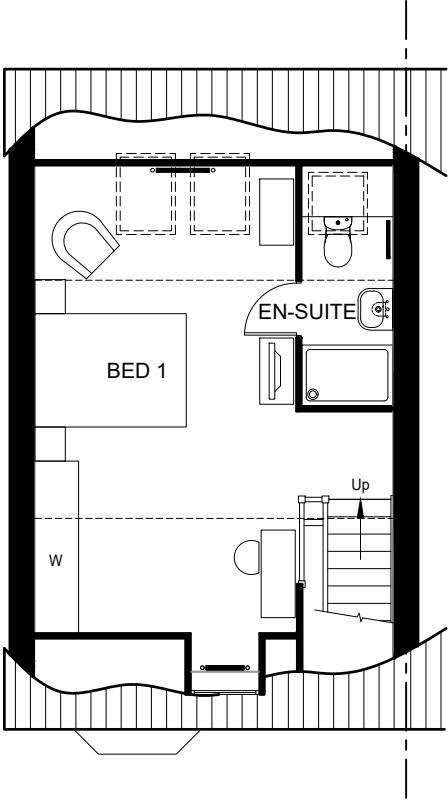


SECOND FLOOR PLAN

TOTAL FLOOR AREA : 1089 Sqft


Sales Name: KENNETT		Date: 13.10.16	
House Type Code: T310-E-7 As Built		Drawing No: 15	
Spec: A3	Drawn: GDT	Checked: GDT	Scale: 1:100
DAVID WILSON HOMES		WHERE QUALITY LIVES	
Rev: D		Description: Refer to Data Sheet	
Planning		Date: June 21	

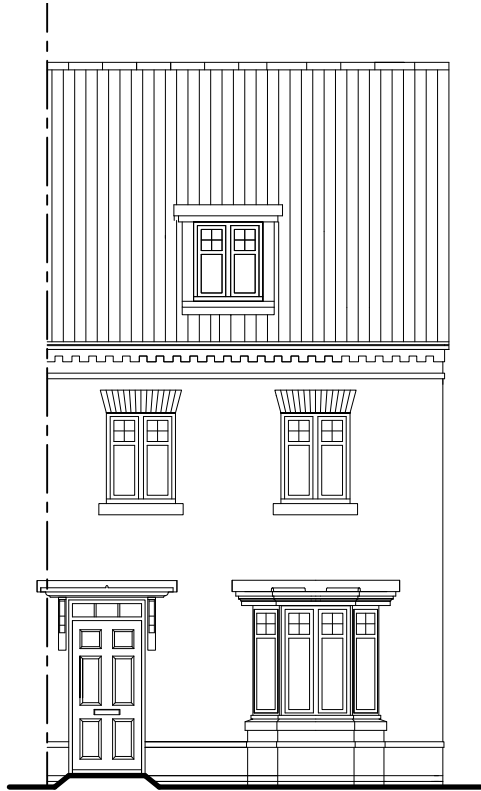


FRONT ELEVATION

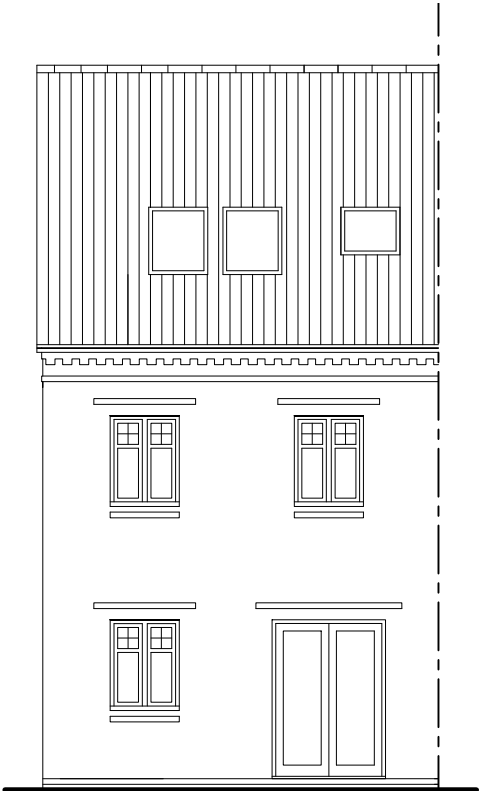


REAR ELEVATION

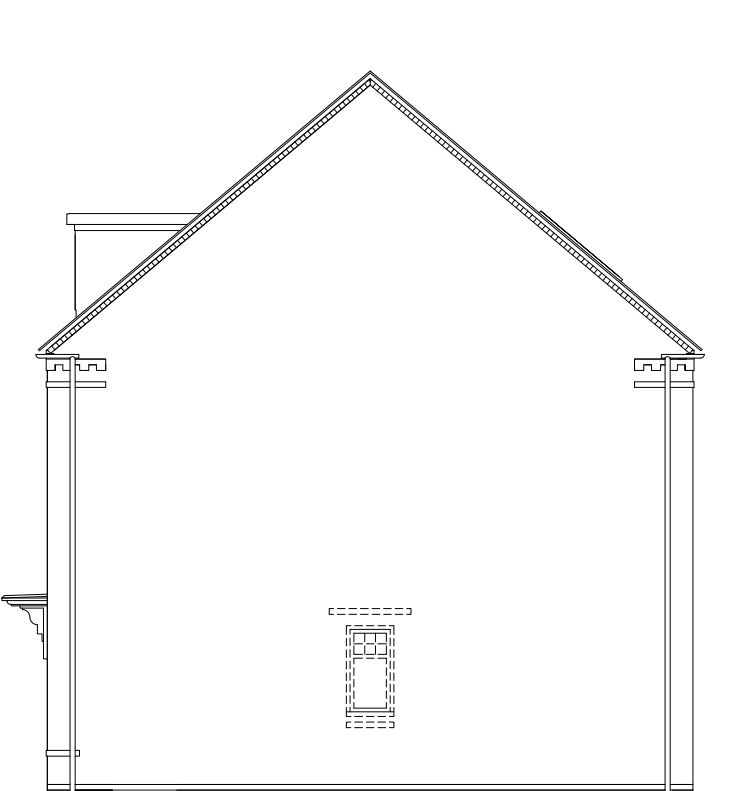


SIDE ELEVATION

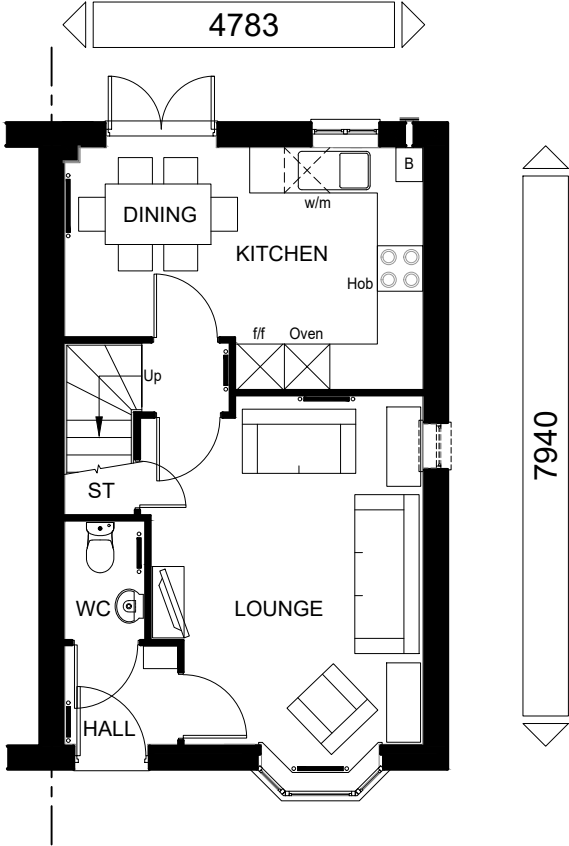

GROUND FLOOR PLAN

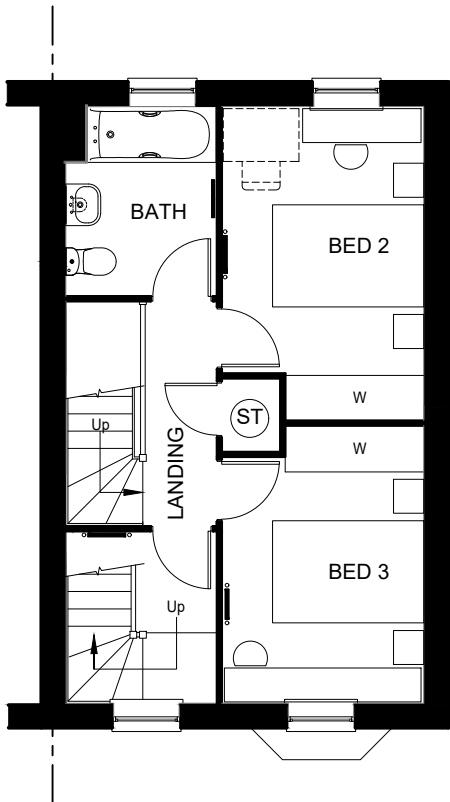

FIRST FLOOR PLAN

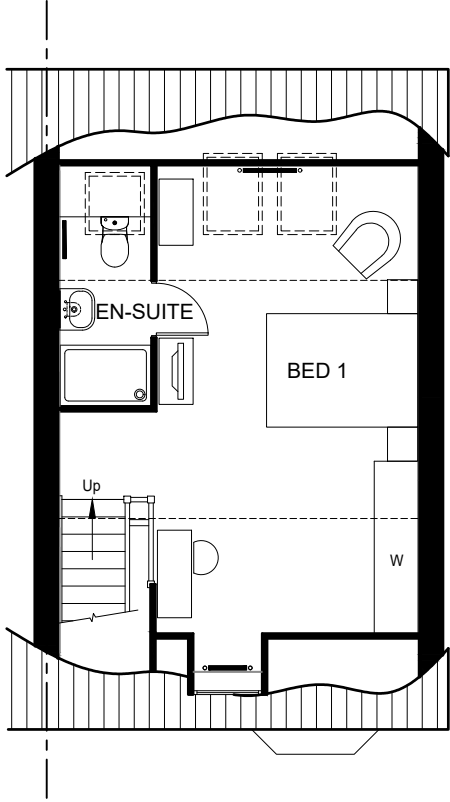

SECOND FLOOR PLAN

TOTAL FLOOR AREA : 1089 Sqft

Sales Name: KENNETT		WARNING TO HOUSE-PURCHASERS: Buyers are warned that this is a working drawing and the contents of this drawing may be subject to change during the progress of the build process. The layout, form, content and dimensions specified are included for general guidance only. The finishes or features shown may alter in respect of individual properties. Whilst we make every effort to ensure our drawings are up to date there may be from time to time be an unavoidable delay in updating these due to changes in regulations and/or re-planning. Purchasers are advised to check with the Sales Adviser whether any alterations have been made to this drawing. The contents of this drawing do not constitute a contract, part of any contract or warranty unless specifically incorporated into a contract. They should not be relied upon for the purposes of entering into a contract to purchase any property.			
House Type Code: T310-E-7 Opposite		Planning		Date: June 21	
Spec: A3	Drawing No: 15.1	Date: 13.10.16	Rev: D	Description: Refer to Data Sheet	
Drawn: GDT	Checked: GDT	Scale: 1:100			