





FRONT ELEVATION




REAR ELEVATION

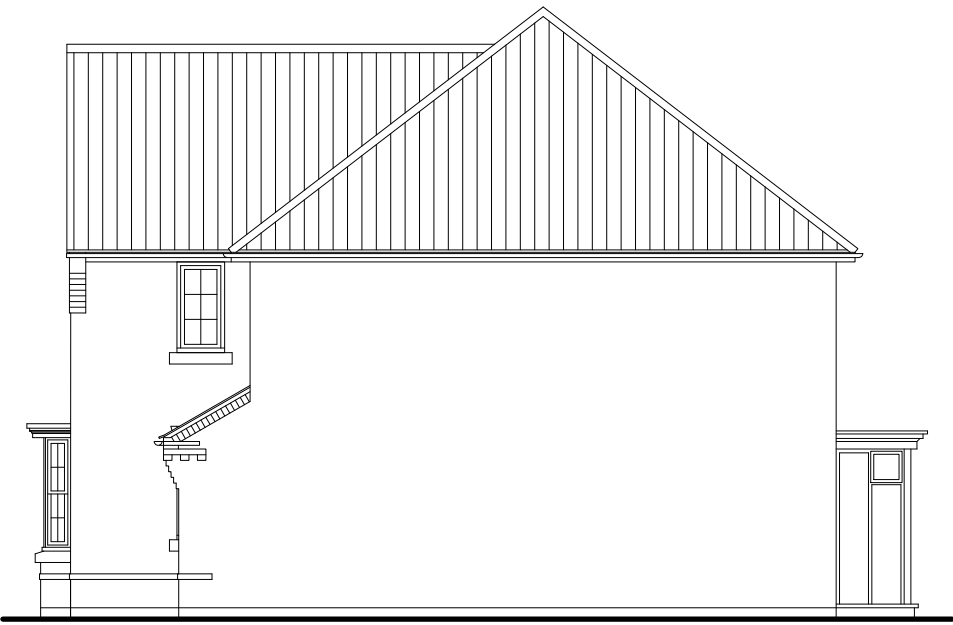


SIDE ELEVATION

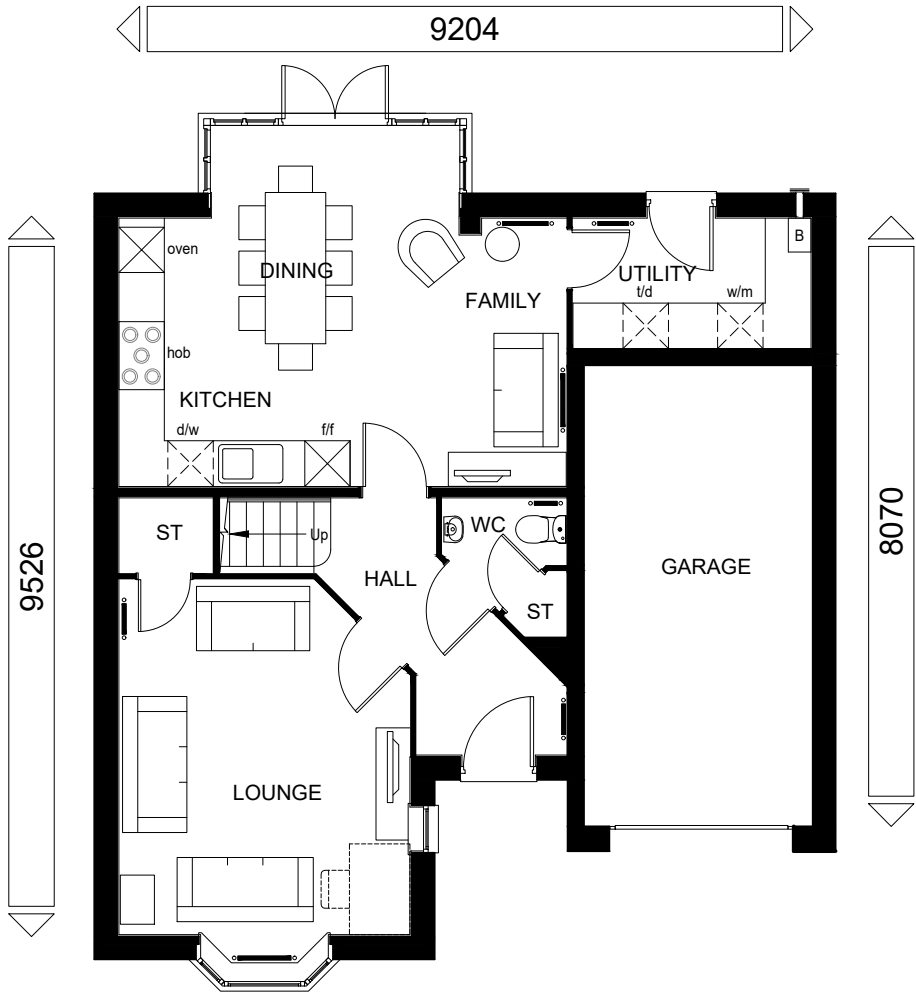

GROUND FLOOR PLAN

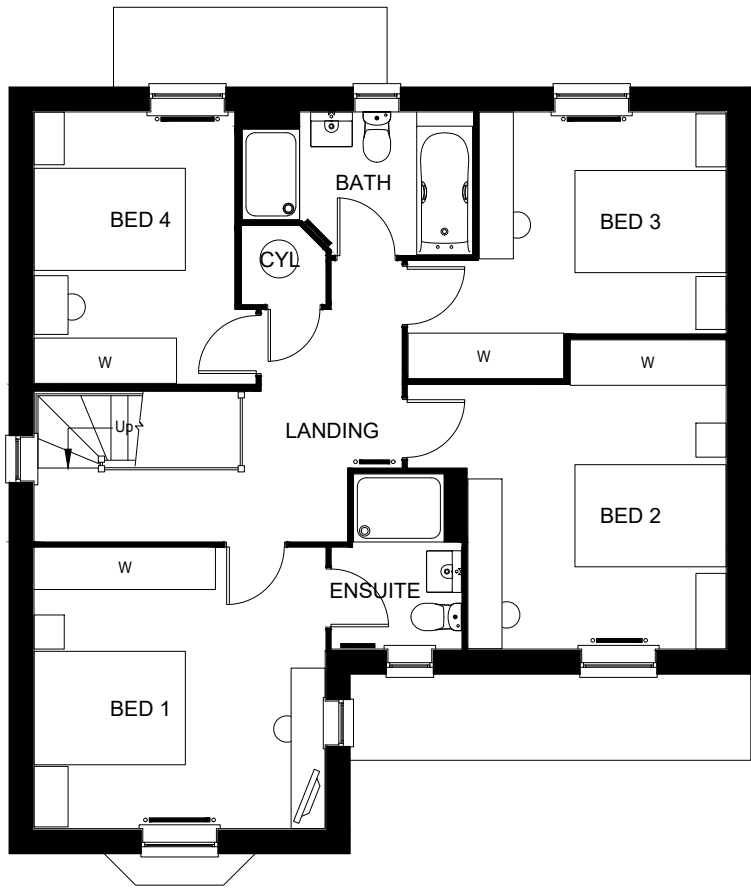

FIRST FLOOR PLAN

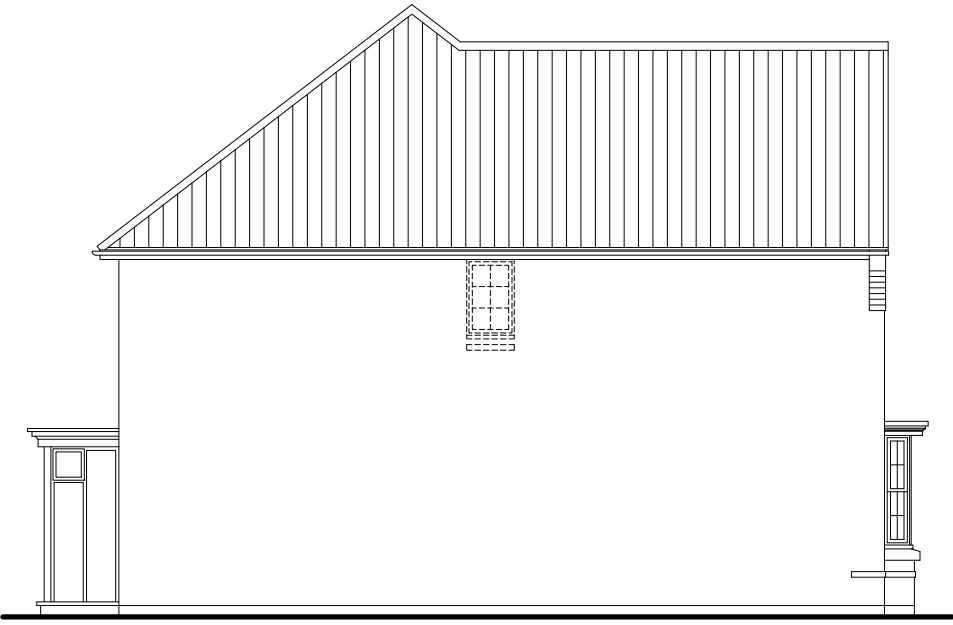

SIDE ELEVATION

TOTAL FLOOR AREA : 1484 Sq ft

WARNING TO HOUSE-PURCHASERS.
Buyers are warned that this is a working drawing and the contents of this drawing may be subject to change during the progress of the build process. The layout, form, content and dimensions specified are included for general guidance only. The finishes or features shown may alter in respect of individual properties. Whilst we make every effort to ensure our drawings are up to date there may from time to time be an unavoidable delay in updating these due to changes in regulations and/or re-planning. Purchasers are advised to check with the Sales Adviser whether any alterations have been made to this drawing. The contents of this drawing do not constitute a contract, part of any contract or warranty unless specifically incorporated into the contract. They should not be relied upon for the purposes of entering into a contract to purchase any property.

Sales Name: Exeter
House Type Code: H4 18--H7 As Built
Spec: A2
Drawn: GDT
Drawing No: 13
Checked: GDT
Date: 27.09.16
Scale: 1:100

PLANNING


D	Refer to Data Sheet for full details	June 21
---	--------------------------------------	---------




FRONT ELEVATION




REAR ELEVATION

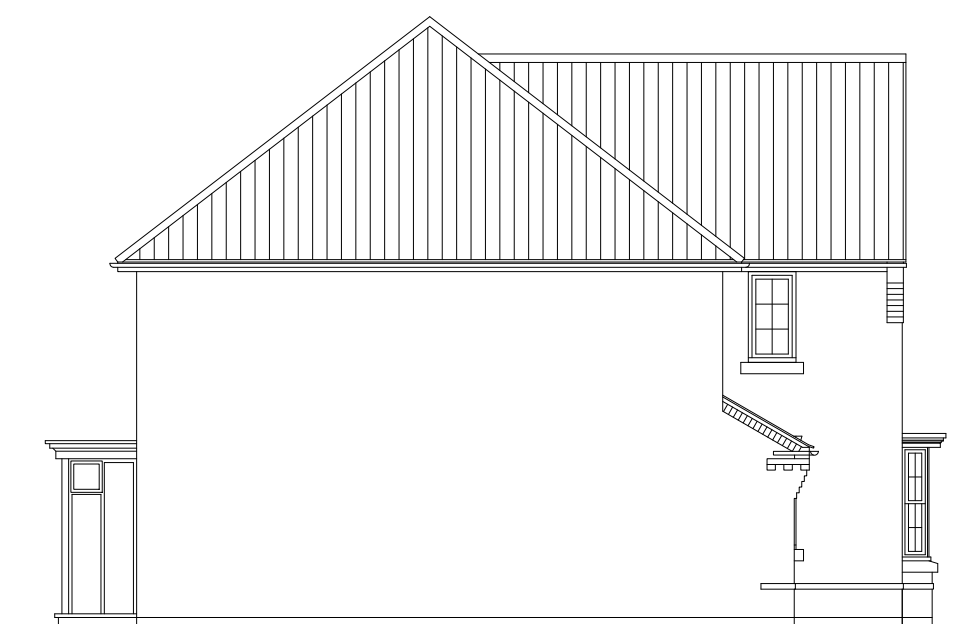


SIDE ELEVATION

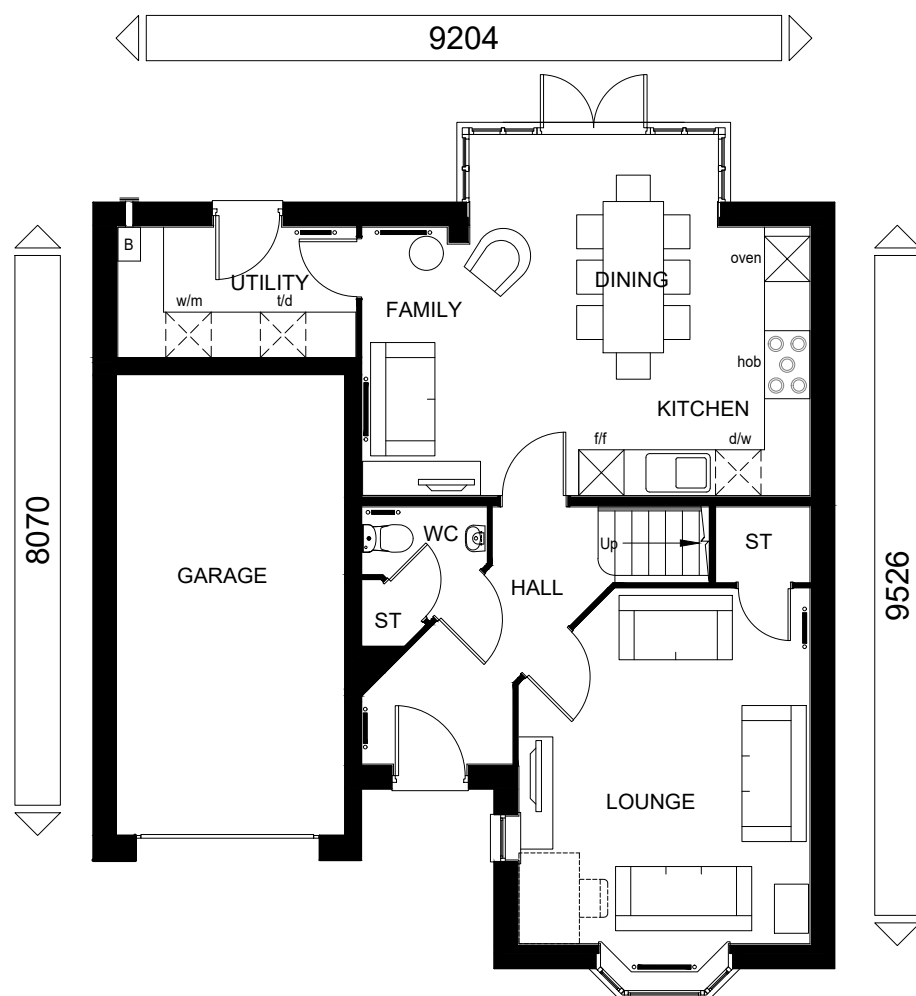

GROUND FLOOR PLAN

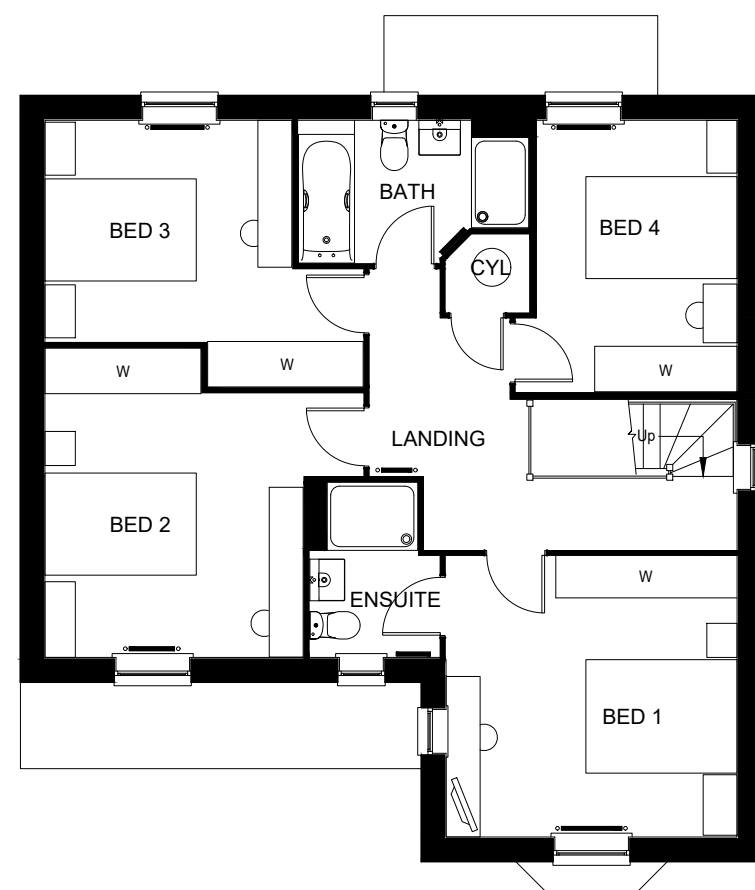

FIRST FLOOR PLAN

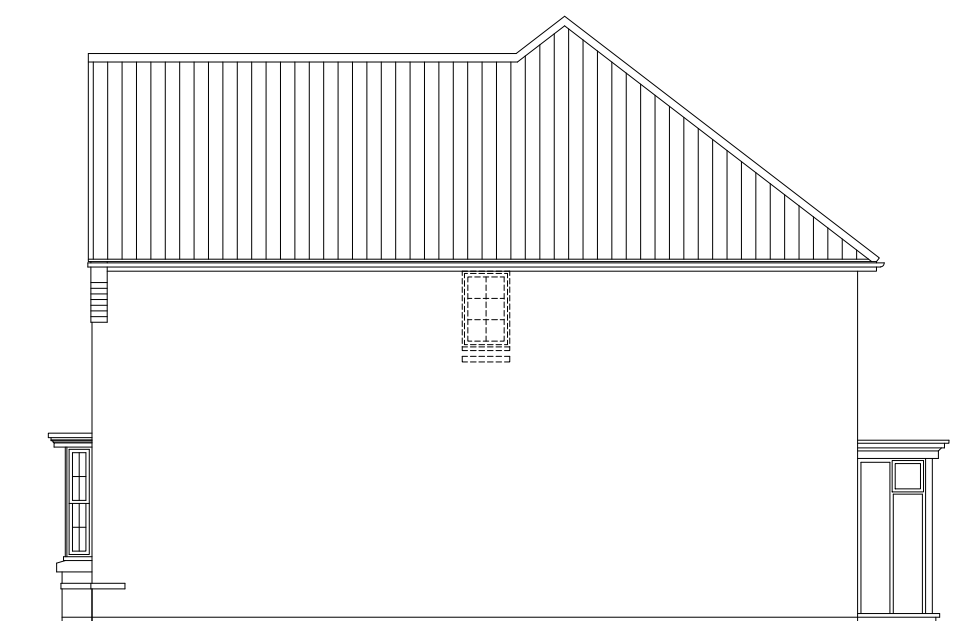

SIDE ELEVATION

TOTAL FLOOR AREA : 1484 Sq ft

Sales Name: Exeter

House Type Code:H418--H7 Opposite

Spec: A2
Drawing No: 13.1

Drawn: GDT
Checked: GDT

Date: 27.09.16

Scale: 1:100

Scale: 1:100


Scale: 1:100

WARNING TO HOUSE PURCHASERS. Buyers are warned that this is a working drawing and the contents of this drawing may be subject to change during the progress of the build process. The layout, form, content and dimensions specified are included for general guidance only. The finishes or features shown may differ in respect of individual properties. Whilst we make every effort to ensure our drawings are up to date there may be some delay from time to time due to an unavoidable delay in updating these due to changes in regulations and/or re-planning. Purchasers are advised to check with the Sales Office whether any alterations have been made to this drawing. The Seller's drawing does not constitute a contract, it is merely a guide to the likely appearance of the proposed development. This should not be relied upon for the purpose of entering into a contract to purchase any property.

PLANNING

Refer to Data Sheet for full details

June 21

 

DAVID WILSON HOMES

WHERE QUALITY LIVES