



FRONT ELEVATION 1


FRONT ELEVATION 2




REAR ELEVATION

SIDE ELEVATION


TOTAL FLOOR AREA : 1491 Sqft

 Sales Name: AVONDALE		PLANNING 1 OF 2		 DAVID WILSON HOMES WHERE QUALITY LIVES
House Type Code: H456--X7 As Built		Refer to Data Sheet for Full Details		July 20
Spec: A1	Drawing No: 14	C		
Drawn: GDT	Checked: GDT			
Date: 25.08.16				
Scale: 1:100				

WARNING TO HOUSE-PURCHASERS:
Buyers are warned that this is a working drawing and the contents of this drawing may be subject to change during the progress of the build process. The layout, dimensions and construction details are intended as a guide only. The final construction shall be in accordance with the approved planning permission. Whilst we make every effort to ensure our drawings are up to date there may be an unavoidable delay in updating these due to changes in regulations and/or re-planning. Purchasers are advised to check with the Sales Adviser whether any alterations have been made to this drawing. The contents of this drawing do not constitute a contract, part of any contract or warranty unless specifically incorporated into the contract. They should not be relied upon for the purposes of entering into a contract to purchase any property.

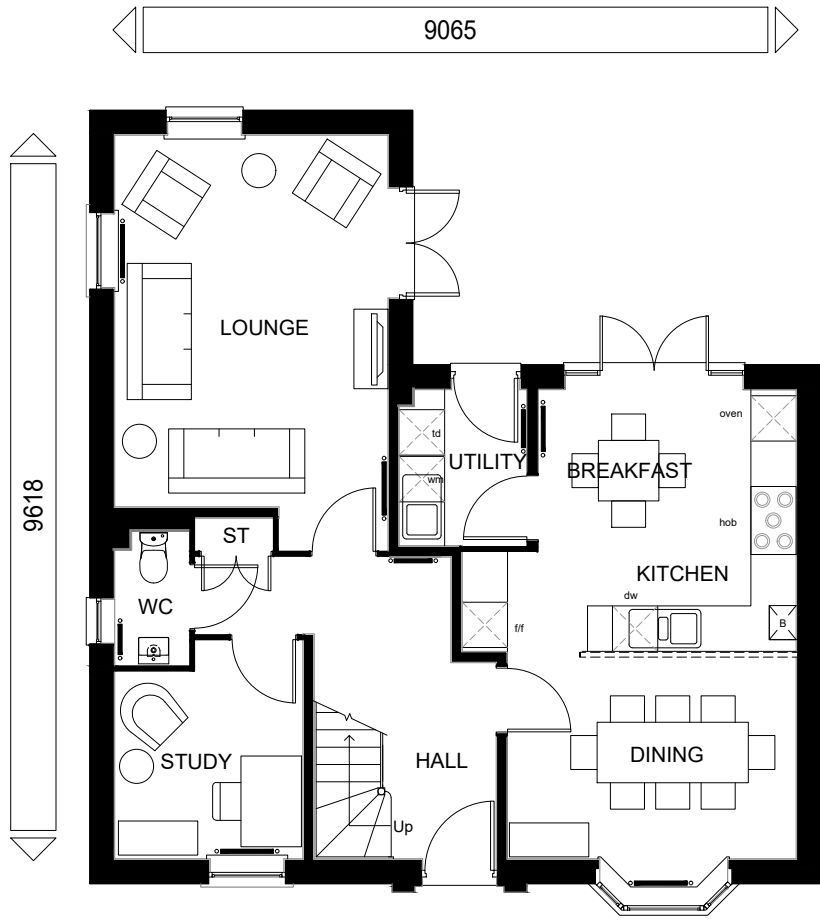


GROUND FLOOR PLAN

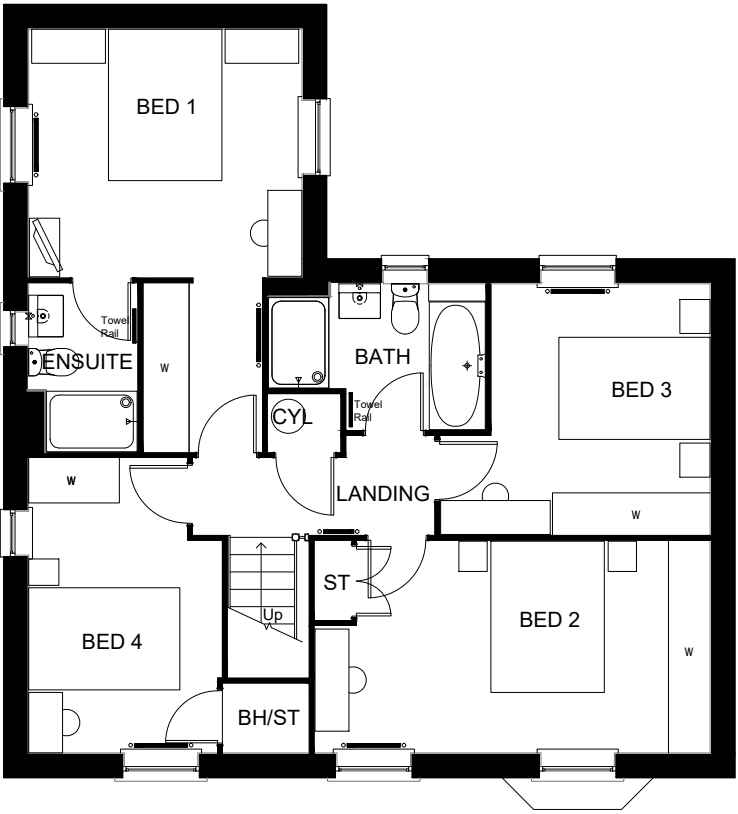

FIRST FLOOR PLAN

TOTAL FLOOR AREA : 1491 Sqft

 Sales Name: AVONDALE		PLANNING 2 OF 2		 DAVID WILSON HOMES WHERE QUALITY LIVES
House Type Code: H456--X7 As Built		Refer to Data Sheet for Full Details		June 21
Spec: A1	Drawing No: 14.1	Date: 25.08.16		
Drawn: GDT	Checked: GDT	Scale: 1:100		

WARNING TO HOUSE PURCHASERS:
Buyers are warned that this is a working drawing and the contents of this drawing may be subject to change during the progress of the build process. The layout, dimensions and details are intended to provide a general guide only. The purchaser is advised to check the drawings against the actual build. Whilst we make every effort to ensure our drawings are up to date there may be an unavoidable delay in updating these due to changes in regulations and/or re-planning. Purchasers are advised to check with the Sales Adviser whether any alterations have been made to this drawing. The contents of this drawing do not constitute a contract, part of any contract or warranty unless specifically incorporated into the contract. They should not be relied upon for the purpose of entering into a contract to purchase any property.



FRONT ELEVATION 1



FRONT ELEVATION 2



REAR ELEVATION



SIDE ELEVATION

TOTAL FLOOR AREA : 1491 Sqft

Sales Name: AVONDALE

House Type Code: H456--X7 Opposite

Spec: A1

Drawn: GDT

Date: 25.08.16

Drawing No: 14.2

Checked: GDT

Scale: 1:100

PLANNING 1 OF 2


C

Refer to Data Sheet for Full Details

July 20

WARNING TO HOUSE-PURCHASERS

Buyers are warned that this is a working drawing and the contents of this drawing may be subject to change during the progress of the build process. The layout, dimensions and details are intended as a guide only. The drawings are not to be used for construction purposes. The drawings are not to be used for planning purposes. The drawings are not to be used for building regulations purposes. The drawings are not to be used for any other purpose. Whilst we make every effort to ensure our drawings are up to date there may be an unavoidable delay in updating these due to changes in regulations and/or re-planning. Purchasers are advised to check with the Sales Adviser whether any alterations have been made to this drawing. The contents of this drawing do not constitute a contract, part of any contract or warranty unless specifically incorporated into the contract. They should not be relied upon for the purpose of entering into a contract to purchase any property.

 


DAVID WILSON HOMES

WHERE QUALITY LIVES




GROUND FLOOR PLAN

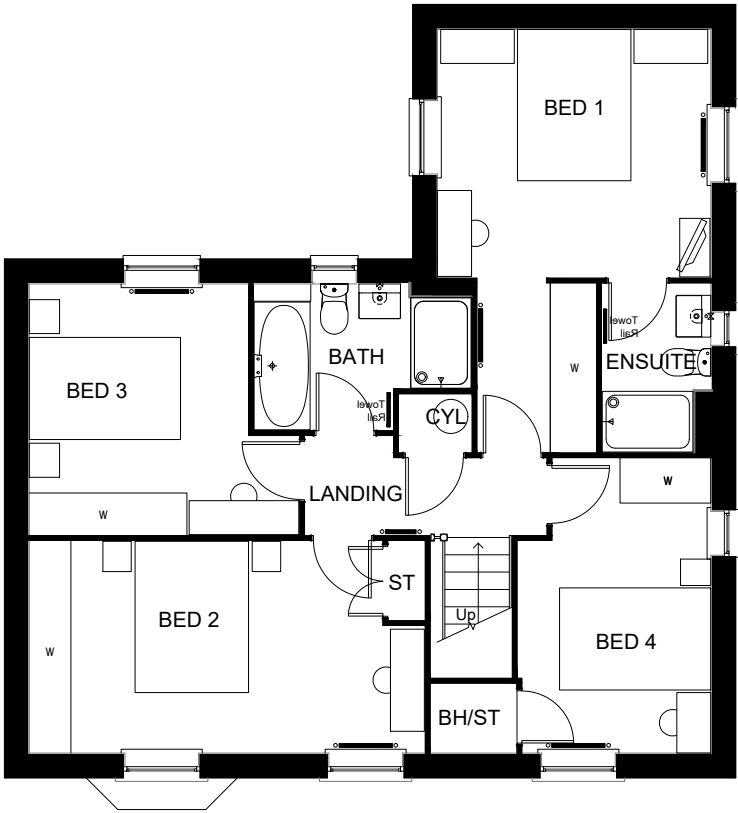

FIRST FLOOR PLAN

TOTAL FLOOR AREA : 1491 Sqft

 Sales Name: AVONDALE		PLANNING 2 OF 2		 DAVID WILSON HOMES WHERE QUALITY LIVES
House Type Code: H456--X7 Opposite		Refer to Data Sheet for Full Details		June 21
Spec: A1	Drawing No: 14.3	Date: 25.08.16		
Drawn: GDT	Checked: GDT	Scale: 1:100		

WARNING TO HOUSE PURCHASERS:
Buyers are warned that this is a working drawing and the contents of this drawing may be subject to change during the progress of the build process. The layout, dimensions and specifications are intended as a guide only. The purchaser is advised to check the drawings against the actual construction. Whilst we make every effort to ensure our drawings are up to date there may be an unavoidable delay in updating these due to changes in regulations and/or re-planning. Purchasers are advised to check with the Sales Adviser whether any alterations have been made to this drawing. The contents of this drawing do not constitute a contract, part of any contract or warranty unless specifically incorporated into the contract. They should not be relied upon for the purpose of entering into a contract to purchase any property.