


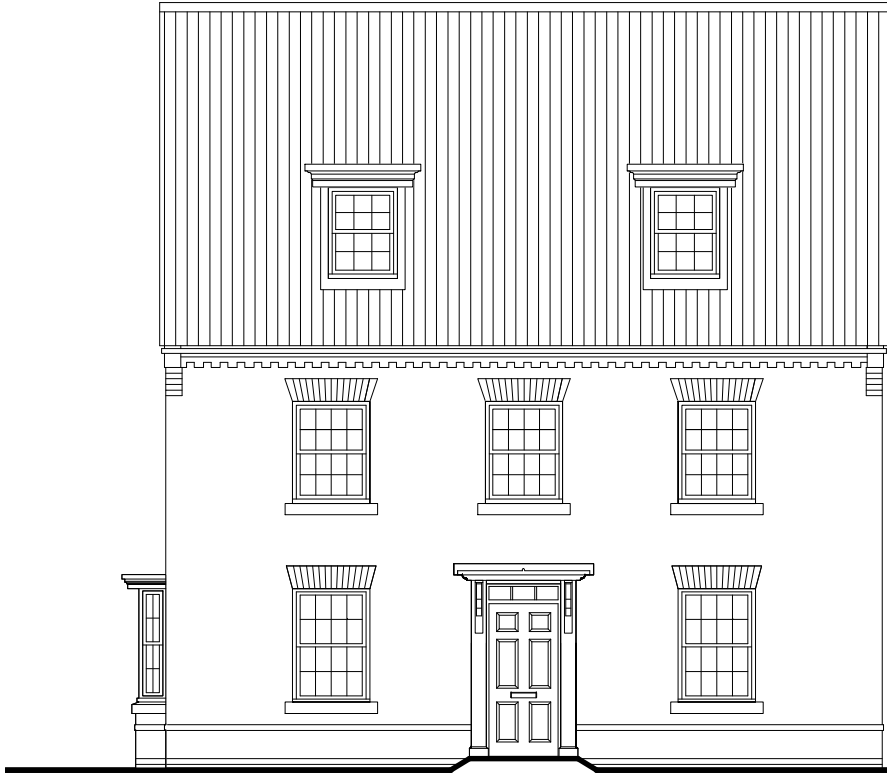

FRONT ELEVATION 1



FRONT ELEVATION 2



REAR ELEVATION



SIDE ELEVATION

C:\ad\Drawings\dwg\0200 2177 House\02_01a.dwg

TOTAL FLOOR AREA : 1827 Sqft

Sales Name: EMERSON

House Type Code: H500-XB7 As Built

Spec: A1

Drawn: GDT

Date: 31.08.16

Drawing No: 15

Checked: GDT

Scale: 1:100

PLANNING 1 OF 2


B

Refer to Data Sheet


July 20

DAVID WILSON HOMES


WHERE QUALITY LIVES

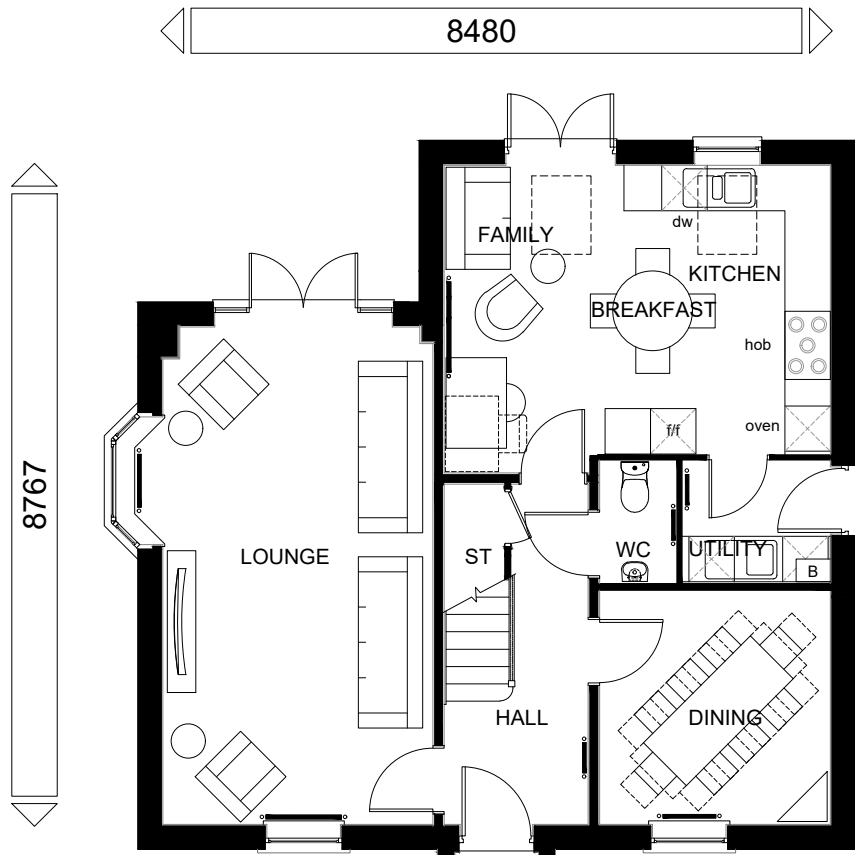

GROUND FLOOR PLAN

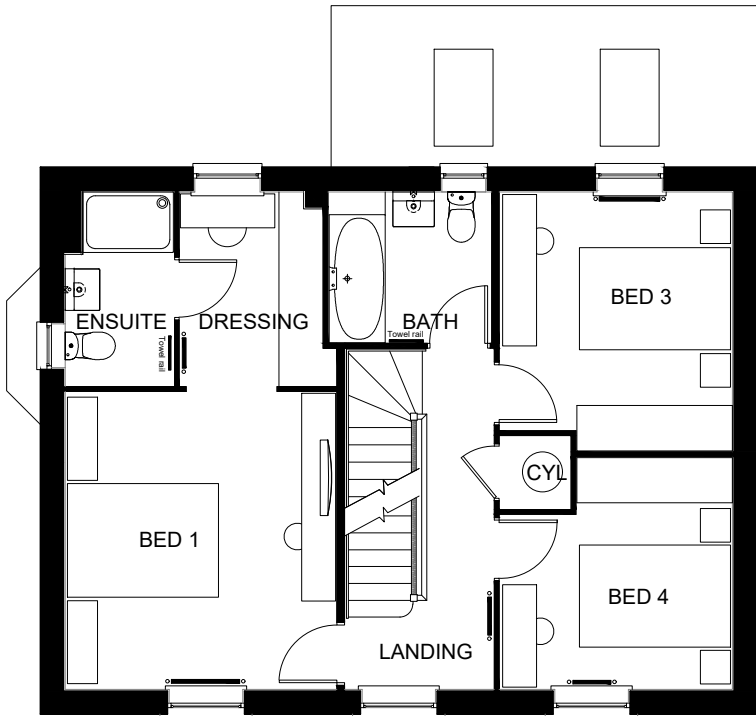

FIRST FLOOR PLAN

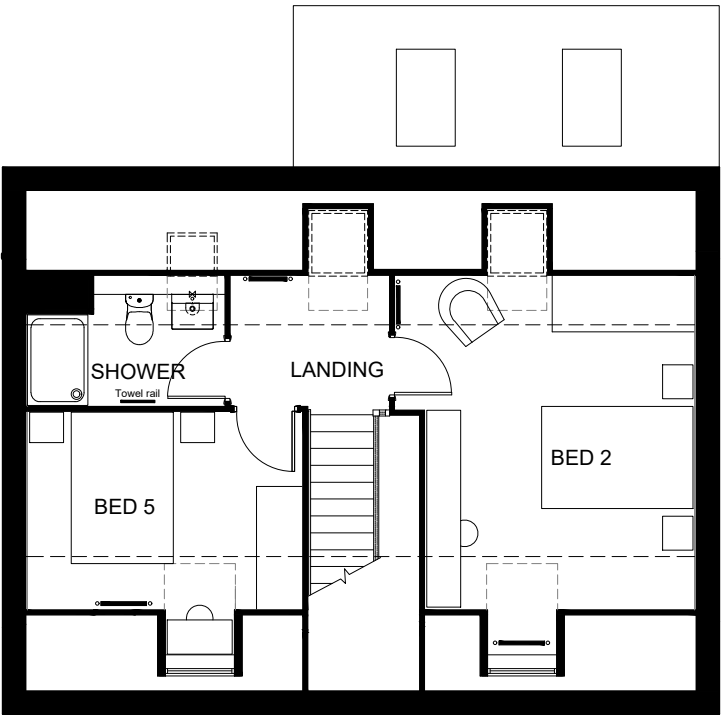

SECOND FLOOR PLAN


TOTAL FLOOR AREA : 1827 Sqft

Sales Name: EMERSON
House Type Code: H500-XB7 As Built
Spec: A1
Drawn: GDT
Drawing No: 15.1
Checked: GDT
Date: 31.08.16
Scale: 1:100

WARNING TO HOUSE-PURCHASERS
Buyers are warned that this is a working drawing and the contents of this drawing may be subject to change during the progress of the build process. The layout, dimensions and dimensions specified are included for general guidance only. The content of this drawing is not intended to be a final specification. Whilst we make every effort to ensure our drawings are up to date there may be from time to time be an unavoidable delay in updating these due to changes in regulations and/or re-planning. Purchasers are advised to check with the Sales Adviser whether any alterations have been made to this drawing. The contents of this drawing do not constitute a contract, part of any contract or warranty unless specifically incorporated into the contract. They should not be relied upon for the purpose of entering into a contract to purchase any property.

PLANNING 2 OF 2
E Refer to Data Sheet

June 21

 

DAVID WILSON HOMES
WHERE QUALITY LIVES



FRONT ELEVATION 1



FRONT ELEVATION 2



REAR ELEVATION



SIDE ELEVATION

C:\oad\Drawings\dwg\0000\0000\0000\0000\0000.dwg

TOTAL FLOOR AREA : 1827 Sqft

Sales Name: EMERSON

House Type Code: H500-XB7 Opposite

Spec: A1

Drawn: GDT

Drawing No: 15.2

Checked: GDT

Date: 31.08.16


Scale: 1:100

WARNING TO HOUSE PURCHASERS
Buyers are warned that this is a working drawing and the contents of this drawing may be subject to change during the progress of the build process. The layout, form, content and dimensions specified are included for general guidance only. The drawings are not to be used for construction purposes. The drawings are not to be used for any other purpose. Whilst we make every effort to ensure our drawings are up to date there may be an unavoidable delay in updating these due to changes in regulations and/or re-planning. Purchasers are advised to check with the Sales Adviser whether any alterations have been made to this drawing. The contents of this drawing do not constitute a contract, part of any contract or warranty unless specifically incorporated into the contract. They should not be relied upon for the purposes of entering into a contract to purchase any property.

PLANNING 1 OF 2		
B	Refer to Data Sheet	July 20

DAVID WILSON HOMES


WHERE QUALITY LIVES

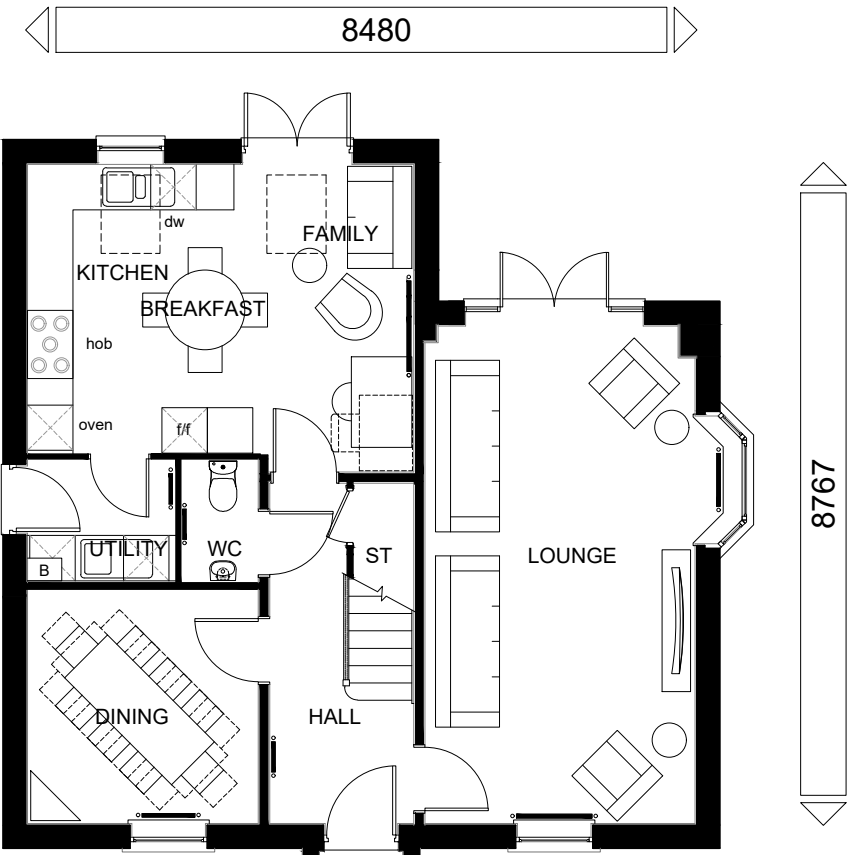

GROUND FLOOR PLAN



FIRST FLOOR PLAN

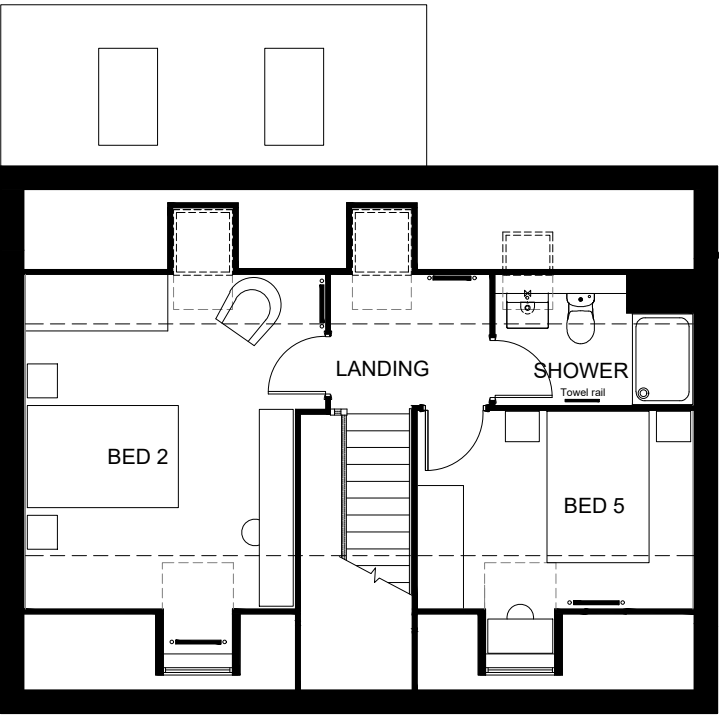

SECOND FLOOR PLAN


TOTAL FLOOR AREA : 1827 Sqft

Sales Name: EMERSON
House Type Code: H500-XB7 Opposite
Spec: A1
Drawn: GDT
Drawing No: 15.3
Checked: GDT
Date: 31.08.16
Scale: 1:100

WARNING TO HOUSE-PURCHASERS.
Buyers are warned that this is a working drawing and the contents of this drawing may be subject to change during the progress of the build process. The layout, form, content and dimensions specified are included for general guidance only. They are not intended to be used as a basis for construction or for any other purpose. While we make every effort to ensure our drawings are up to date there may be changes from time to time due to an unavoidable delay in updating these due to changes in regulations and/or re-planning. Purchasers are advised to check with the Sales Adviser whether any alterations have been made to this drawing. The contents of this drawing do not constitute a contract, part of any contract or warranty unless specifically incorporated into the contract. They should not be relied upon for the purpose of entering into a contract to purchase any property.

PLANNING 2 OF 2
E Refer to Data Sheet

June 21

 

DAVID WILSON HOMES
WHERE QUALITY LIVES



FRONT ELEVATION 1



FRONT ELEVATION 2



REAR ELEVATION



SIDE ELEVATION

C:\ad\Drawings\dwg\2024\2024-07-20\2024-07-20.dwg

TOTAL FLOOR AREA : 1827 Sqft

Sales Name: EMERSON

House Type Code: H500-XB7 As Built/Chimney

Spec: A1

Drawn: GDT

Drawing No: 15.4




Checked: GDT

Date: 31.08.16

Scale: 1:100

WARNING TO HOUSE PURCHASERS:
Buyers are warned that this is a working drawing and the contents of this drawing may be subject to change during the progress of the build process. The layout, form, content and dimensions specified are included for general guidance only. The drawings are not to be used for construction purposes. The drawings are not to be used for any other purpose. Whilst we make every effort to ensure our drawings are up to date there may be changes in regulations and/or re-planning. Purchasers are advised to check with the Sales Adviser whether any alterations have been made to this drawing. The contents of this drawing do not constitute a contract, part of any contract or warranty unless specifically incorporated into the contract. They should not be relied upon for the purposes of entering into a contract to purchase any property.

PLANNING 1 OF 2		
B	Refer to Data Sheet	July 20

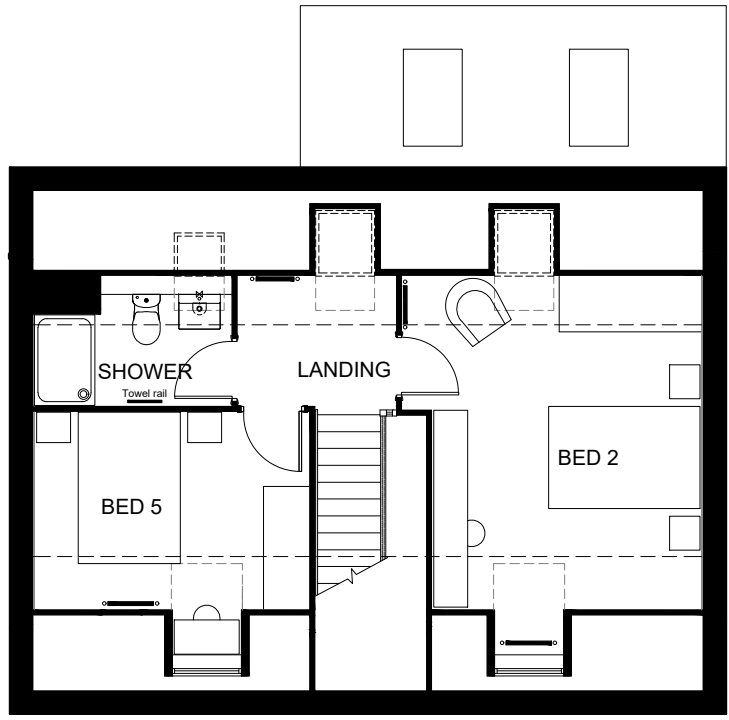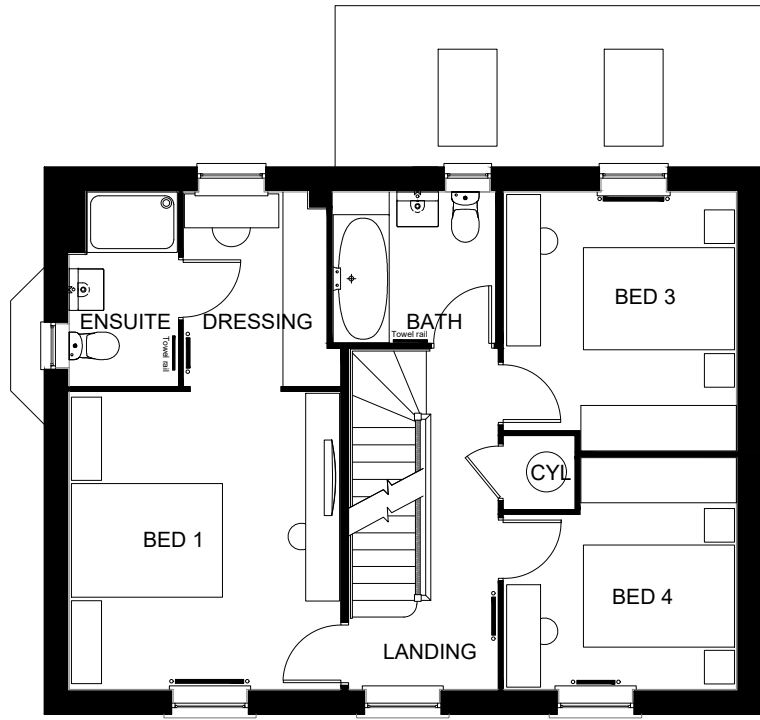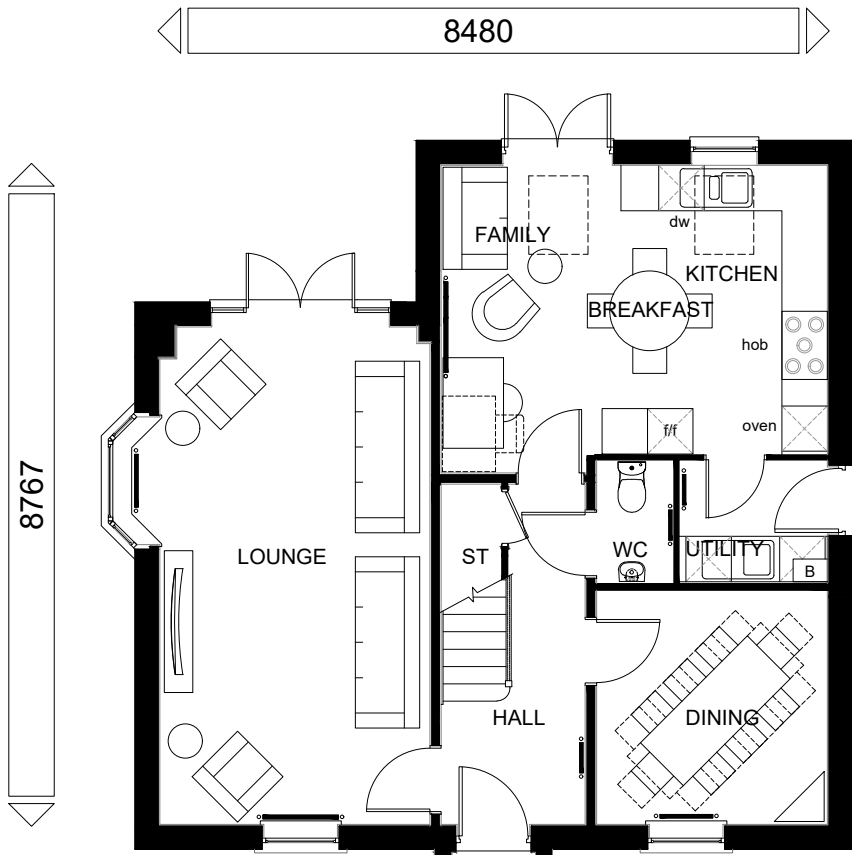

TOTAL FLOOR AREA : 1827 Sqft

Sales Name: EMERSON			
House Type Code:H500-XB7 As Built/Chimney			
Spec:A1	Drawing No:15.5	Date:31.08.16	
Drawn: GDT	Checked: GDT	Scale:1:100	

WARNING TO HOUSE-PURCHASERS.
Buyers are warned that this is a working drawing and the contents of this drawing may be subject to change during the progress of the build process. The layout, dimensions and details are included for general guidance only. The drawings are not to be used for construction purposes. Whilst we make every effort to ensure our drawings are up to date there may be an unavoidable delay in updating these due to changes in regulations and/or re-planning. Purchasers are advised to check with the Sales Adviser whether any alterations have been made to this drawing. The contents of this drawing do not constitute a contract, part of any contract or warranty unless specifically incorporated into the contract. They should not be relied upon for the purpose of entering into a contract to purchase any property.

PLANNING 2 OF 2	
E	Refer to Data Sheet
	June 21



FRONT ELEVATION 1

FRONT ELEVATION 2



REAR ELEVATION

SIDE ELEVATION

C:\ad\Drawings\dwg\0000 000 000.dwg

TOTAL FLOOR AREA : 1827 Sqft

Sales Name: EMERSON

House Type Code: H500-XB7 Opposite/Chimney

Spec: A1

Drawn: GDT

Drawing No: 15.6

Checked: GDT

Date: 31.08.16


Scale: 1:100

WARNING TO HOUSE PURCHASERS
Buyers are warned that this is a working drawing and the contents of this drawing may be subject to change during the progress of the build process. The layout, form, content and dimensions specified are included for general guidance only. The drawings are not to be used for construction purposes. The drawings are not to be used for any other purpose. Whilst we make every effort to ensure our drawings are up to date there may be an unavoidable delay in updating these due to changes in regulations and/or re-planning. Purchasers are advised to check with the Sales Adviser whether any alterations have been made to this drawing. The contents of this drawing do not constitute a contract, part of any contract or warranty unless specifically incorporated into the contract. They should not be relied upon for the purposes of entering into a contract to purchase any property.

PLANNING 1 OF 2		
B	Refer to Data Sheet	July 20

DAVID WILSON HOMES


WHERE QUALITY LIVES

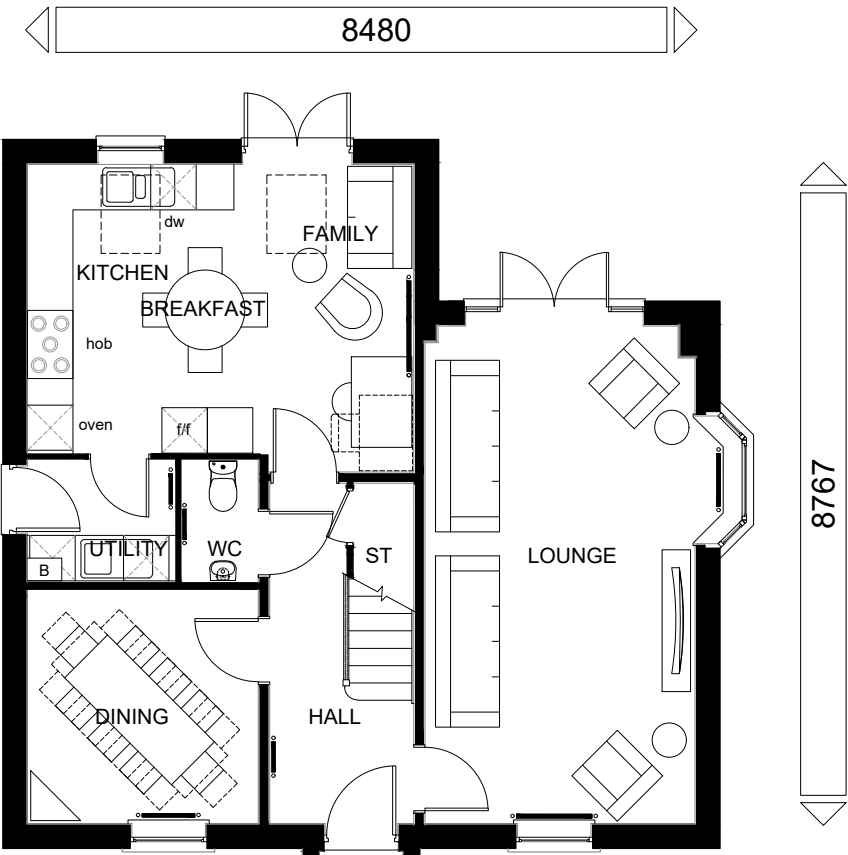

GROUND FLOOR PLAN



FIRST FLOOR PLAN

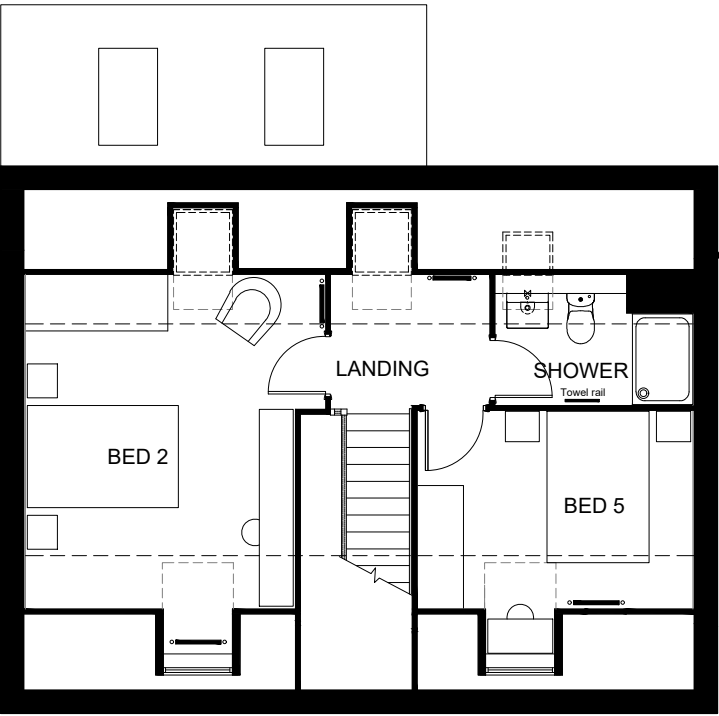

SECOND FLOOR PLAN


TOTAL FLOOR AREA : 1827 Sqft

Sales Name: EMERSON
House Type Code: H500-XB7 Opposite/Chimney
Spec: A1
Drawing No: 15.7
Date: 31.08.16
Checked: GDT
Scale: 1:100

WARNING TO HOUSE-PURCHASERS
Buyers are warned that this is a working drawing and the contents of this drawing may be subject to change during the progress of the build process. The layout, dimensions and specifications are included for general guidance only. The drawings are not to be used for construction purposes. While we make every effort to ensure our drawings are up to date there may be an unavoidable delay in updating these due to changes in regulations and/or re-planning. Purchasers are advised to check with the Sales Adviser whether any alterations have been made to this drawing. The contents of this drawing do not constitute a contract, part of any contract or warranty unless specifically incorporated into the contract. They should not be relied upon for the purpose of entering into a contract to purchase any property.

PLANNING 2 OF 2
E Refer to Data Sheet

June 21

 

DAVID WILSON HOMES
WHERE QUALITY LIVES