

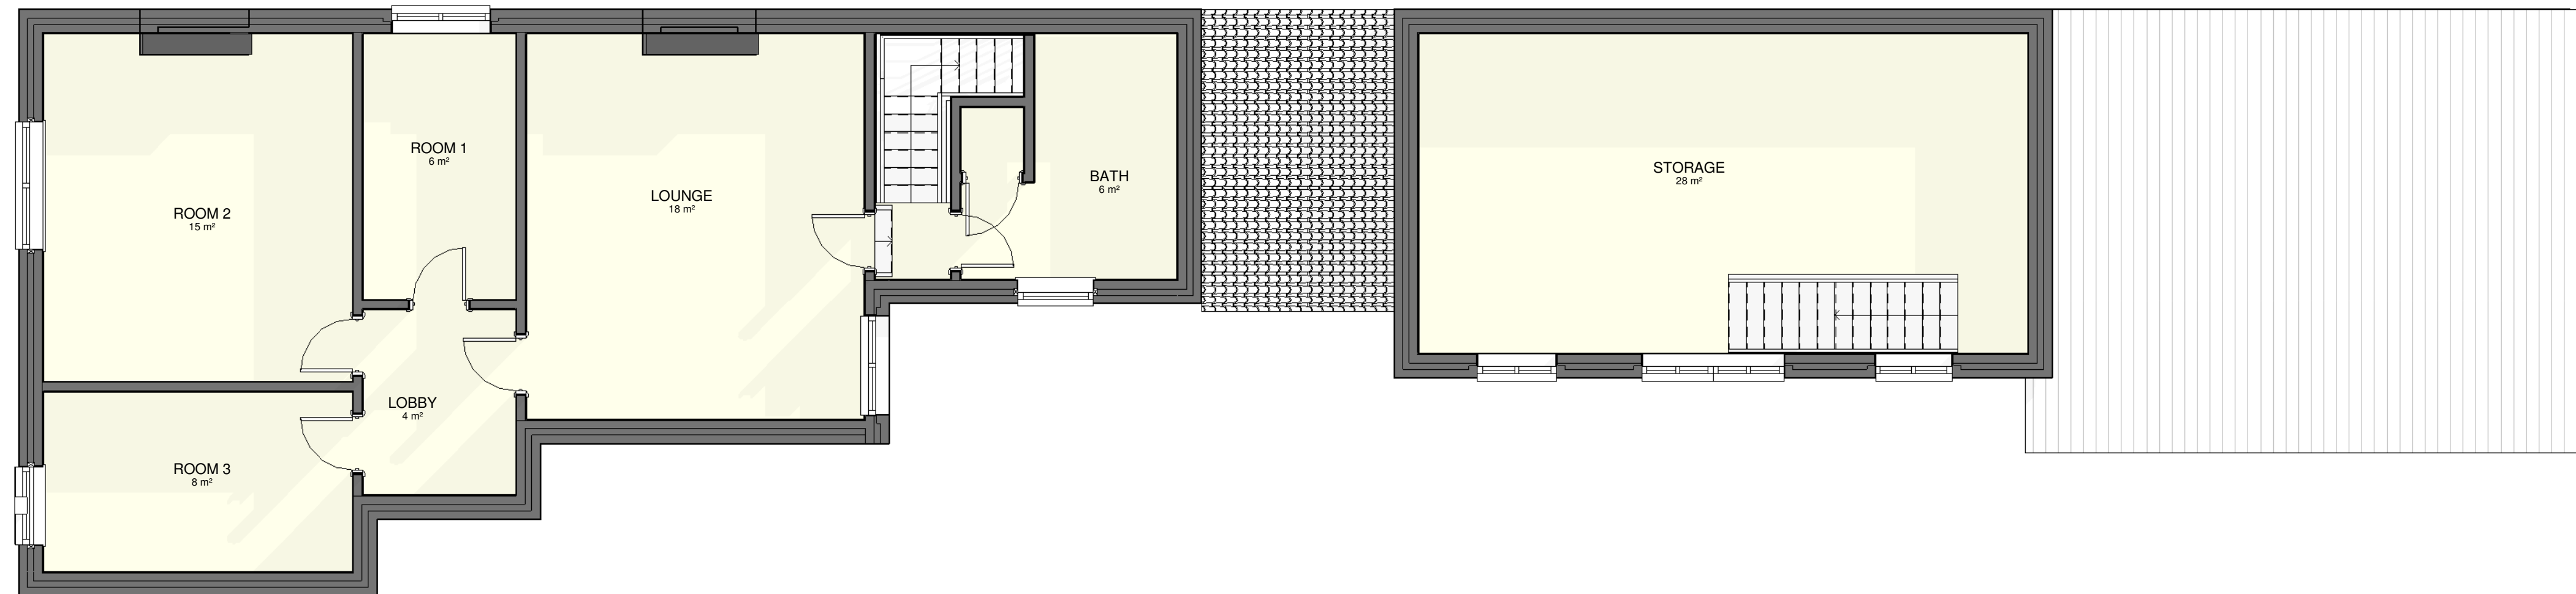


00 GROUND FLOOR

01 FIRST FLOOR

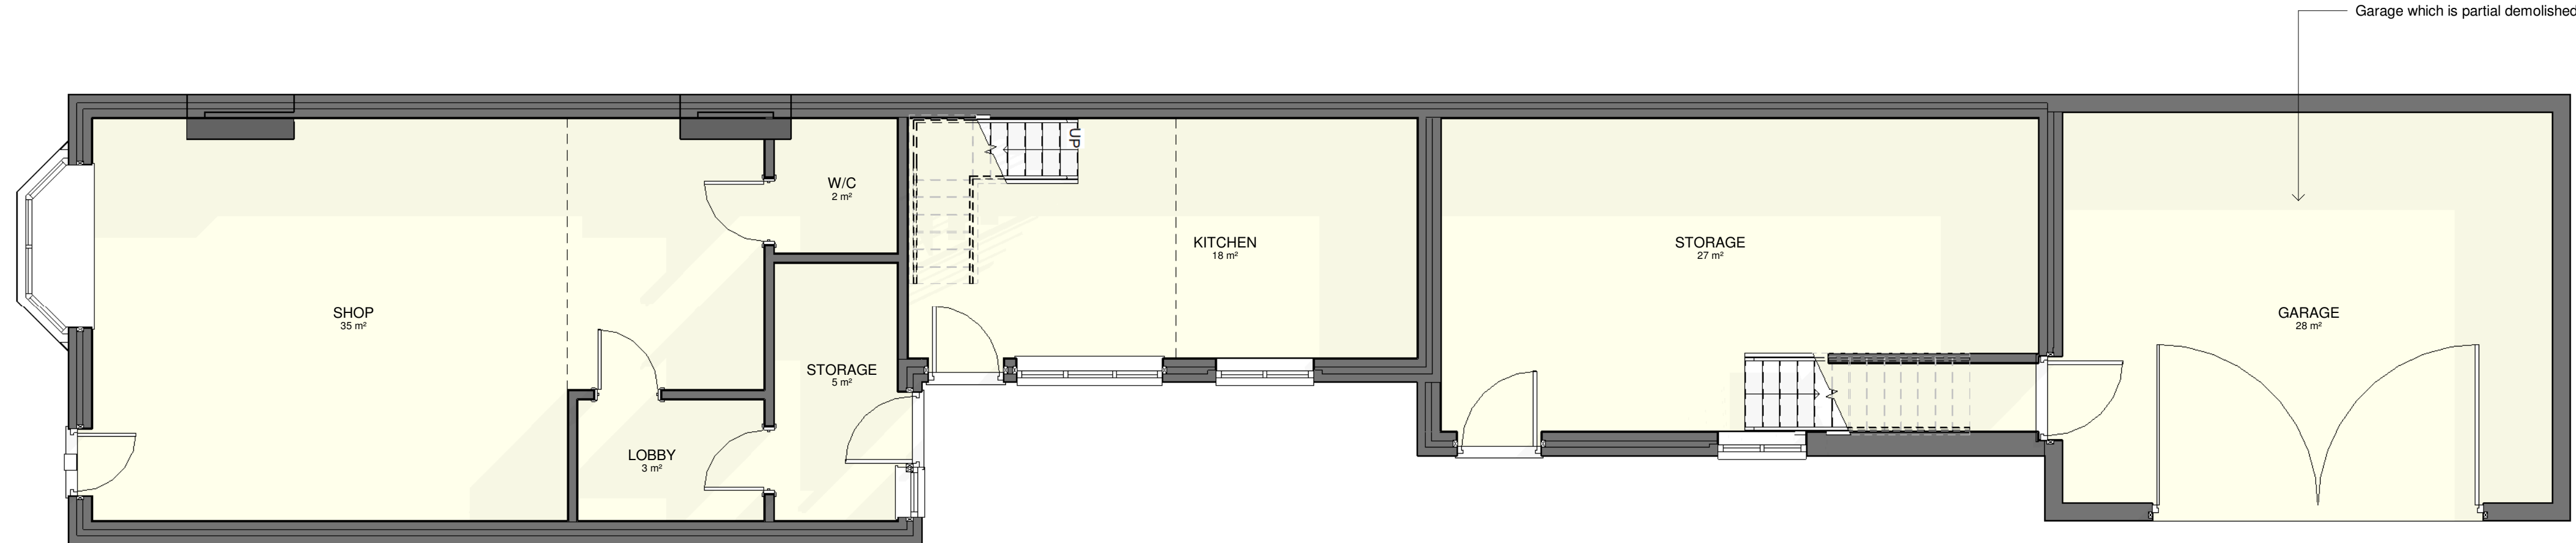

FRONT ELEVATION
1 : 50

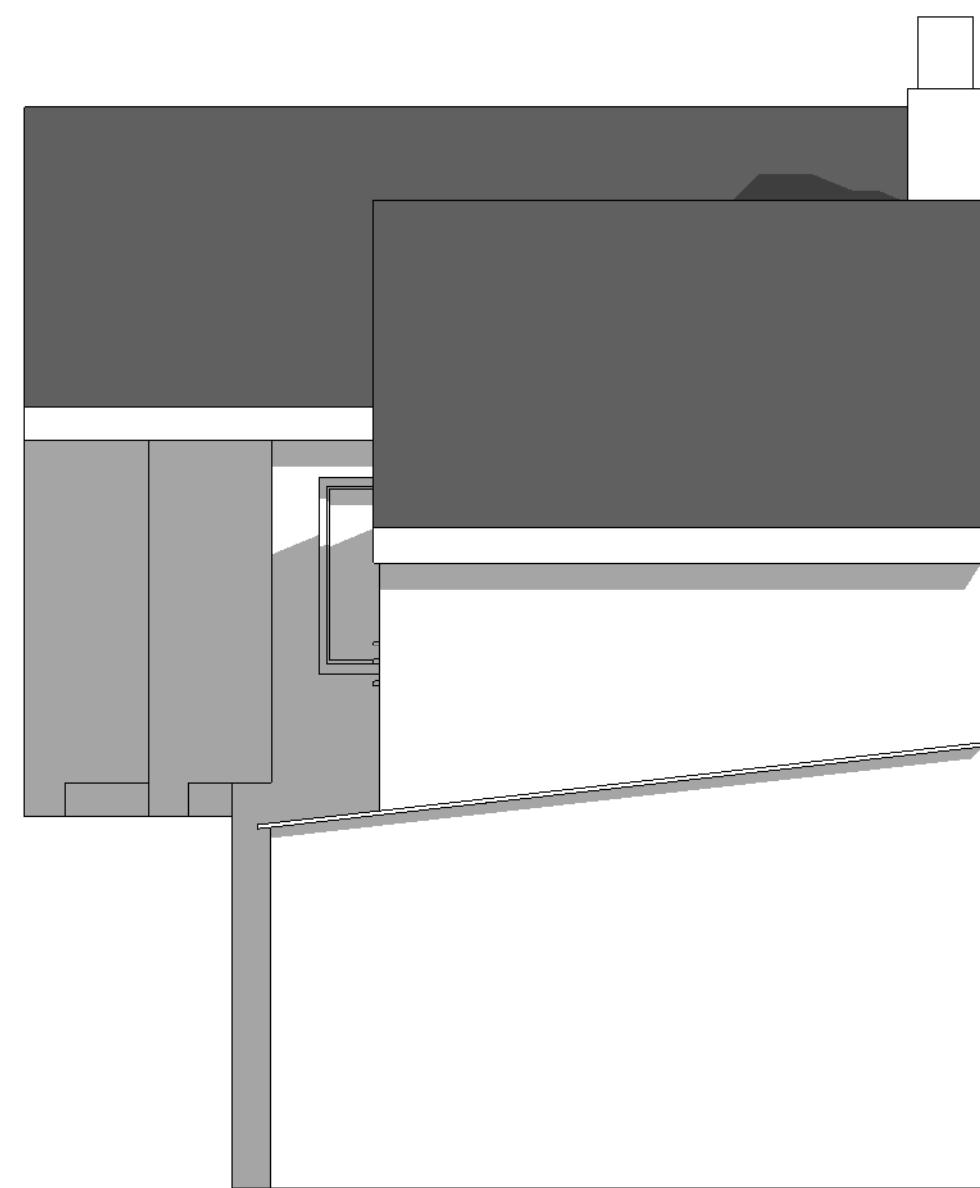

REAR ELEVATION
1 : 50


General
Drawings prepared for local authority. Any electrical, heating, installation, primary items, finishes, and fittings to be instructed by the client. The clients are to satisfy themselves that any buried private or public services will not affect the proposed. These drawings have been prepared on the understanding that work will not commence on site prior to the granting of planning permission and building reg approval. All drawings are copyright and may not be used in conjunction with other projects.

CDM REG 2015
These drawings have been prepared on the understanding that work will not commence on site prior to the granting of planning permission and building Reg approval. At this point the designers work is complete; hence the designer of this drawing will not be acting as the principal designer in terms of health and safety. Under the new regulations, both the client and the building contractor will have health and safety responsibilities and will need to prepare a construction phase plan for the scheme. The construction phase plan for the scheme should include risk assessment and method statements for elements of the works such as excavations, buried services, risk of electrocution, working at height, lifting and handling, etc. should you require guidance, please see HSE website.

Rev	Description	Date
STATUS		
PURPOSE OF ISSUE		
PLANNING		
For Enquiries:-		
Khuram - 07878975415		
Anzar - 07495282331		
Email - ak.ids@hotmail.com		
PROJECT		
12 HIGH ST, WOODVILLE		
SWADLINCOTE, DERBYSHIRE,		
DE11 7EH		
TITLE		
EXISTING PLANS		
CLIENT		
HARVEY SINGH		
DRAWN BY	CHECKED BY	DATE
AM	Checker	29/09/21
SCALE (@ A1)		PROJECT NUMBER
1 : 50		0545
DRAWING NUMBER		REV
A100		



SIDE ELEVATION 1
1 : 50

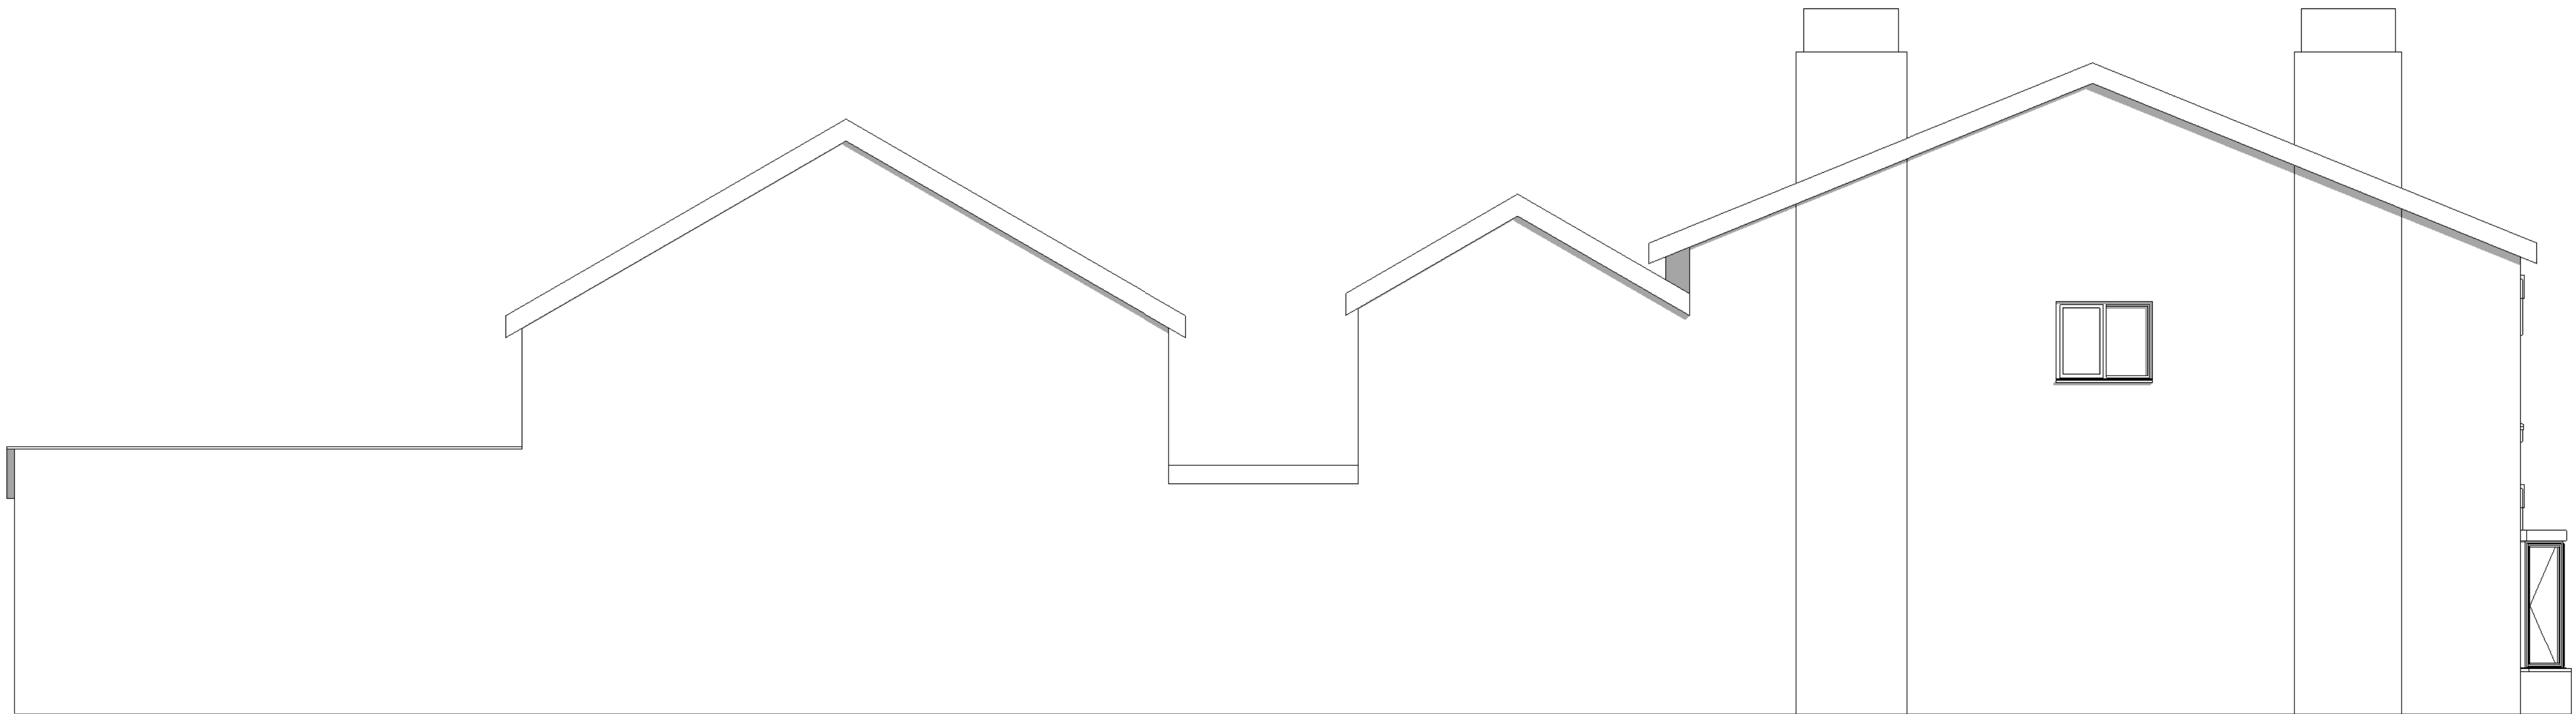

SIDE ELEVATION 2
1 : 50

General
Drawings prepared for local authority. Any electrical, heating, installation, primary items, finishes, and fittings to be instructed by the client. The clients are to satisfy themselves that any buried private or public services will not affect the proposed. These drawings have been prepared on the understanding that work will not commence on site prior to the granting of planning permission and building reg approval. All drawings are copyright and may not be used in conjunction with other projects.

CDM REG 2015
These drawings have been prepared on the understanding that work will not commence on site prior to the granting of planning permission and building Reg approval. At this point the designers work is complete; hence the designer of this drawing will not be acting as the principal designer in terms of health and safety. Under the new regulations, both the client and the building contractor will have health and safety responsibilities and will need to prepare a construction phase plan for the scheme, the construction phase plan for the scheme should include risk assessment and method statements for elements of the works such as excavations, buried services, risk of electrocution, working at height, lifting and handling, etc. should you require guidance, please see HSE website.

Rev	Description	Date

STATUS	PURPOSE OF ISSUE PLANNING
--------	------------------------------

**For Enquiries:-**
Khuram - 07878975415
Anzar - 07495282331
Email - ak.ids@hotmail.com

PROJECT

12 HIGH ST, WOODVILLE
SWADLINCOTE, DERBYSHIRE,
DE11 7EH

TITLE

EXISTING ELEVATIONS

CLIENT

HARVEY SINGH

DRAWN BY Author	CHECKED BY Checker	DATE 09/13/21
SCALE (@ A1) 1 : 50	PROJECT NUMBER 0545	
DRAWING NUMBER A101		REV