



Revision		Date
REV A	General Amendments	09.07.2021 JC
B	Minor Amendments	16.07.2021 JC
C	Minor Amendments	26.07.2021 JC
D	Minor Amendments	27.07.2021 JC
E	Minor Amendments	02.08.2021 JC
F	Minor Amendments	03.08.2021 JC
G	Minor Amendments	26.08.2021 JC
H	Minor Amendments	01.11.2021 JC
I	Minor Amendments	06.12.2021 JC

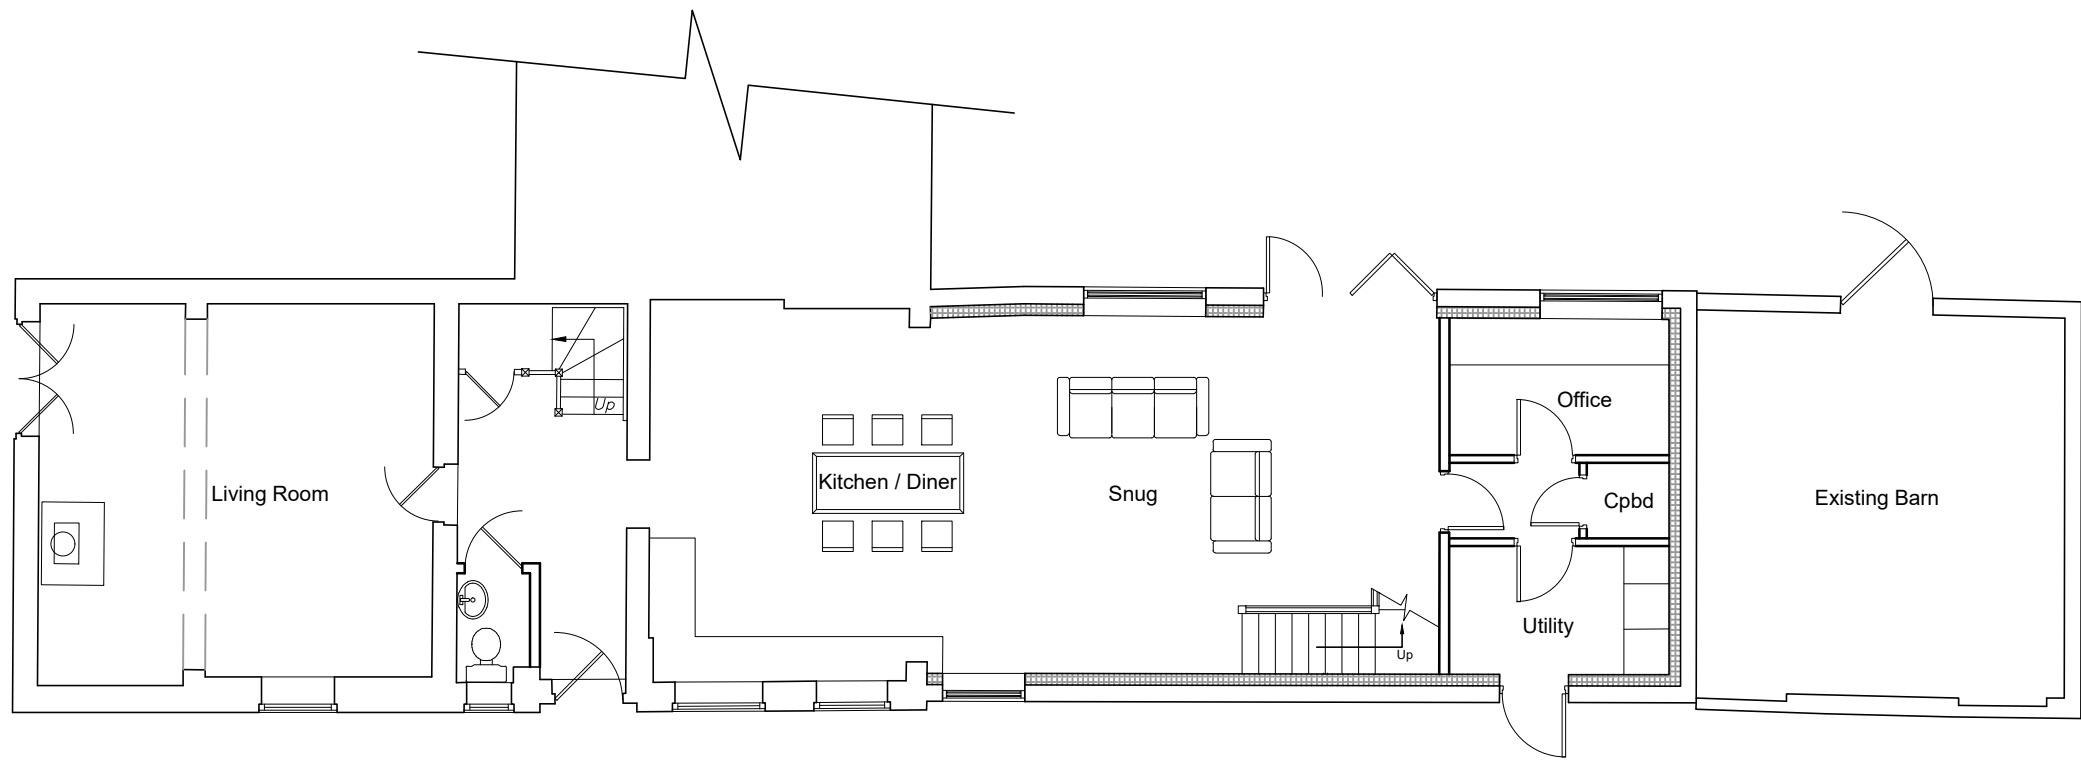

Ground Floor Plan
Scale 1:100

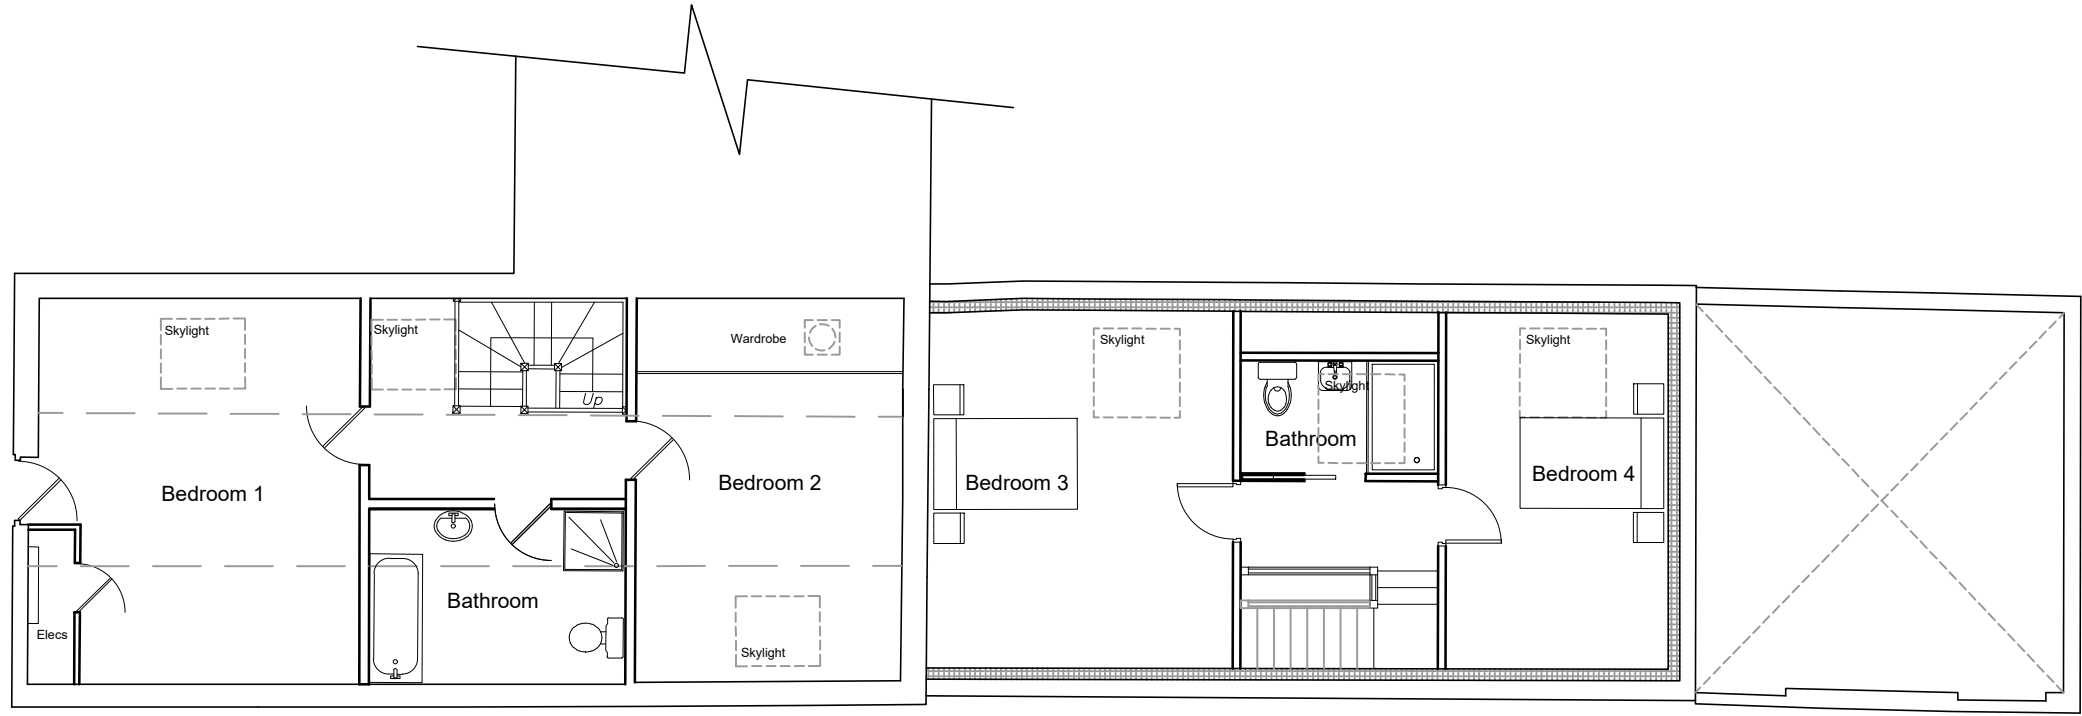


First Floor Plan



Datum: 75.00m.
Elevation 1.



Datum: 75.00m.
Elevation 2.

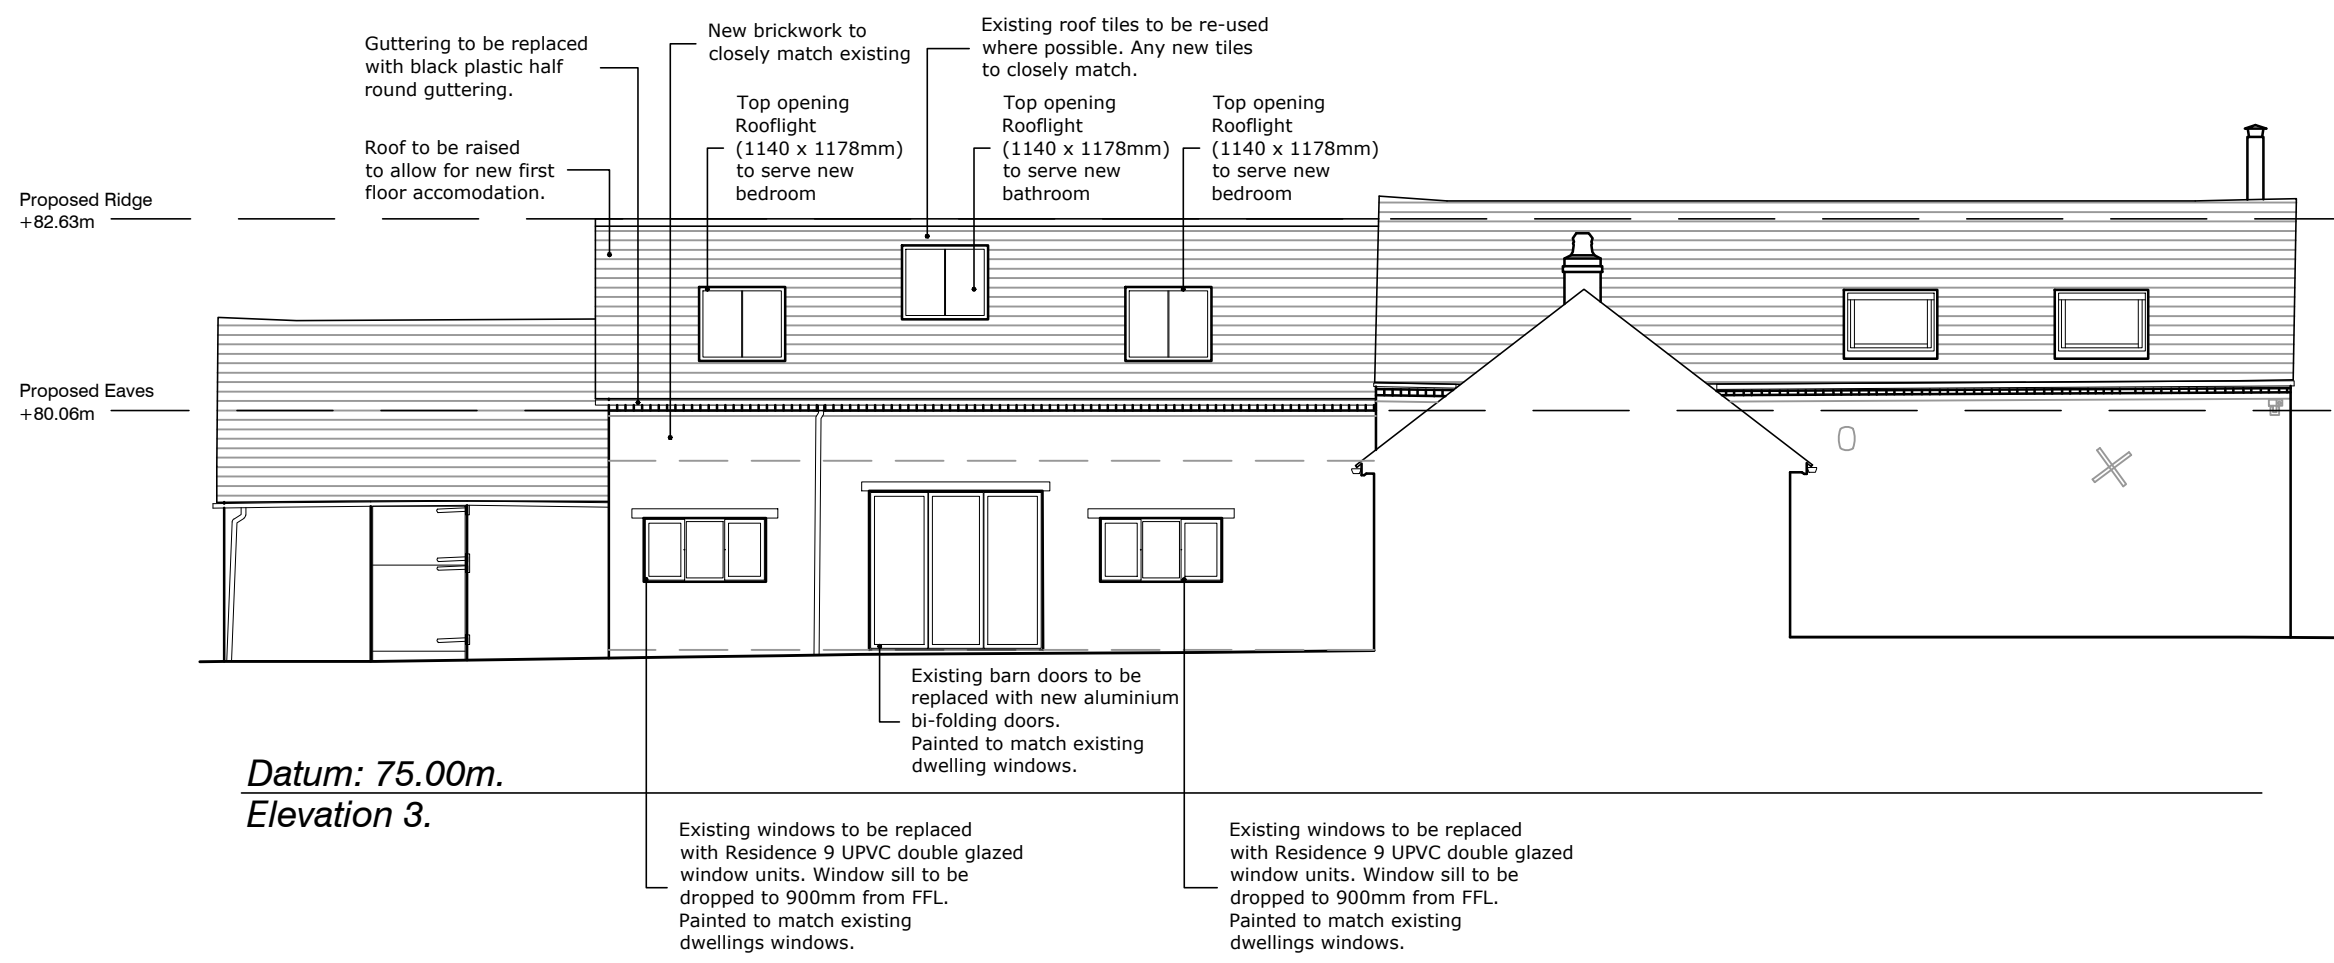

Datum: 75.00m.
Elevation 3.



Datum: 75.00m.
Elevation 4.



PlanningDesign

Second Floor, Suite 3
Woburn House
Vernon Gate
Derby DE1 1UL

Tel: 01332 347 371
E-mail: info@planningdesign.co.uk
www.planningdesign.co.uk

CLIENT Mr & Mrs Robinson	
STATUS: PLANNING	
PROJECT DESCRIPTION: New barn conversion to form extension to existing dwelling.	
DRAWING TITLE: PLANS AND ELEVATIONS AS PROPOSED	
DRAWN BY: JC	CHECKED BY: LC
DRAWING NUMBER: 005	REVISION: 1
SCALE: 1:100 @ A1	DATE: June 2021
DRAWING REF: 3315 - 005I	

© COPYRIGHT EXISTS ON THE DESIGNS AND INFORMATION SHOWN ON THIS DRAWING.
The Contractor must verify all dimensions on site before making shop drawings or commencing work of any kind. No dimensions to be scaled from this drawing. Architect to be notified of any discrepancies in dimensions immediately.