





Existing/Proposed Marquee Plan

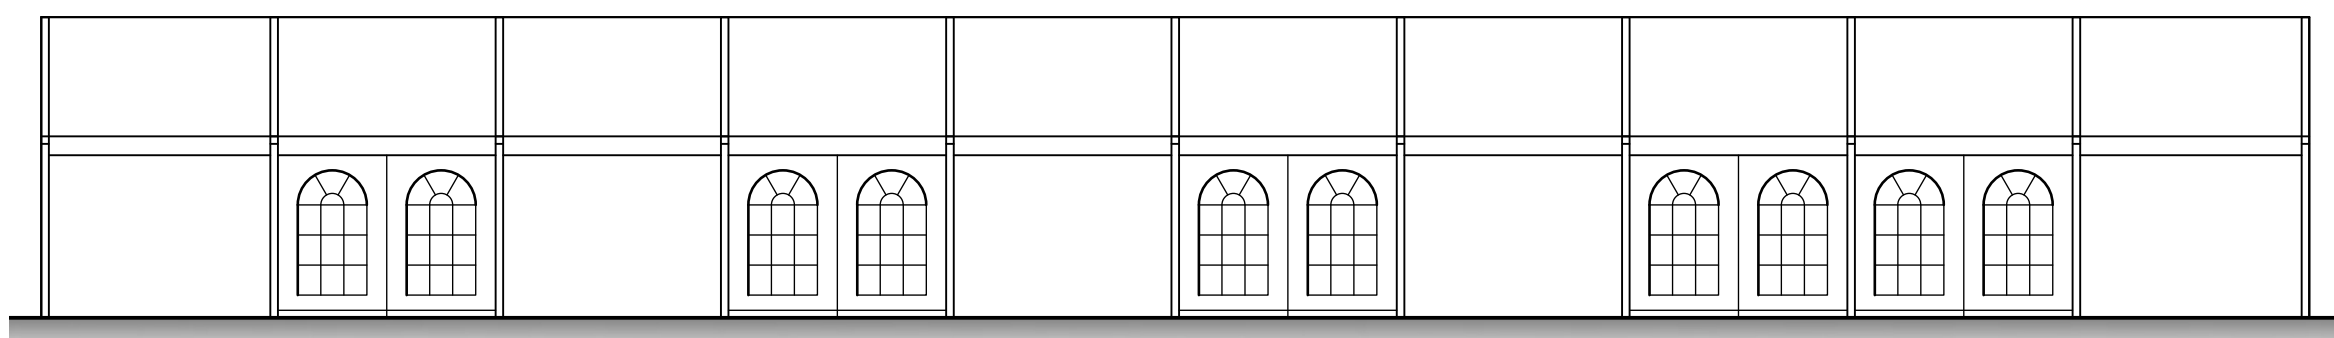


Existing/Proposed East Elevation

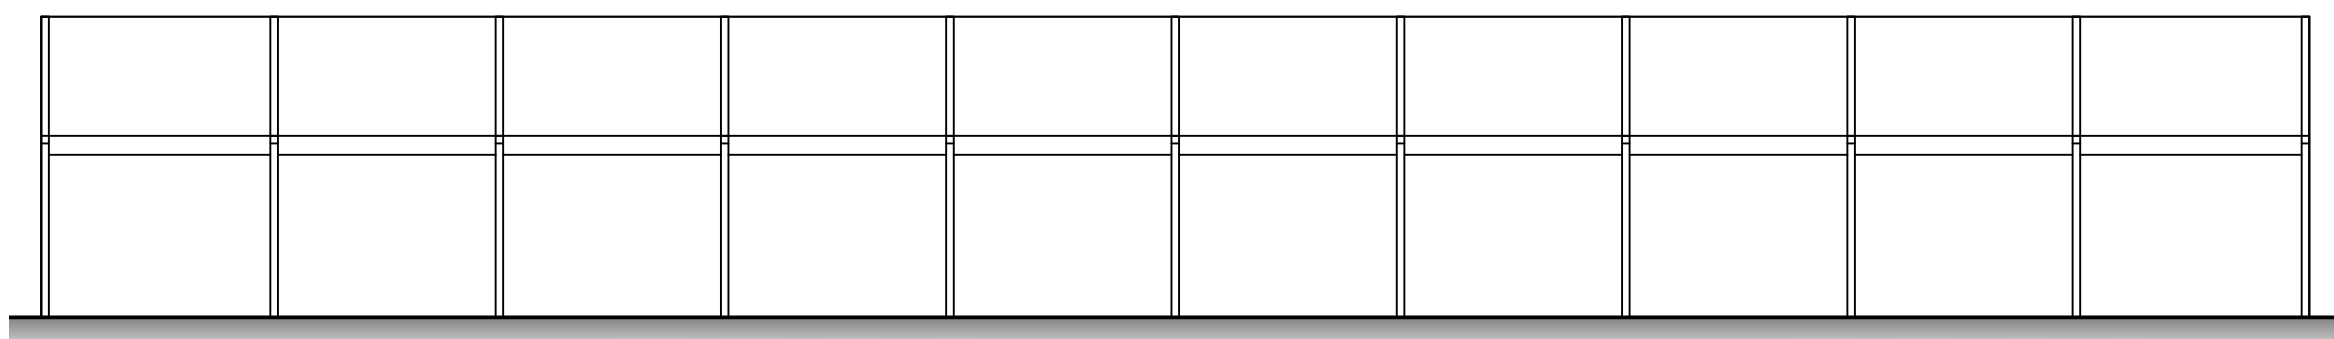


Existing/Proposed West Elevation




Existing/Proposed W.C. Plan

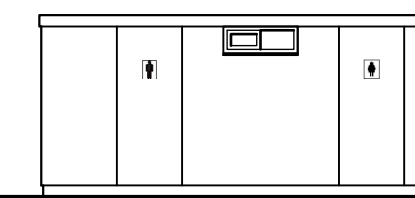


Existing/Proposed W.C. Elevations

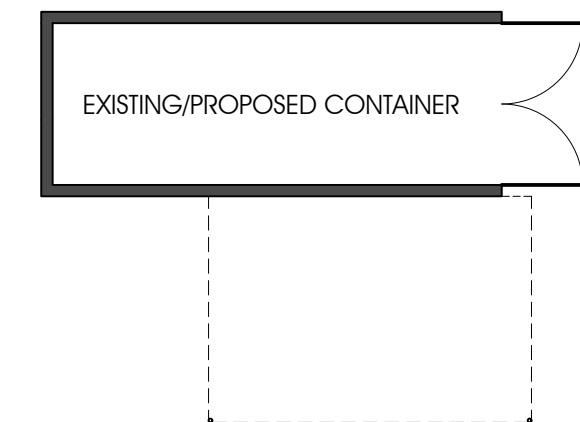


Existing/Proposed Storage Container Plan

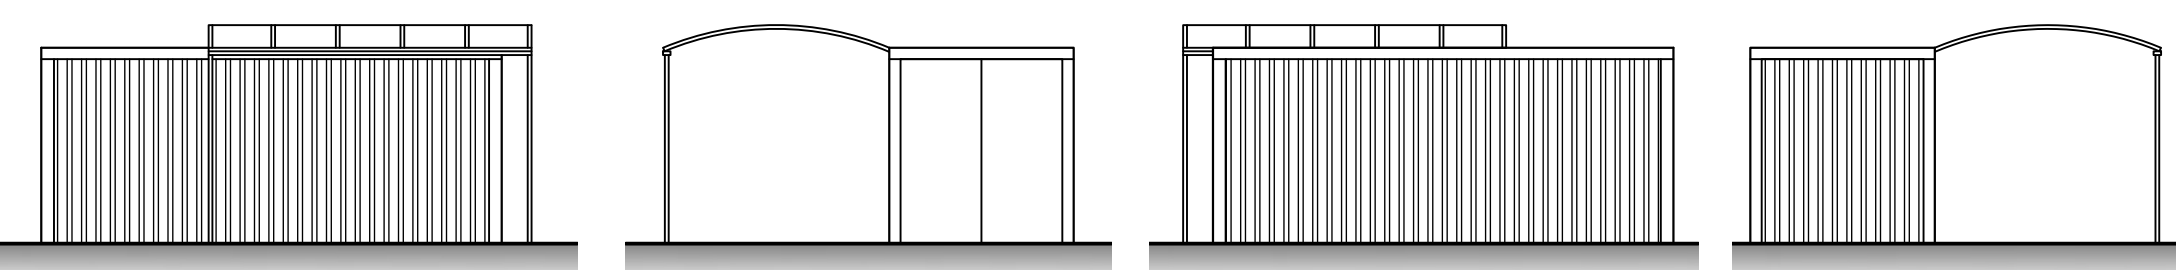


Existing/Proposed Storage Container Elevations

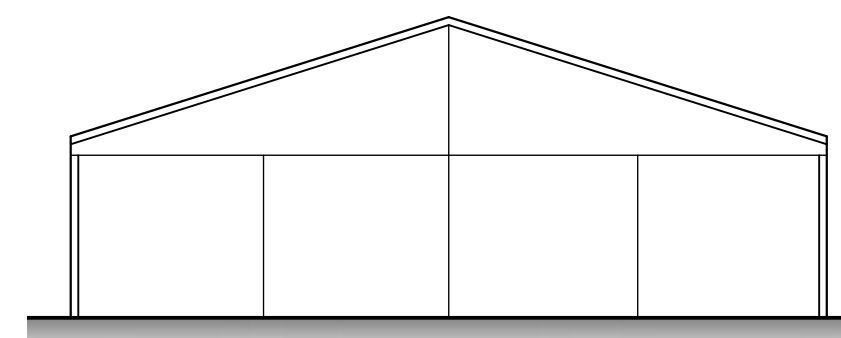


Existing/Proposed South Elevation

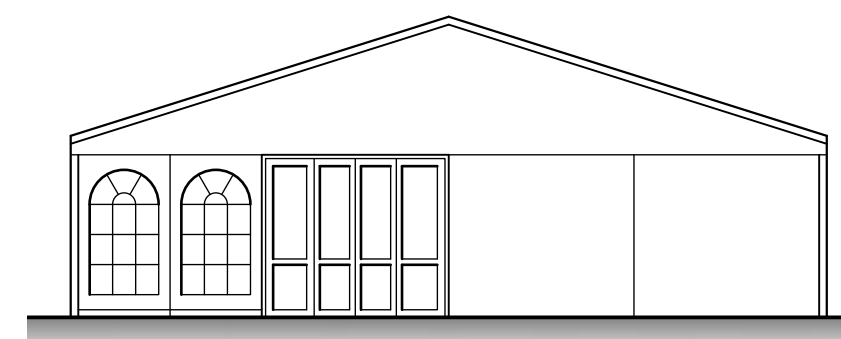

Existing/Proposed North Elevation

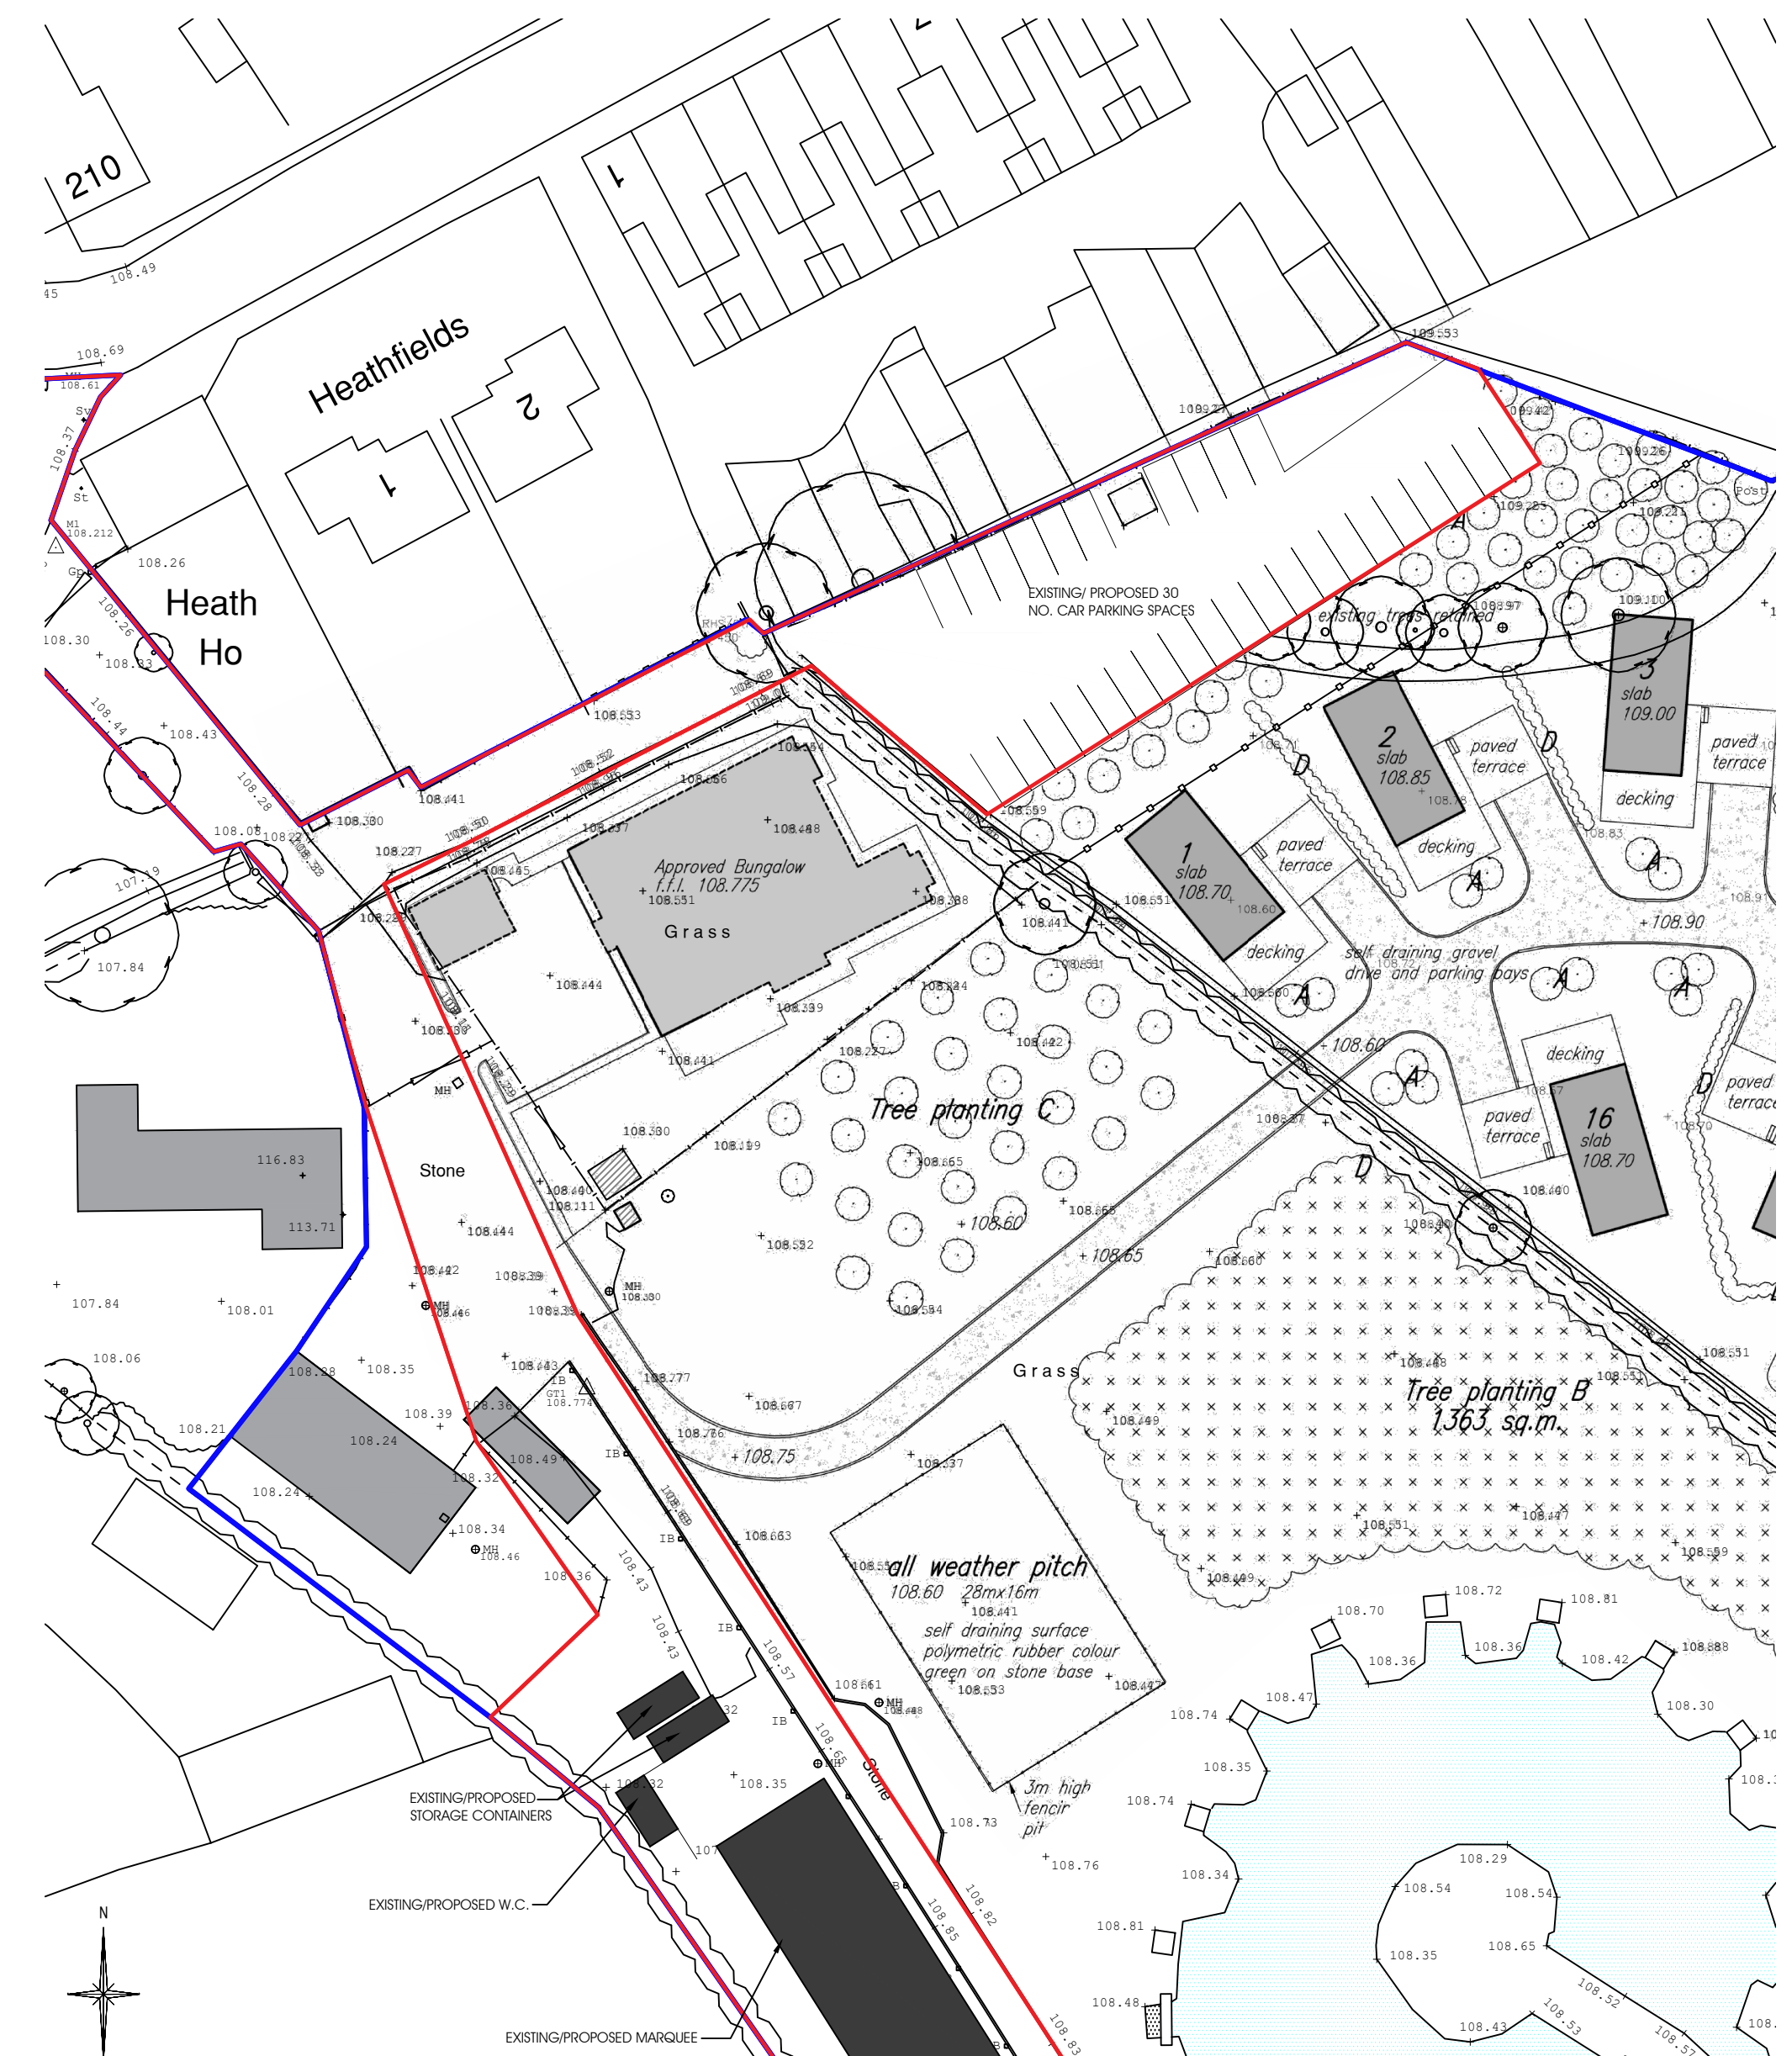

Existing/Proposed Site Layout

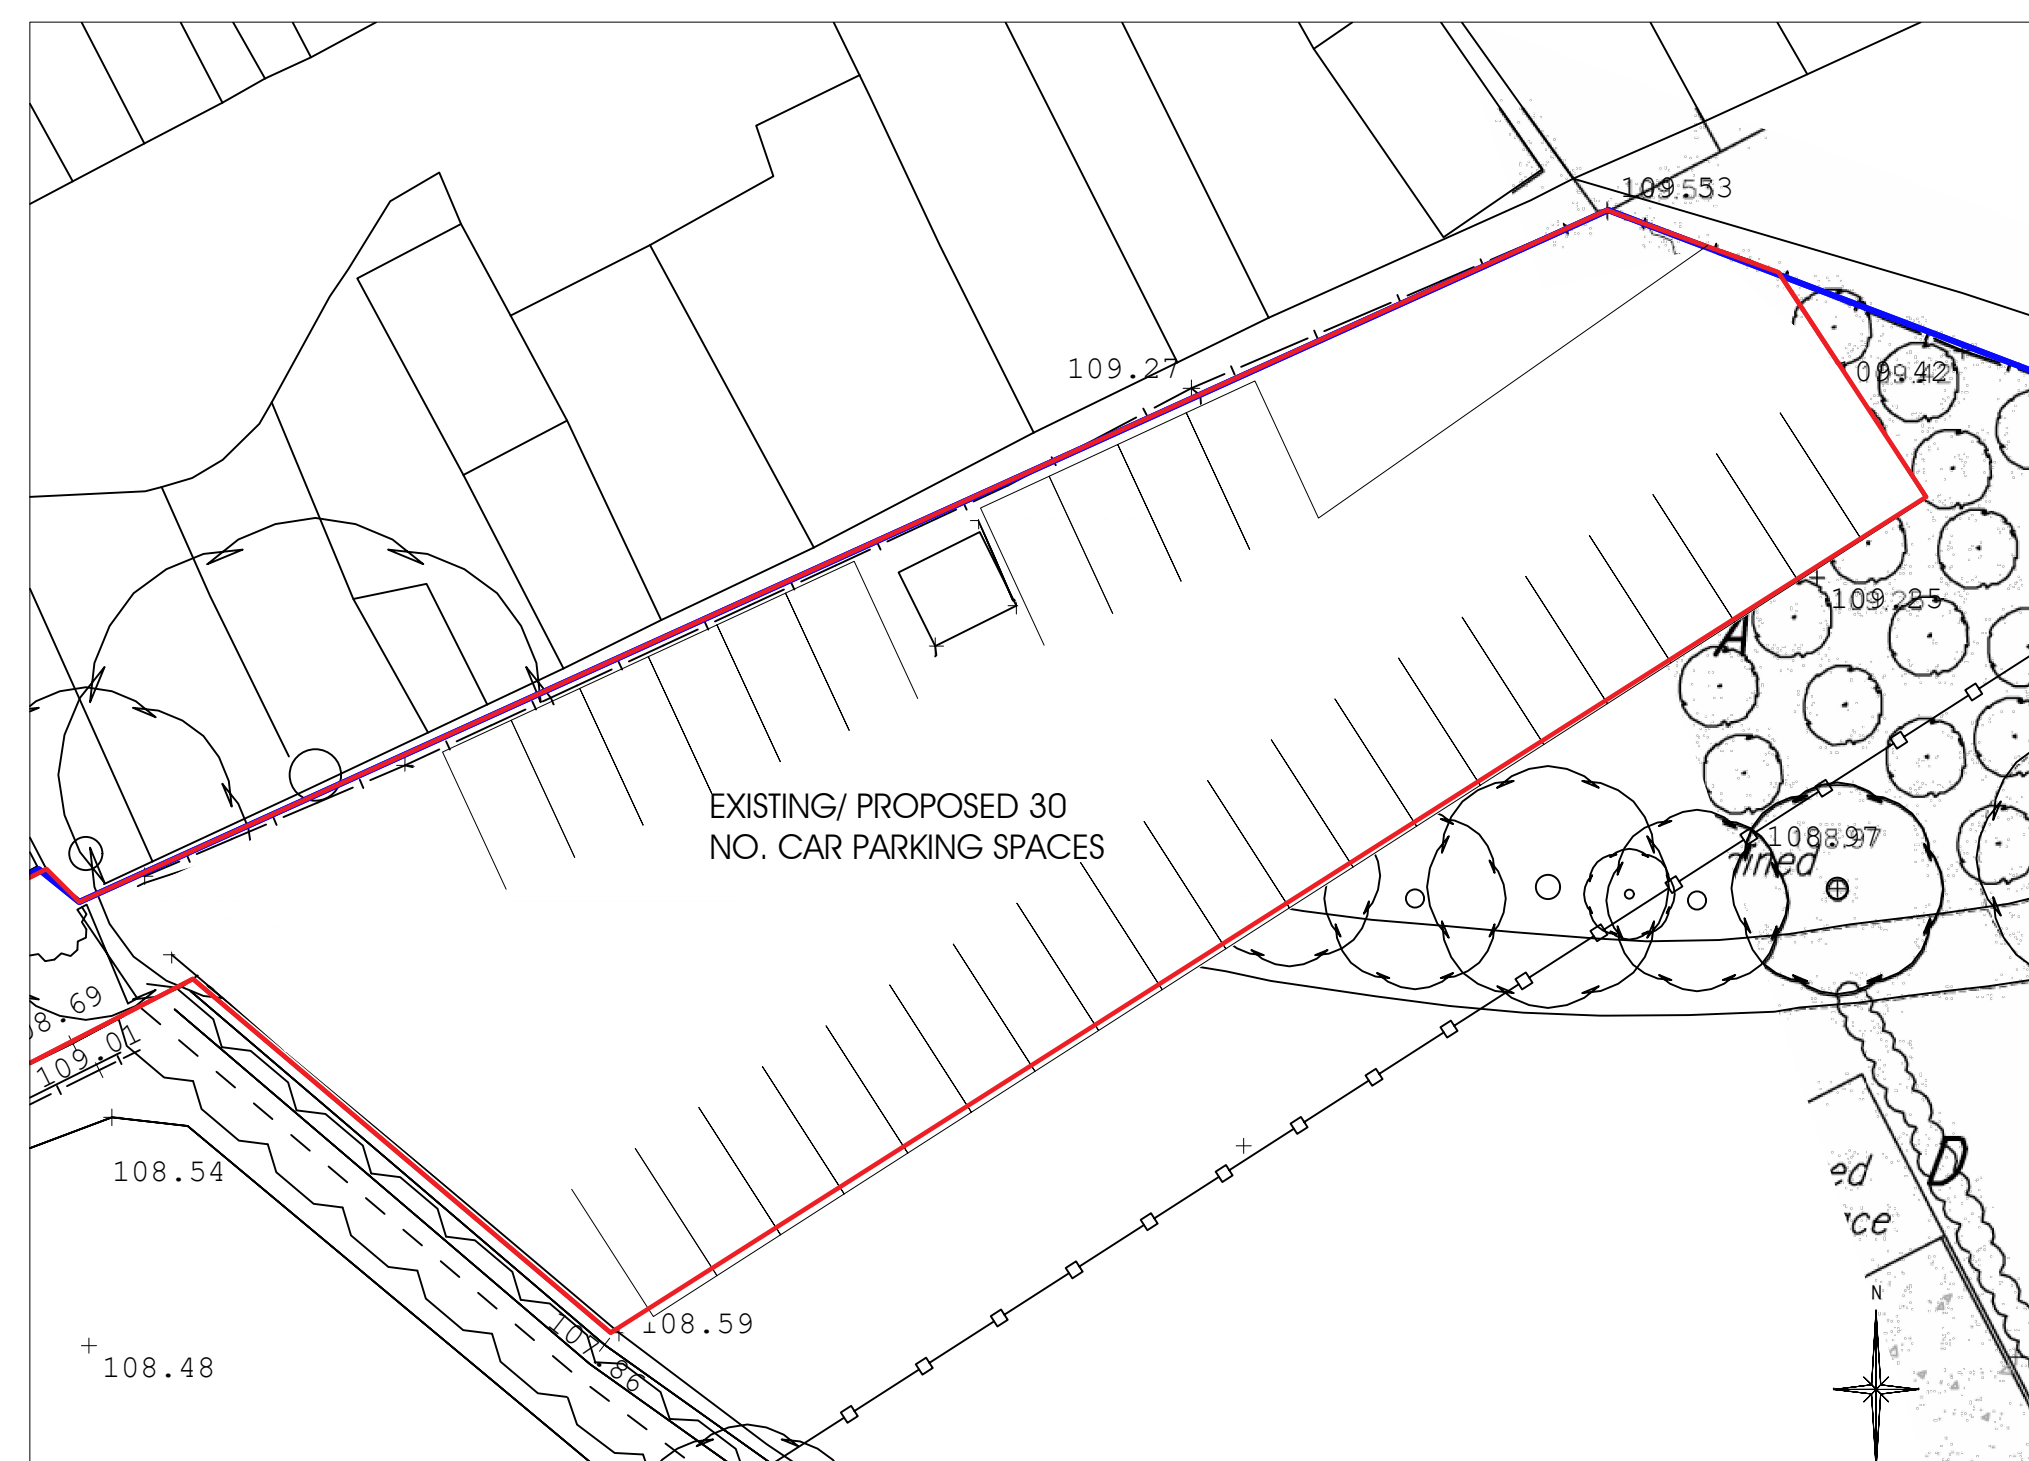

Existing/Proposed Car Park 1:250

1:100

Project: Retrospective planning application for a marquee, cabin, container and car parking at Lakeside View, Union, Swadlincote, Derbyshire, DE12 6PB. Drawn by JAK, Date: 01.12.2021. Scale: 1:100, 1:250, 1:500 @ A1. Status: Planning. Drp.no: 50493-2020-PR-12.

Disc: Existing/Proposed Floor Plans, Existing/Proposed Elevations, Existing/Proposed Site Layout.

©

Rev.	Description	Date

mark reynolds
architect

ARB RIBA