


|     |            |            |         |
|-----|------------|------------|---------|
| CS1 | 431854.064 | 318731.000 | 152.752 |
| CS2 | 431824.711 | 318717.156 | 152.081 |
| CS3 | 431777.935 | 318705.366 | 150.669 |

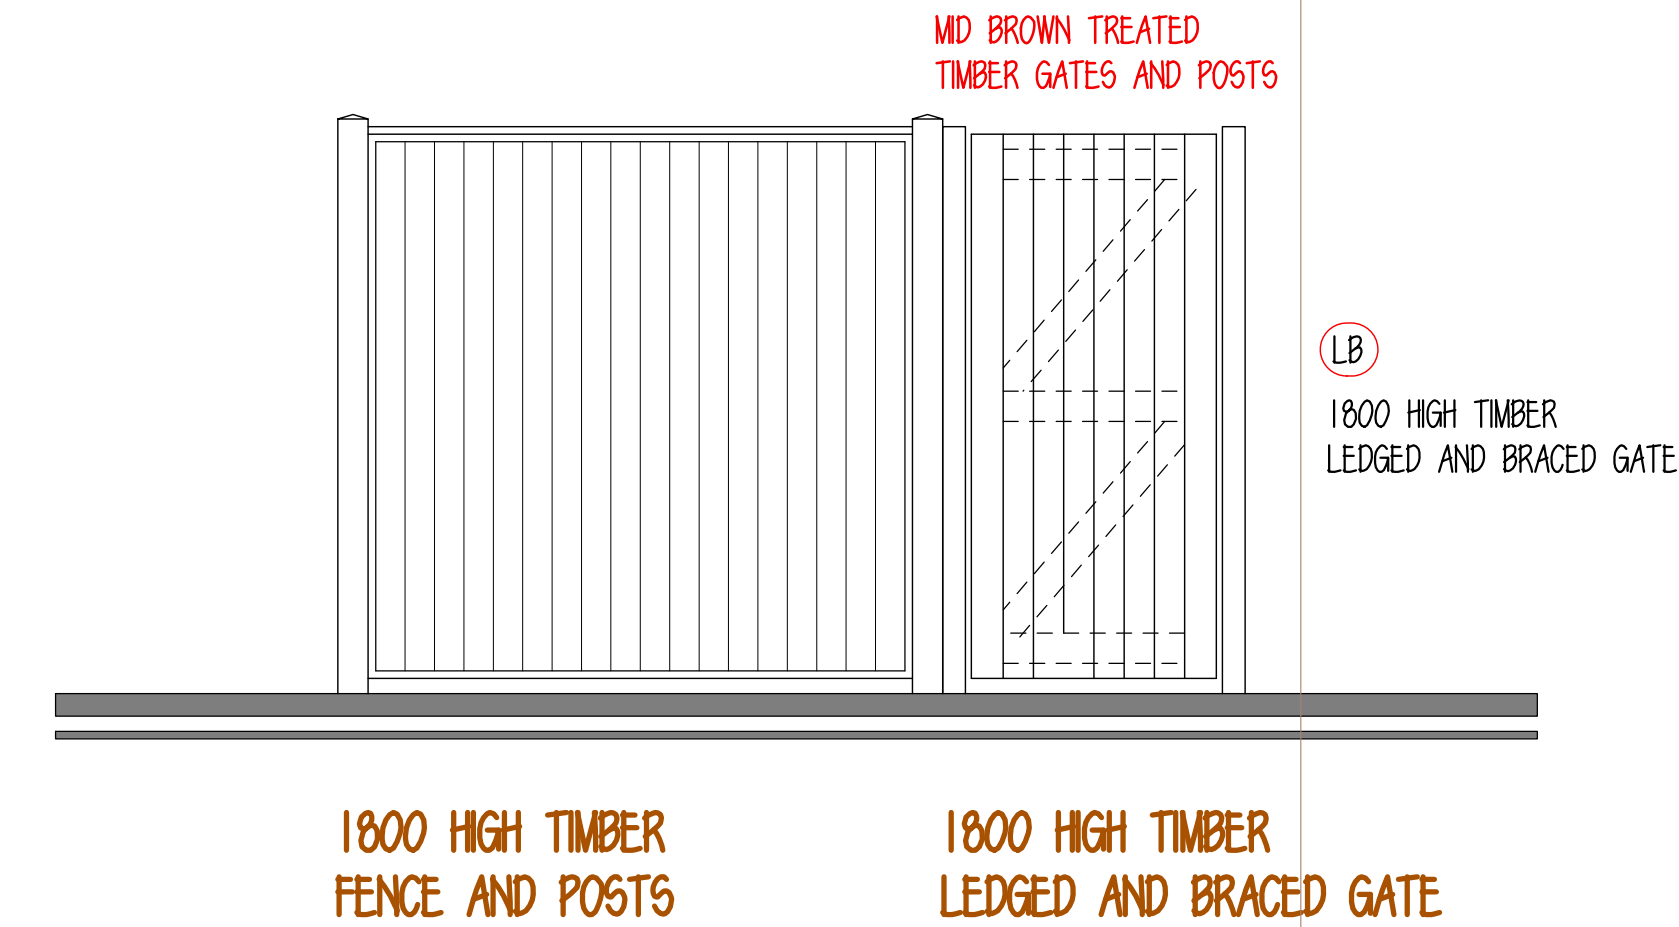

INDICATED VEHICLE CHARGING POINT - EITHER WALL MOUNTED OR POST MOUNTED

| KEY |                                                                                                  |
|-----|--------------------------------------------------------------------------------------------------|
|     | GRASSED LAWN AREA                                                                                |
|     | SLABBED PATIO / PATHS                                                                            |
|     | PERMEABLE BLOCK PAVING - DARK GREY FROM HIGHWAY BOUNDARY TO BACK OF EXISTING / PROPOSED DWELLING |
|     | BREEDON GOLDEN AMBER STONE OR SIMILAR FOR REAR PARKING / TURNING AREAS                           |

PARKING BAYS TO BE MARKED ON SITE WITH 'T' / 'L' SHAPED BLOCK PAVING SET ON CONCRETE BASE AND FINISHED LEVEL WITH STONE PARKING BAYS

COTONEASTER HORIZONTALIS

SORBUS AUCUPARIA 'GOLDEN WONDER'  
ALL TREES TO BE 1.8M HIGH GROWN IN 15L CONTAINERS


PROPOSED BIKE STORE  
SEE DRAWING BS220-57-99 FOR DETAILS

BIN STORAGE AREA

EXISTING VISIBILITY MEASURES  
2.4 X 11.446M TO THE EAST AND  
2.4 X 7.05M TO THE WEST  
SEE DRAWING 220-57-01 FOR DETAILS

PROPOSED VISIBILITY MEASURES  
2.4 X 9.6M TO THE EAST AND  
2.4 X 13.9M TO THE WEST

2.0 X 2.0M PEDESTRIAN VISIBILITY SHOWN

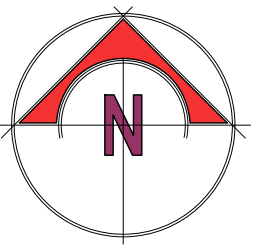

© 2020 Copyright Of This Drawing Is Held With S G Design Studio Ltd.  
This Drawing Is Not To Be Scaled From By Contractors / Developers.  
To Be Read In-Conjunction With All Architects And Engineers Drawings.  
All Dimensions, Spans And Roof Pitches Are To Be Checked Before Works Commence And Fabrication.  
Discrepancies Are To Be Reported To S G Design Studio Limited Immediately.

Rev E - 01/03/2021 - New Build Fgfl Added (Taken From Elevations)  
Rev D - 29/01/2021 - Notes Clarified  
Rev C - 25/01/2021 - Impermeable Waterproof Membrane Note Added  
Rev B - 21/01/2021 - Minor Alterations Following Highway Comments



202 woodville road hartshorne swadlincote derbyshire de11 7ex  
tel - 01283 226771 e-mail - mail@sgdesignstudio.co.uk

drawing  
Proposed Site Plan

project  
Former Rising Sun  
Sun Street  
Woodville

client  
Vixen Estates

date 18/01/2019 revision e 01/03/2021

scale 100 :at al size

drawing sheet size - a1 sized - 841 x 594

drawing number 220-57.11.e

print 18/01/2019 name 220-57.11.e rev e 01/03/2021

DE11 7DP