


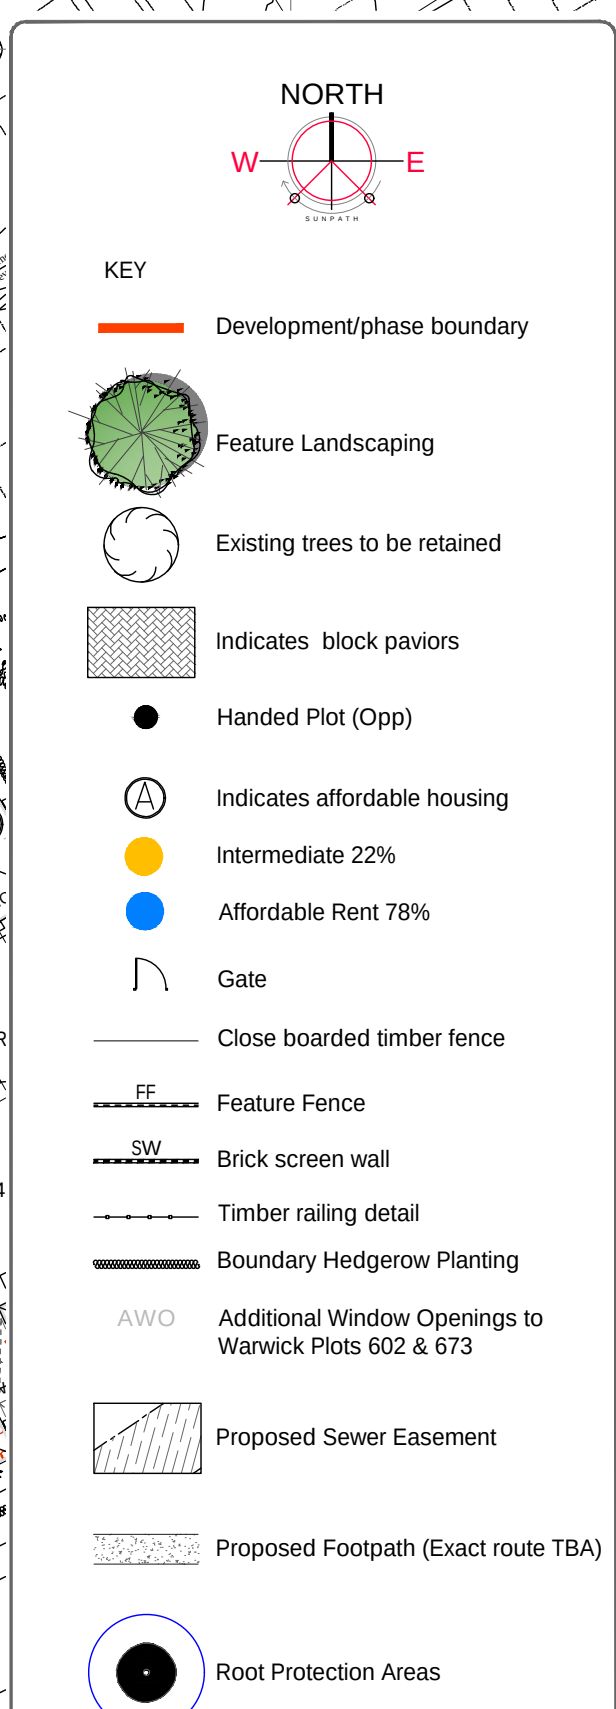

P	25.12.12	Read & updated to add highest comments	OSP
G	26.01.13	Consolidate landscape update into a scheme	OSP
P	08.02.13	Screen watercourse plan indicated as such drawing 1. Review the watercourse plan and amend to include 2. Add a late photo of the watercourse to the plan 3. Add a late photo of the watercourse to the plan 4. Add a late photo of the watercourse to the plan	OSP
P	11.02.13	Phase 1 & 2 site plan added to scheme Phase 2 & 3 site plan, then Phase 4 & 5 Phase 6 & 7 site plan, then Phase 8 & 9 Phase 10 & 11 site plan, then Phase 12 & 13	OSP
P	03.02.13	Phase numbers added to the scheme plan	OSP
P	18.02.13	Phase 10 & 11 not configured to accommodate phase 12 1. Add phase 12 to the scheme plan 2. Add phase 12 to the scheme plan 3. Add phase 12 to the scheme plan	OSP
P	11.02.12	Read & update landscape plan and moving plan added 1. Add phase 12 to the scheme plan 2. Add phase 12 to the scheme plan 3. Add phase 12 to the scheme plan	OSP
P	17.12.12	Update landscape plan to include new 1. Add phase 12 to the scheme plan 2. Add phase 12 to the scheme plan 3. Add phase 12 to the scheme plan	OSP
P	05.12.12	Update landscape plan to include new 1. Add phase 12 to the scheme plan 2. Add phase 12 to the scheme plan 3. Add phase 12 to the scheme plan	OSP
P	11.02.12	Update landscape plan to include new 1. Add phase 12 to the scheme plan 2. Add phase 12 to the scheme plan 3. Add phase 12 to the scheme plan	OSP
P	08.02.12	Update landscape plan to include new 1. Add phase 12 to the scheme plan 2. Add phase 12 to the scheme plan 3. Add phase 12 to the scheme plan	OSP

Drawing Status	PRELIMINARY PLANNING CONSTRUCTION		
Development HACKWOOD FARM			
Location MICKLEOVER			
Drawing Name HACKWOOD GRANGE			
Site Planning Layout (SDDC) 5735-PH3-100-02			
Drawing Number 5735-PH3-100-02		Scale 1:500 @ A0	
Revision P		Date 07.06.2017	
Drawn by Vista		Checked by MAP	
		Date 07.06.2017	