



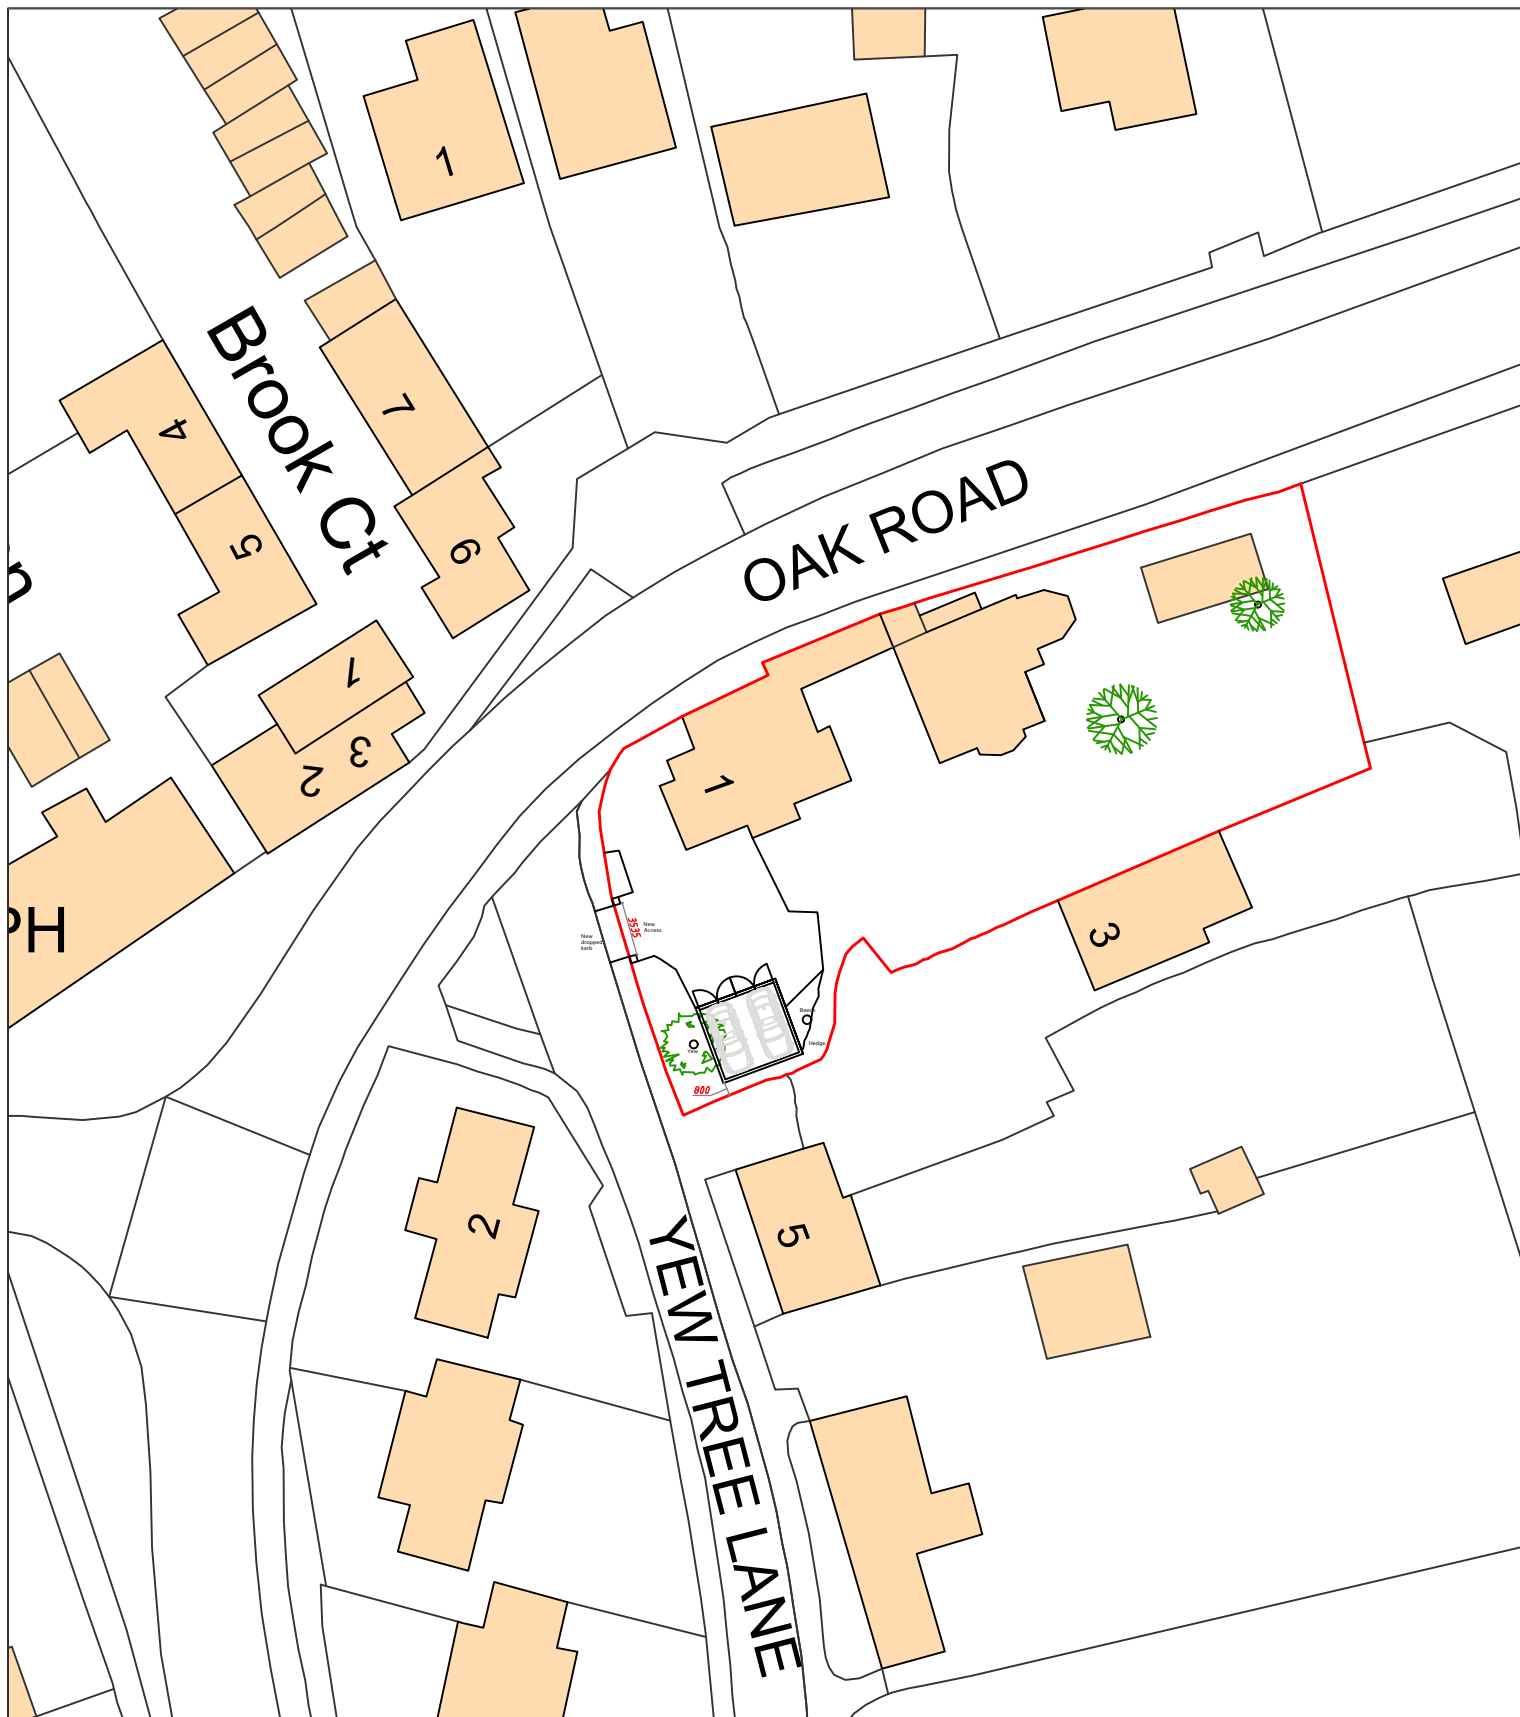

Site Plan 1:500

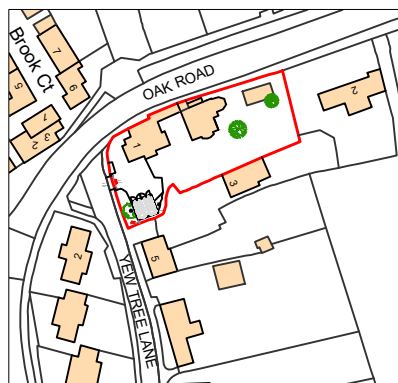

Location Plan 1:1250

**Turner-Wall
ARCHITECTS LTD**

30 Pockington Hill
Kegworth
DE74 2DF
M: 07766106307
E: jonathan@turnerwall.co.uk



Name and Address
LAWTON GREEN 1, Yew Tree Lane,
THULSTON DE72 3FG

Drawing Title
Location Plan & Site Plan

Drawing Size A4

scale: various as annotated
date: 7 December 2021
revision: 01

All dimensions to be checked on site.