
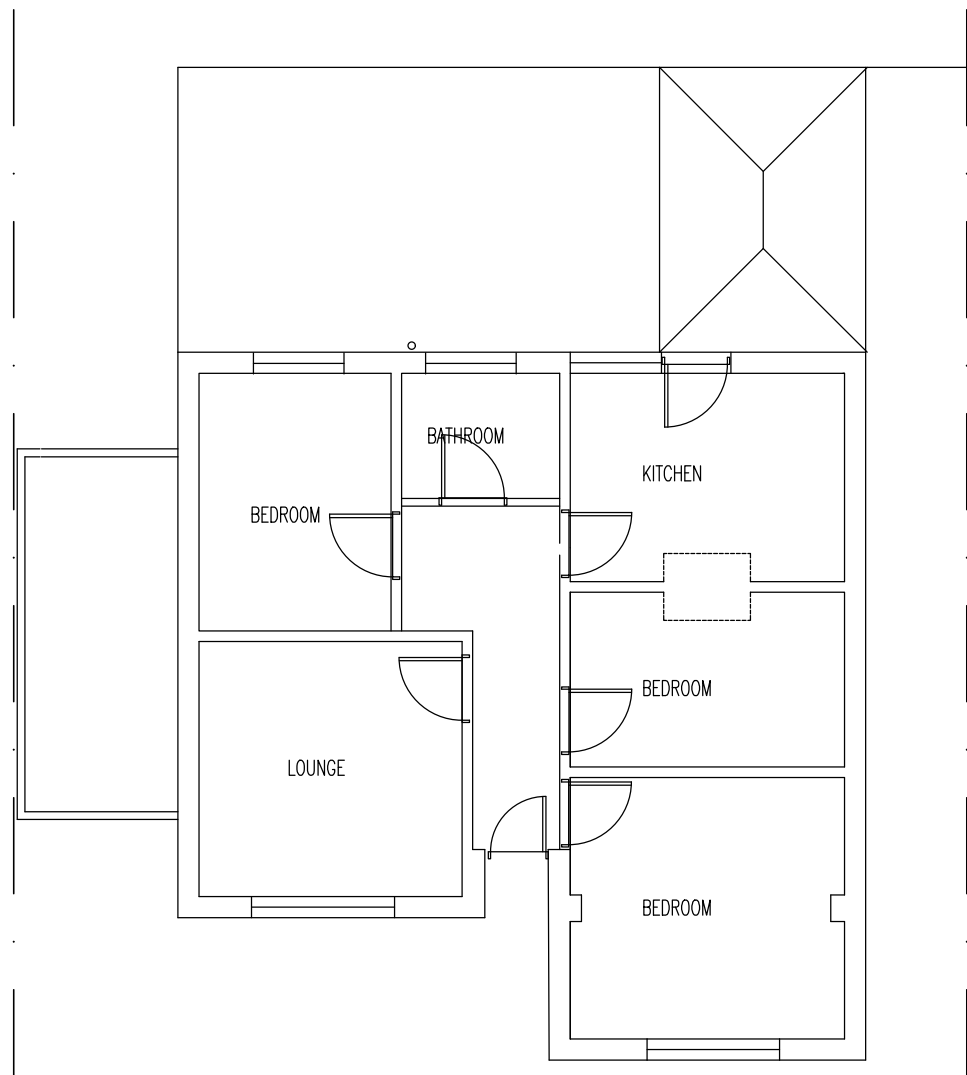


THIS DRAWING AND THE BUILDING WORKS DEPICTED ARE THE COPYRIGHT OF JT ASSOCIATES AND MAY NOT BE REPRODUCED EXCEPT BY WRITTEN PERMISSION.


THE CONTRACTOR IS TO CHECK AND VERIFY ALL BUILDING AND SITE DIMENSIONS, LEVELS AND SEWER INVERT LEVELS AT CONNECTION POINTS AND ALL DISCREPANCIES REPORTED TO THE ARCHITECT BEFORE WORK COMMENCES.

THE DRAWING MUST BE READ IN CONJUNCTION WITH AND CHECKED AGAINST ANY RELEVANT STRUCTURAL OR OTHER SPECIALIST DRAWINGS PROVIDED.


NOTES

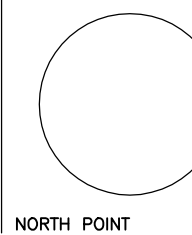


EXISTING GROUND FLOOR PLAN

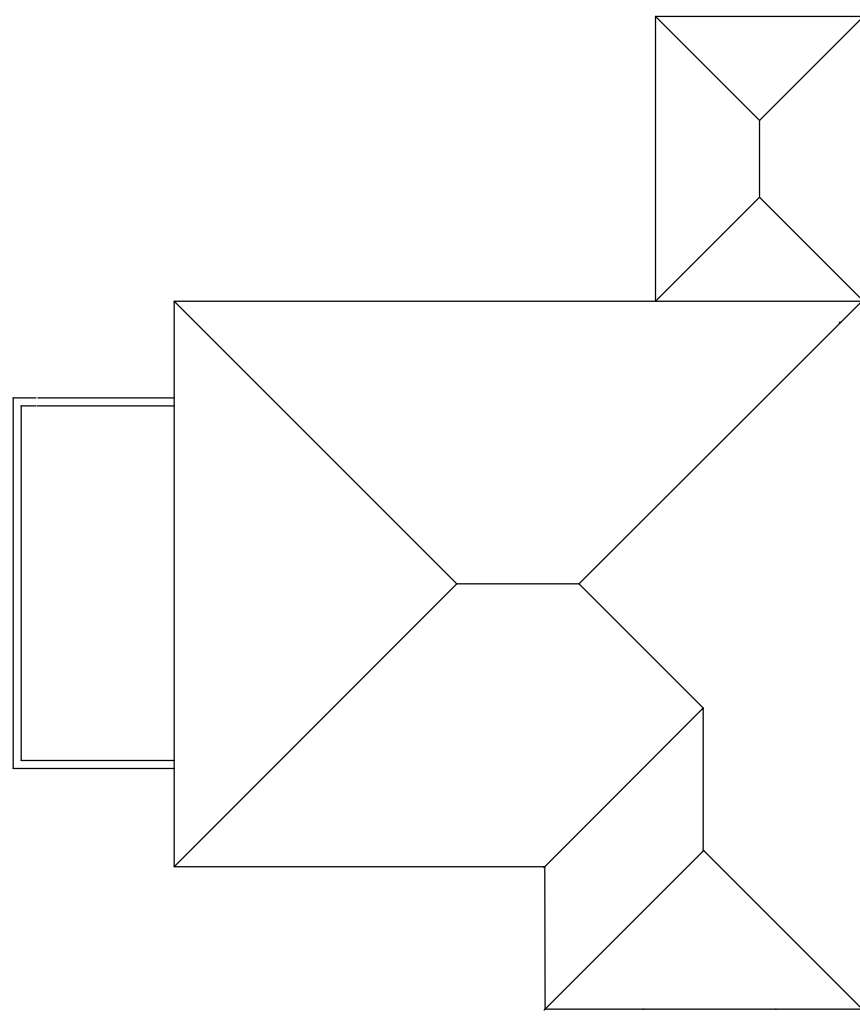


EXISTING ROOF PLAN

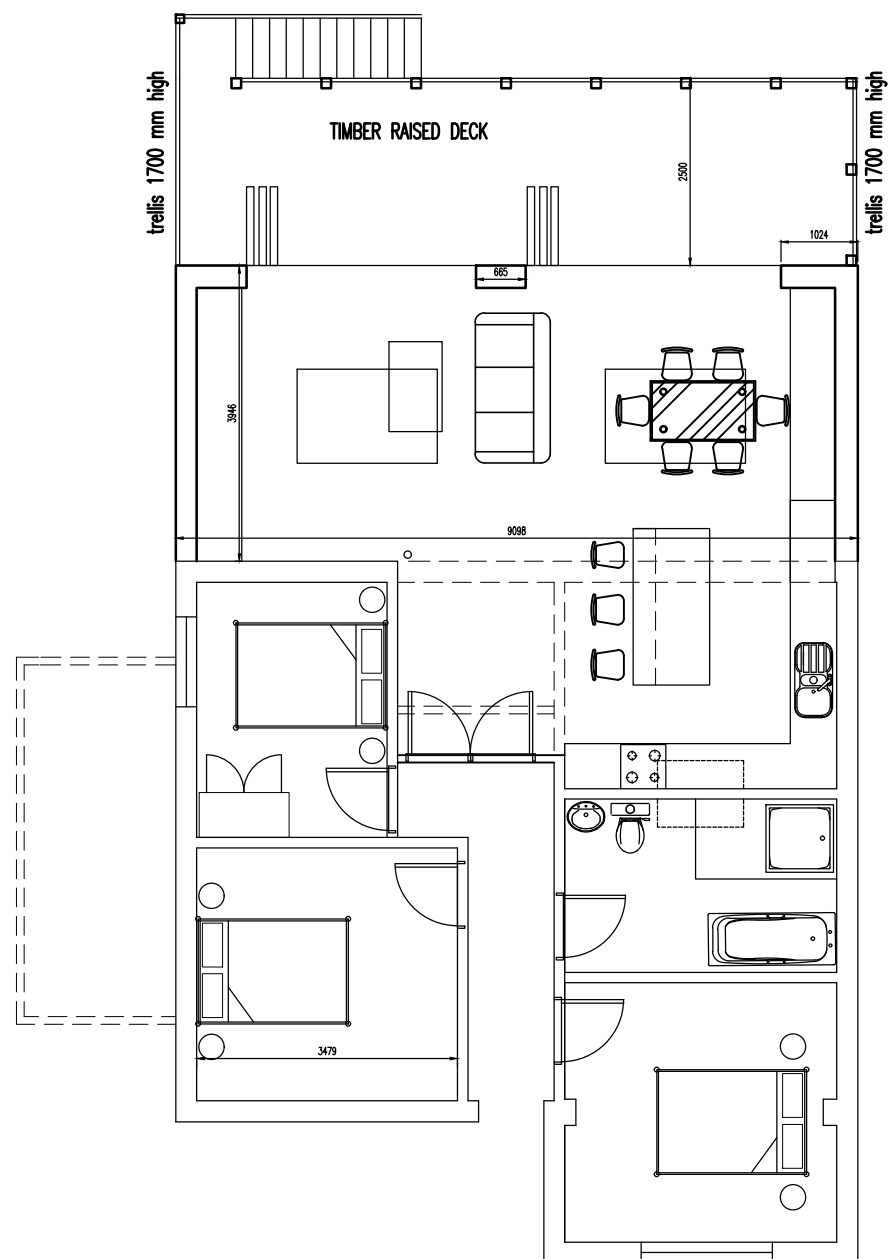


PROPOSED GROUND FLOOR PLAN

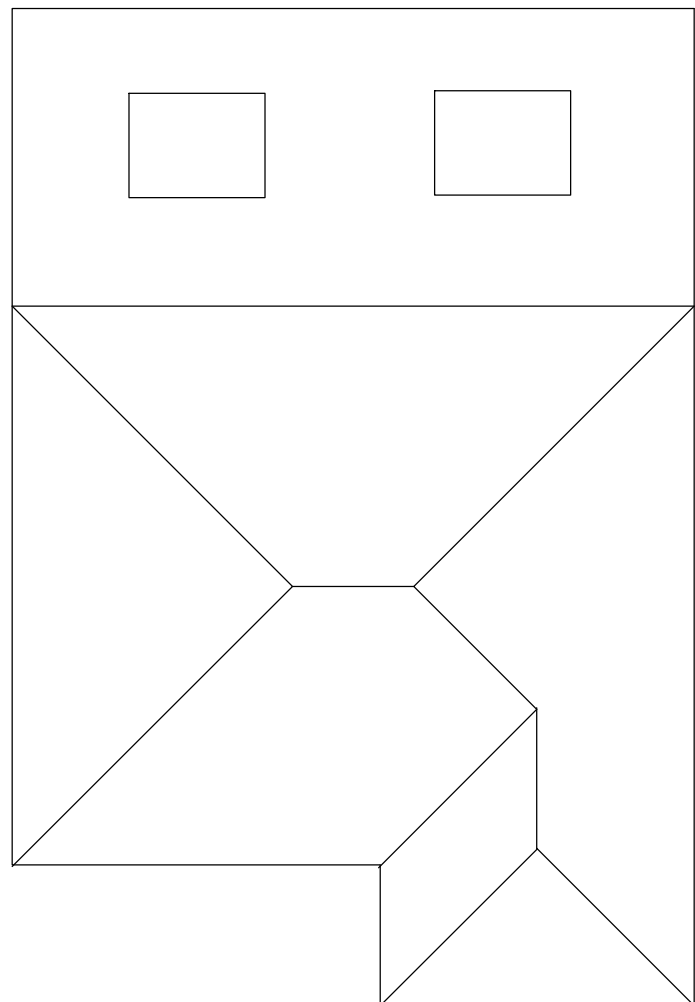


PROPOSED ROOF PLAN

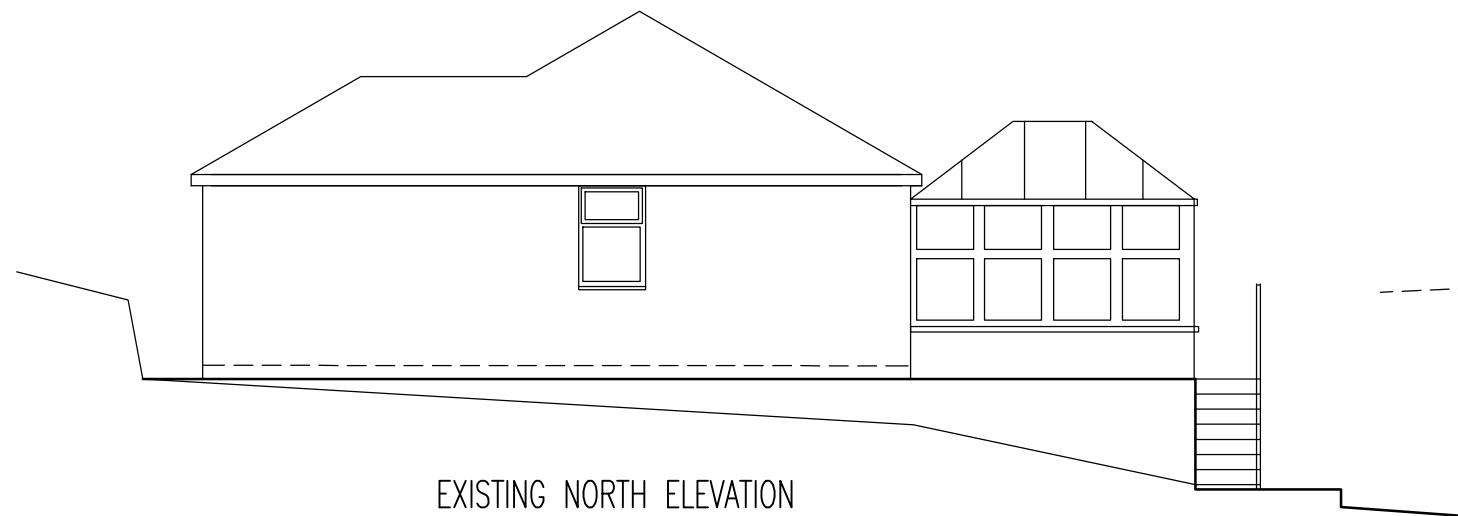


EXISTING NORTH ELEVATION

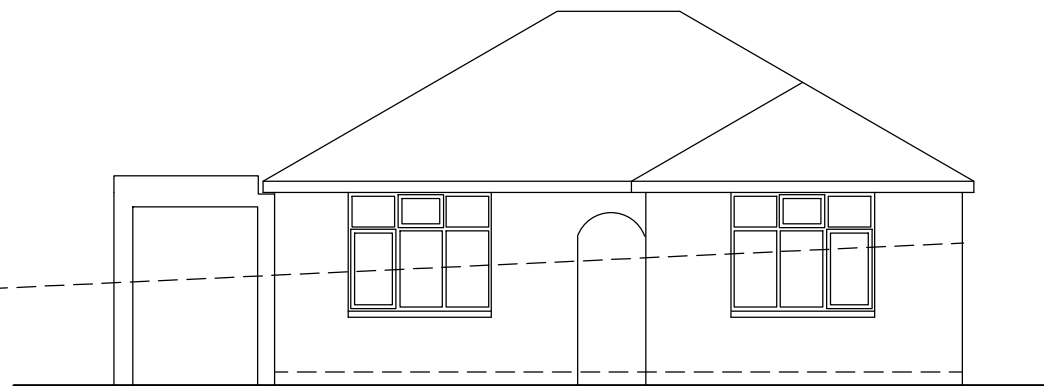


EXISTING EAST ELEVATION

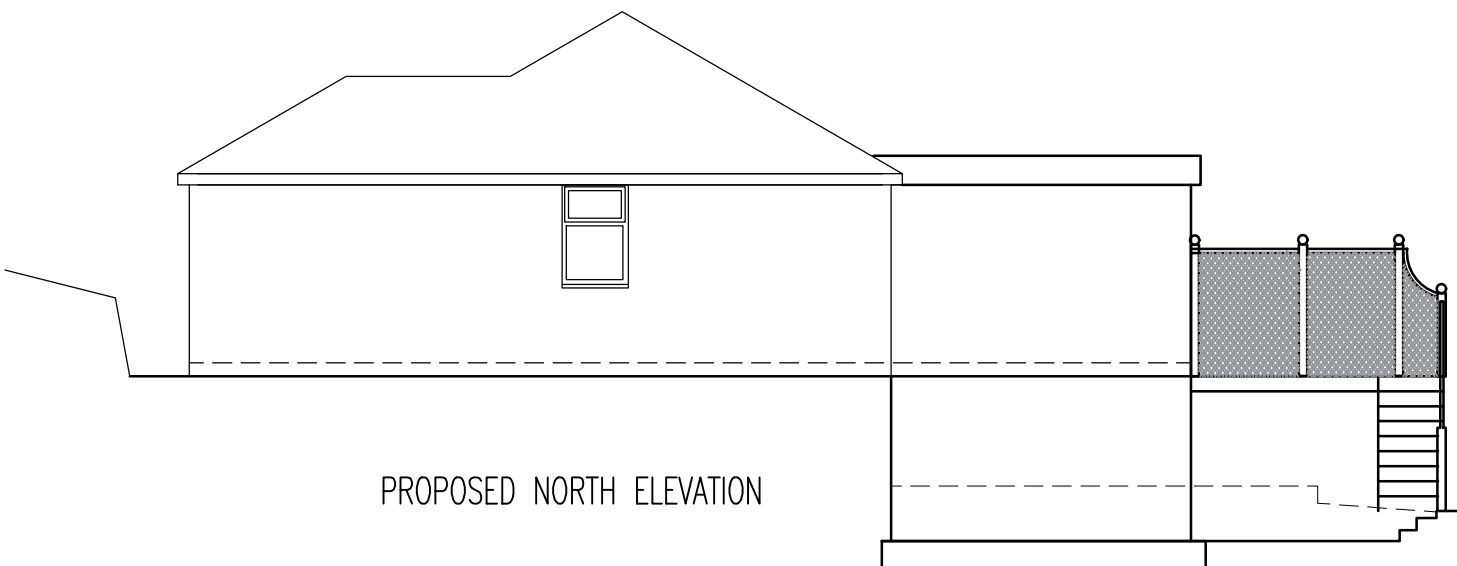


PROPOSED NORTH ELEVATION

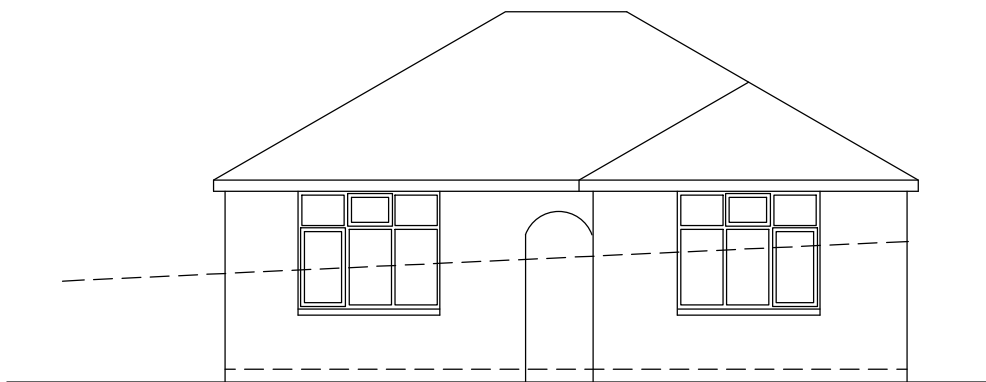


PROPOSED EAST ELEVATION

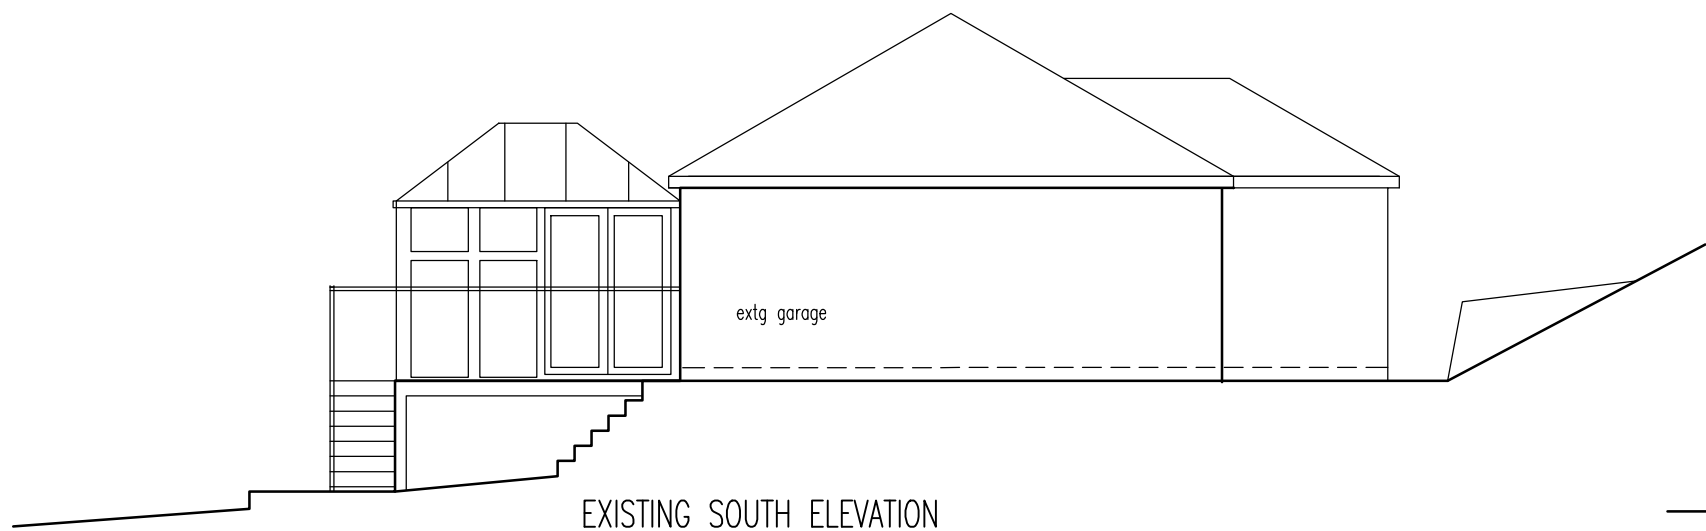


EXISTING SOUTH ELEVATION

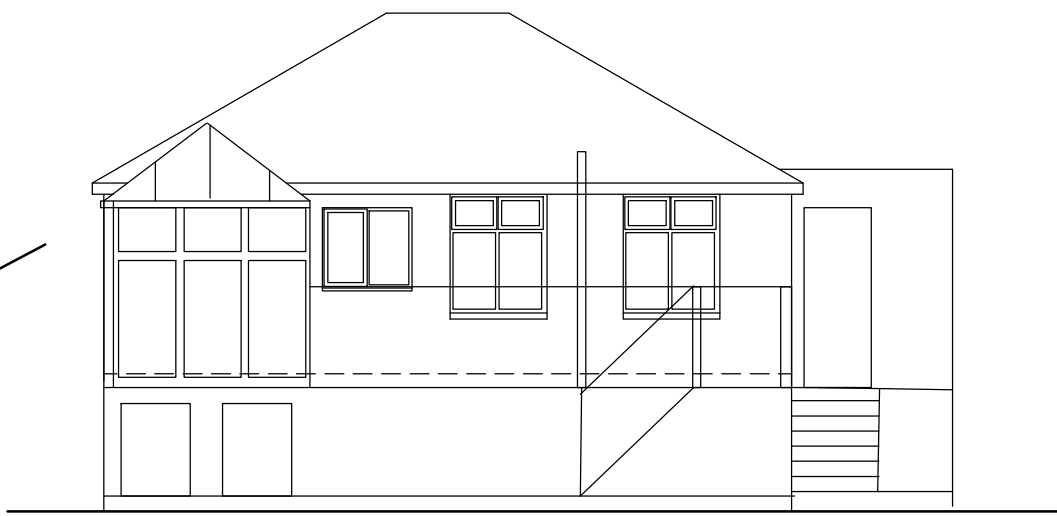

EXISTING WEST ELEVATION

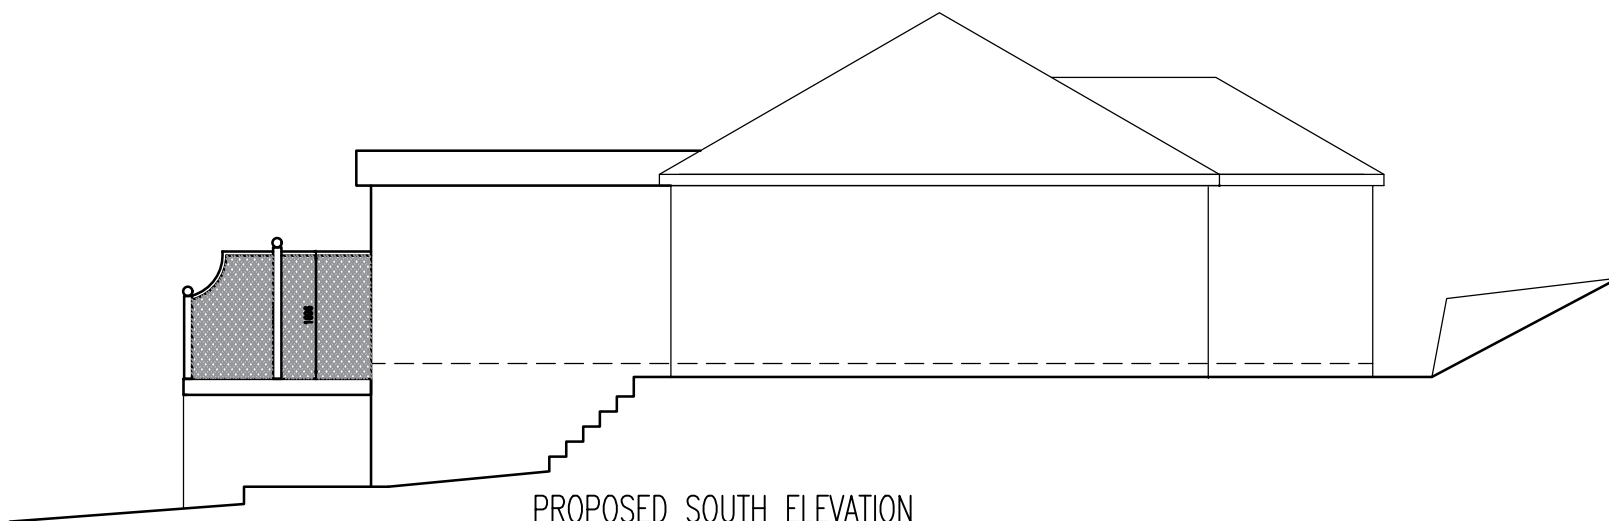

PROPOSED SOUTH ELEVATION

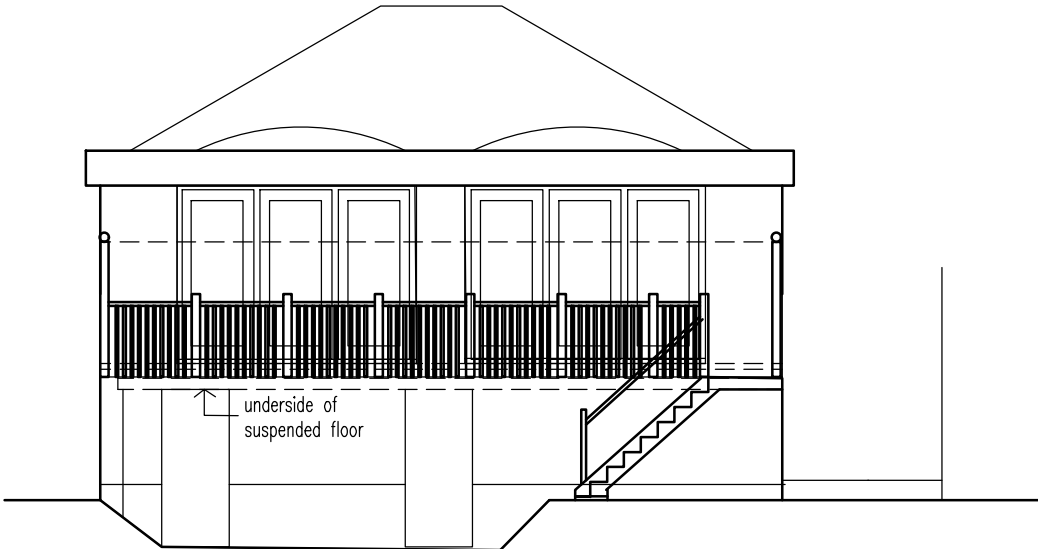

PROPOSED WEST ELEVATION

Rev A: Trellis shown to 2. outer boundari

CLIENT **Mr and Mrs D Hines**
PROJECT **Proposed rear extension**
61 Meynell Street, Church Gresley, DE
DRAWING **Proposed and Existing**
Plans and Elevations

SCALE 1:100 DRAWING NO. JMD 700-01A