



Proposed Garage Elevations - scale 1:50

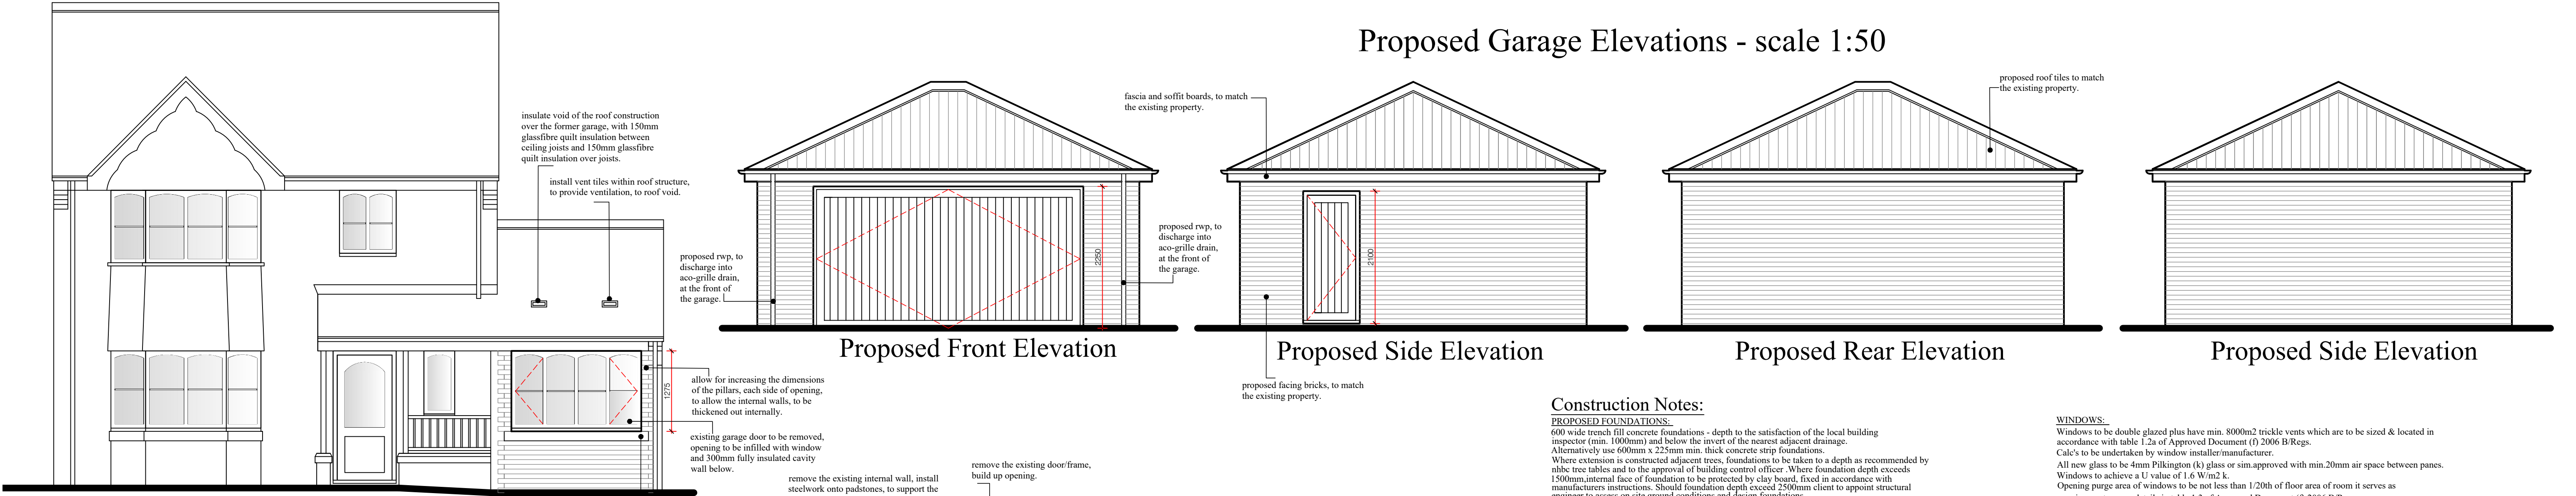


Proposed Front Elevation To The Existing Property - scale 1:50



Existing Front Elevation - scale 1:100

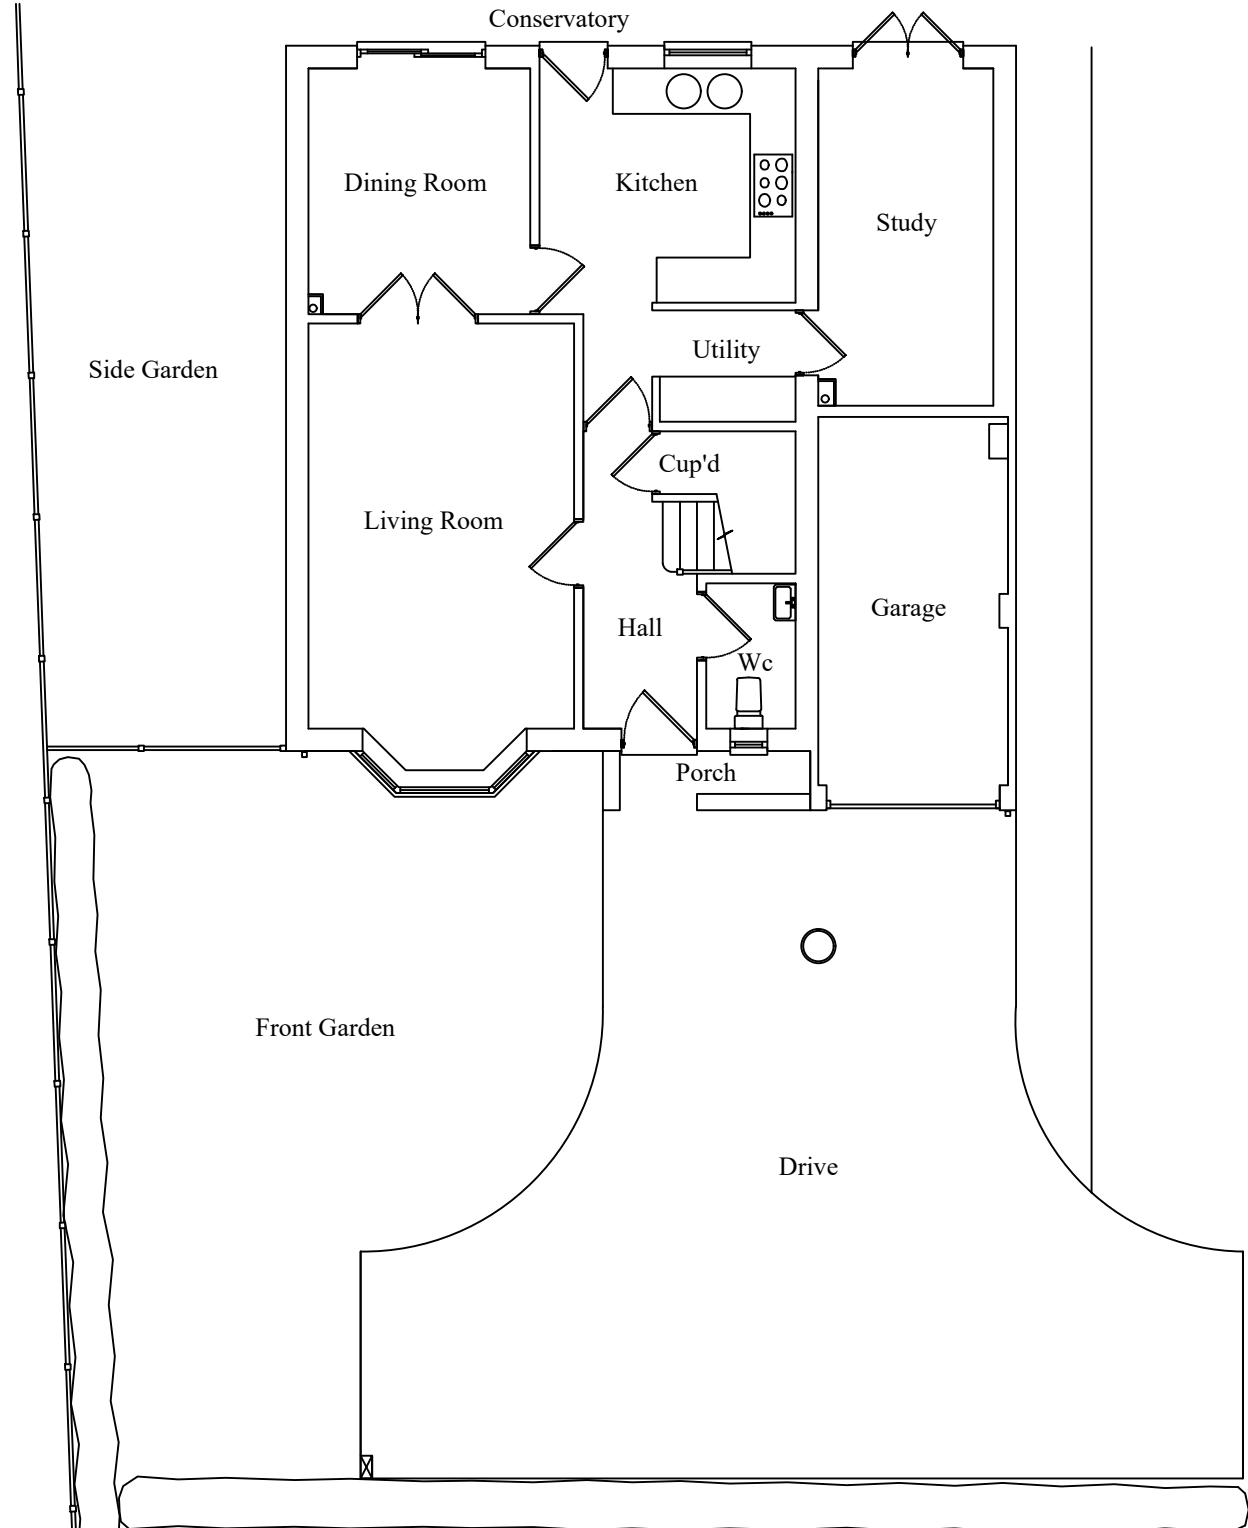

Existing Ground Floor Plan - scale 1:100

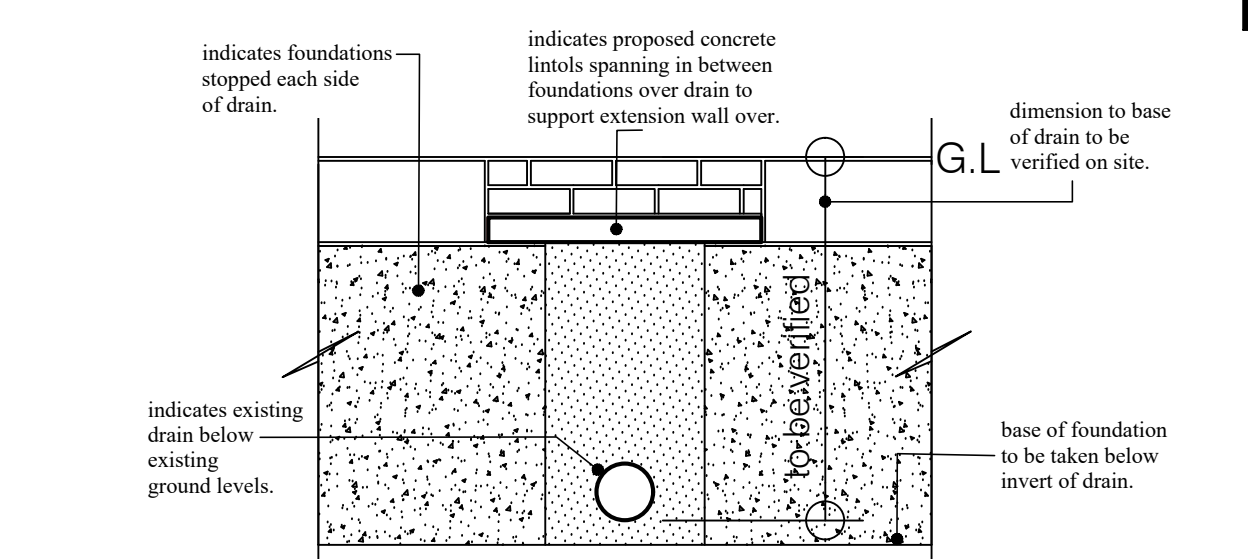

Detail of Drain Where It Passes Thro' Wall - scale 1:20

Side Garden

Side Garden

Prop.Dining/ Family Space

Prop.Dining/ Family Space

