



Section A-A
Scale 1:200

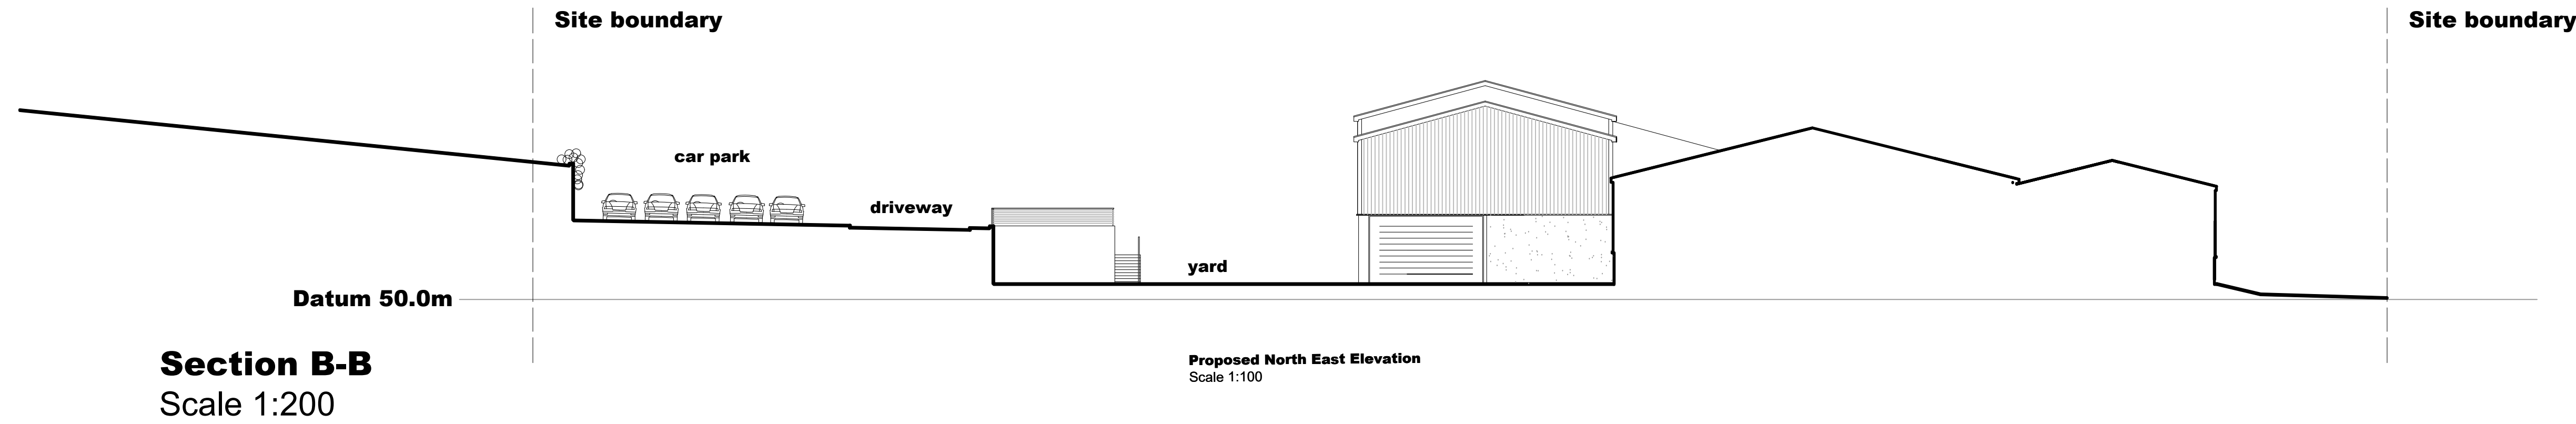


Section B-B
Scale 1:200


Proposed North East Elevation
Scale 1:100

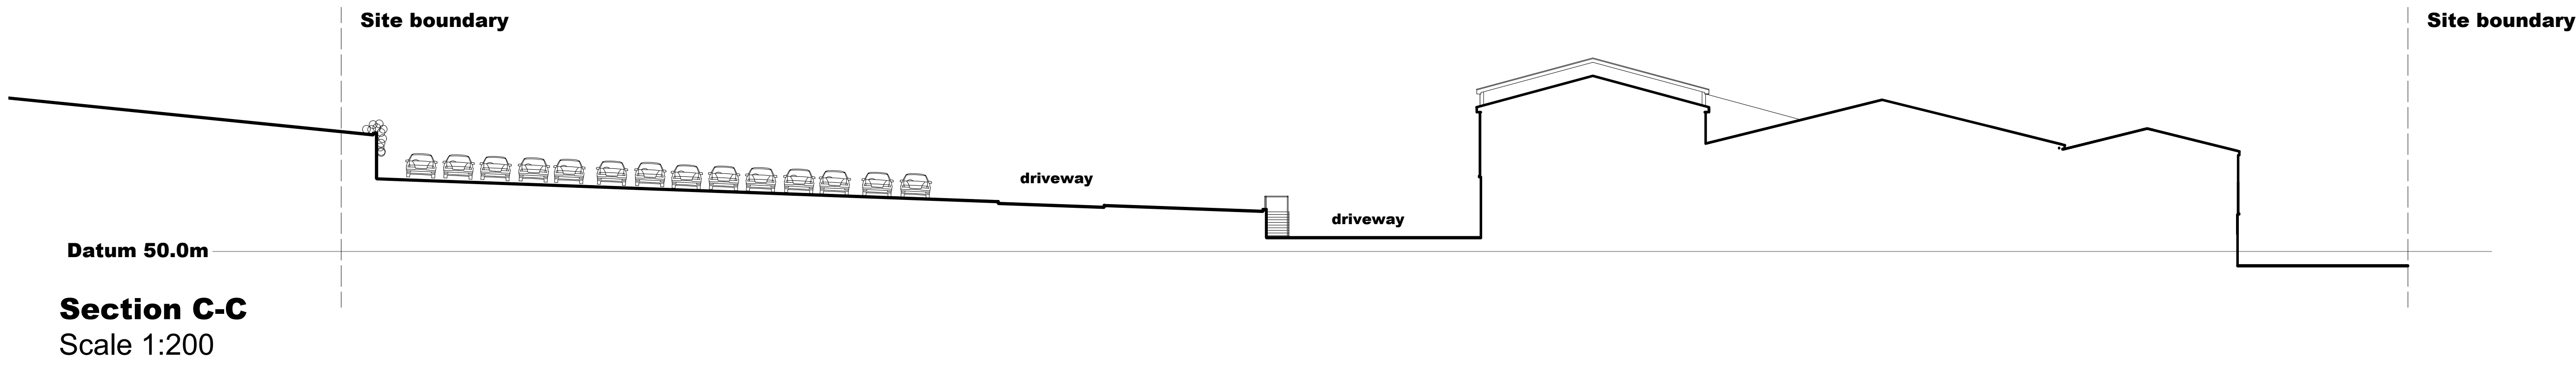


Section C-C
Scale 1:200

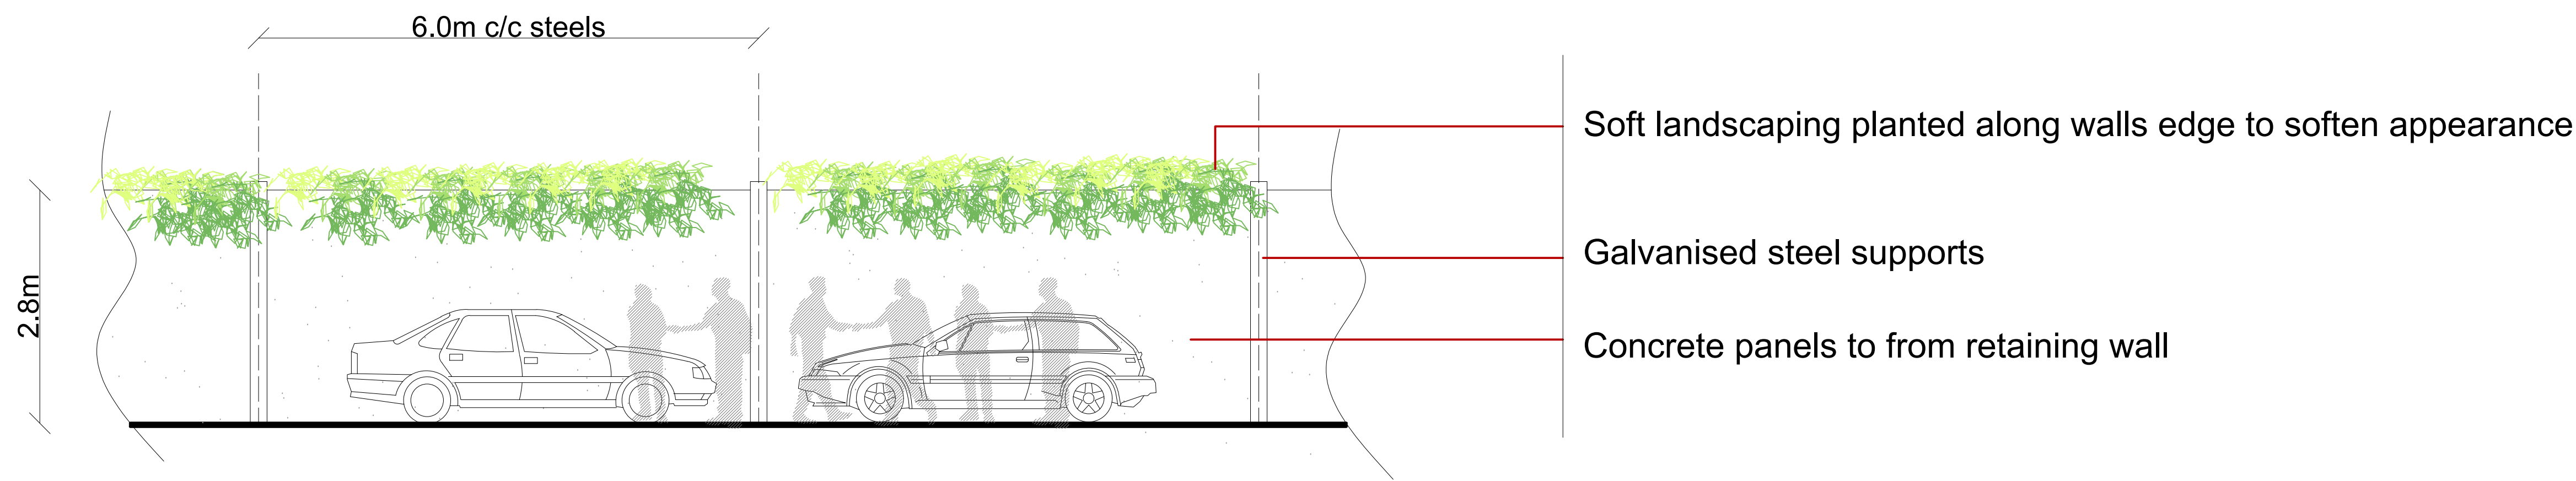

Detail of retaining wall to car park
Scale 1:50

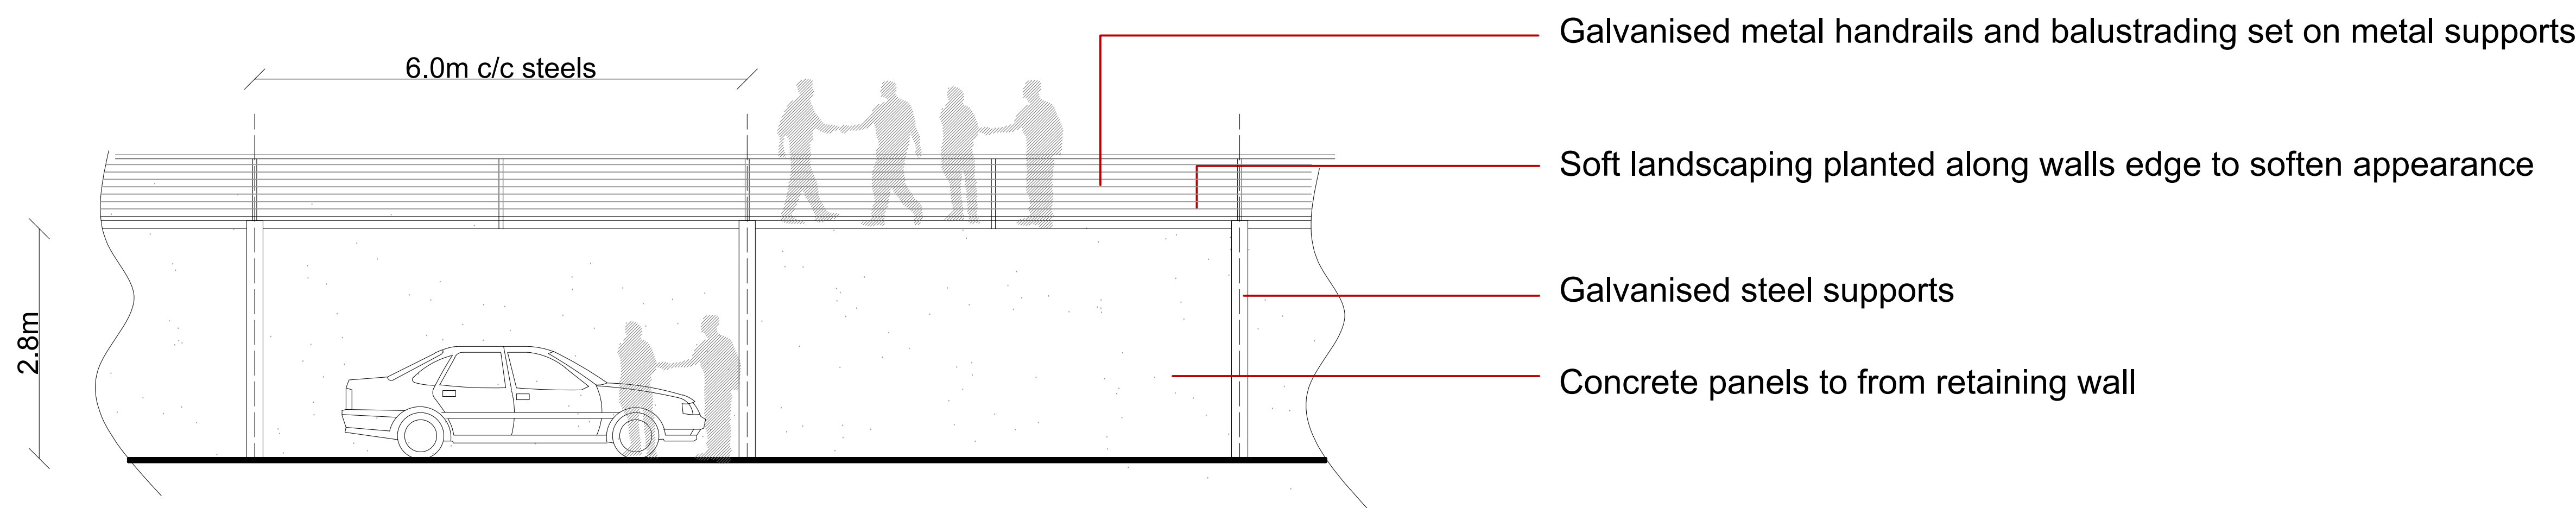

Detail of retaining wall to abattoir yard
Scale 1:50

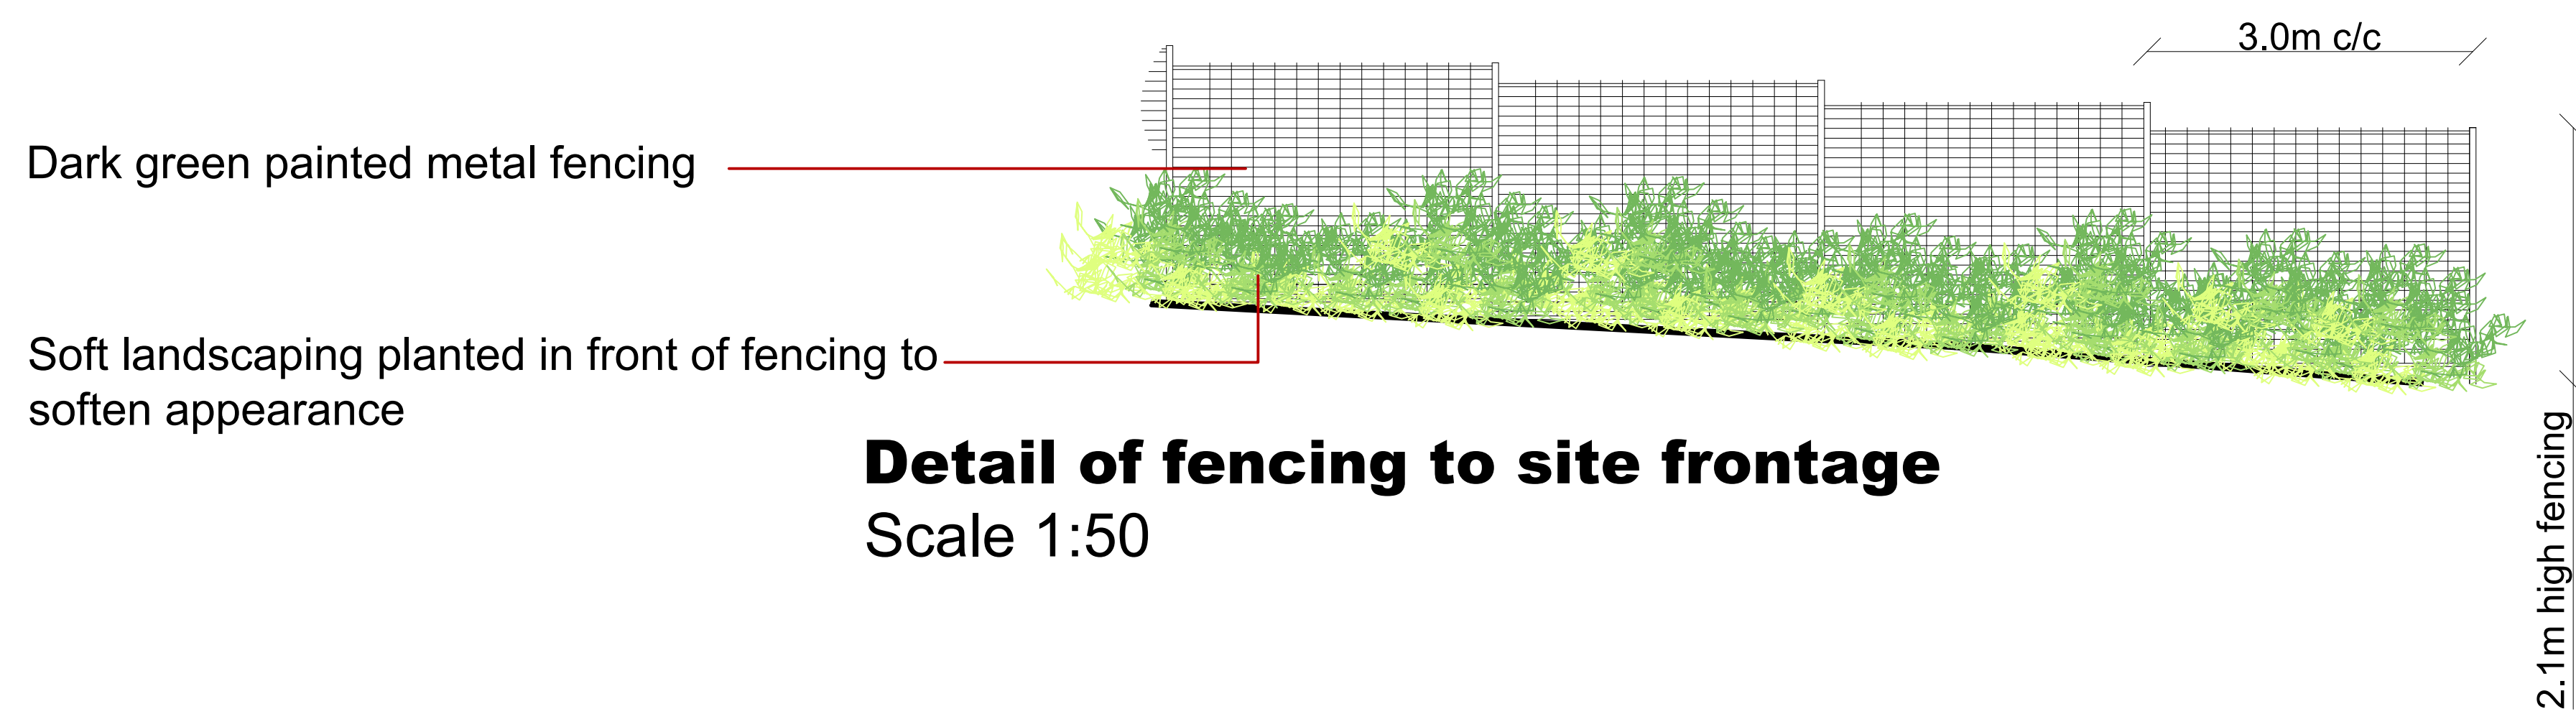

Detail of fencing to site frontage
Scale 1:50

Proposed fencing and retaining walls



PLANNING

B	Detail titles amended	12.08.2020
A	Additional fencing added to site frontage	12.08.2020
Rev	Details	Date/Chk

CLIENT
Pickstock Foods Ltd

PROJECT
Proposed extensions to existing abattoir
2 Coal Lane, Hartshorne,
Swadlincote, Derbyshire

DRAWING
Proposed drawings:
Proposed site sections and retaining wall details

DRAWING NUMBER	REVISION	SCALE/DATE	DATE
20/10485/109	B	RGK	07.04.2020

mtc
planning and design
architect town planning building surveying

Barn 5a
Sutton Hall Farm, Sutton Maddock
Shropshire TF119NQ
Tel 01952 730 492 Fax 01952 730 492/863