


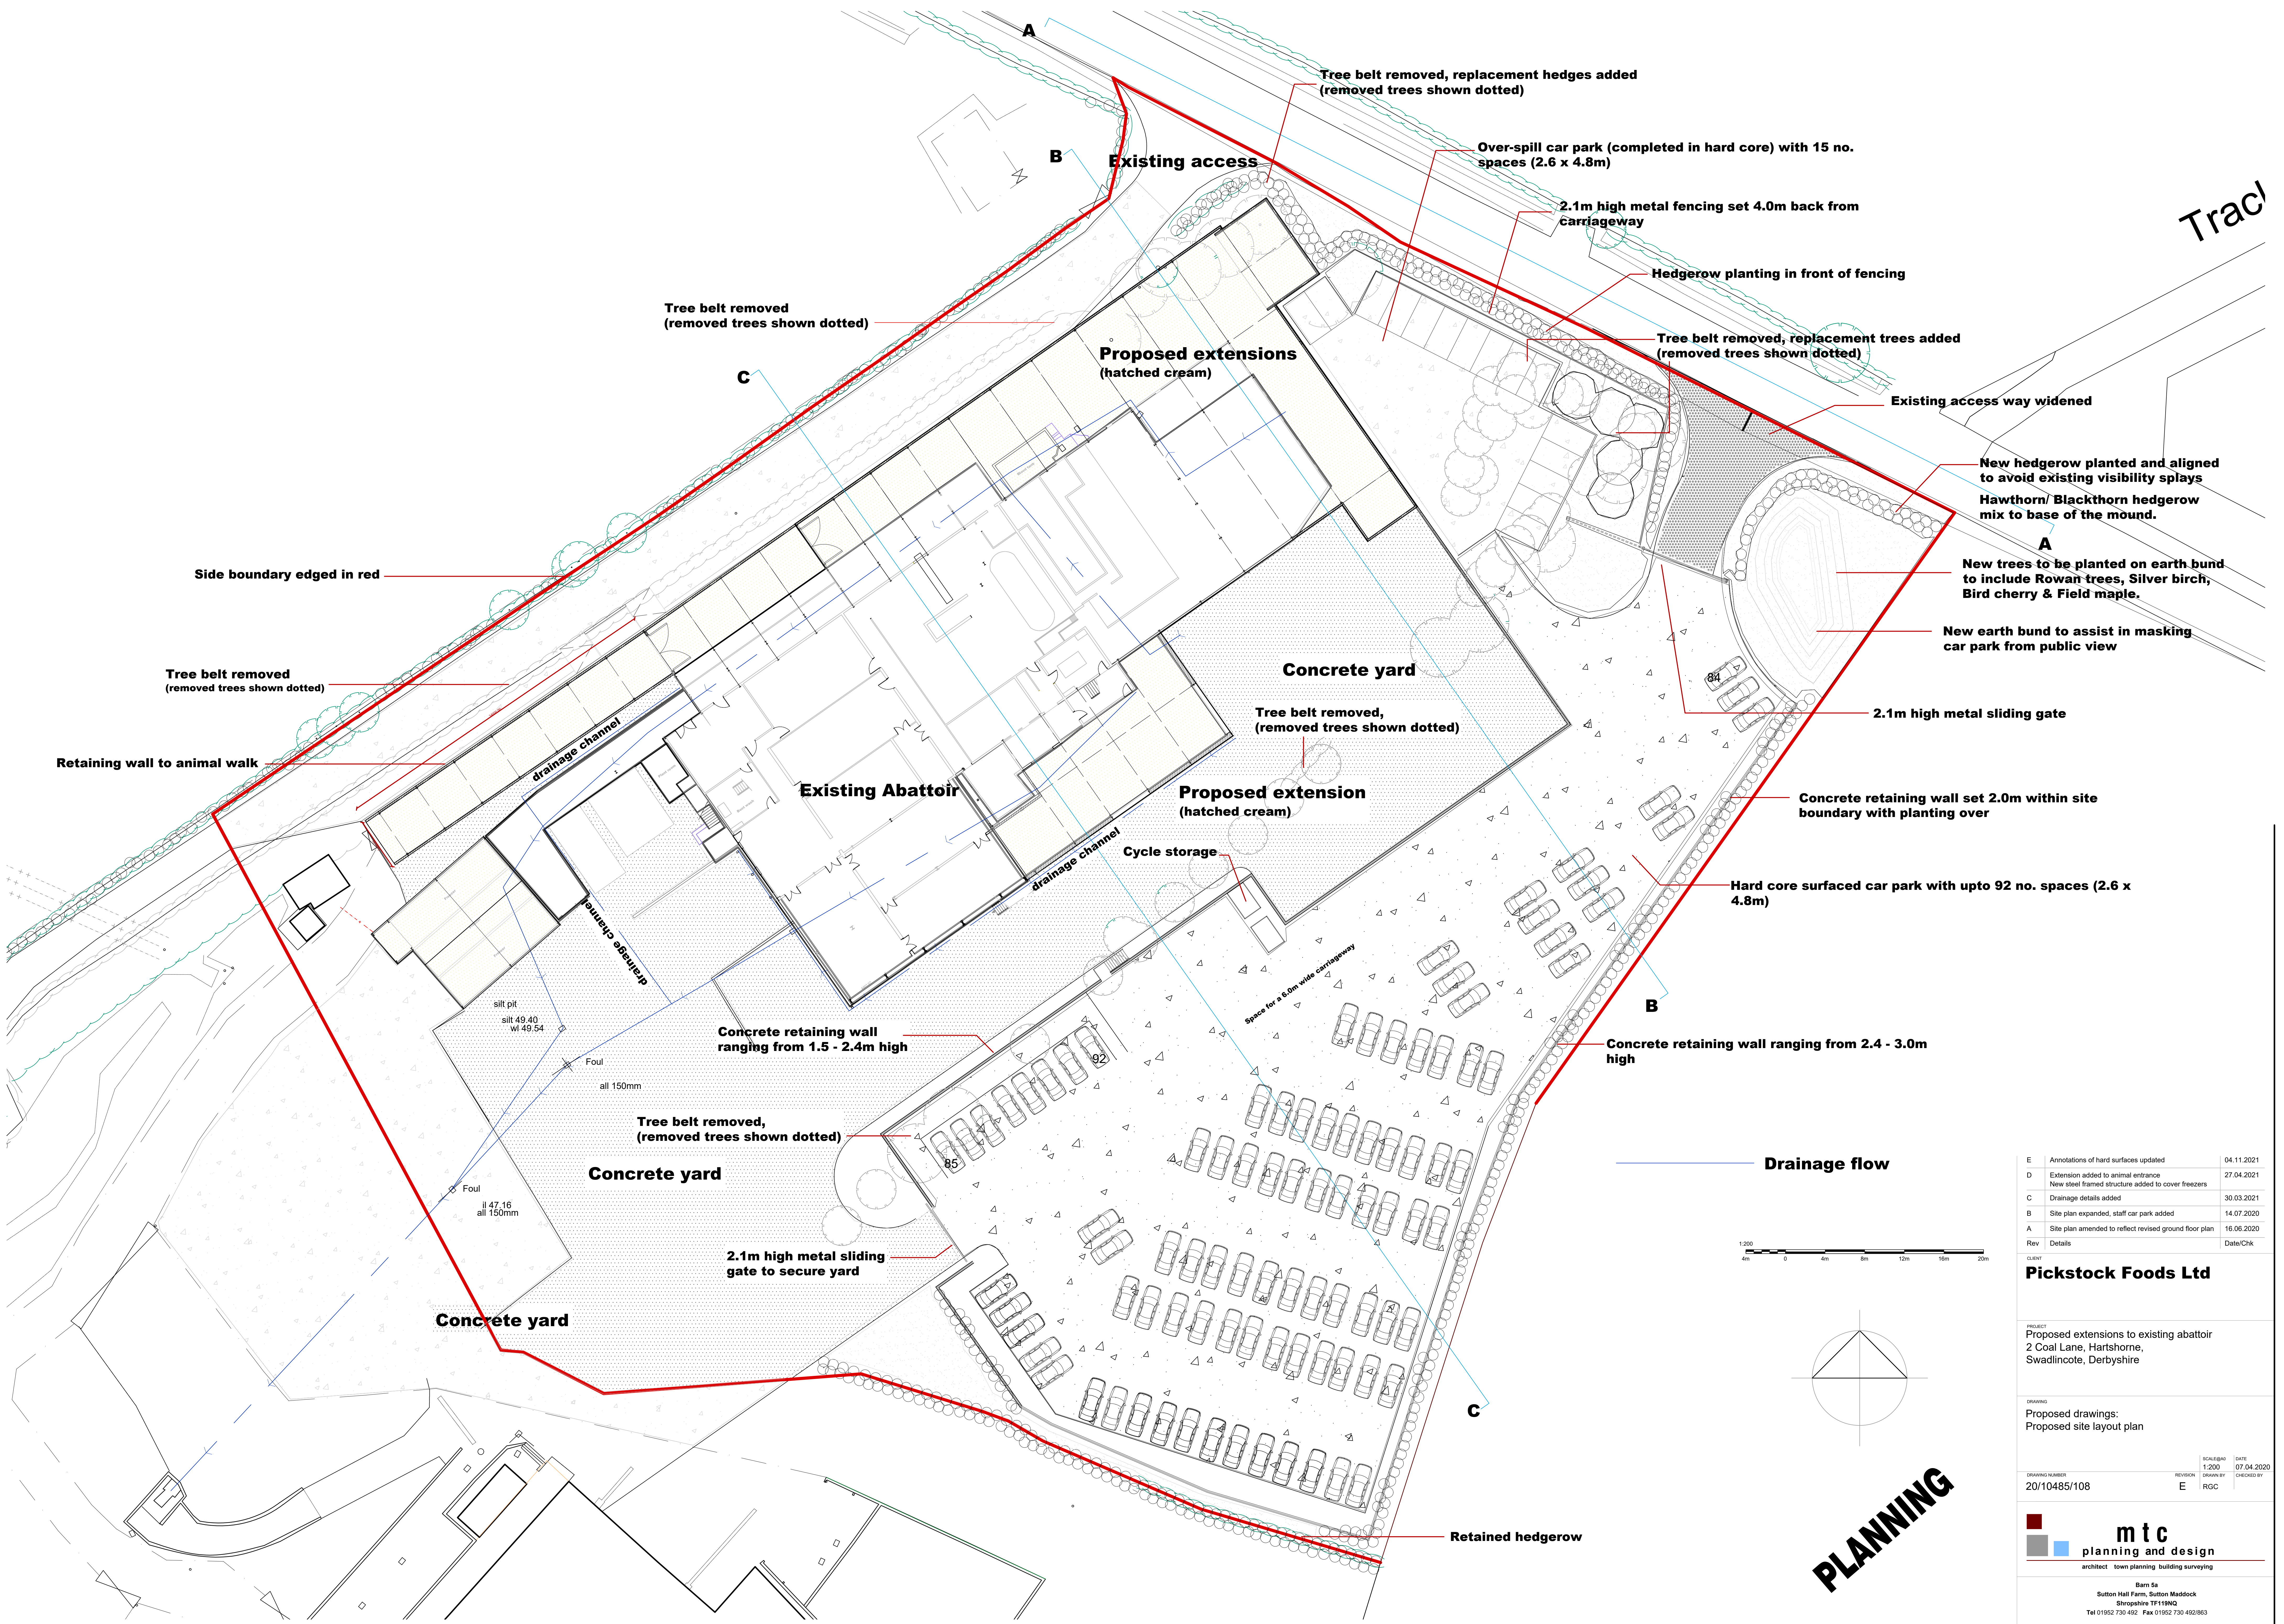

E	Annotations of hard surfaces updated	04.11.2021
D	Extension added to animal entrance New steel framed structure added to cover freezers	27.04.2021
C	Drainage details added	30.03.2021
B	Site plan expanded, staff car park added	14.07.2020
A	Site plan amended to reflect revised ground floor plan	16.06.2020
Rev	Details	Date/Chk

CLIENT
Pickstock Foods Ltd

PROJECT
Proposed extensions to existing abattoir
2 Coal Lane, Hartshorne,
Swadlincote, Derbyshire

DRAWING
Proposed drawings:
Proposed site layout plan

DRAWING NUMBER	REVISION	SCALE BAR	DATE
20/10485/108	E RGC	1:200	07.04.2020

mtc
planning and design
architect town planning building surveying

Barn 5a
Sutton Hall Farm, Sutton Maddock
Shropshire TF119NQ
Tel 01952 730 492 Fax 01952 730 492/863