




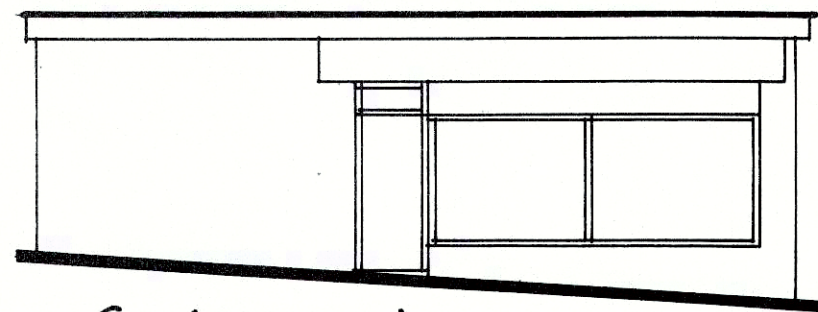


front elevation

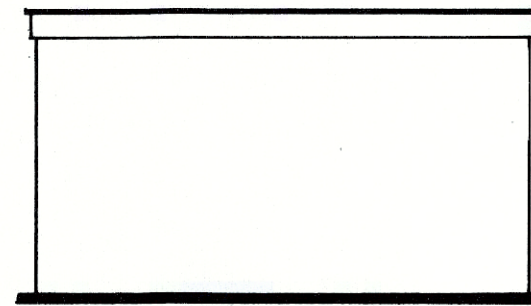


side elevation

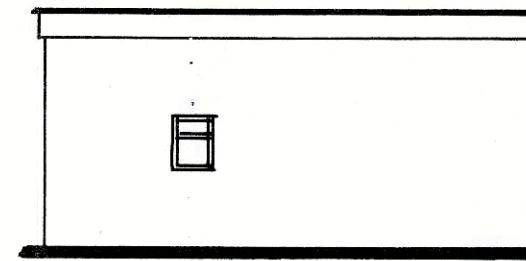


side elevation

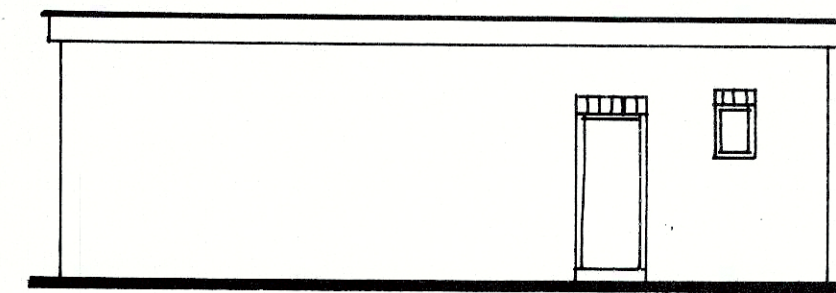


rear elevation

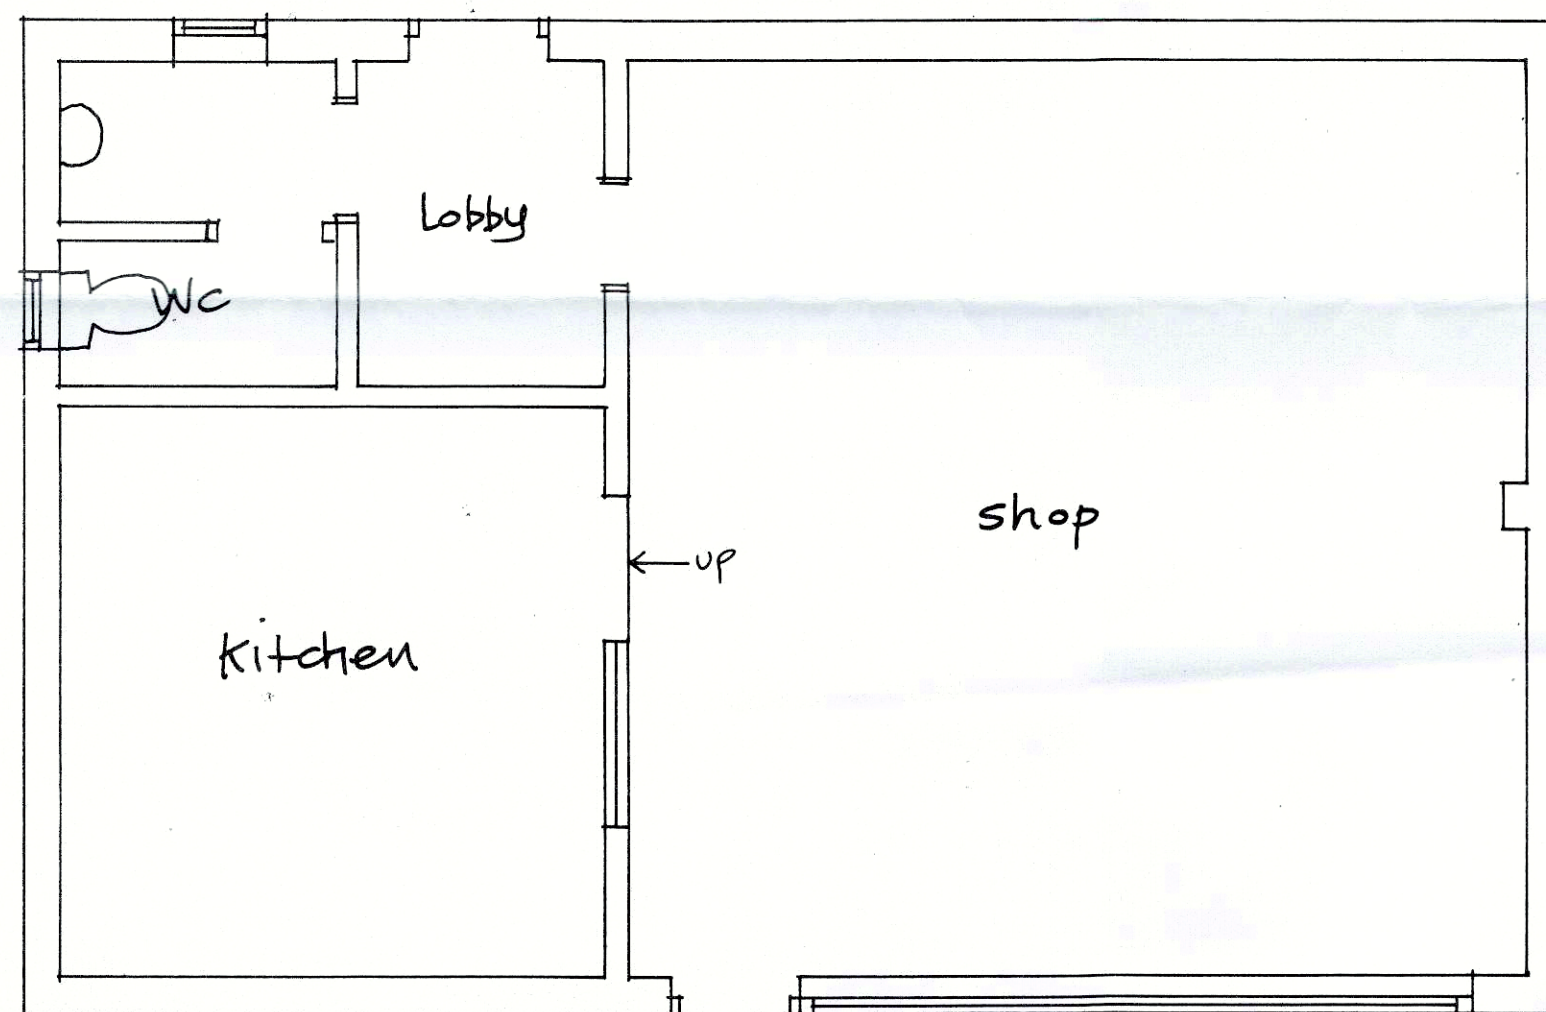

plan

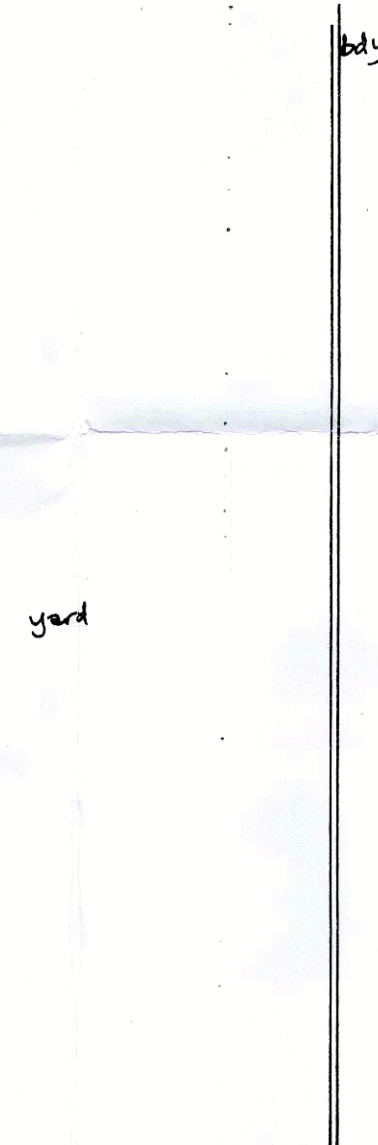

yard

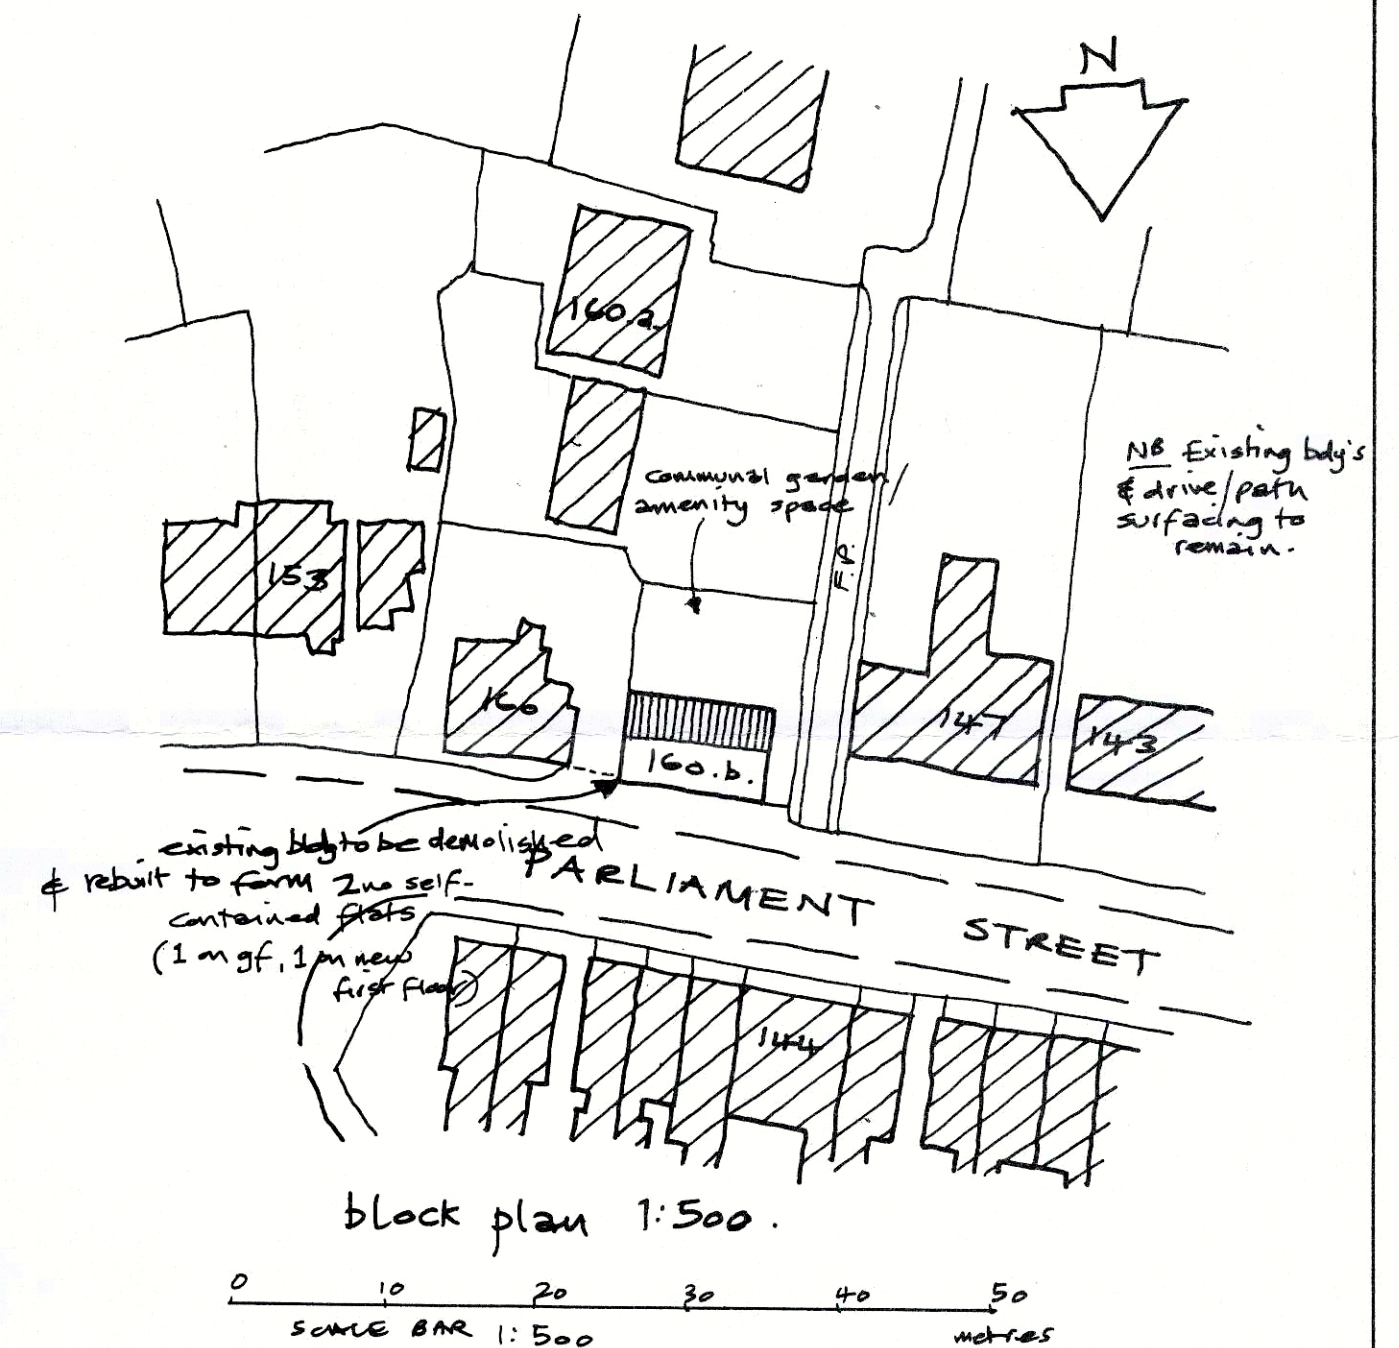

AS EXISTING

Proposed flats at 160.b, Parliament Street, Newhall.

N. Astle, 24, The City, Woodville, Swadlow, Darby, DE11 7DH. Telephone (01203) 212361.

All dimensions to be checked on site

Scales: 1:50, 1:100 (403) Date: November 2016. Drg. no: NA/MKPSN/1.a.

PAPER SIZE A2

0 1 2 3 4 5 6 metres

SCALE BAR 1:50.