



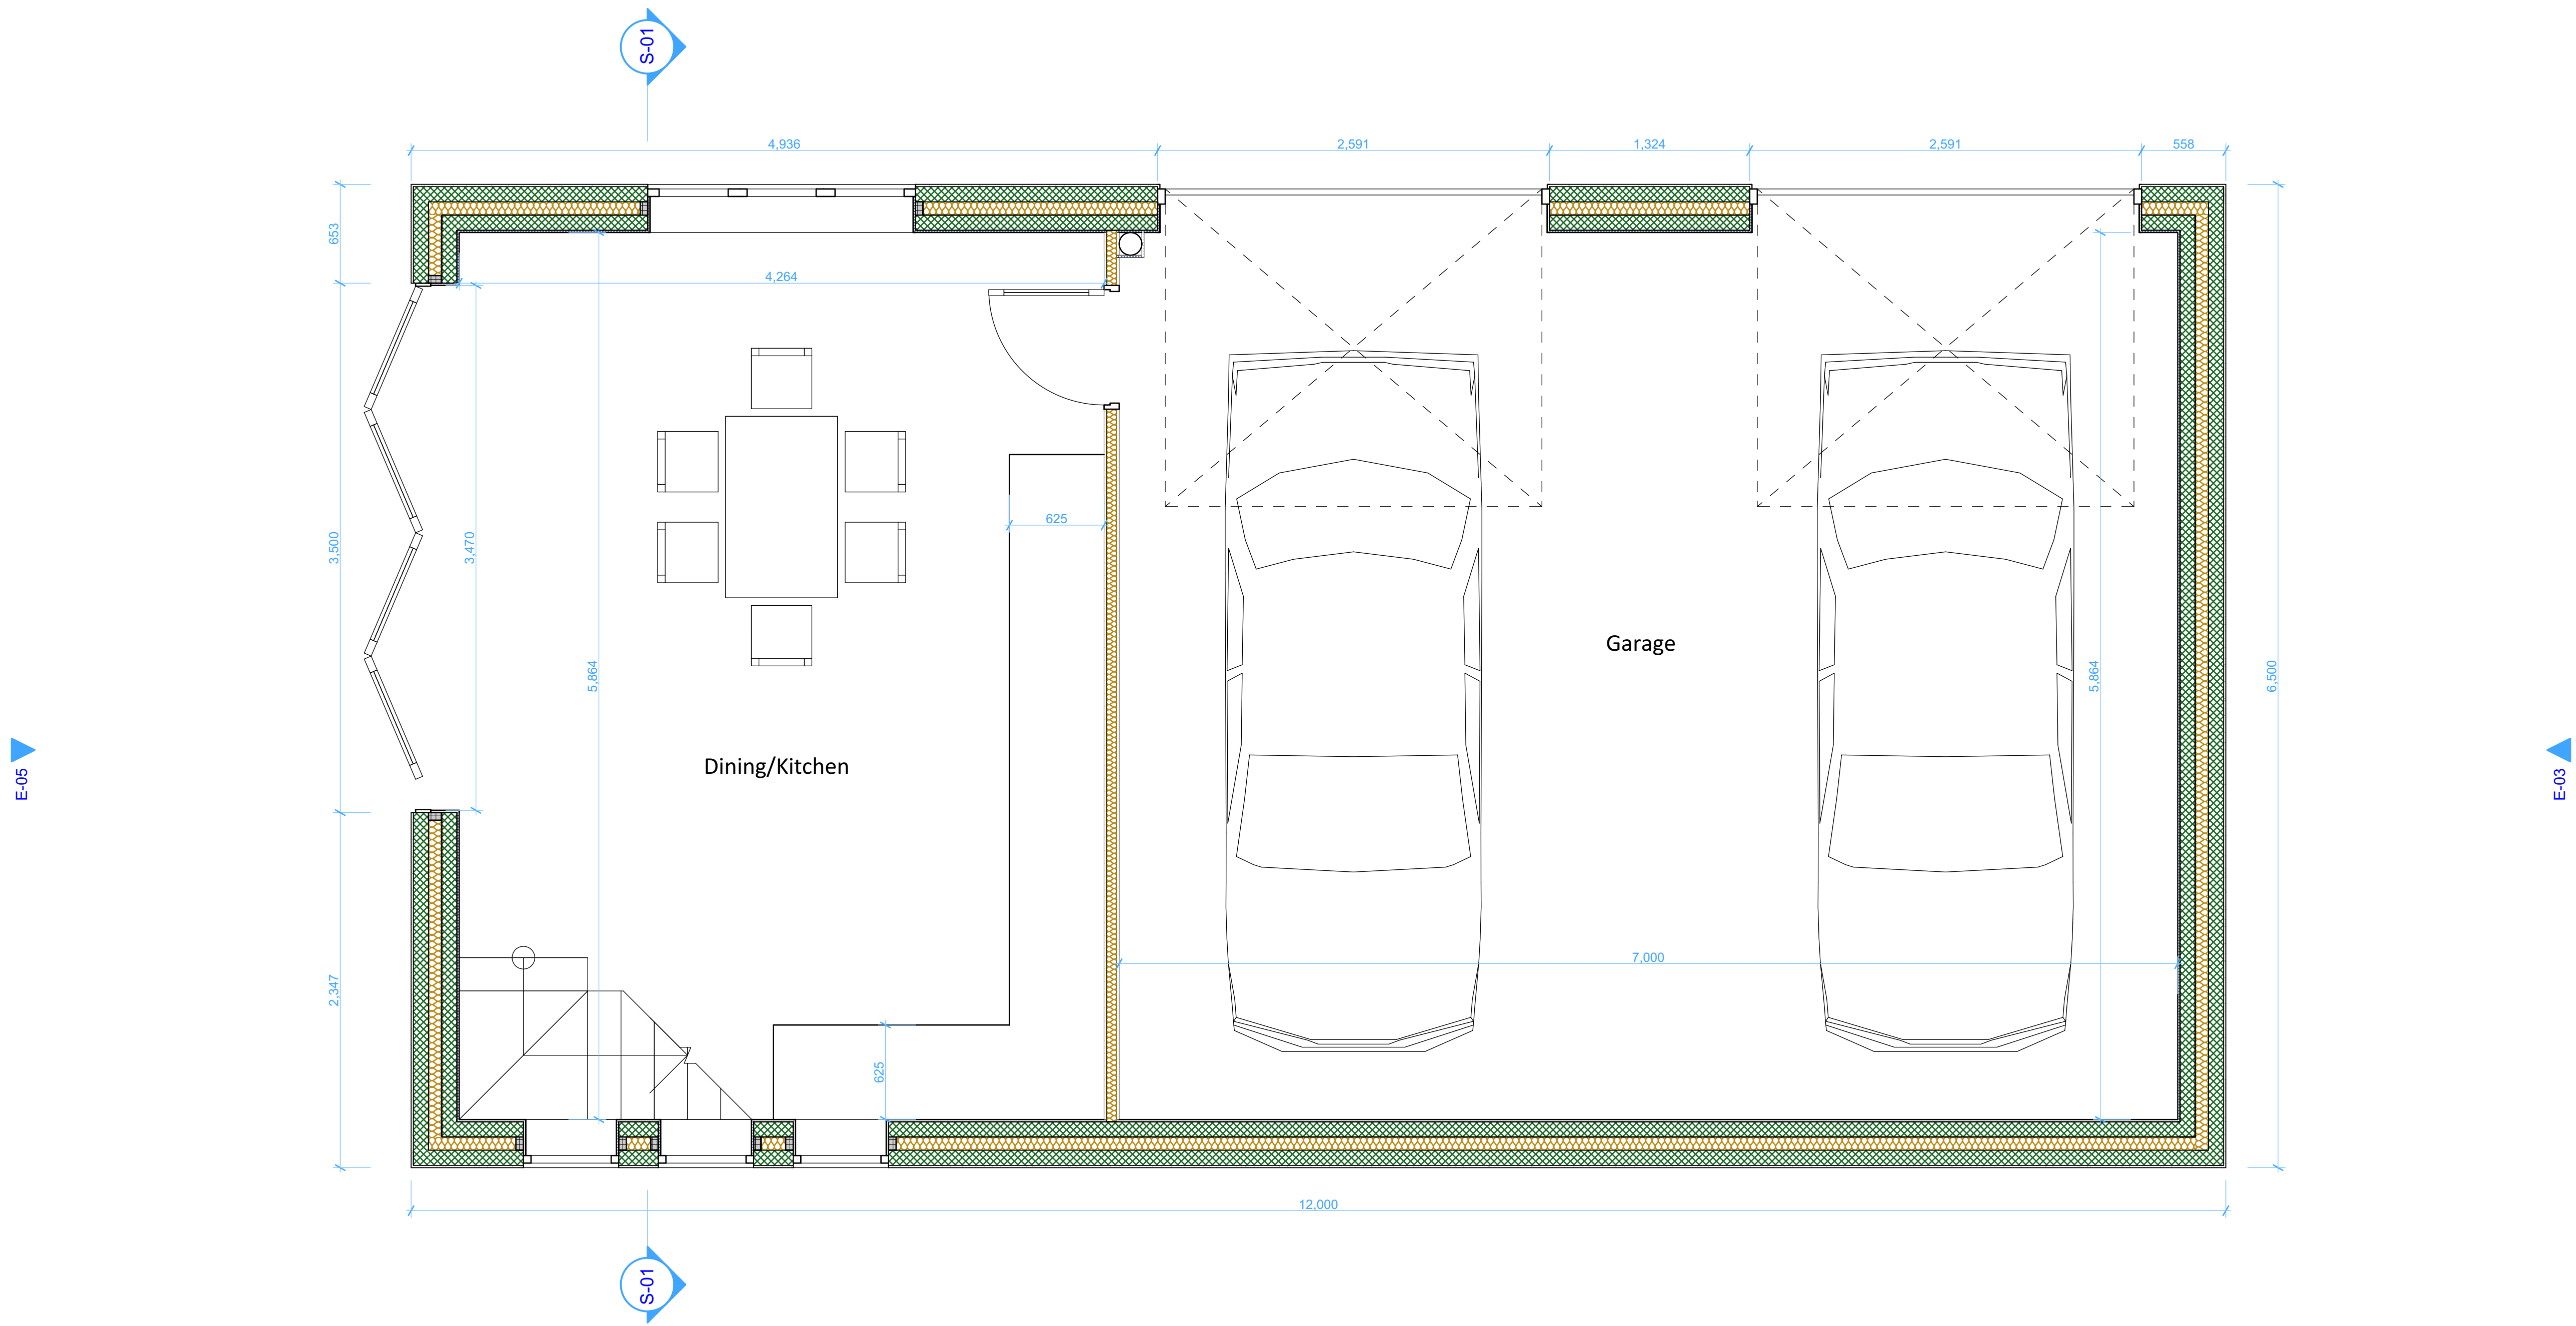

+00-Ground Floor Plan - Proposed

1:25

|   |                                                                    |                                                         |   |                                                                 |                                              |                                                     |                                                                    |
|---|--------------------------------------------------------------------|---------------------------------------------------------|---|-----------------------------------------------------------------|----------------------------------------------|-----------------------------------------------------|--------------------------------------------------------------------|
| <div>All Dims in millimeters unless otherwise stated.<br/>Do not scale except for planning purposes.<br/>If in doubt - Ask</div> <div>This drawing is confidential and is the property of Keenan Project Designs Ltd.</div> <div>© Copyright</div> | <div>Scale 1:25</div> <div>Scale 1:50</div> <div>Scale 1:100</div> | <div>KEENAN</div> <div>PROJECT</div> <div>DESIGNS</div> | <div>KEENAN PROJECT DESIGNS</div> <div>0800 233 5787</div> <div>INFO@KEENANPROJECTDESIGNS.COM</div> <div>WWW.KEENANPROJECTDESIGNS.COM</div> | <div>CLIENT:</div> <div>Peter Perera</div>                      | <div>DATE:</div> <div>27/10/2021</div>       | <div>DRAWN BY:</div> <div>Ivan Sapov</div>          | <div>PROJECT LEAD:</div> <div>Yasir Merchant</div>                 |
|   |                                                                    |                                                         |   | <div>ADDRESS:</div> <div>Wood End Lane, DE73 7GE, England</div> | <div>DRAWING SHEET SIZE:</div> <div>A1</div> | <div>DRAWING NUMBER:</div> <div>1069 B.1 - 03</div> | <div>REVISION: B</div> <div>16/11/2021</div> <div>Ivan Sapov</div> |

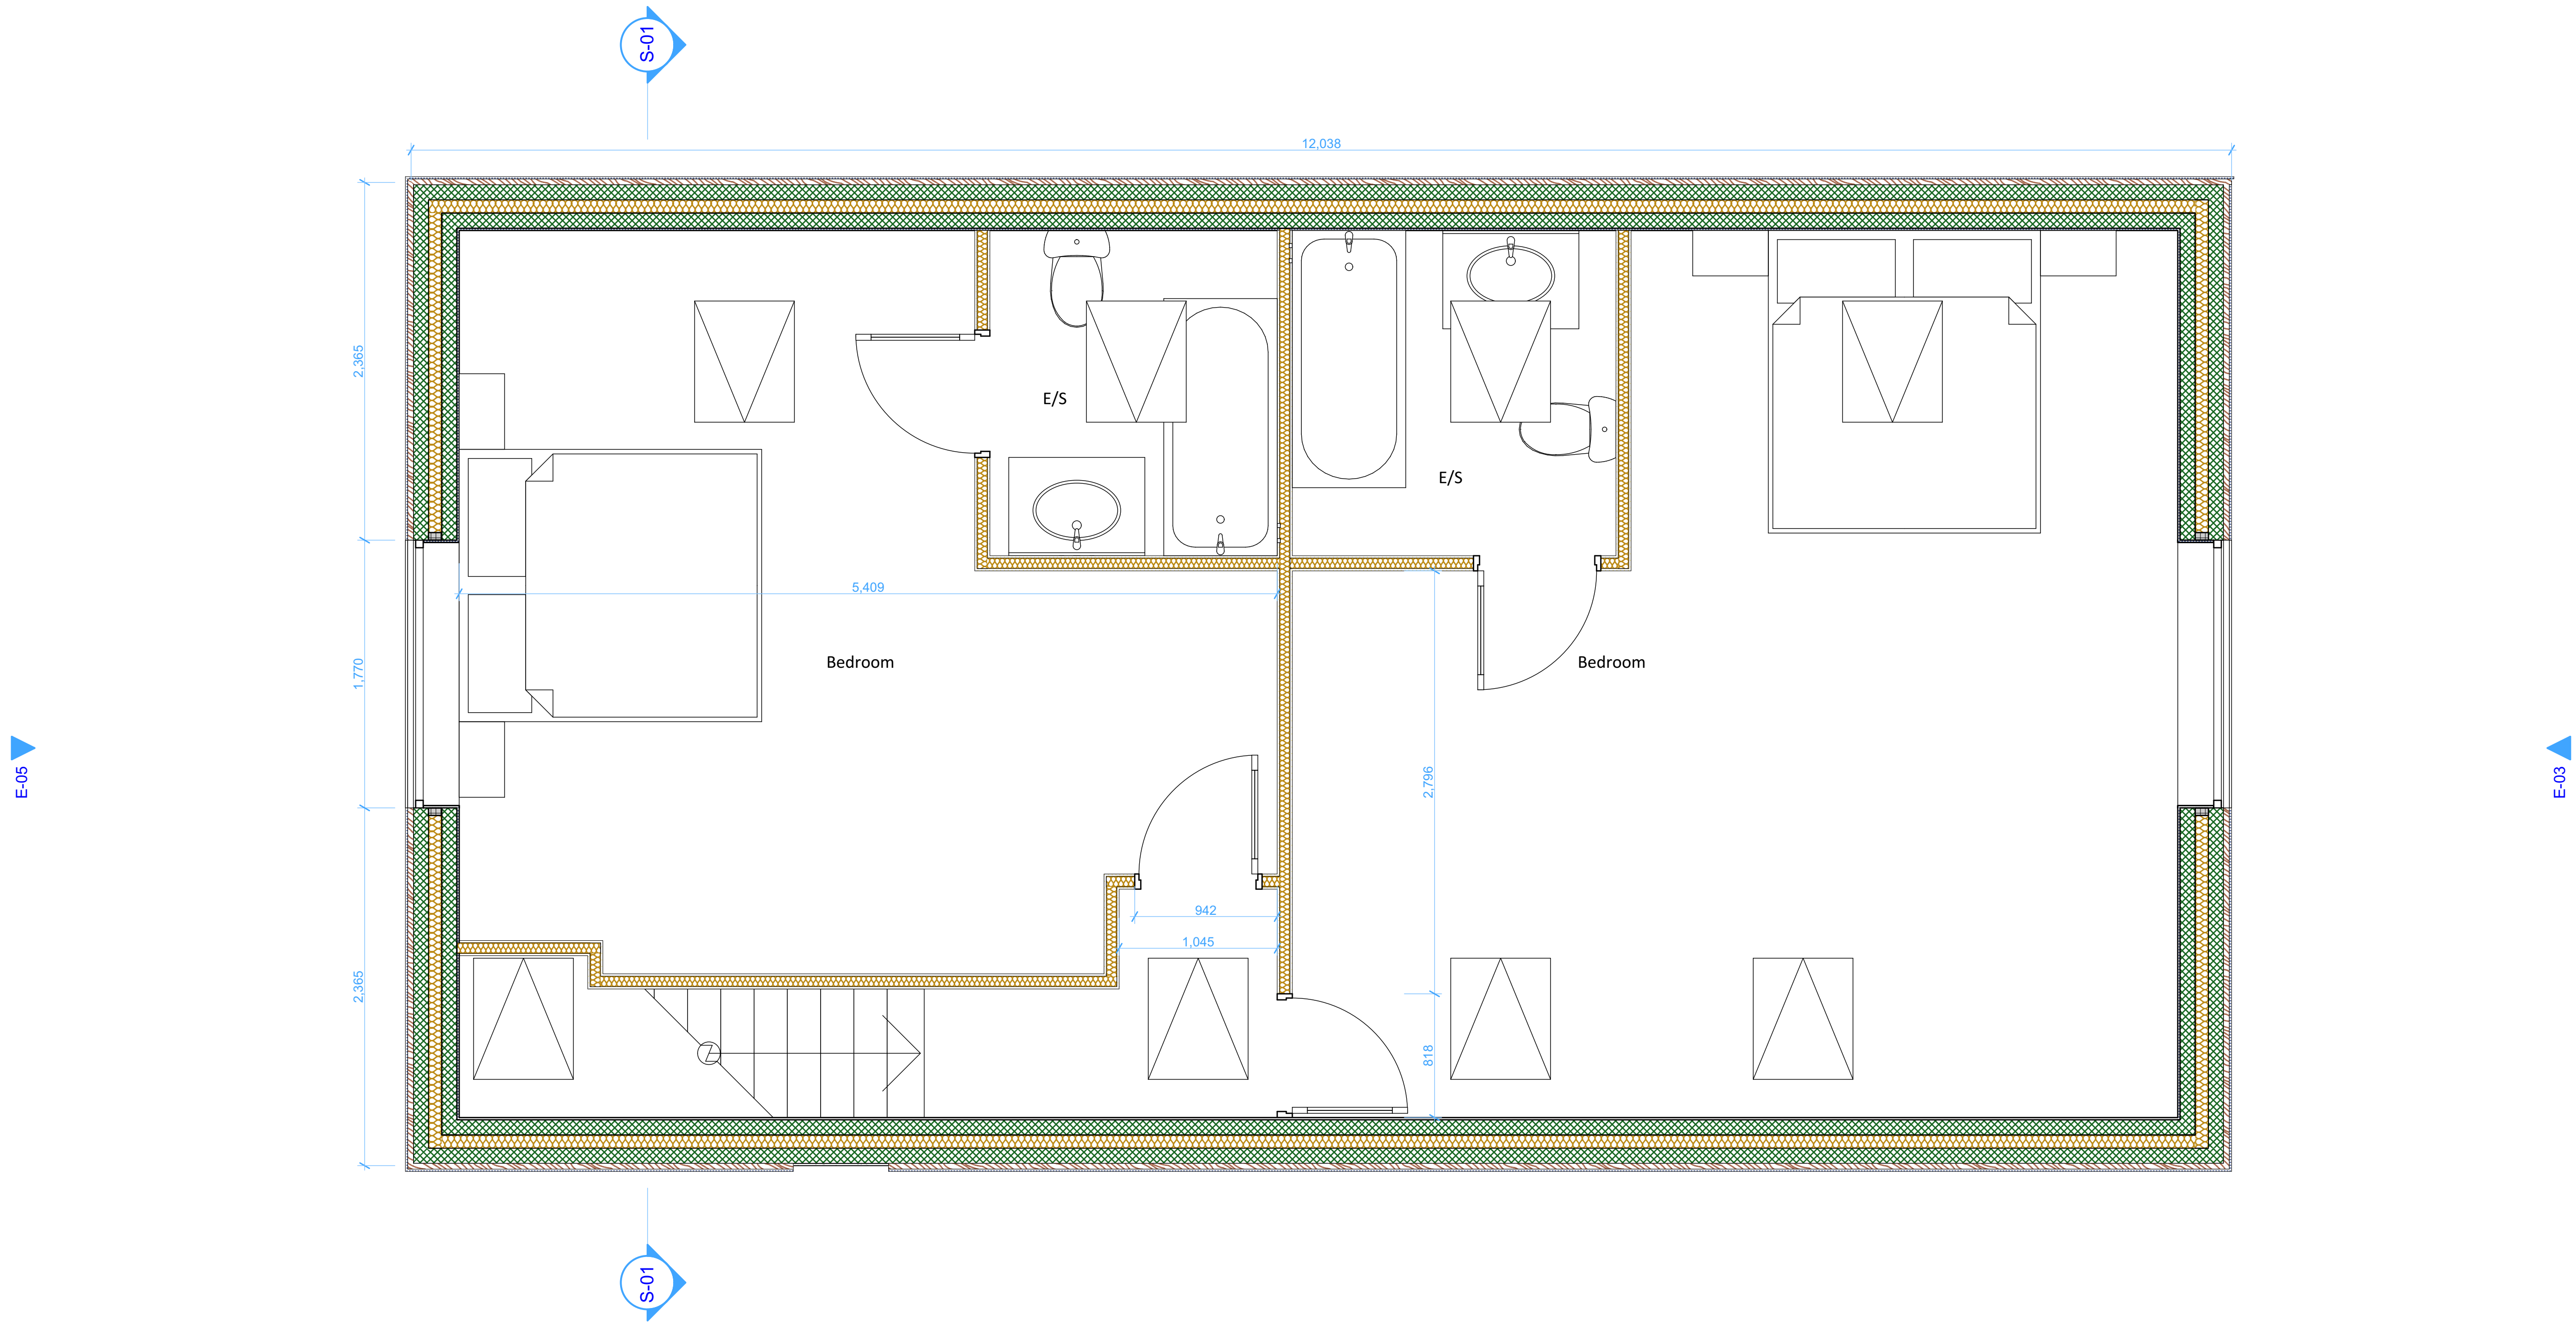


+01-Finished First Floor

1:25

All Dims in millimeters unless otherwise stated.  
Do not scale except for planning purposes.  
If in doubt - Ask

This drawing is confidential and is the property of Keenan Project Designs Ltd.

© Copyright

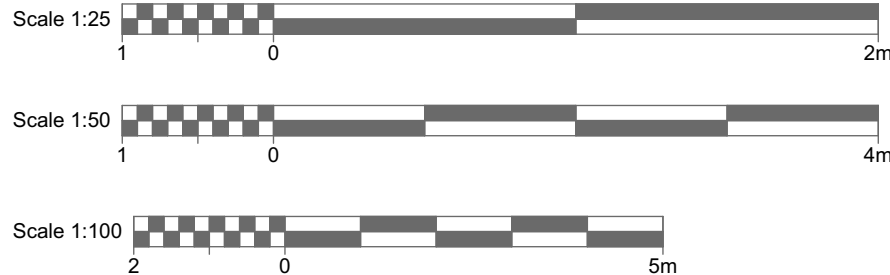

KEENAN  
PROJECT  
DESIGNS

KEENAN PROJECT DESIGNS

0800 233 5787

INFO@KEENANPROJECTDESIGNS.COM

WWW.KEENANPROJECTDESIGNS.COM

CLIENT:  
Peter Perera

ADDRESS:  
Wood End Lane, DE73 7GE, England

DATE:  
27/10/2021


DRAWING SHEET SIZE:  
A1

DRAWN BY:  
Ivan Sapov

DRAWING NUMBER:  
1069 B.1 - 06


PROJECT LEAD:  
Yasir Merchant

REVISION: B  
16/11/2021  
Ivan Sapov

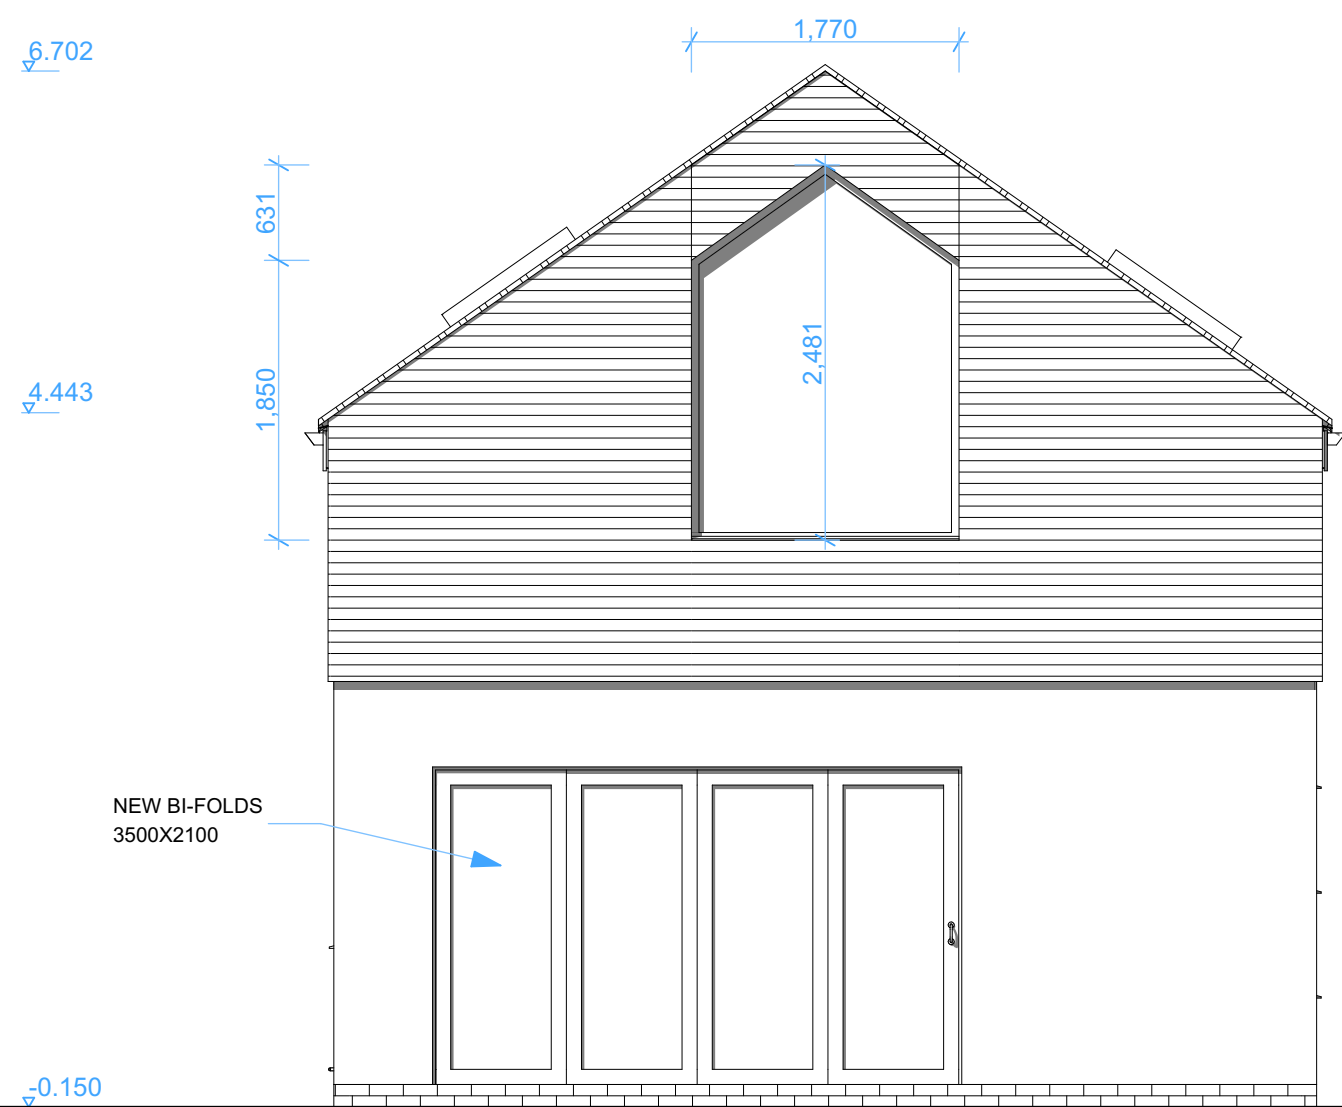


Proposed Front Elevation

1:50

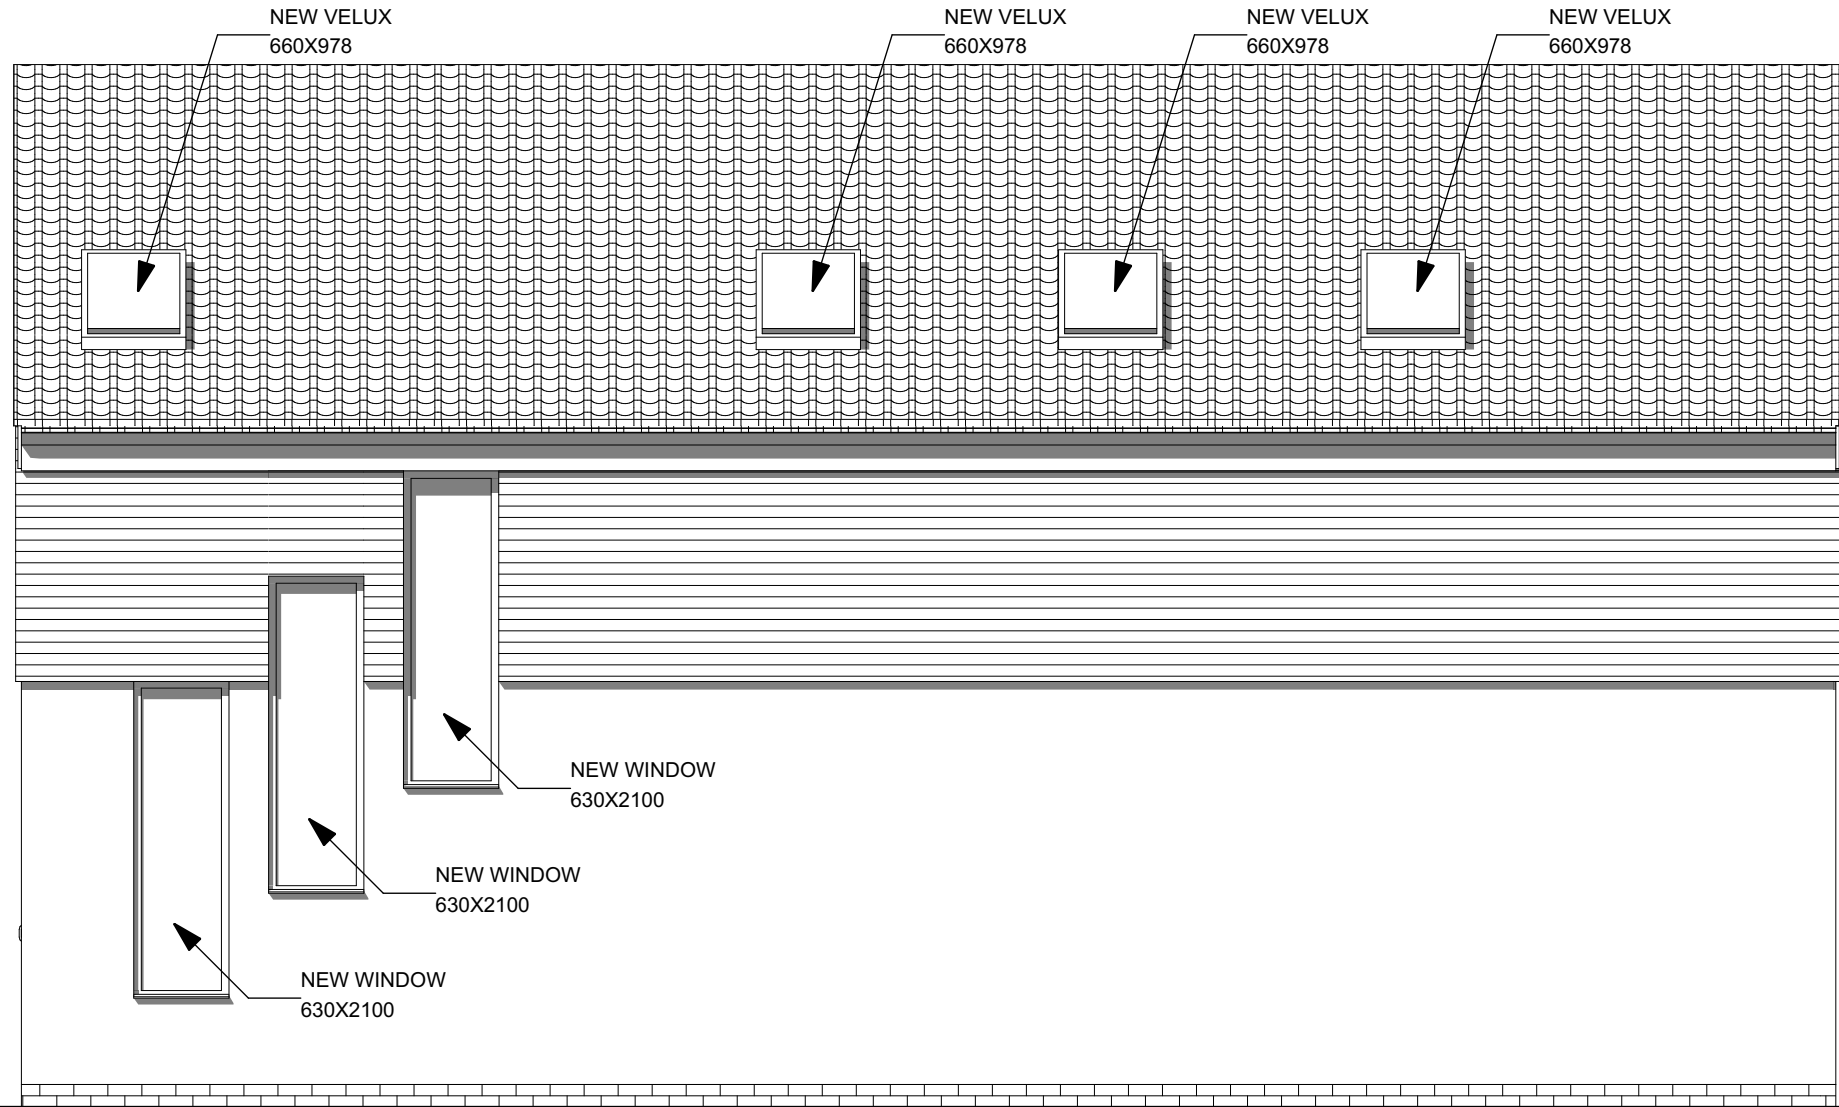


Proposed Side Elevation

1:50

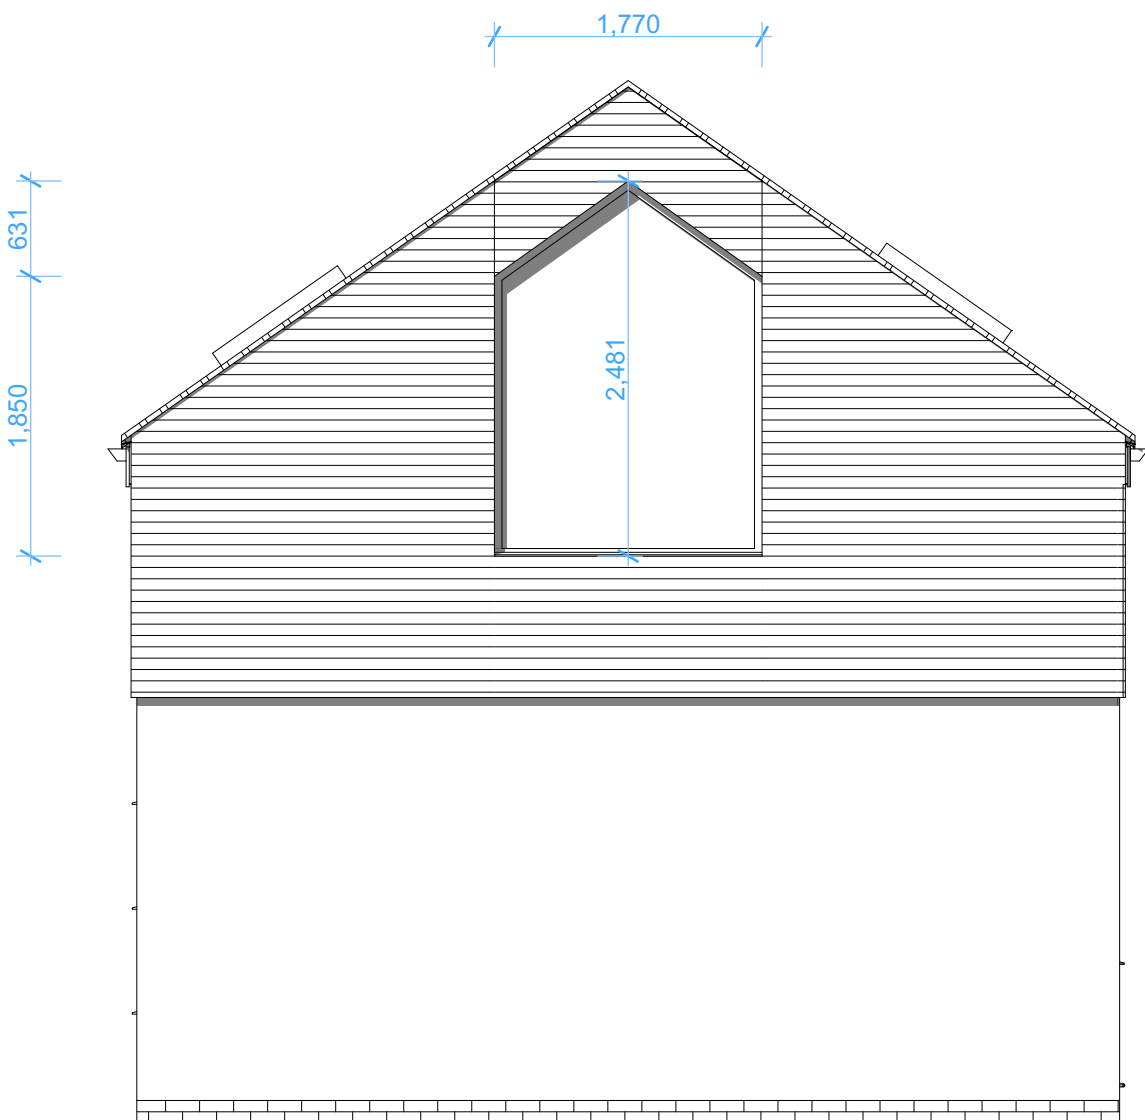

Proposed Rear Elevation

1:50

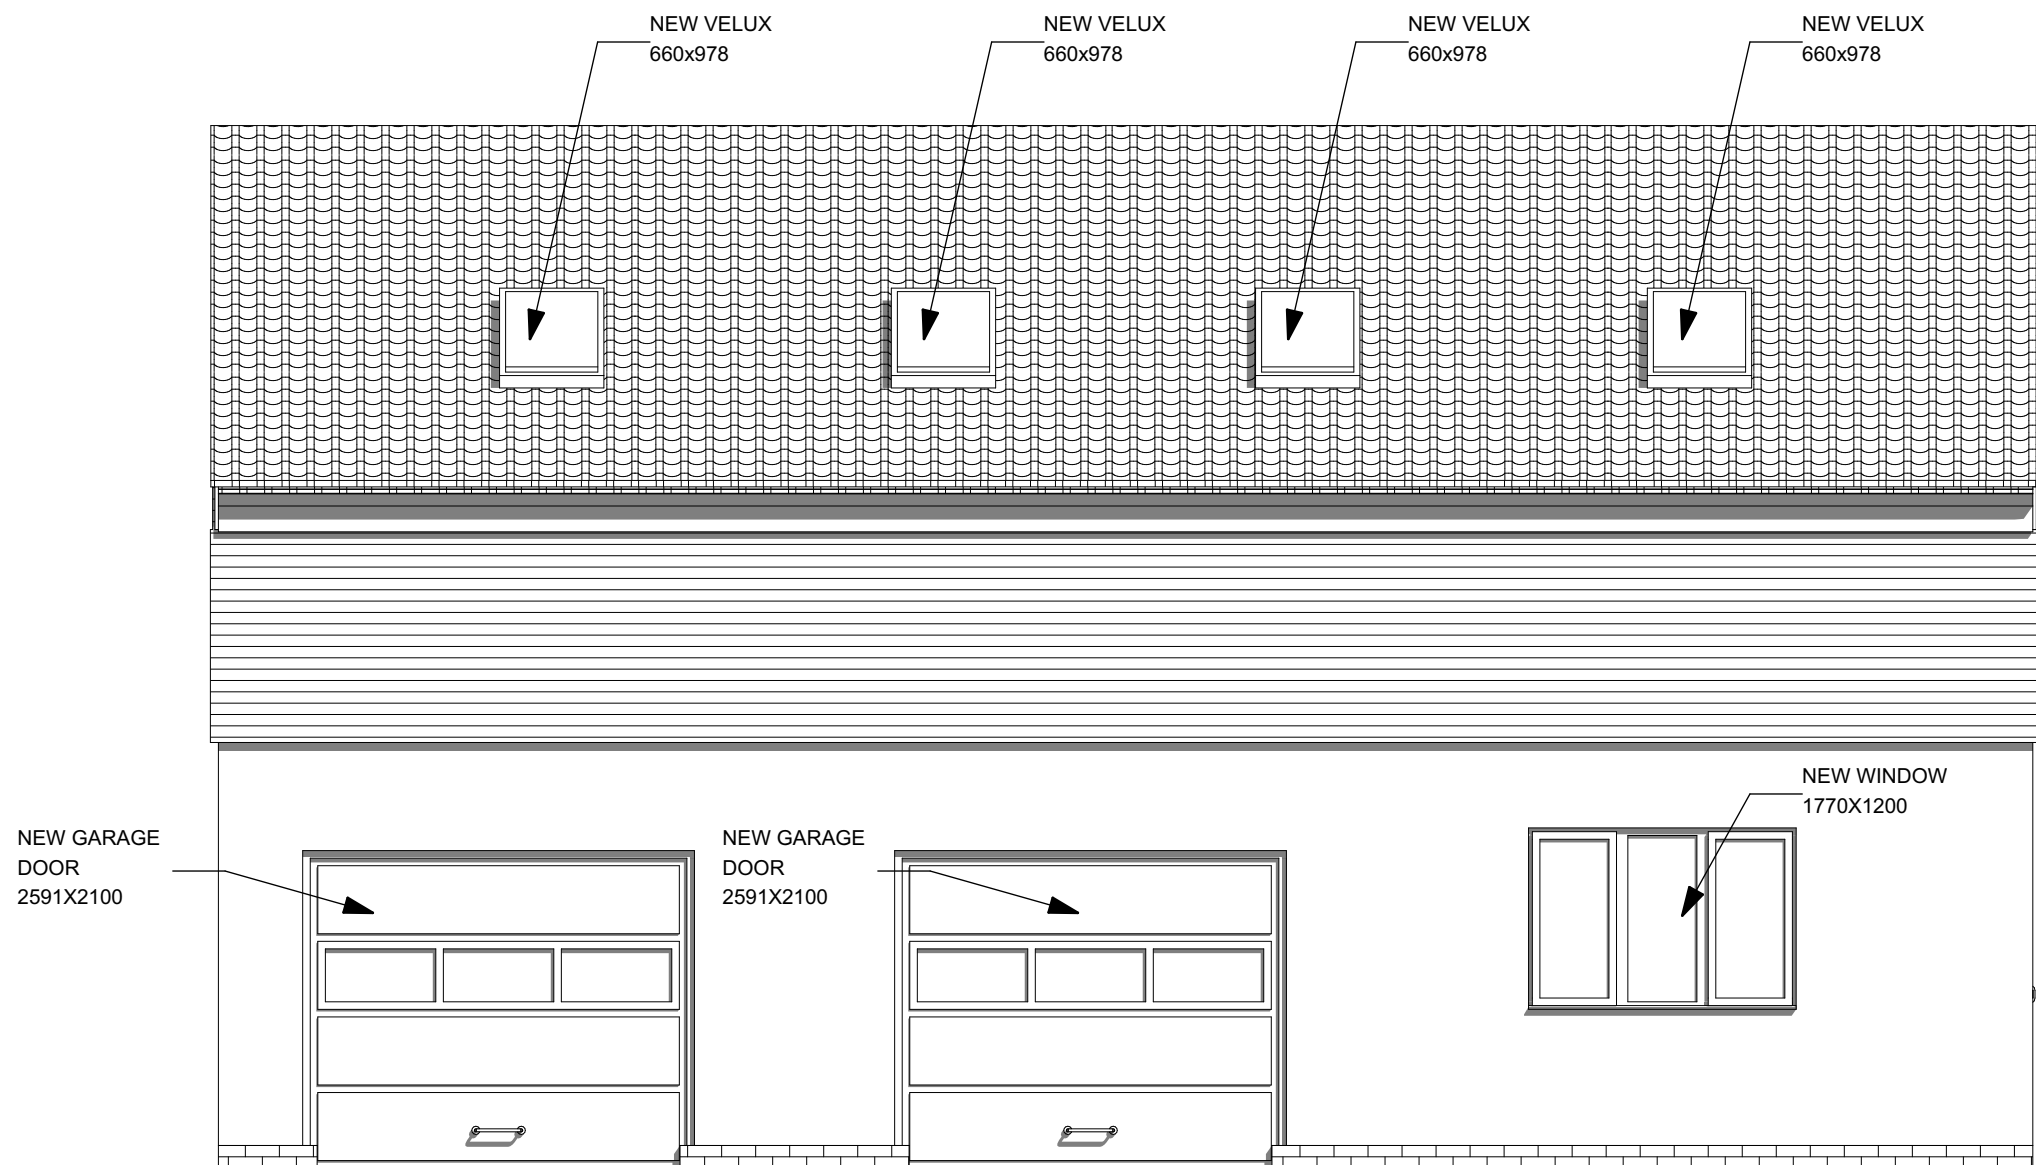


Proposed Side Elevation

1:50

All Dims in millimeters unless otherwise stated.  
Do not scale except for planning purposes.  
If in doubt - Ask

This drawing is confidential and is the property of Keenan Project Designs Ltd.

© Copyright

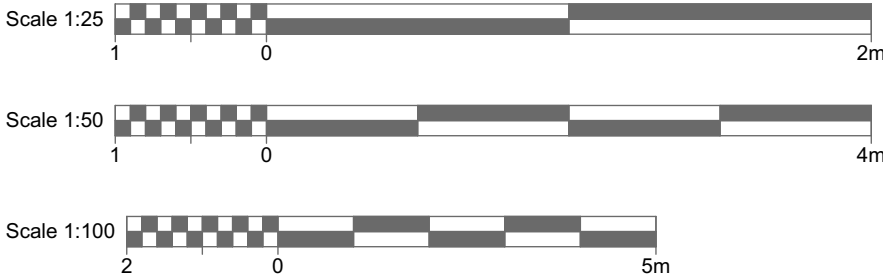

KEENAN  
PROJECT  
DESIGNS

KEENAN PROJECT DESIGNS

0800 233 5787  
INFO@KEENANPROJECTDESIGNS.COM  
WWW.KEENANPROJECTDESIGNS.COM

CLIENT:

Peter Perera

DATE:

27/10/2021

DRAWN BY:

Ivan Sapov

PROJECT LEAD:

Yasir Merchant

ADDRESS:

Wood End Lane, DE73 7GE, England

DRAWING SHEET SIZE:

A1


DRAWING NUMBER:

1069 B.1 - 11

REVISION: B

16/11/2021

Ivan Sapov

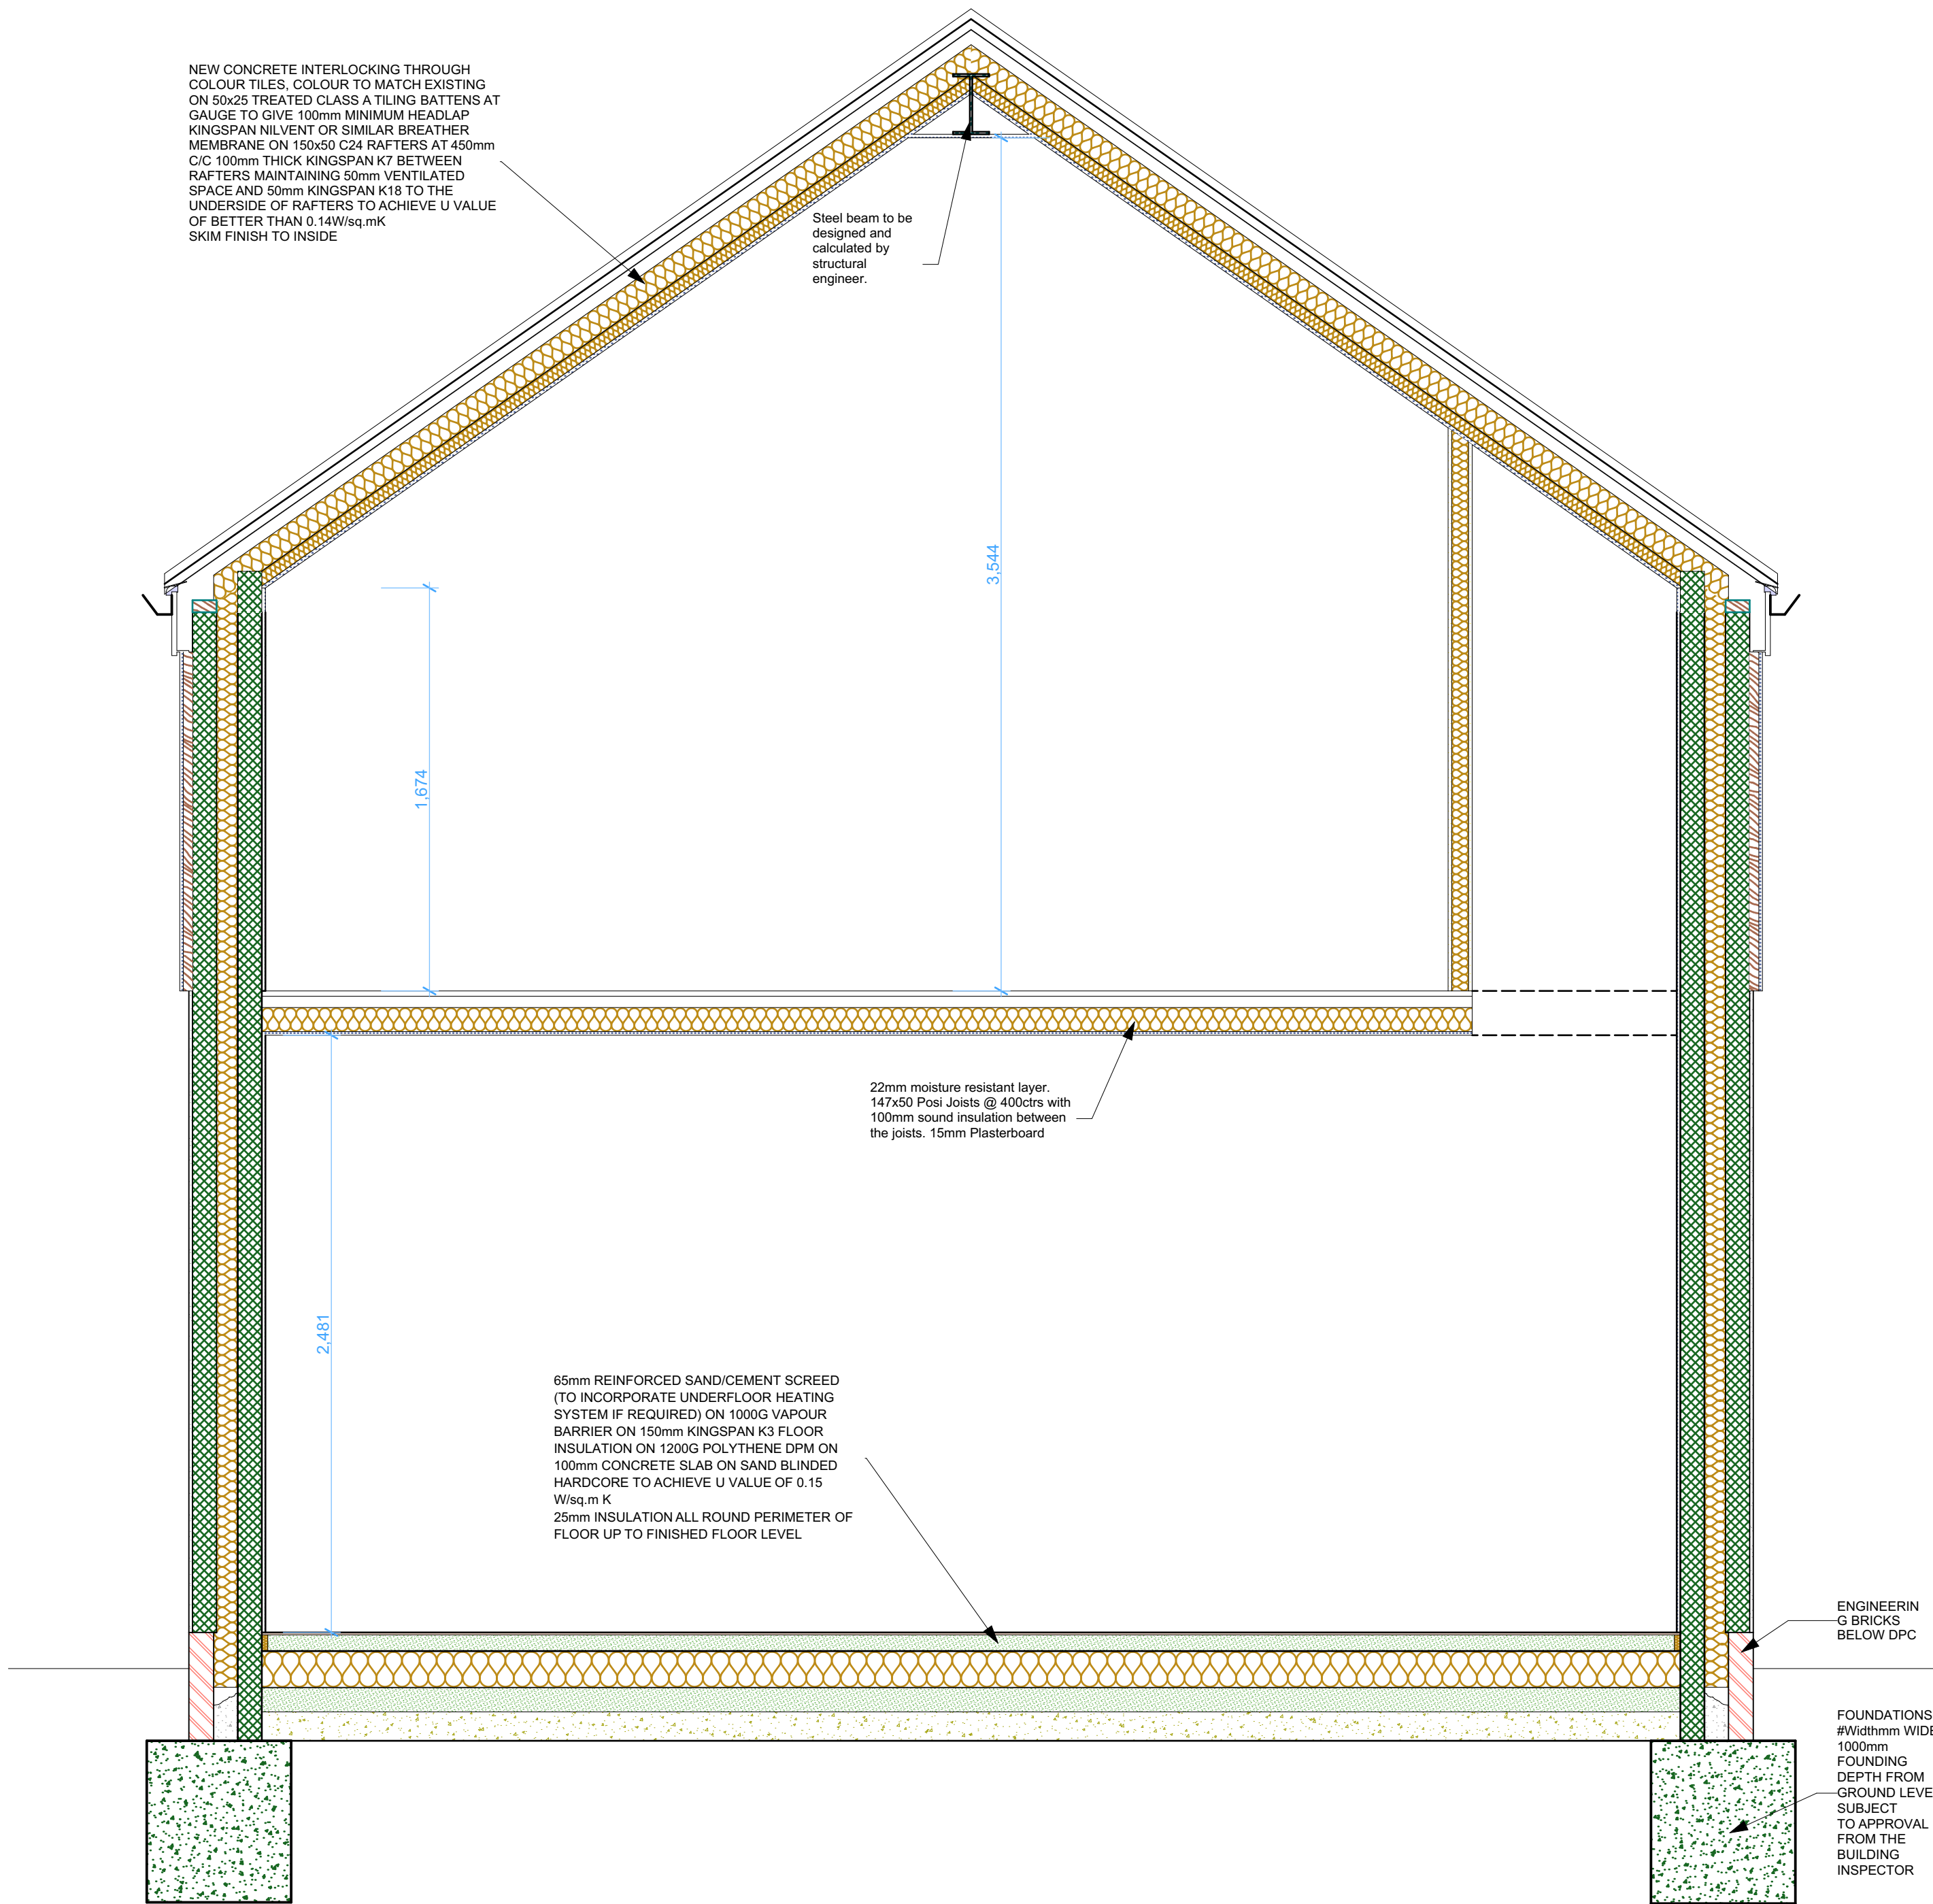

Proposed Section


1:21.36

|   |                                                           |                                       |   |                                                                                      |                                                               |                                                                          |                                                                                          |
|---|-----------------------------------------------------------|---------------------------------------|---|--------------------------------------------------------------------------------------|---------------------------------------------------------------|--------------------------------------------------------------------------|------------------------------------------------------------------------------------------|
| <p>All Dims in millimeters unless otherwise stated.<br/>Do not scale except for planning purposes.<br/>If in doubt - Ask</p> <p>This drawing is confidential and is the property of Keenan Project Designs Ltd.</p> <p>© Copyright</p> | <p>Scale 1:25 </p> <p>Scale 1:50 </p> <p>Scale 1:100 </p> | <p>KEENAN<br/>PROJECT<br/>DESIGNS</p> | <p>KEENAN PROJECT DESIGNS</p> <p>0800 233 5787</p> <p>INFO@KEENANPROJECTDESIGNS.COM</p> <p>WWW.KEENANPROJECTDESIGNS.COM</p> | <p>CLIENT:<br/>Peter Perera</p> <p>ADDRESS:<br/>Wood End Lane, DE73 7GE, England</p> | <p>DATE:<br/>27/10/2021</p> <p>DRAWING SHEET SIZE:<br/>A1</p> | <p>DRAWN BY:<br/>Ivan Sapov</p> <p>DRAWING NUMBER:<br/>1069 B.1 - 12</p> | <p>PROJECT LEAD:<br/>Yasir Merchant</p> <p>REVISION: B<br/>16/11/2021<br/>Ivan Sapov</p> |
|---|-----------------------------------------------------------|---------------------------------------|---|--------------------------------------------------------------------------------------|---------------------------------------------------------------|--------------------------------------------------------------------------|------------------------------------------------------------------------------------------|



Site Location

1:1250

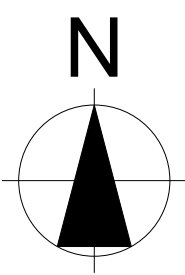

Proposed Site Layout

1:250

All Dims in millimeters unless otherwise stated.  
Do not scale except for planning purposes.  
If in doubt - Ask

This drawing is confidential and is the property of Keenan Project Designs Ltd.

© Copyright

Scale 1:1250



Scale 1:500



KEENAN  
PROJECT  
DESIGNS

KEENAN PROJECT DESIGNS

0800 233 5787

INFO@KEENANPROJECTDESIGNS.COM

WWW.KEENANPROJECTDESIGNS.COM

CLIENT:

Peter Perera

DATE:

27/10/2021

DRAWN BY:

Ivan Sapov

PROJECT LEAD:

Yasir Merchant

ADDRESS:

Wood End Lane, DE73 7GE, England

DRAWING SHEET SIZE:

A1

DRAWING NUMBER:

1069 B.1 - 13

REVISION: B

16/11/2021

Ivan Sapov

