




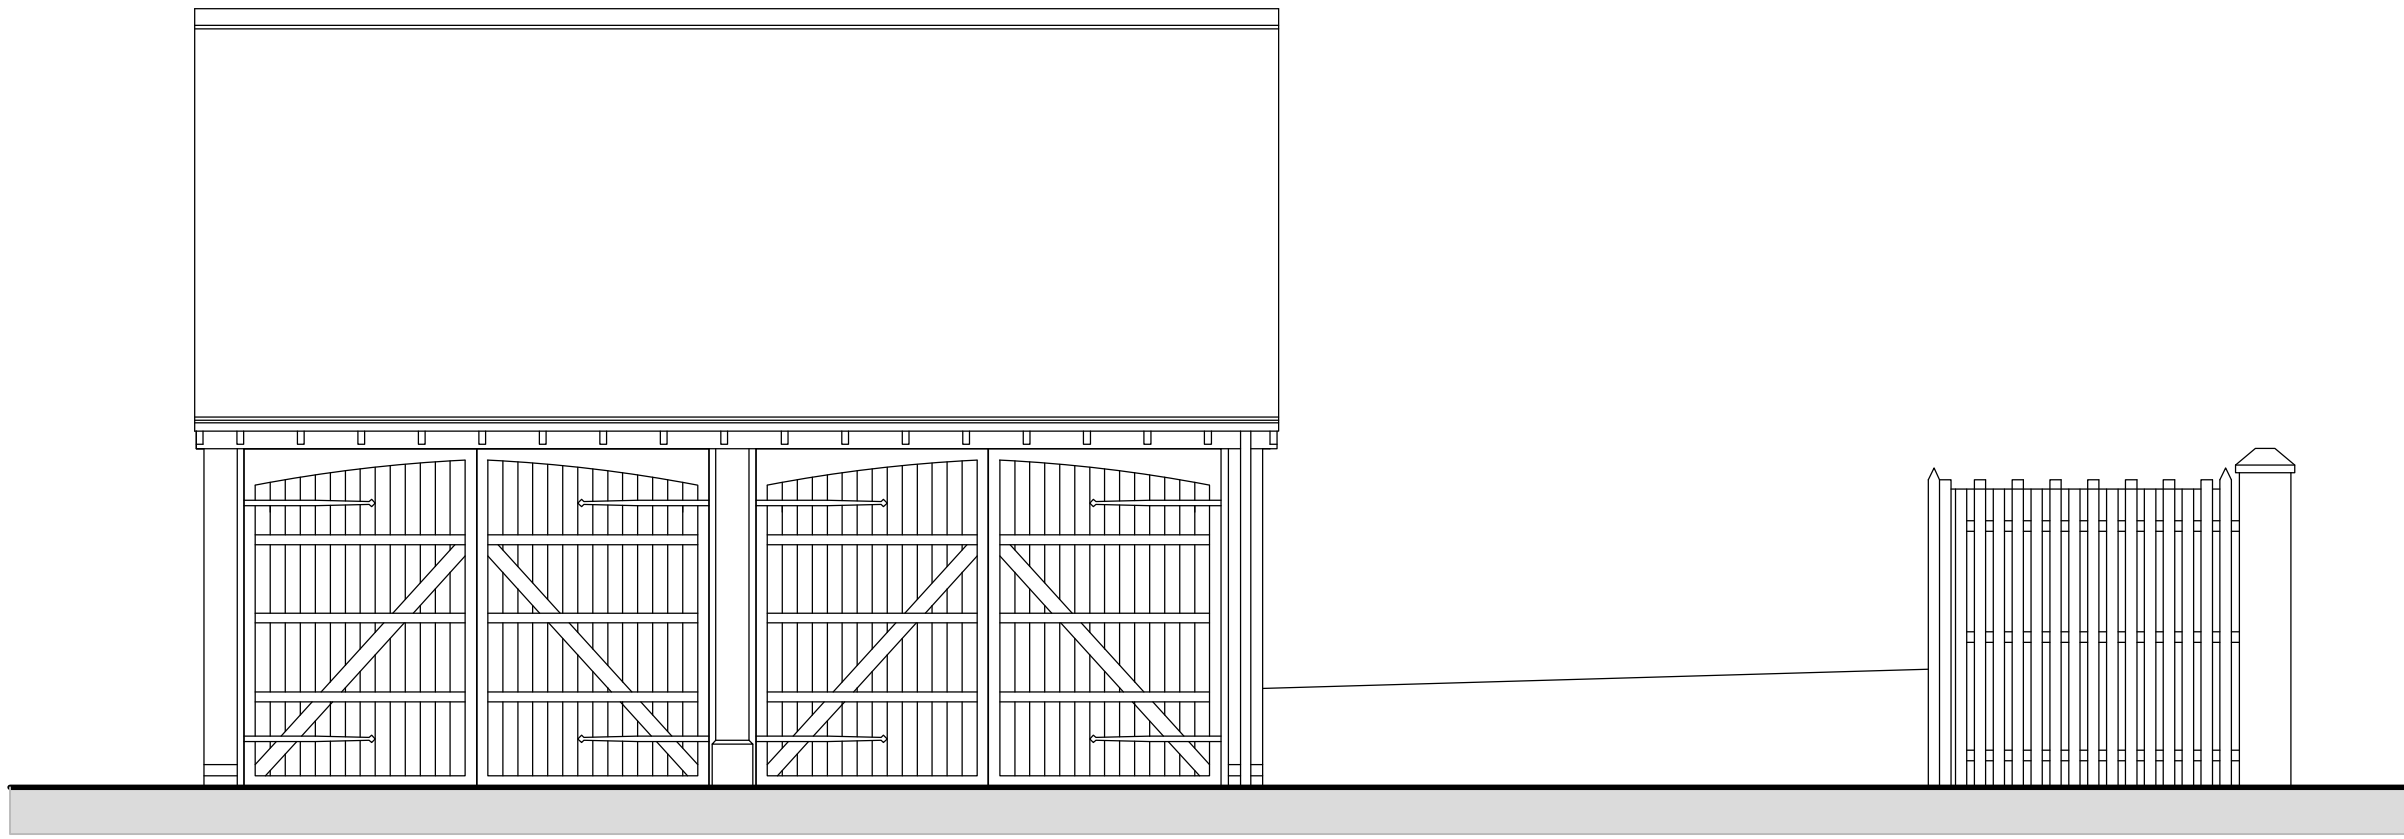


Front Elevation

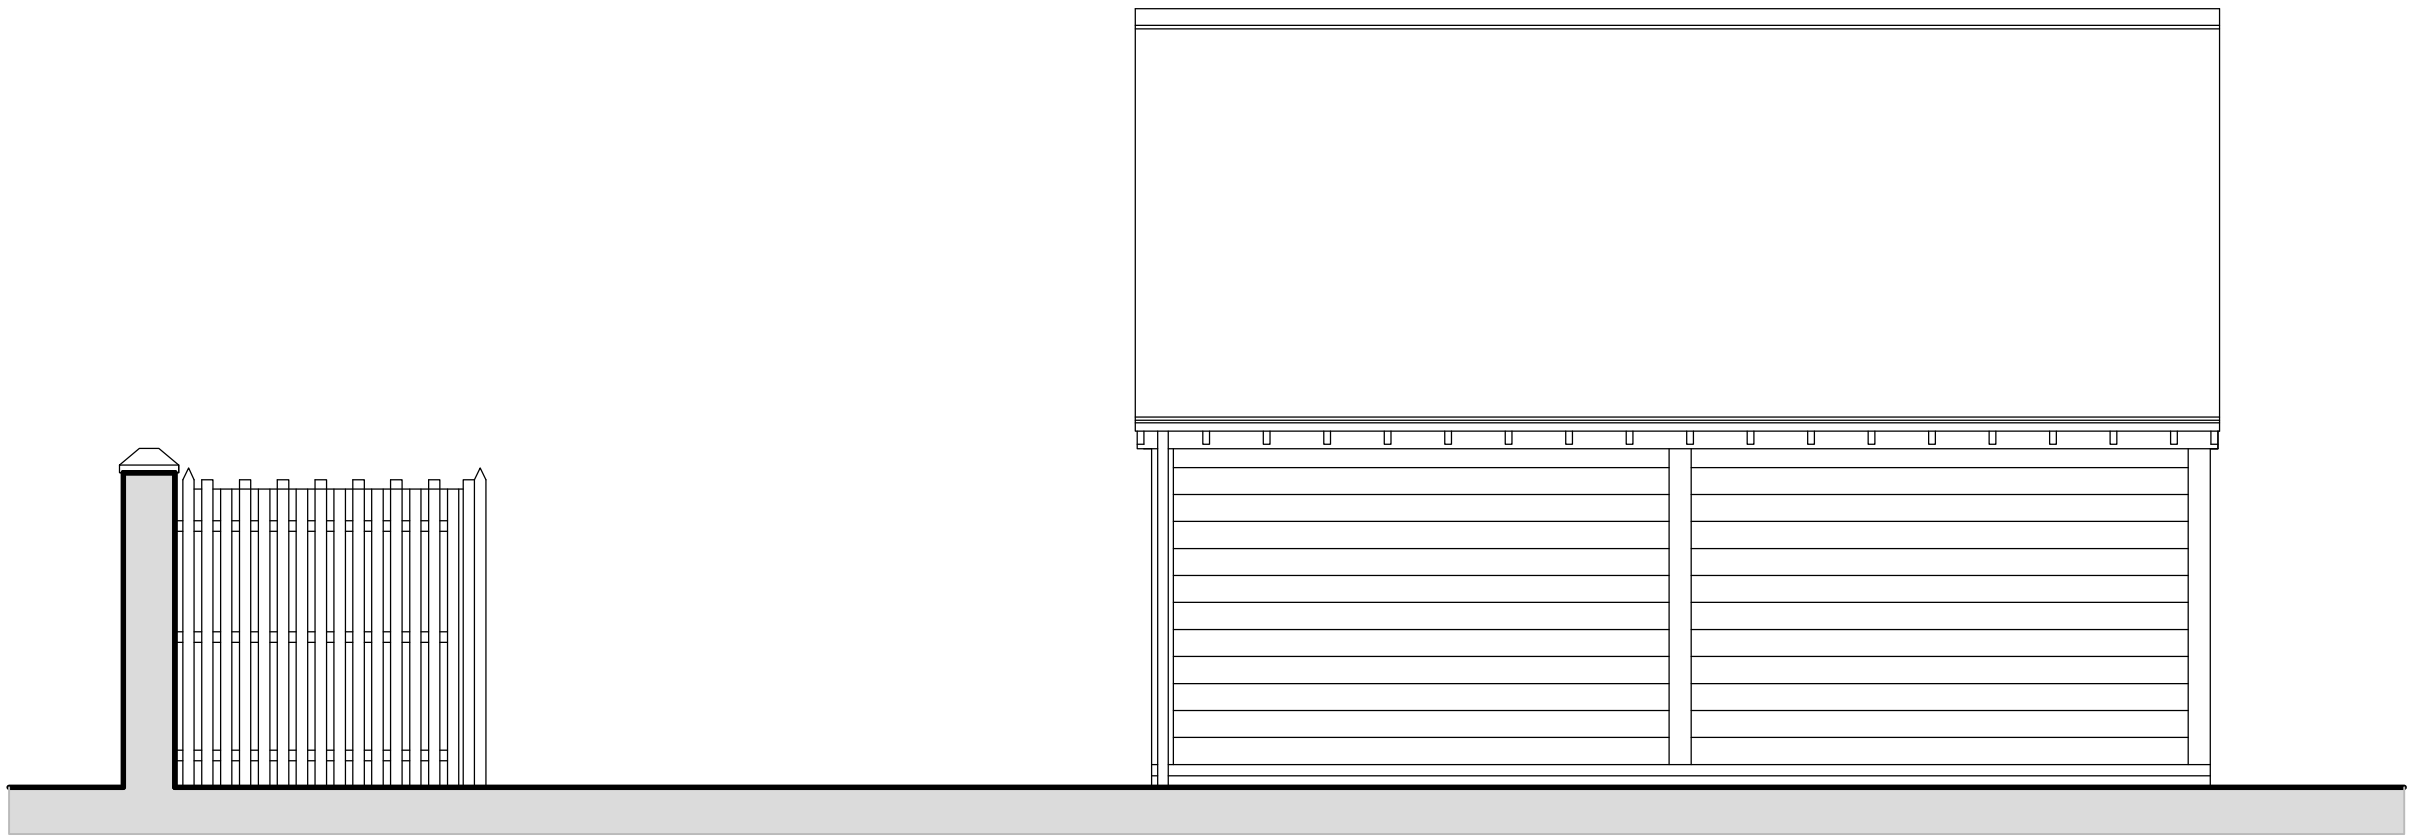


Rear Elevation

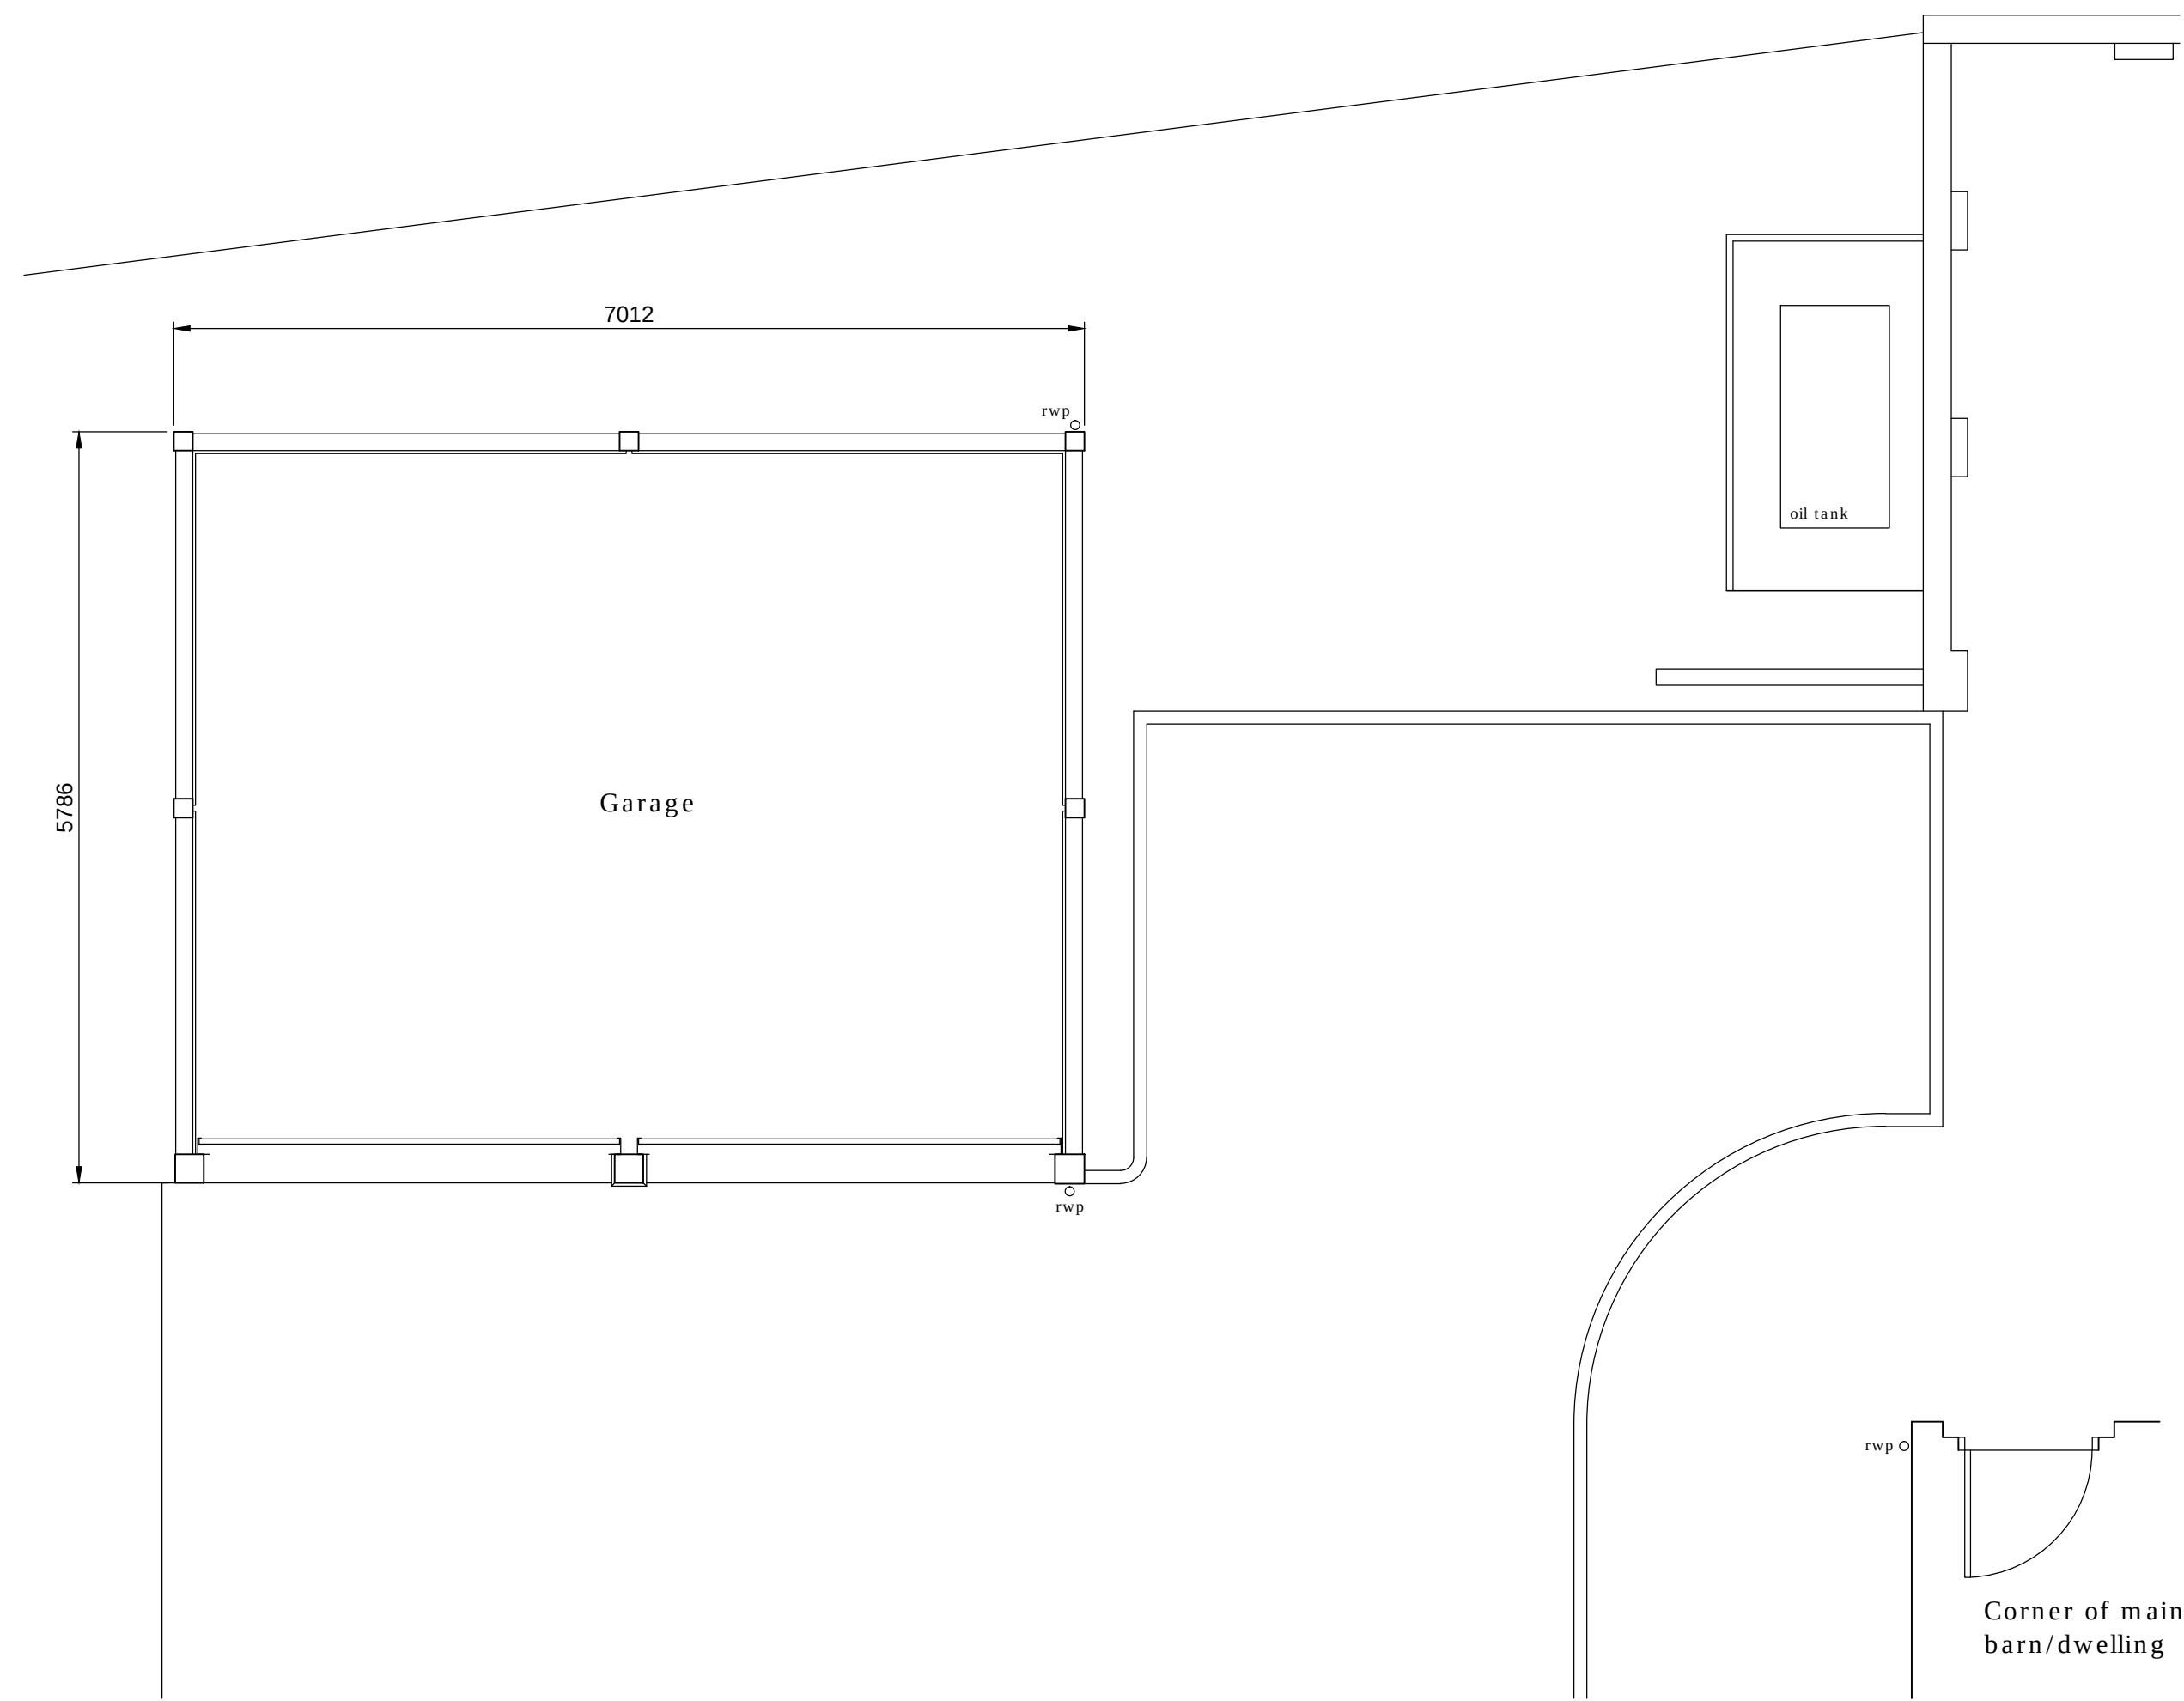

Ground Floor Plan

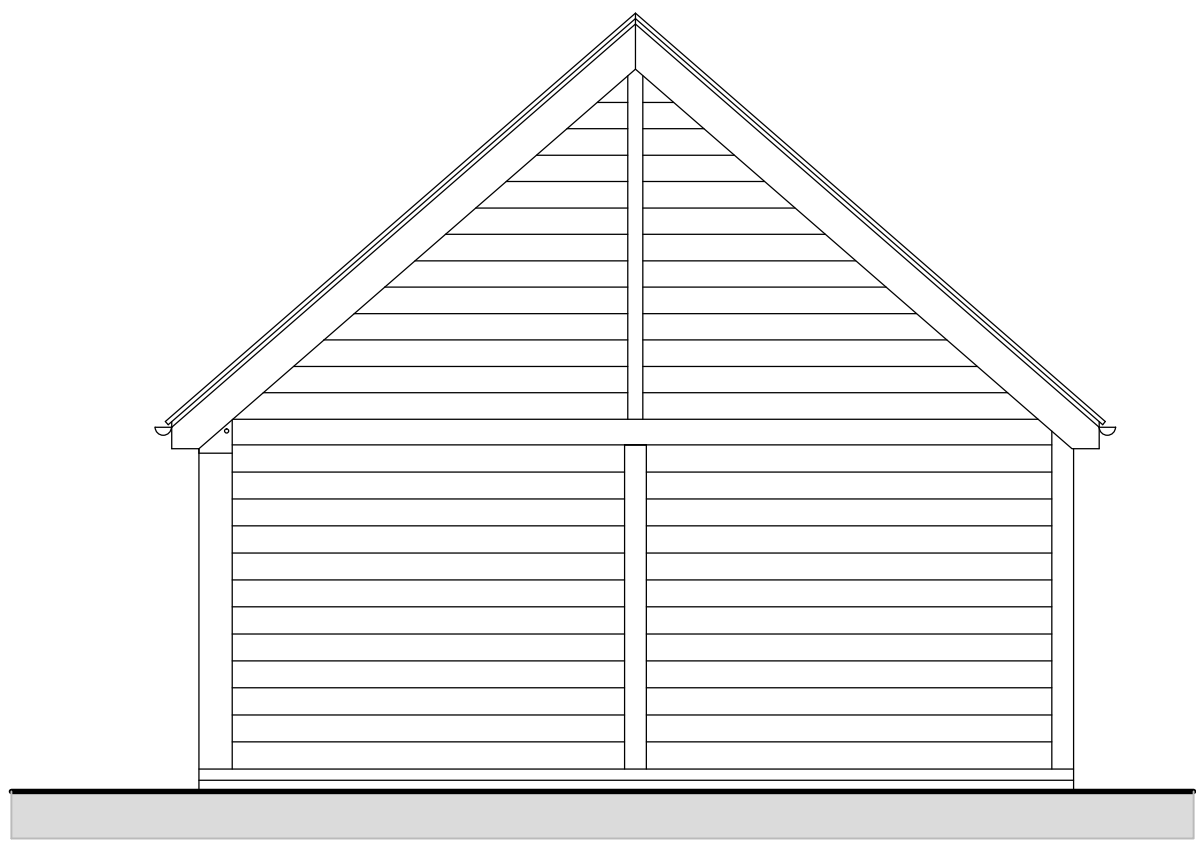


Side Elevation

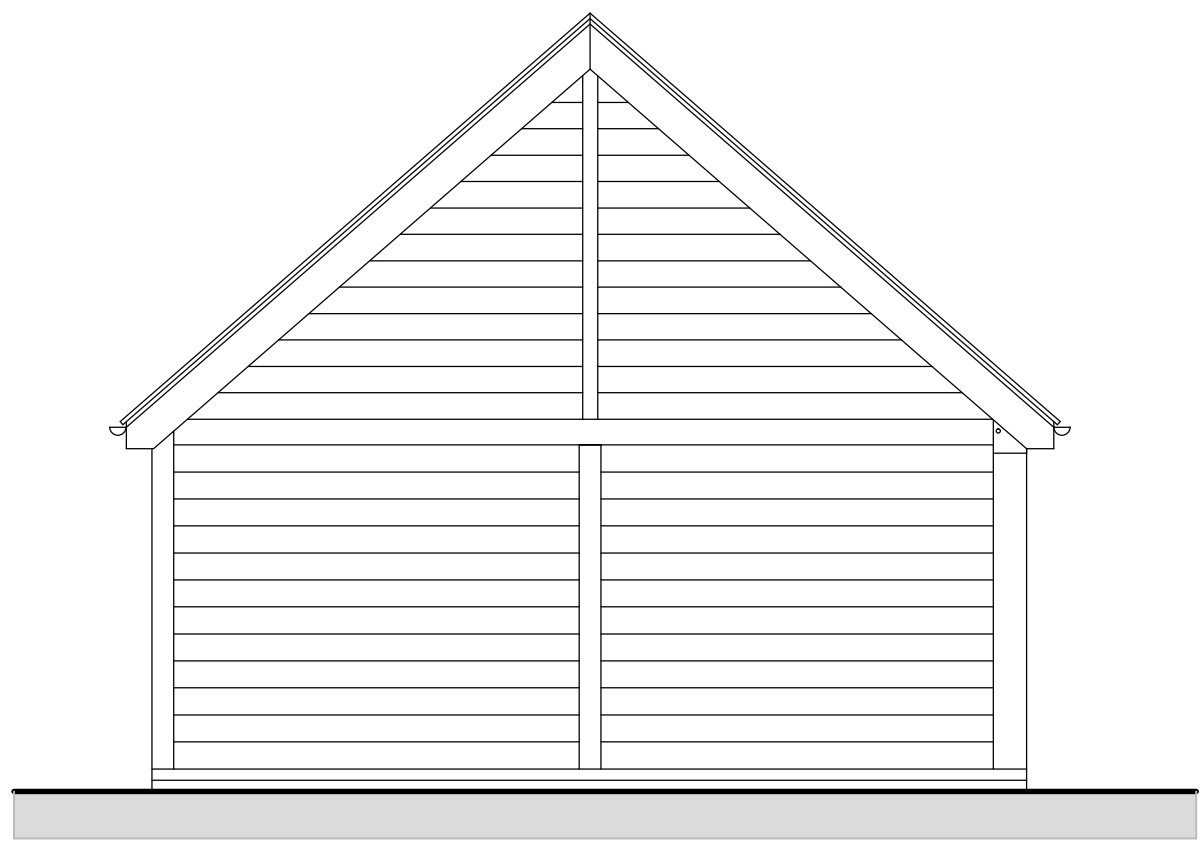


Side Elevation

0 0.5 1 2 3 4 5
Metres at scale 1:50

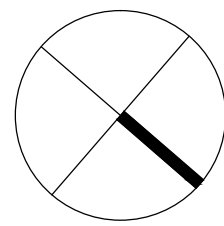

Revisions:
-

Notes:
The copyright of this drawing belongs to Paul Hicking Associates and shall not be reproduced without their written consent.
Do not scale from this drawing.

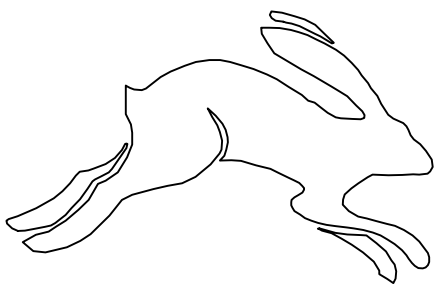

Paul Hicking Associates

12 Beaurepaire Crescent
Belper
Derbyshire
DE56 1HR
T : 07856 729813
E : paul@hicking.plus.com

Parlour Barn, Sutton-on-the-Hill
Plan and Elevations as Existing

Drawing No: 21118 - 03 Revision: Scale: 1:50 @ A1 Status: Planning