



Proposal


The proposal is for the erection of a 12 metre (m) by 22 m Multi Use Games Area (MUGA) to the east of the main school building onto the existing tarmac surface. The proposal is to have 2m high green twin mesh '656' sports fencing system with white recess goal ends measuring 3m x 1m. The proposed MUGA would also have a 4G All Weather Artificial Grass Surfacing. No external lighting has been proposed and therefore would not be taken into consideration as part of this pre application process.

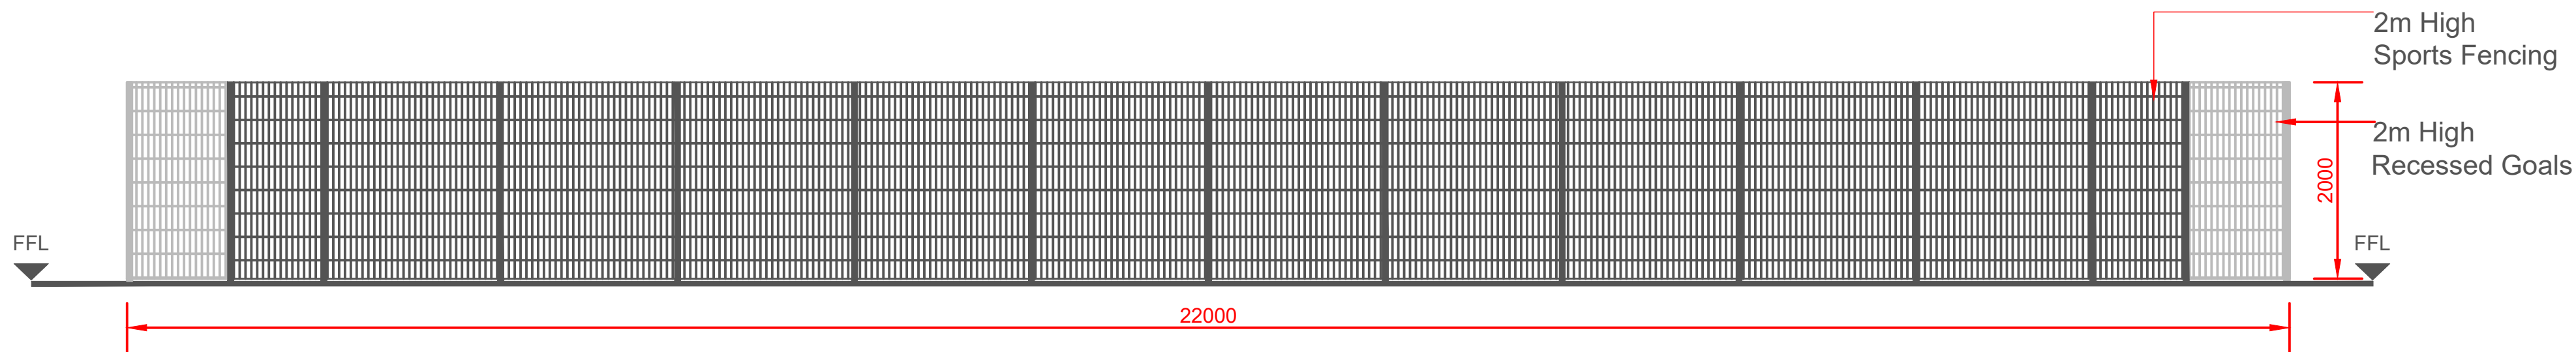


A North Elevation

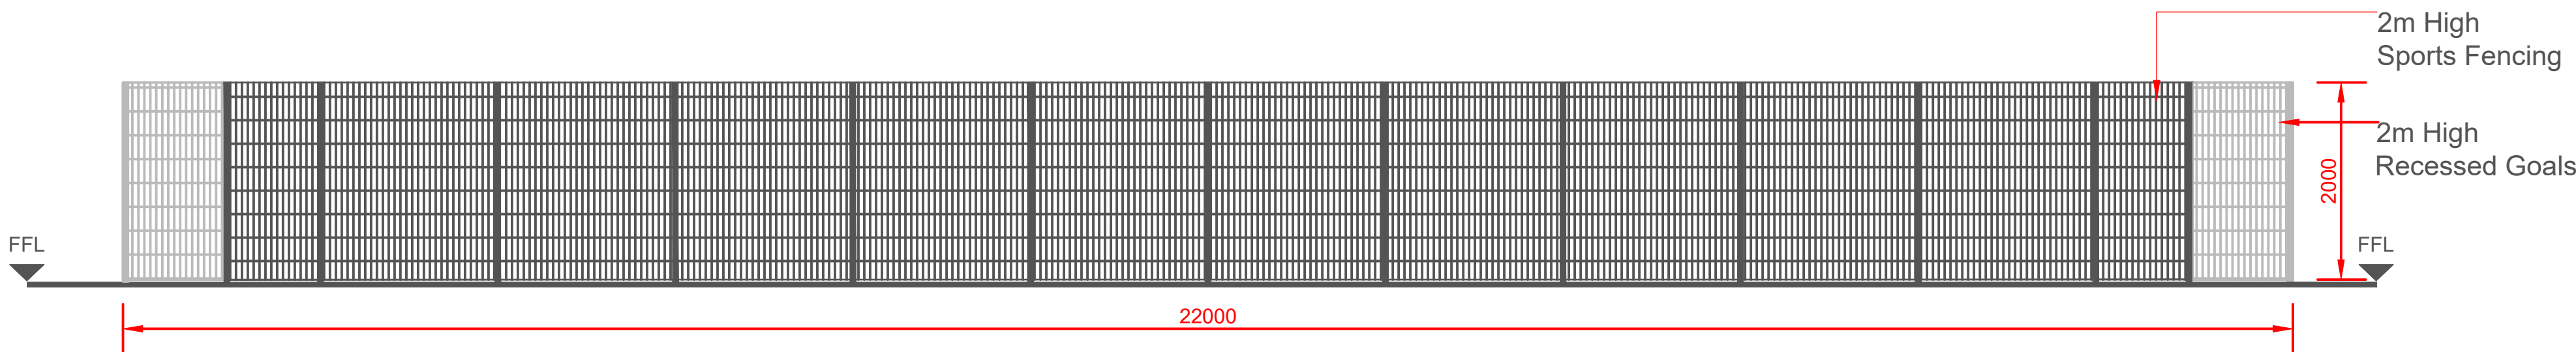

C South Elevation

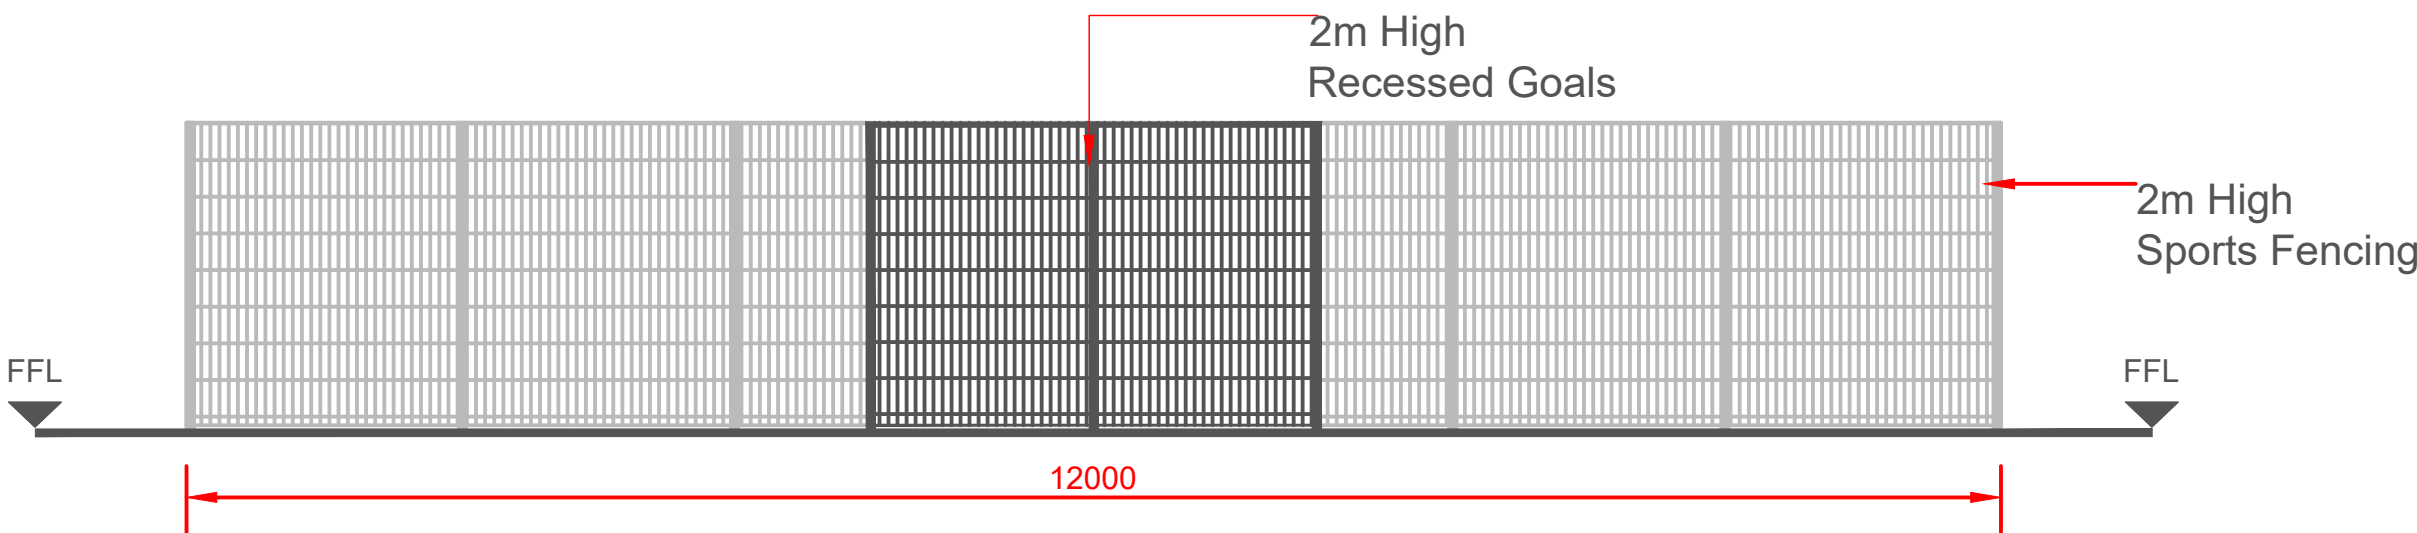

B East Elevation

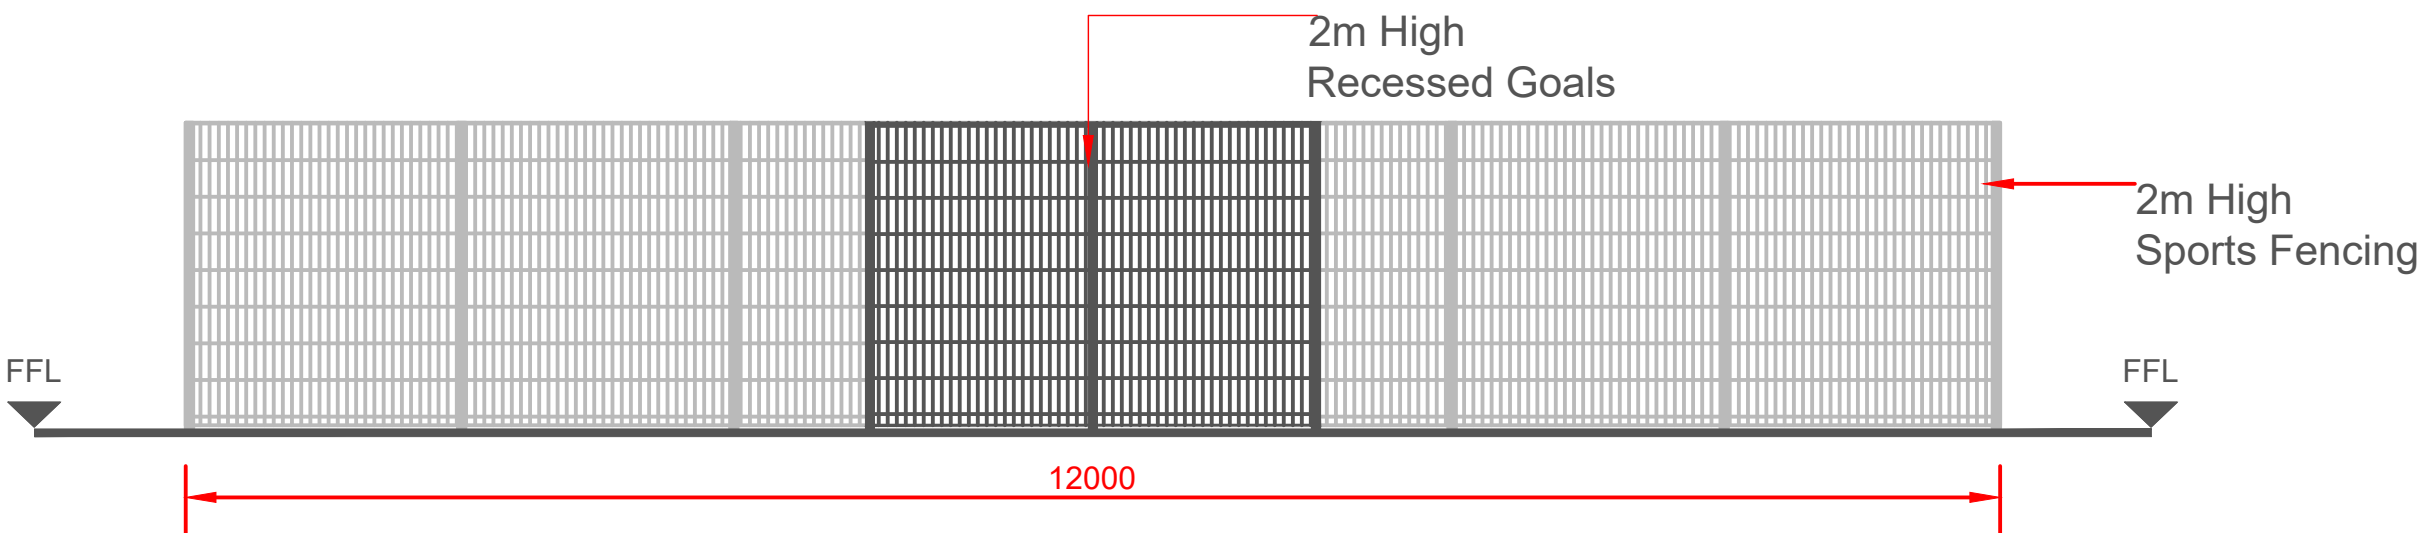

D West Elevation

Disclaimer.
This drawing is to be read in conjunction with all related drawings. Do not scale from this drawing. All dimensions must be checked and verified on site before commencing any work or producing shop drawings.
This drawing is copyright and remains the property of Concertus Design and Property Consultants. When reproducing this drawing for any purpose, please ensure that Concertus is attributed clearly by either using the company logo, or as follows 'Image produced by Concertus Design & Property Consultants Limited'.

REV	DATE	BY	DESCRIPTION	CHKD

To be read in conjunction with 521117-CDP-DR-00-XX-B-2001 & 521117-CDP-DR-XX-XX-B-2001 & CDP-DR-XX-XX-B-9001



DESIGN & PROPERTY CONSULTANTS

2 Friars Bridge Road - Ipswich - Suffolk - IP1 1RR

Project

Newhall Juniors School
Chesterfield Avenue
DE11 OTR

Drawing Title

MUGA
Elevations

Lead Designer

Martin Tingay

email: martin.tingay@concertus.co.uk

Project Number

521117

Scales

1:50
At A1 Size

Drawn

MRT

Chkd

Date

15/11/2021

Tel: 07999 043 898

PLANNING

Drawing Number

52117-CDP-DR-XX-XX-B-2001

Project Code - Originator - Volume/System - Level/Location - Type - Role - Element - Number