


EXISTING DETAILS

BIRCHINGTON HOUSE - CLIFTON ROAD - NETHERSEAL - DERBYSHIRE

Part Ground Floor Plan
Scale 1:50

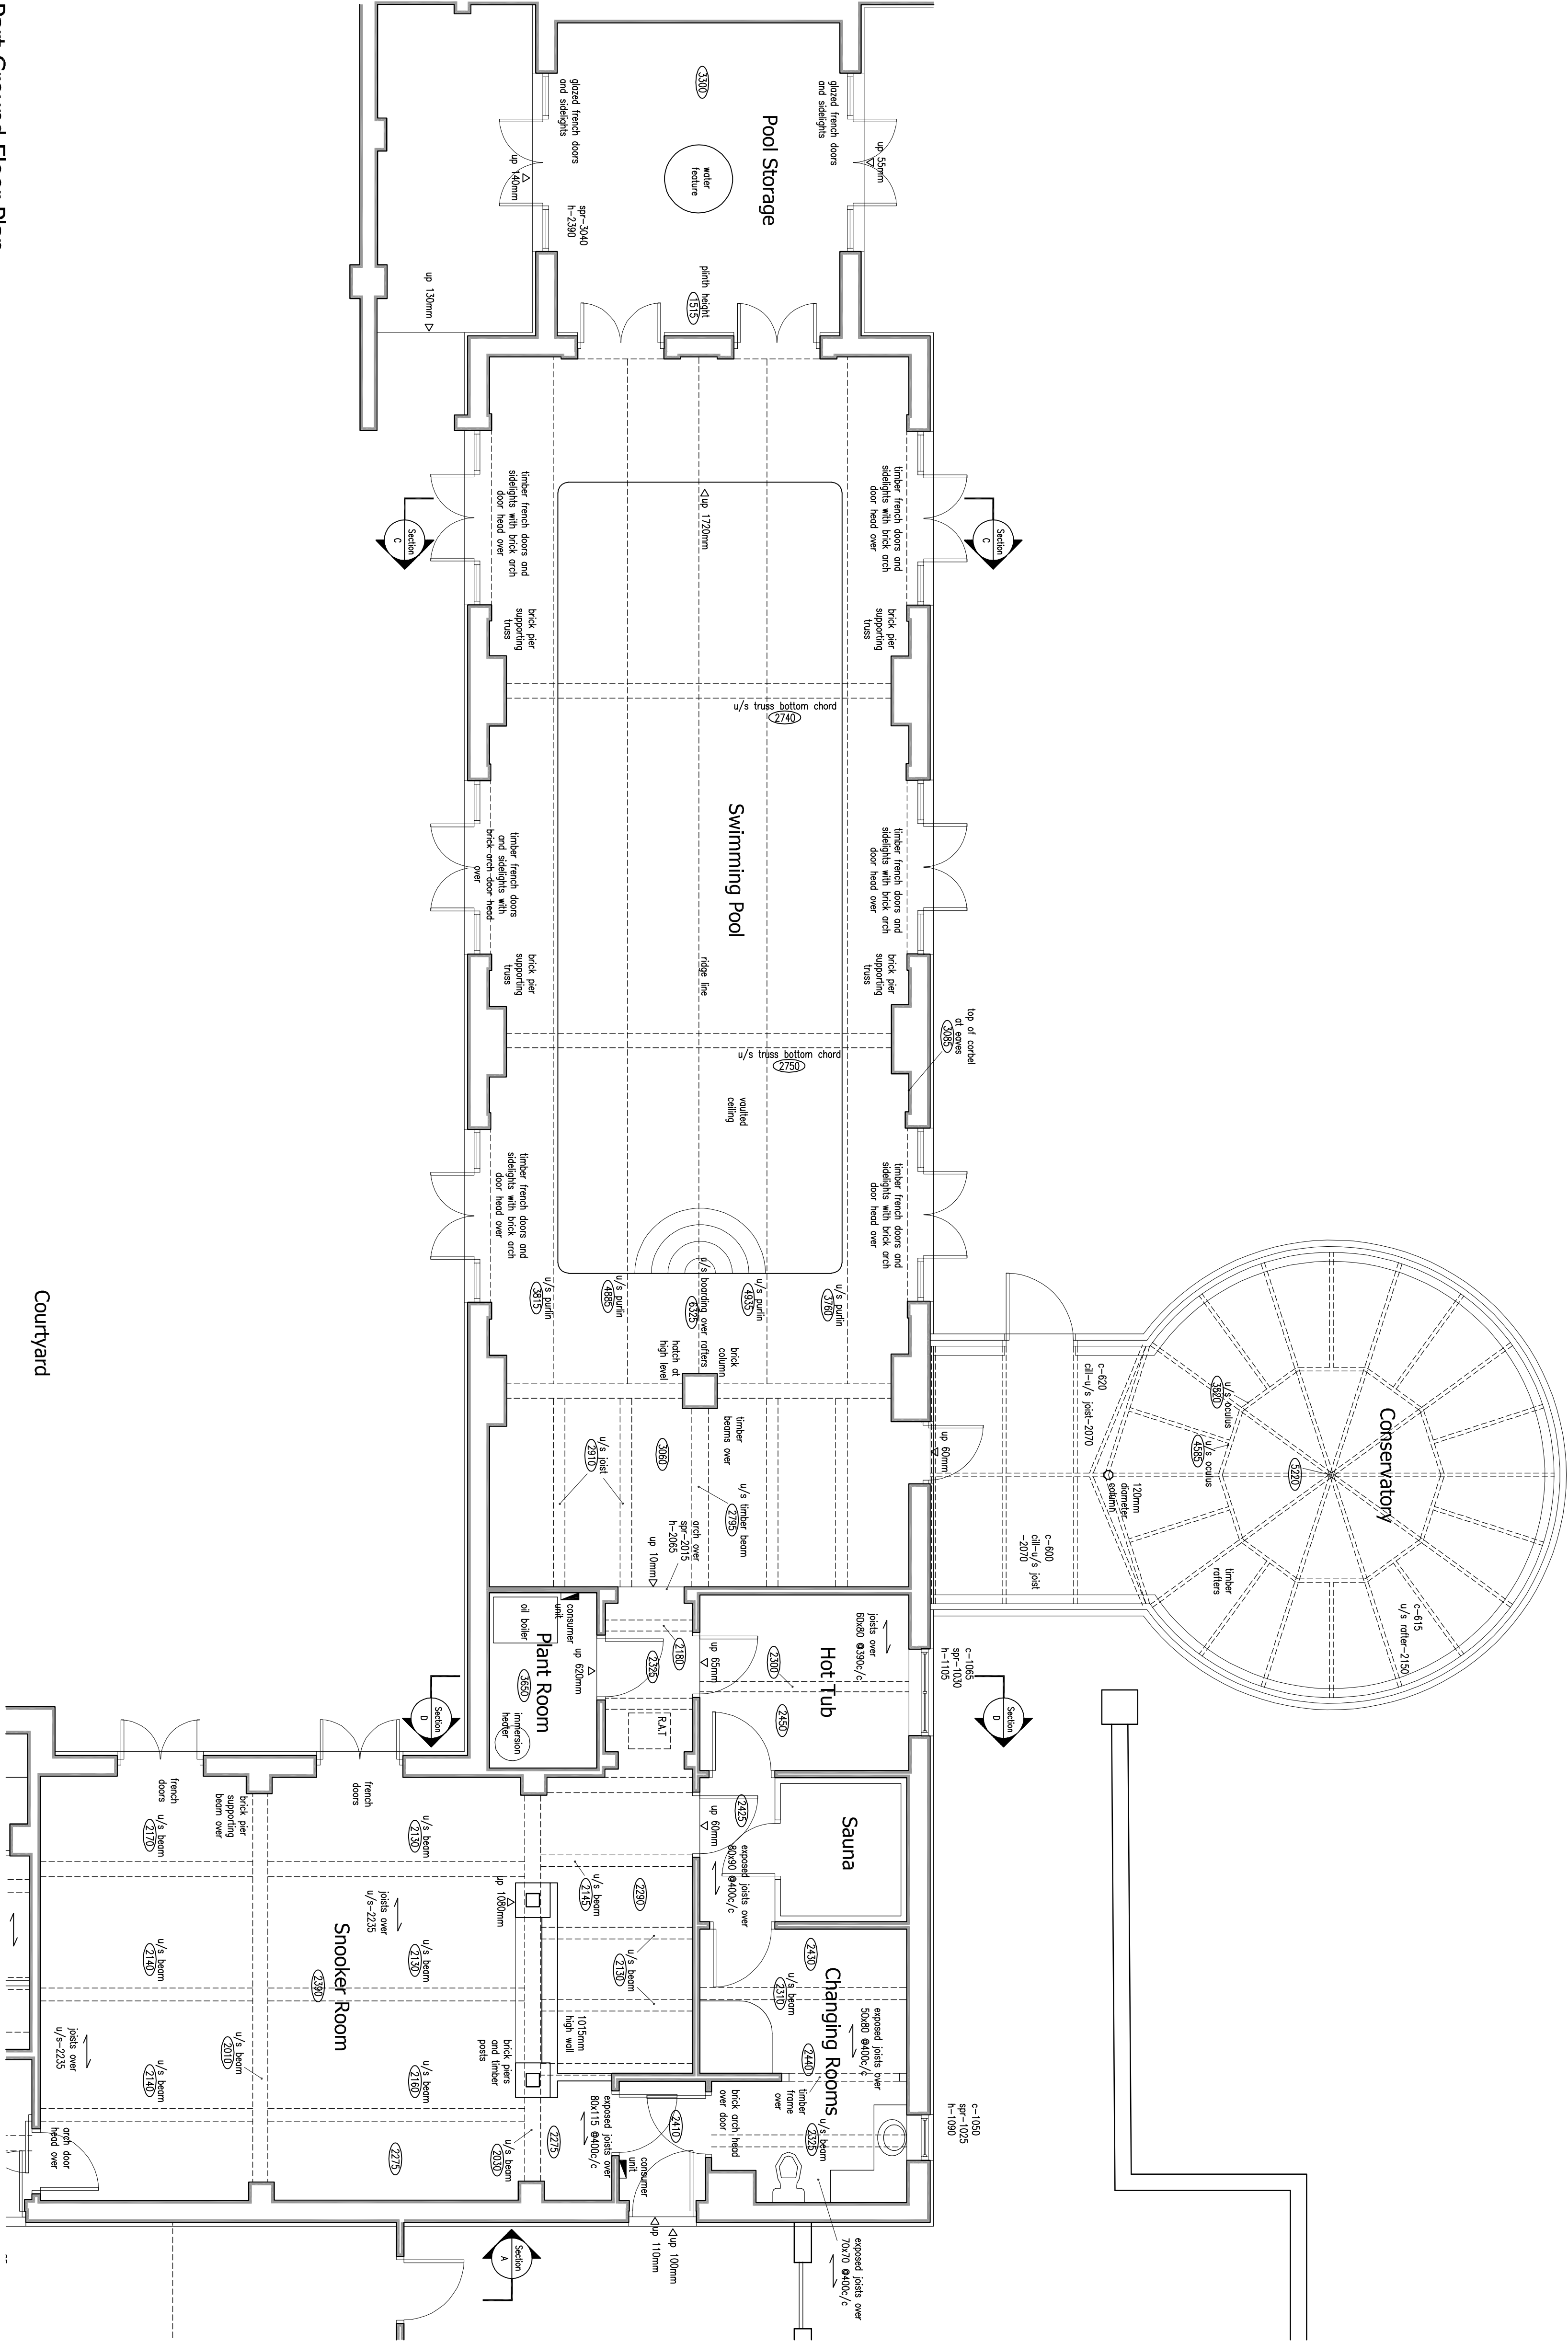

Revisions :

Figured dimensions must be taken in preference to scaled dimensions and any discrepancies are to be referred to David Granger Architectural Ltd. Limited. Care should be taken to ensure that all dimensions are verified against the original drawings. All drawings are copyright of David Granger Architectural Design Limited. Licence No. ART10020447. Landmark Ref. 10050 6

DAVID GRANGER
ARCHITECTURAL DESIGN LIMITED

Project
Birchington House
Clifton Road
Netherseal
Derbyshire
Drawing Title
Existing Details
Sheet 5 of 8
Client
Mrs C. Bridgen
Drawing No.
20.3856.14

Date
May 2021
As Shown
Checked by
D-H
Scale (A1 Size)
Scale 1:50

The Old Cottage Hospital, Leicester Road,
Ashby-de-la-Zouch, Leicestershire, LE65 1DB
Tel: 01530 560999
www.davidgrangerdesign.com
Company Reg. No. 526812

1:50
0 1 2
Meters