


This drawing is to be read in conjunction with Drawing No.'s 20.3856.05-.13 'Feasibility Proposals'

EXISTING DETAILS

BIRCHINGTON HOUSE ~ CLIFTON ROAD ~ NETHERSEAL ~ DERBYSHIRE

Existing Site and Roof Plan

Scale 1:200

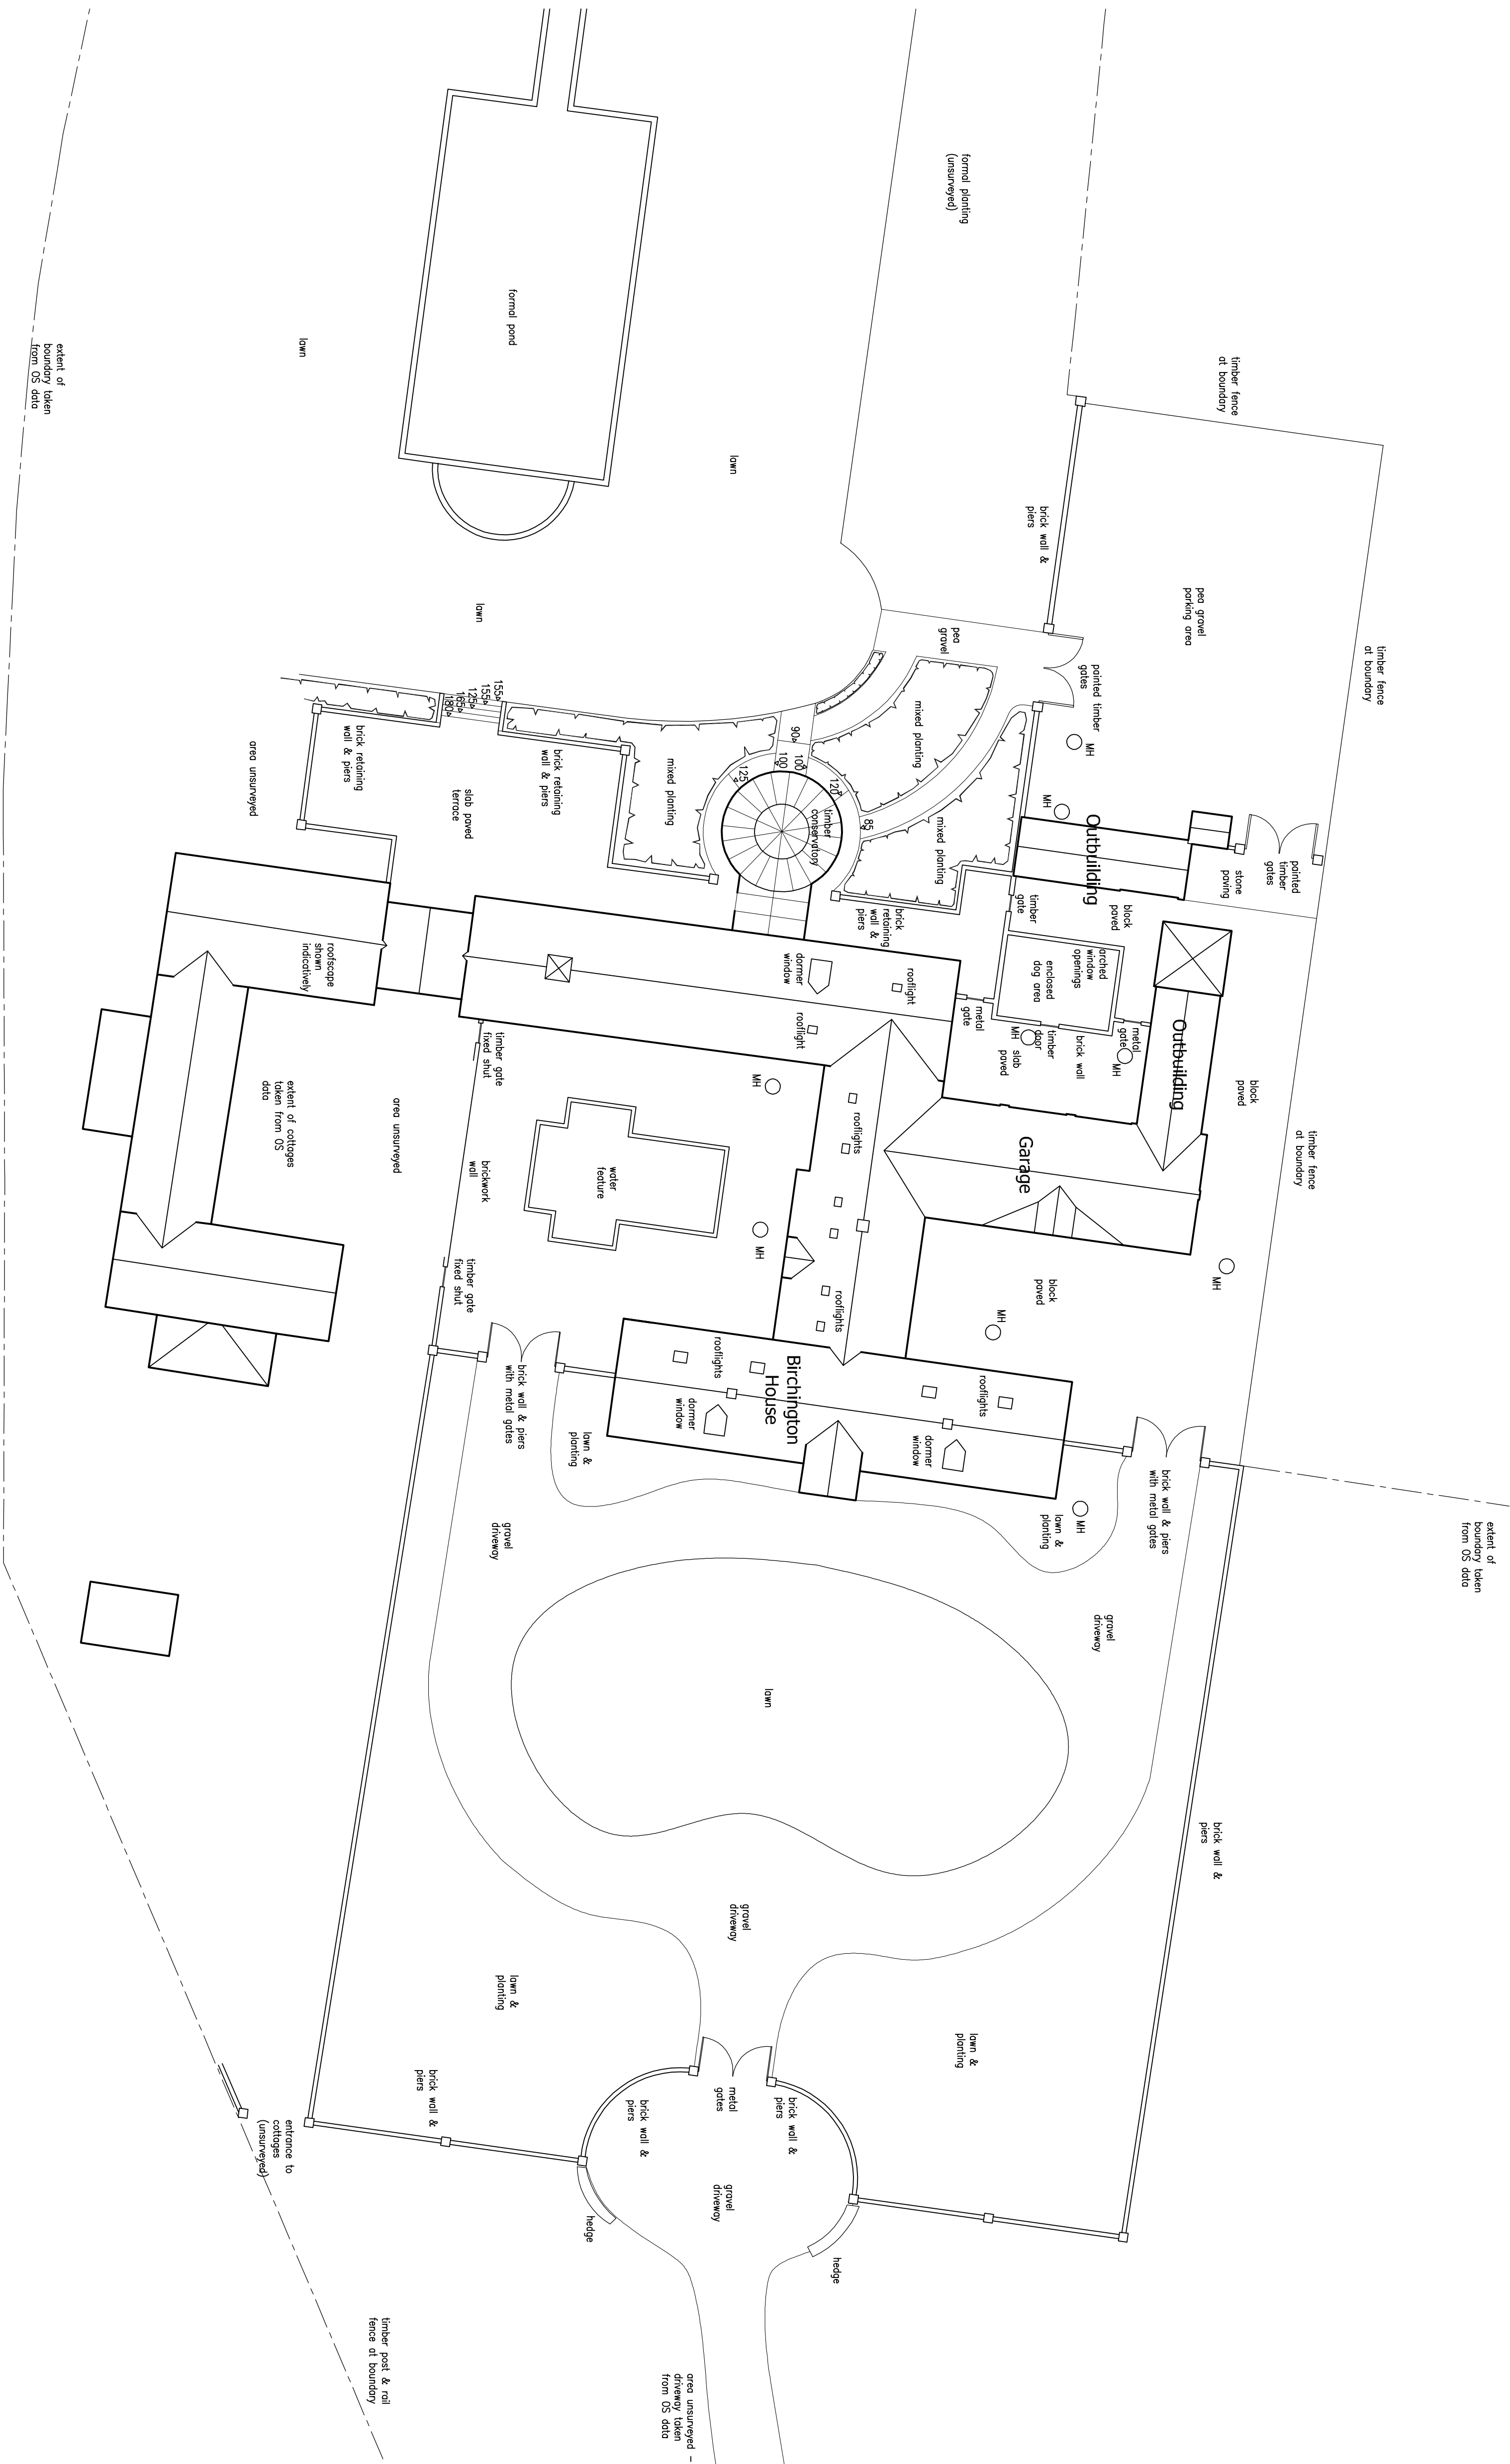

This drawing is to be read in conjunction with Drawing
No. S 20.3856.05-.13 "Feasibility Proposals"

DAVID GRANGER
ARCHITECTURAL DESIGN LIMITED



Project
Birchington House
Clifton Road
Nethersaid
Derbyshire
Drawing Title
Existing Details
Sheet 1 of 8

Client
Mrs C. Bridgen

Drawing No.
20.3856.01 A

Date
July 2020
Drawn by
JH



Scale (A1 Sheet)
As Shown
Checked by
SF

The Old Cottage Hospital, Leicester Road,
Ashby-de-la-Zouch, Leicestershire, LE65 1DB

Tel 01530 40979
www.davidgrangerdesign.com
Company Reg. No. 530972