




BIRCHINGTON HOUSE ~ CLIFTON ROAD ~ NETHERSEAL ~ DERBYSHIRE

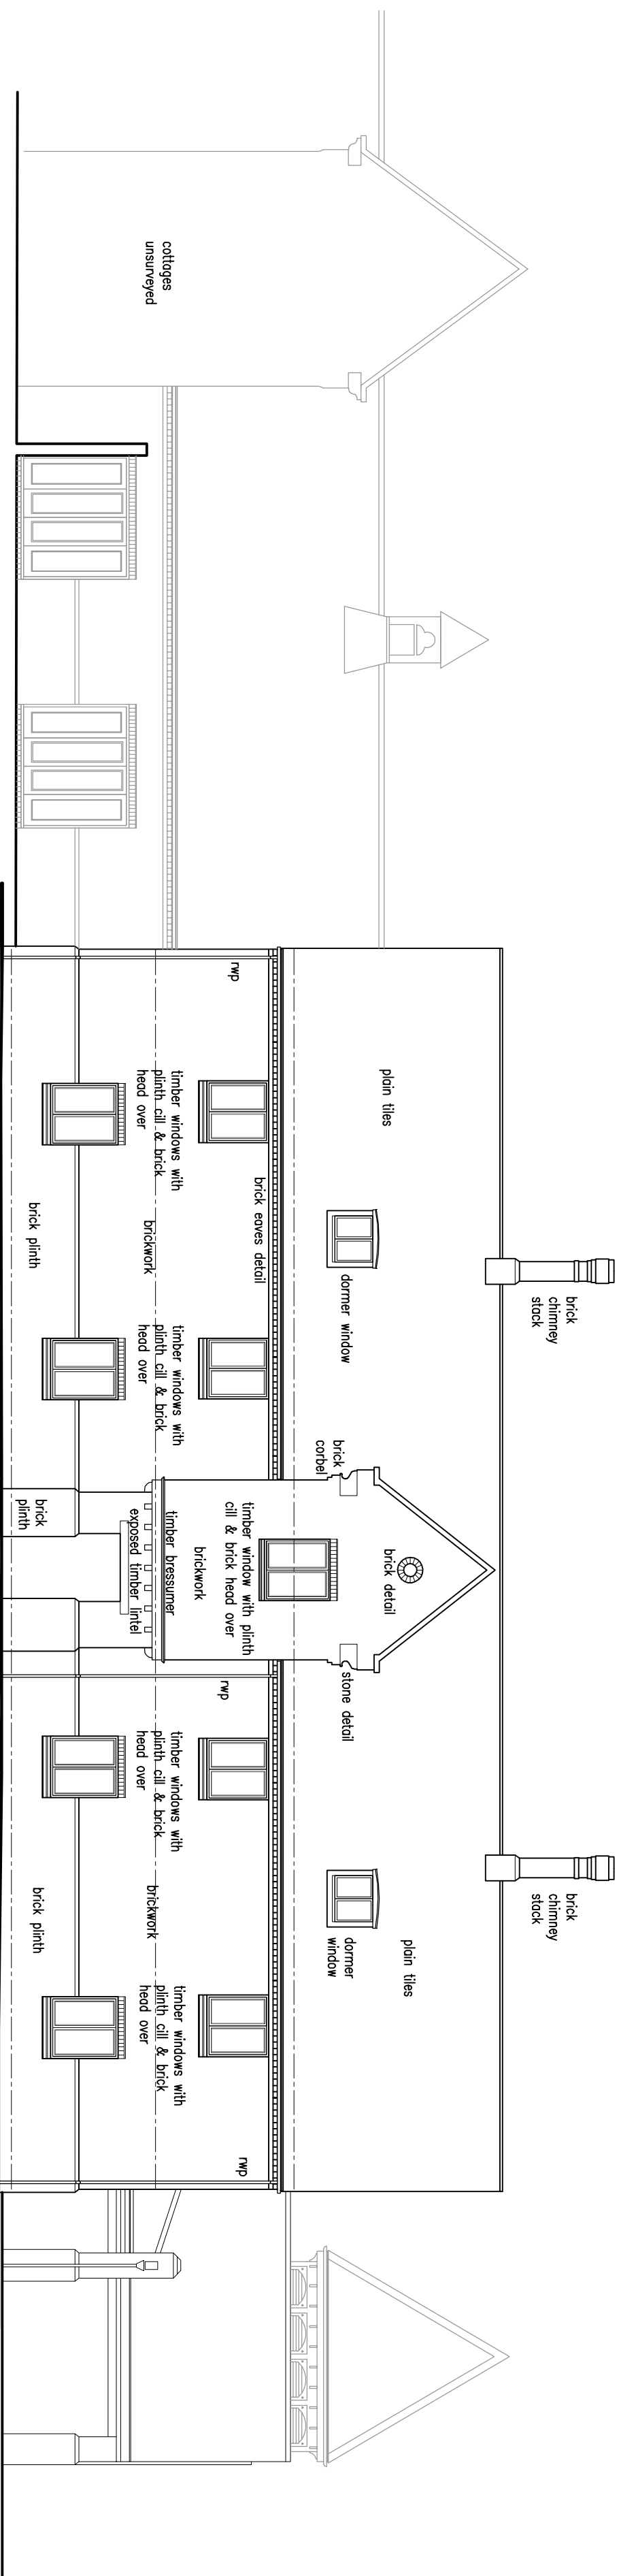


Front Elevation 'A'

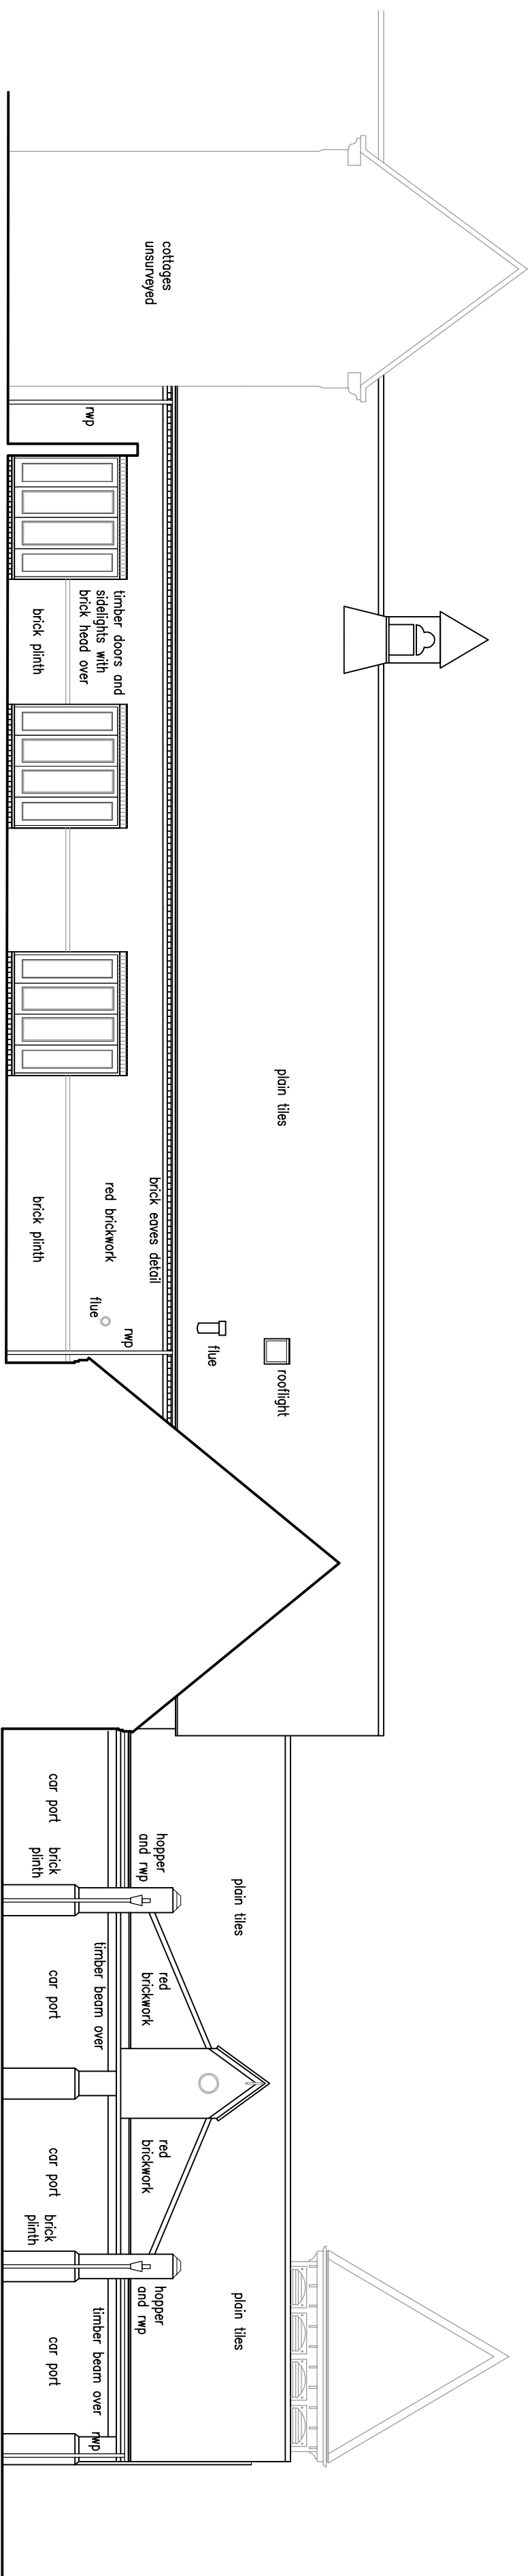


Elevation 'B' Through Courtyard
Scale 1:100

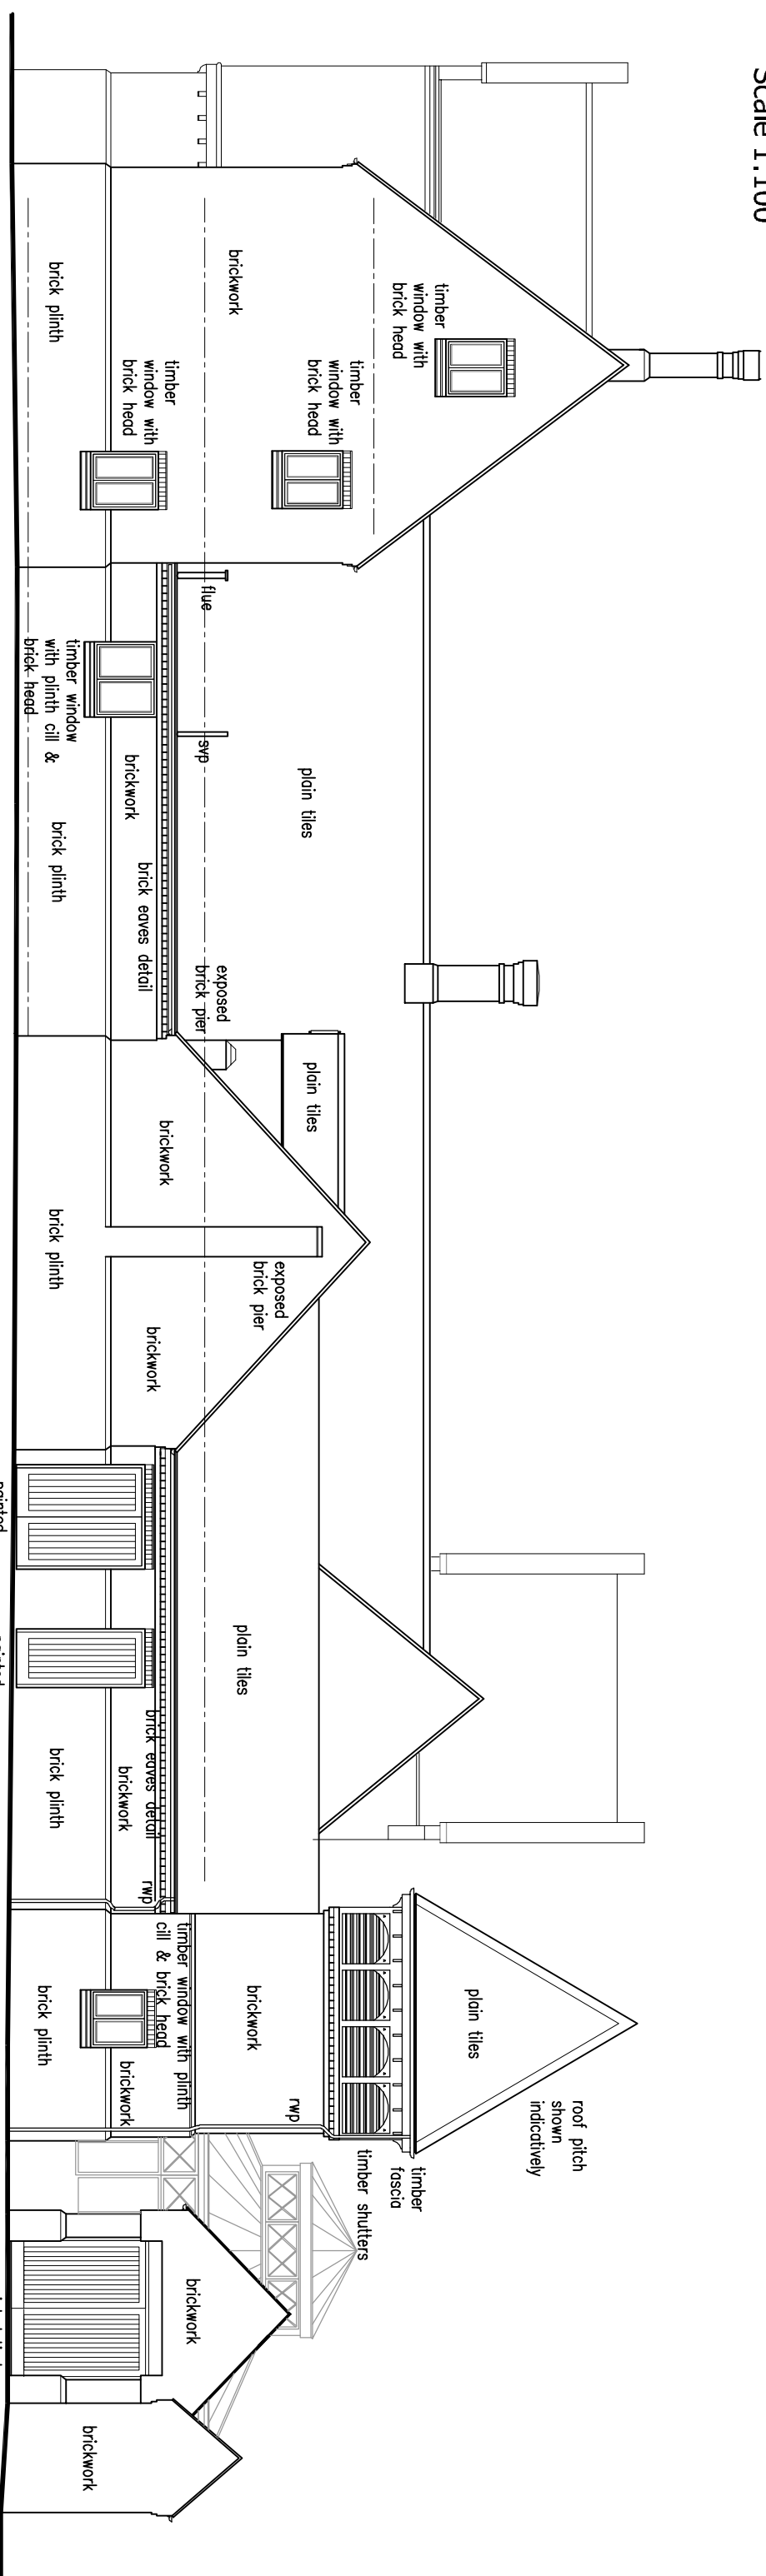

Side Elevation 'C'
Scale 1:100

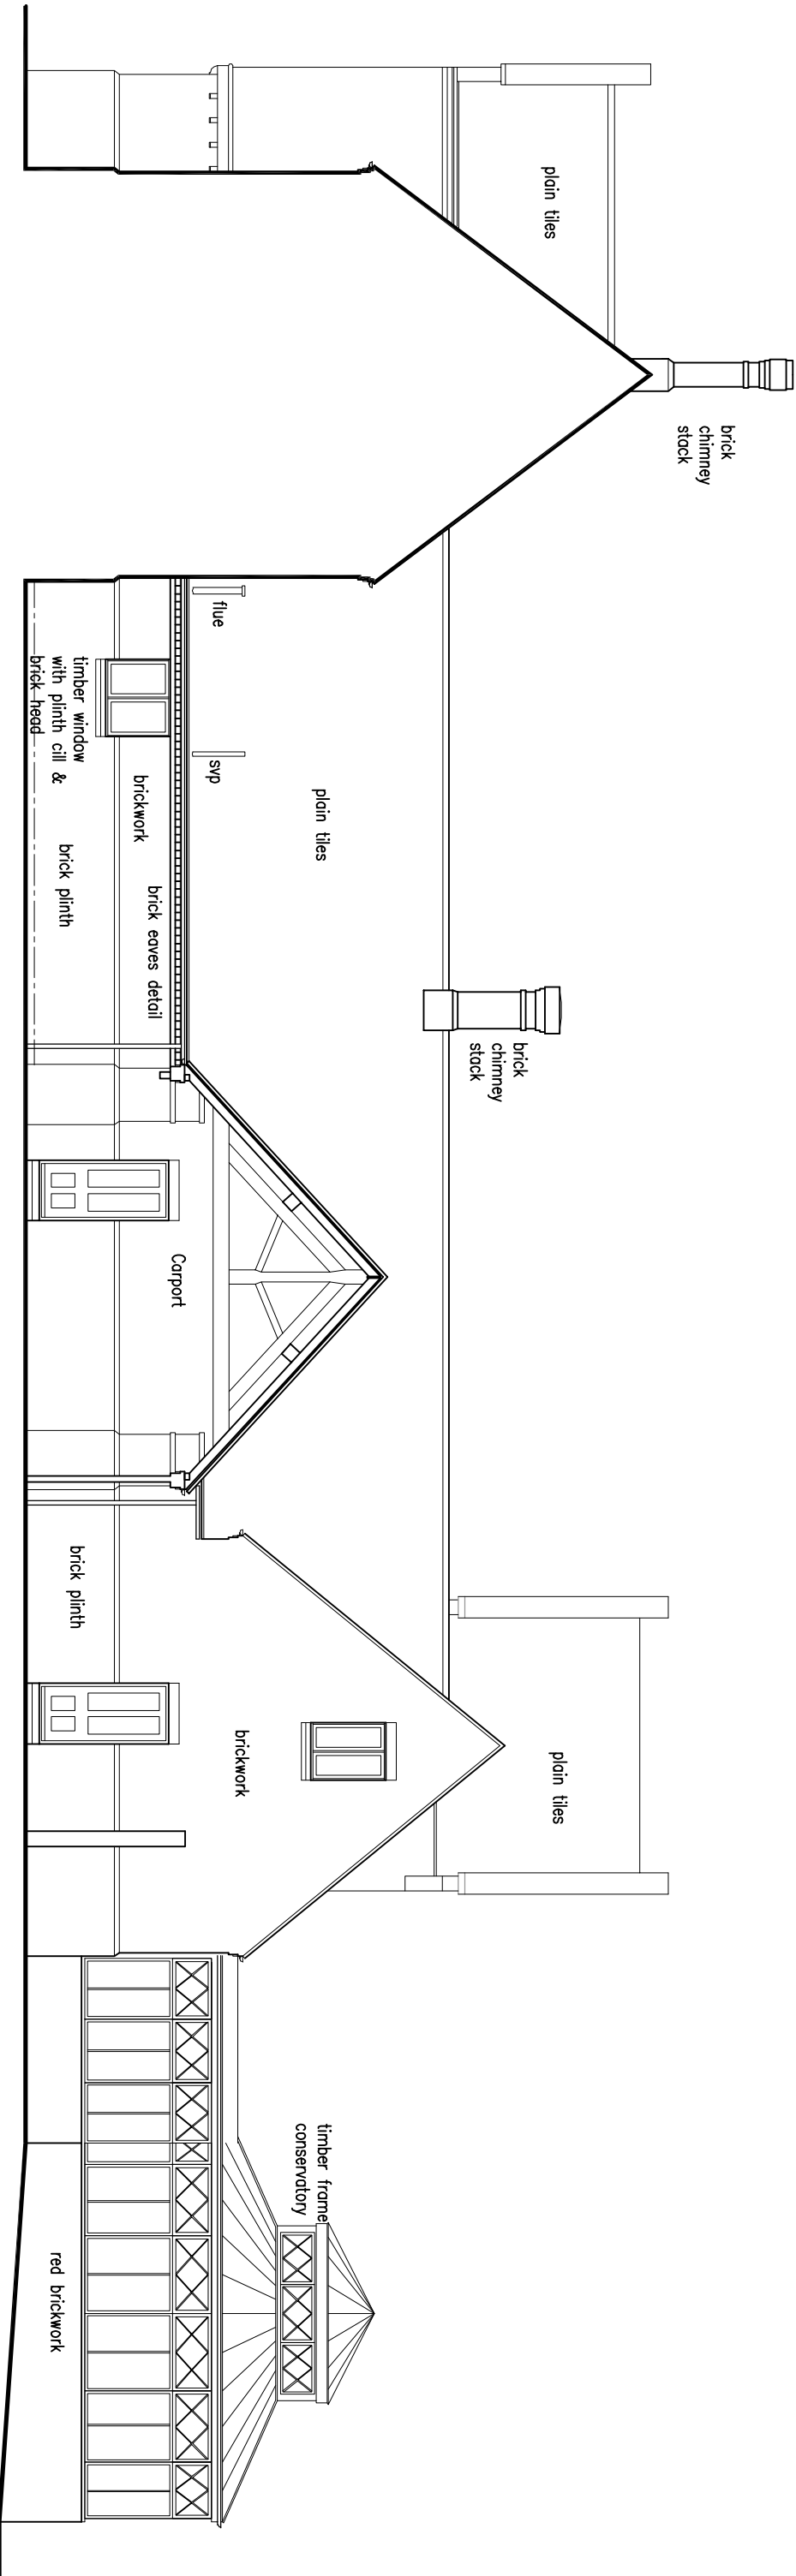

Sectional Elevation 'D'
Scale 1:100

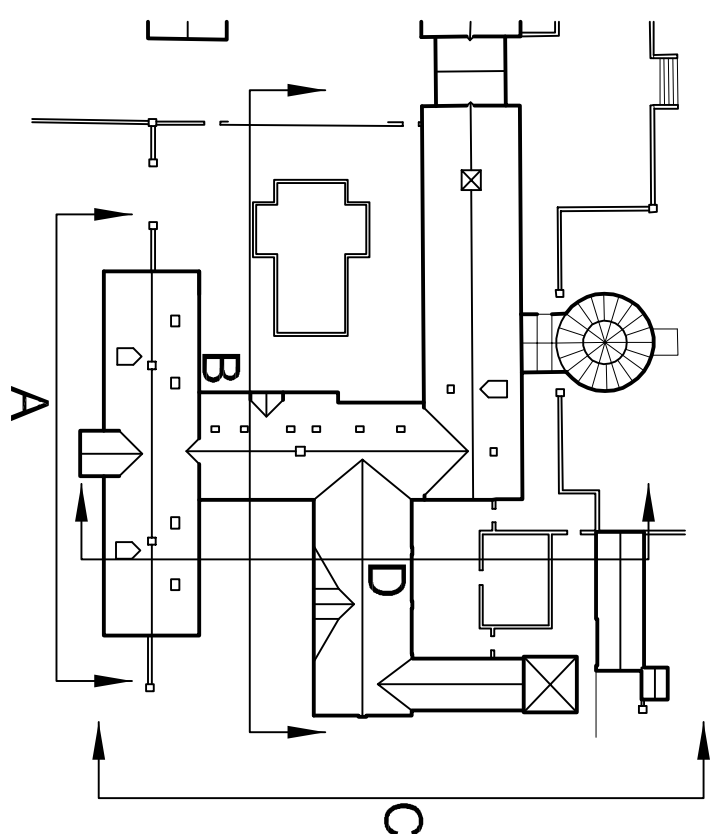

This drawing is to be read in conjunction with Drawing No.'s 20.3856.05-.13 'Feasibility Proposals'

Revisions: A Existing details updated May 2021

Figured dimensions must be taken in preference to scaled dimensions and any discrepancies are to be referred to David Granger Architectural and Design Limited. Contractors, subcontractors and suppliers must verify all dimensions on site before commencing any work or making any working drawings. All drawings are copyright of David Granger Architectural Design Limited. Licence No. AR100020429. Landmark Copyright. All rights reserved. Licence No. AR100020429. Landmark Ref. LG0816



DAVID GRANGER
ARCHITECTURAL DESIGN LIMITED

Project
Birchington House
Clifton Road
Nethersal
Derbyshire
Drawing Title
Existing Details
Sheet 2 of 8
Client
Mrs C. Bridgen
Drawing No.
20.3856.02 A

Date _____ Scale (A1 Size)
 July 2020 _____ As Shown
 Drawn by _____ Checked by _____
 JH _____ SF

The Old Cottage Hospital, Leicester Road,
Ashby-de-la-Zouch, Leicestershire, LE65 1DB

Tel: 01530 560939
www.davidgrangerdesign.com
Company Reg. No. 5068912