

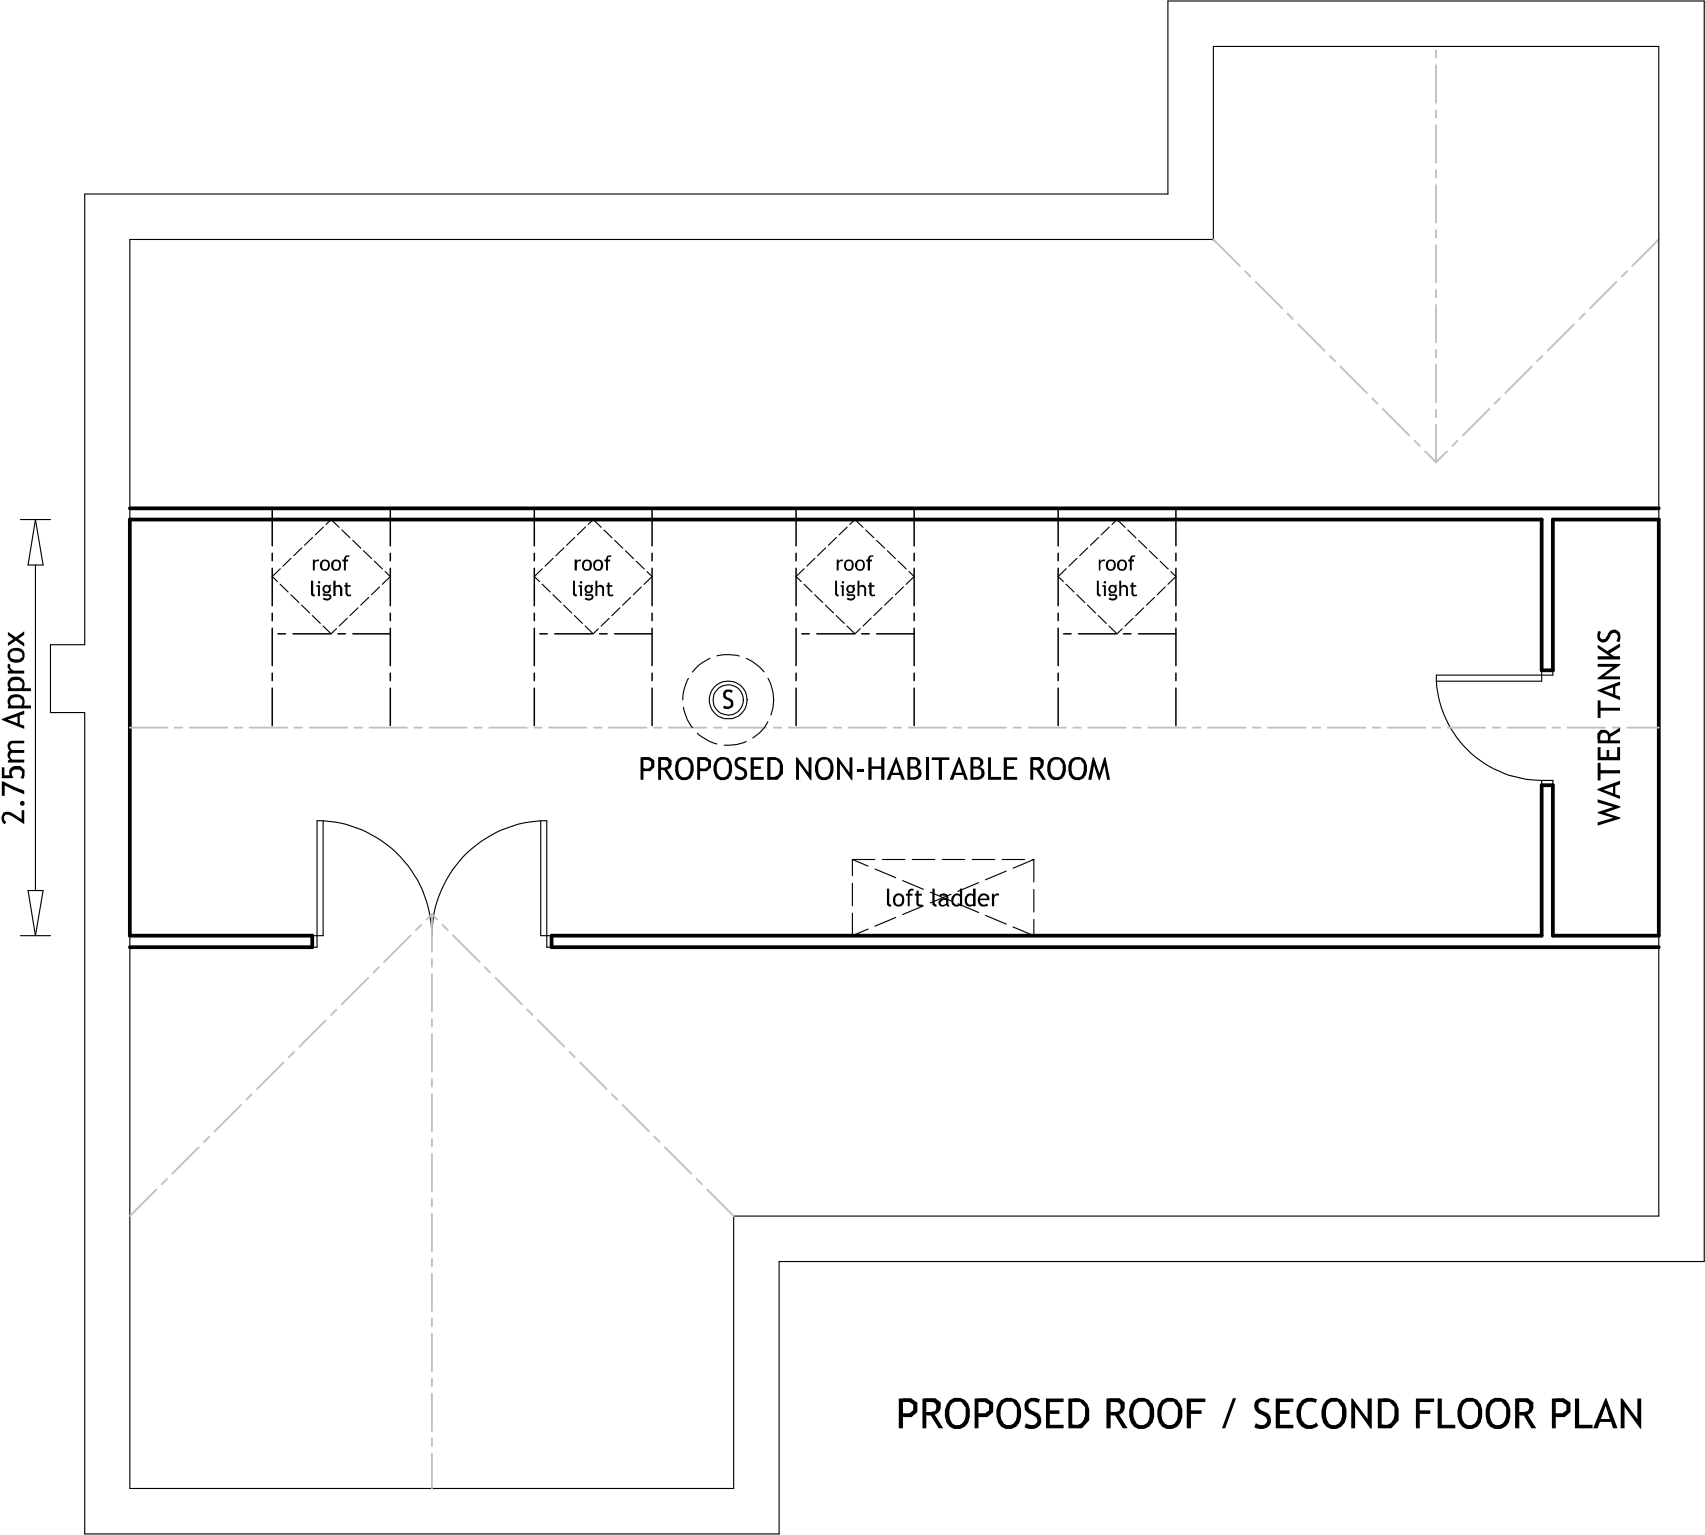


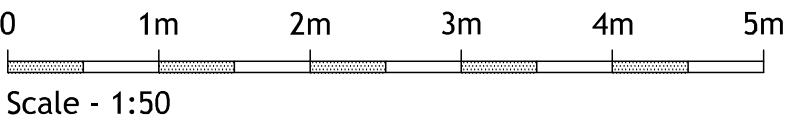

PROPOSED ROOF / SECOND FLOOR PLAN

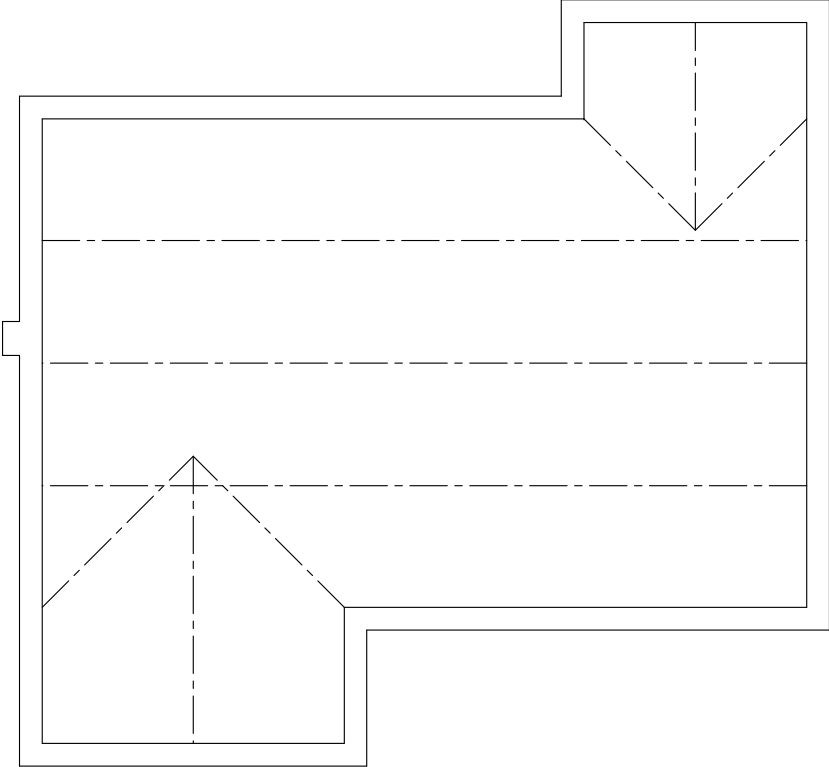

EXISTING ROOF PLAN (1:100)

- Interconnected mains operated heat detector with battery back-up. 300mm min from any light fitting
 - Interconnected mains operated smoke detector with battery back-up. 300mm min from any light fitting
- LD2 GRADE D FIRE DETECTION & ALARM SYSTEM TO BE INSTALLED INCORPORATING DETECTORS IN ALL CIRCULATION SPACES THAT FORM PART OF THE ESCAPE ROUTES FROM THE DWELLING & IN ALL ROOMS THAT REPRESENT A HIGH RISK TO OCCUPANTS INCLUDING A HEAT DETECTOR IN THE KITCHEN

xtraroom
loft conversions

Dr & Mrs STEPHENSON

80 Egginton Road, Etwall,
South Derbyshire. DE65 6NP

PROPOSED NON-HABITABLE
LOFT CONVERSION

SCALE :	1:50	Drawing number :	
DATE :	Dec 2021	2638 / 3843	
BY :	A. Lloyd	Revision :	Sheet :
SHEET :	3 of 5	0	A3