


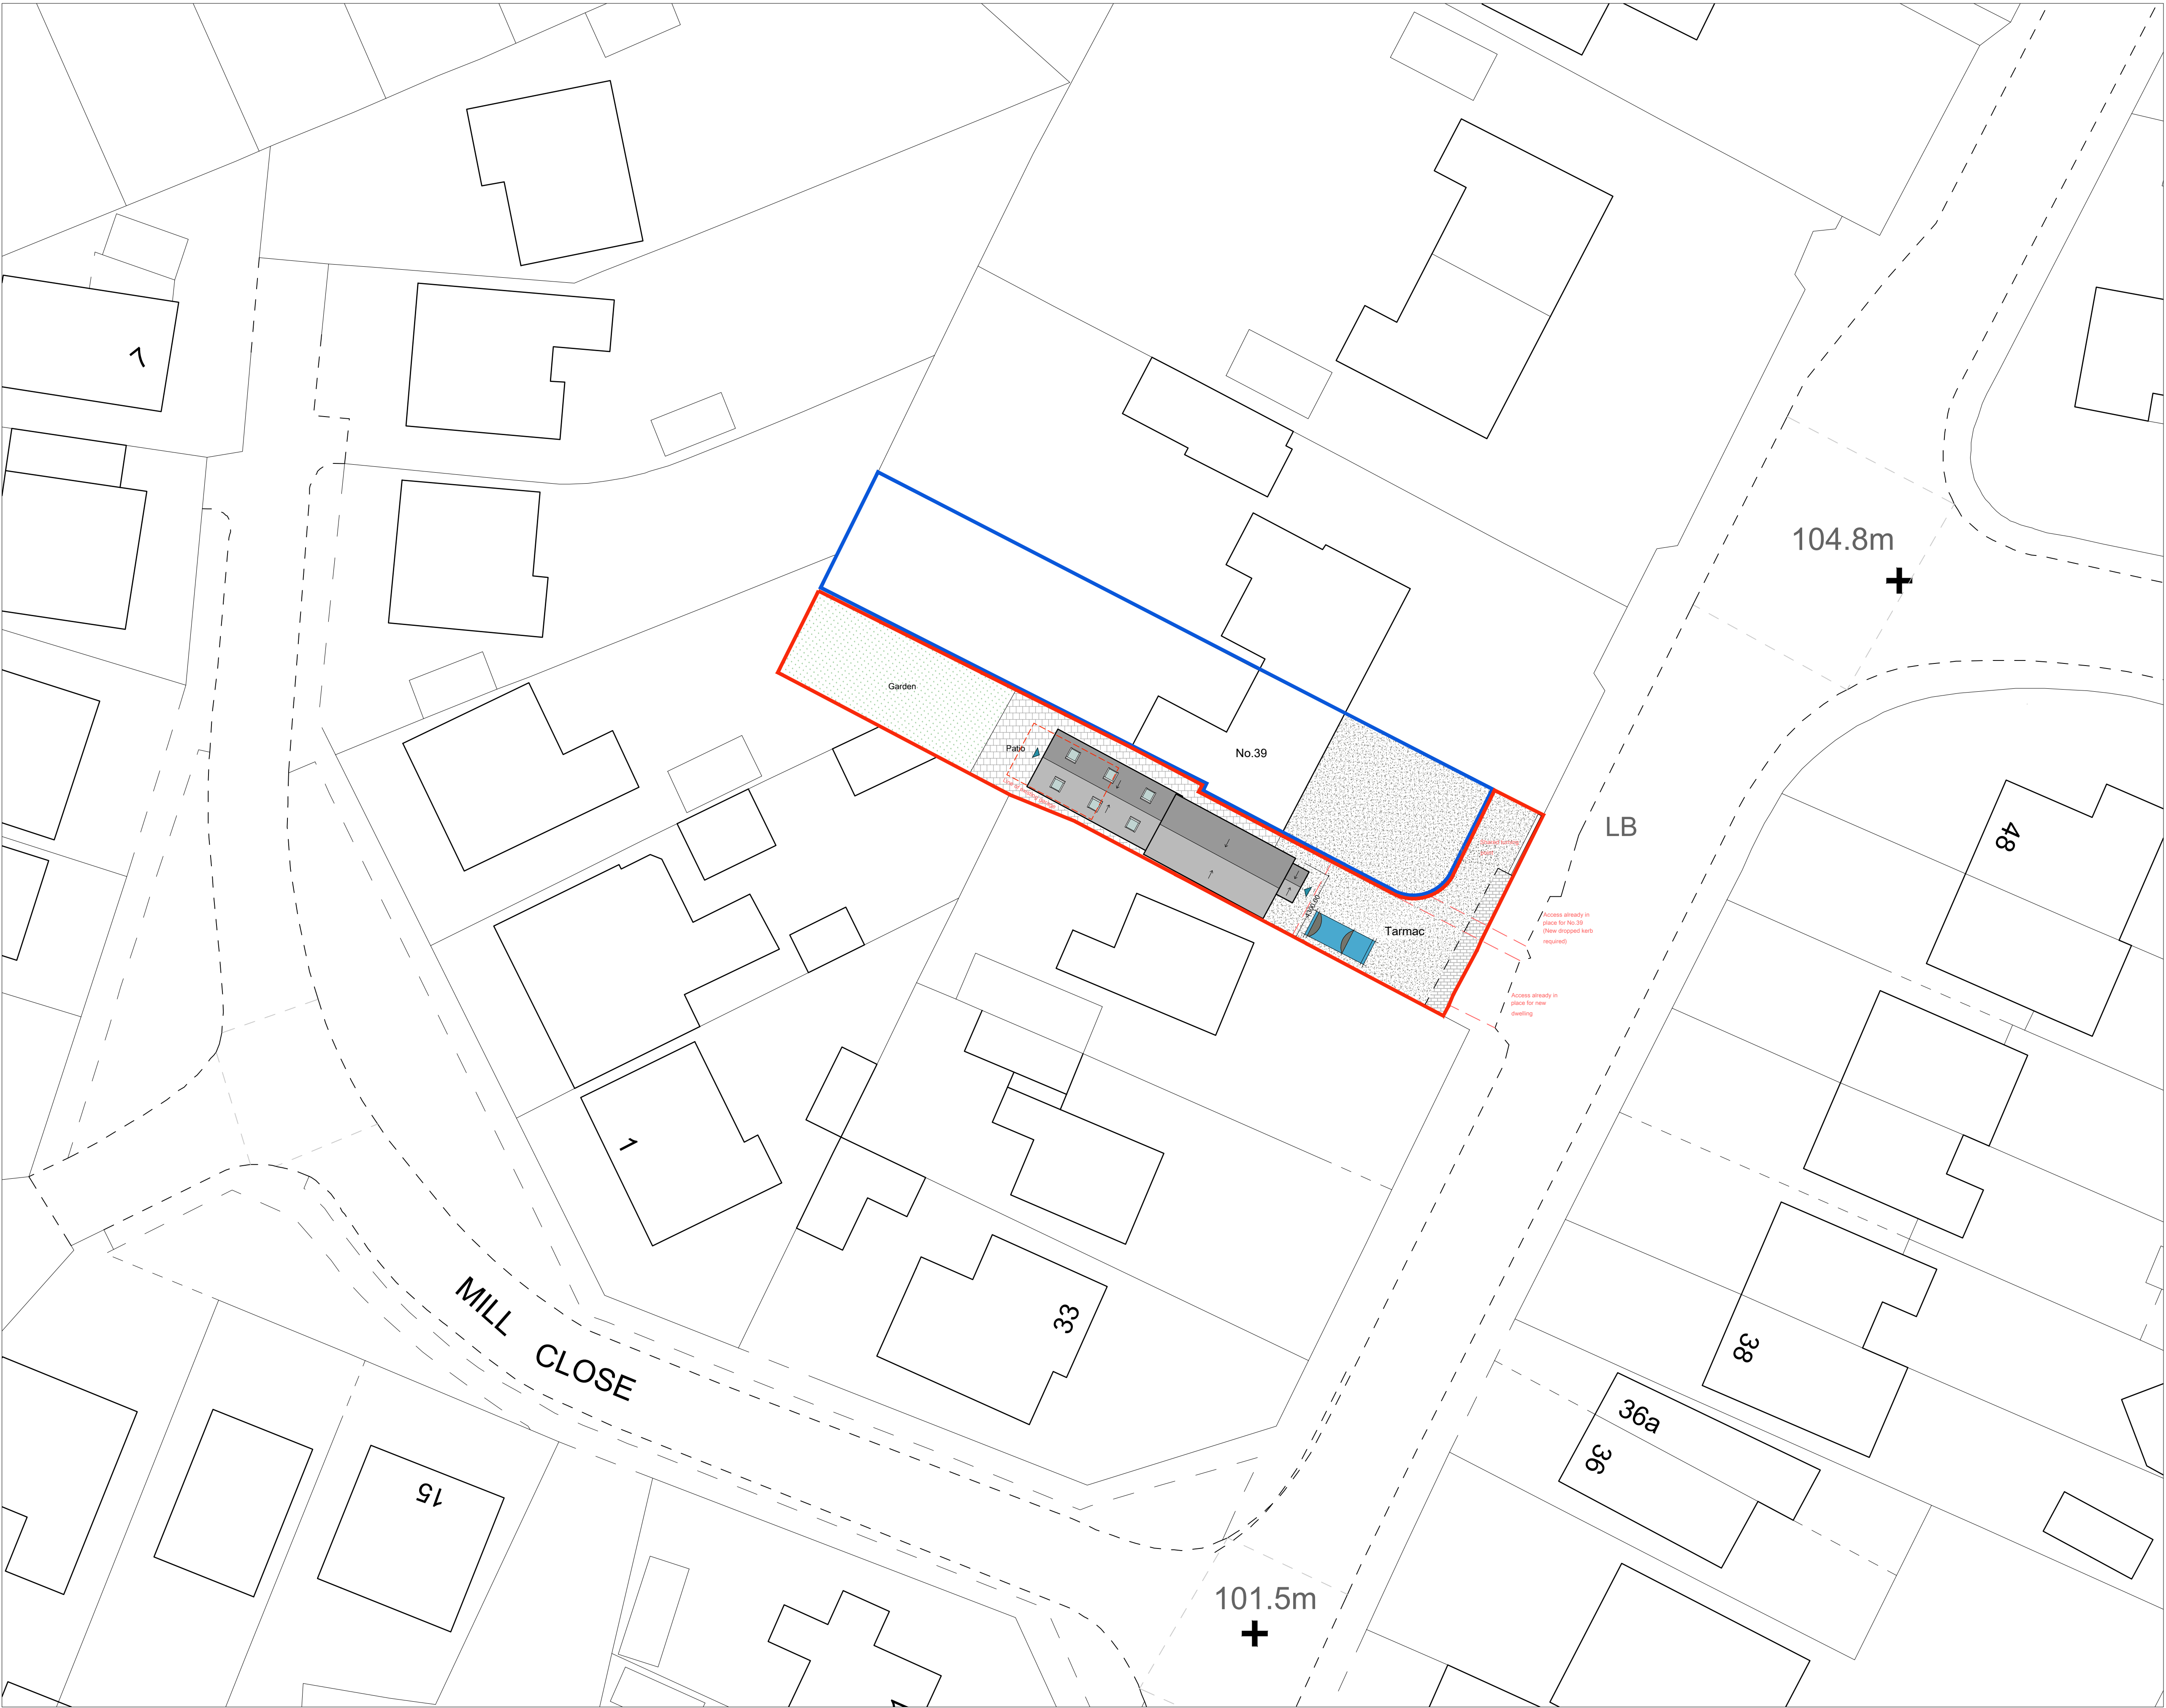

0m 4m 8m 12m 16m 20m
Visual Scale 1:200 @ A1

Copyright ©
This Drawing is Copyright anyone using this drawing in CAD format must have our written permission to do so, and must remove the HES Architects Copyright logo
Copyright retained in accordance with the Copyright, design and patents act 1988. It remains the property of HES Architects Ltd whose registered office is 8 Church Street, Swadincote, Derbyshire, DE11 8LE
CDM Regulations
In line with the Construction (Design and Management) Regulations 2015 we will act as Designer, unless otherwise appointed as Principal Designer through a written agreement. As designer we will seek to eliminate, reduce or control foreseeable risks that may arise during construction and through maintenance/use of the building once it is built. We also aim to provide necessary information to other members of the project team to help them fulfil their duties.
Notes.
1. All dimensions are in mm unless otherwise stated.
2. Contractors, subcontractors and suppliers must verify all dimensions on site before commencing any work or making any workshop drawings.
3. Any indication of services is approximate only and full investigation should be carried out on site prior to commencing the works.

All work should comply with the current Building Regulations, all relevant British Standards and Manufacturers recommendations.

Drawing to be read in conjunction with construction notes and Structural Engineers Details.

Subject to Planning Approval

A		Dec 2021	Design amended
Revised	By	Date	Description
Client: Miss H. Cowley & Mr D. Humphries			
Project: 39 Midway Road			
Project Number: 2021-1067			
Drawing: Proposed Site Plan			
Drawing Number: 200			
Revision: A			
Issue Status: Planning			
Scale: 1:200 @ A1	Drawn by: SLC	Checked by: SGE	

HES
ARCHITECTS

www.he-studio.co.uk
info@he-studio.co.uk