

NOTES

All dimensions must be checked on site and only scaled from this drawing for planning purposes only



EXISTING FRONT (N) ELEVATION
1:100



EXISTING SIDE (W) ELEVATION
1:100


ROUND CONCRETE RIDGE TILE
CONCRETE INTERLOCKING TILES
WHITE UPVC FASCIA
BLACK UPVC GUTTERING & DOWN PIPES
RED FACING BRICKS
WHITE UPVC DOORS & WINDOWS




EXISTING REAR (S) ELEVATION
1:100




EXISTING SIDE (E) ELEVATION
1:100

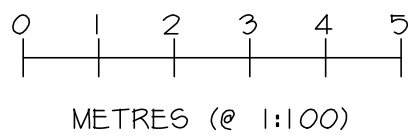


METRES (@ 1:100)

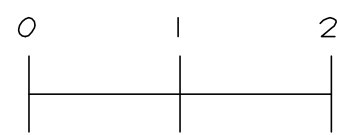

METRES (@ 1:50)

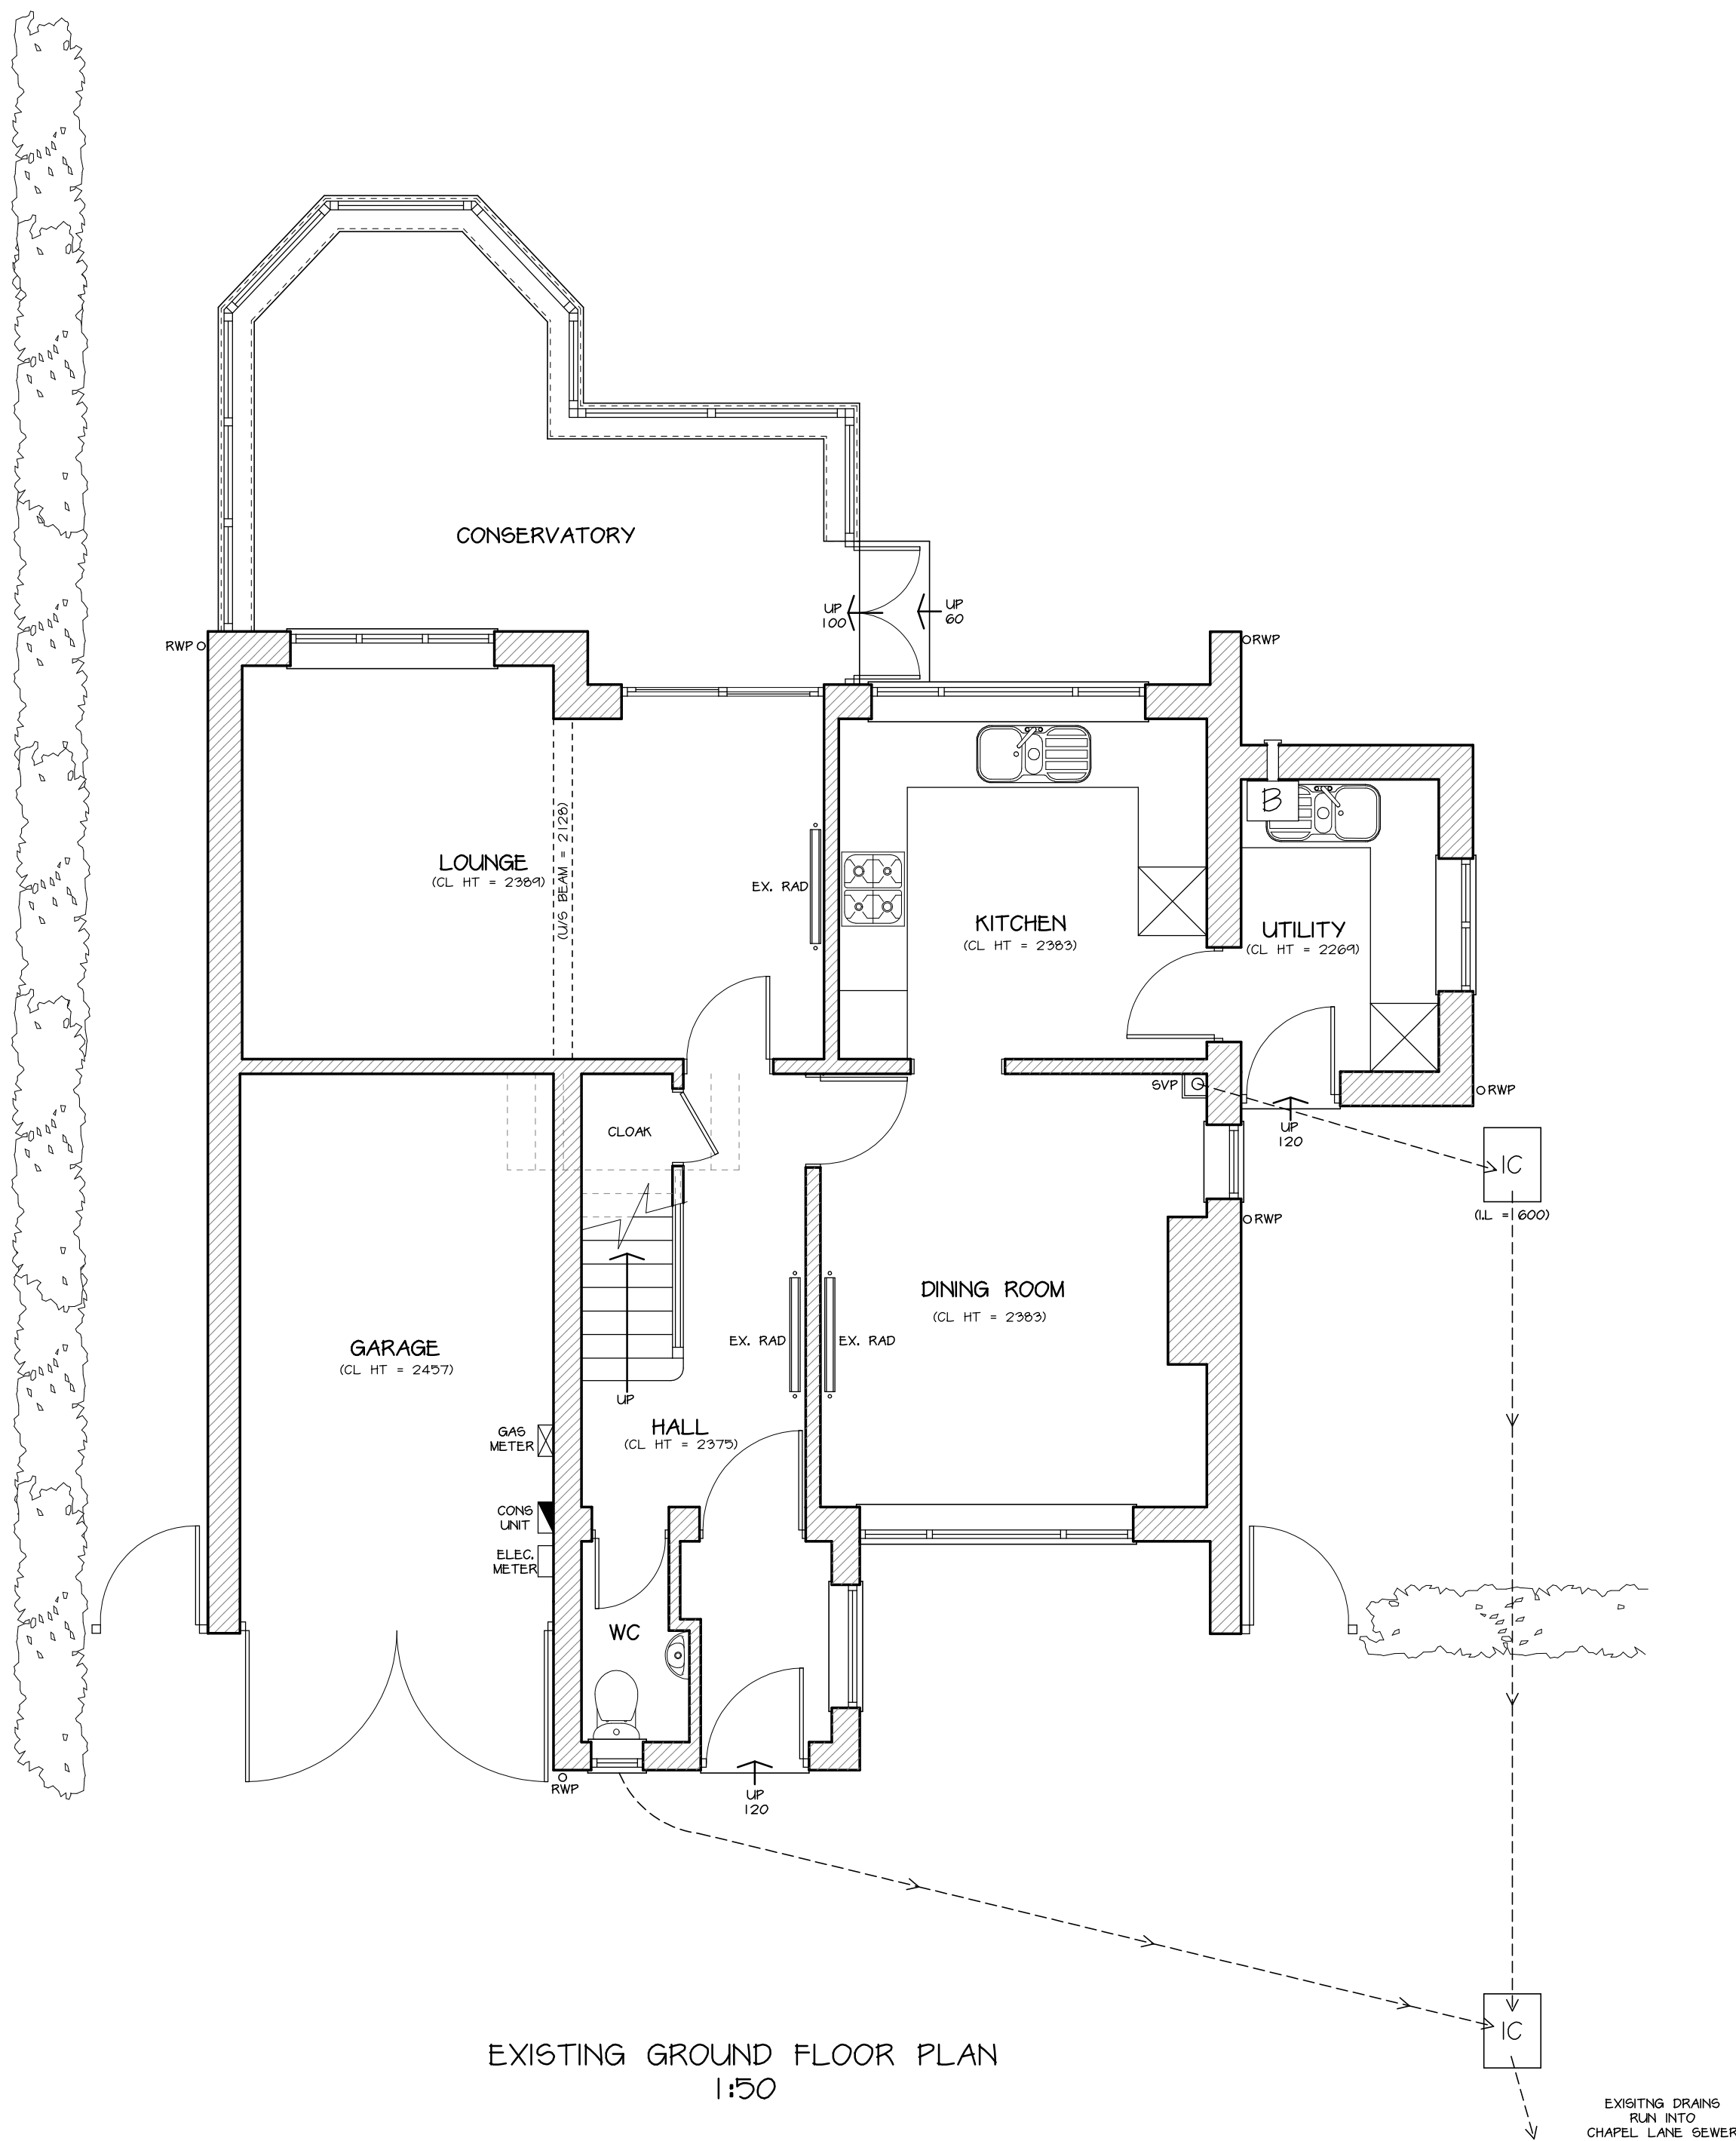

EXISTING GROUND FLOOR PLAN
1:50

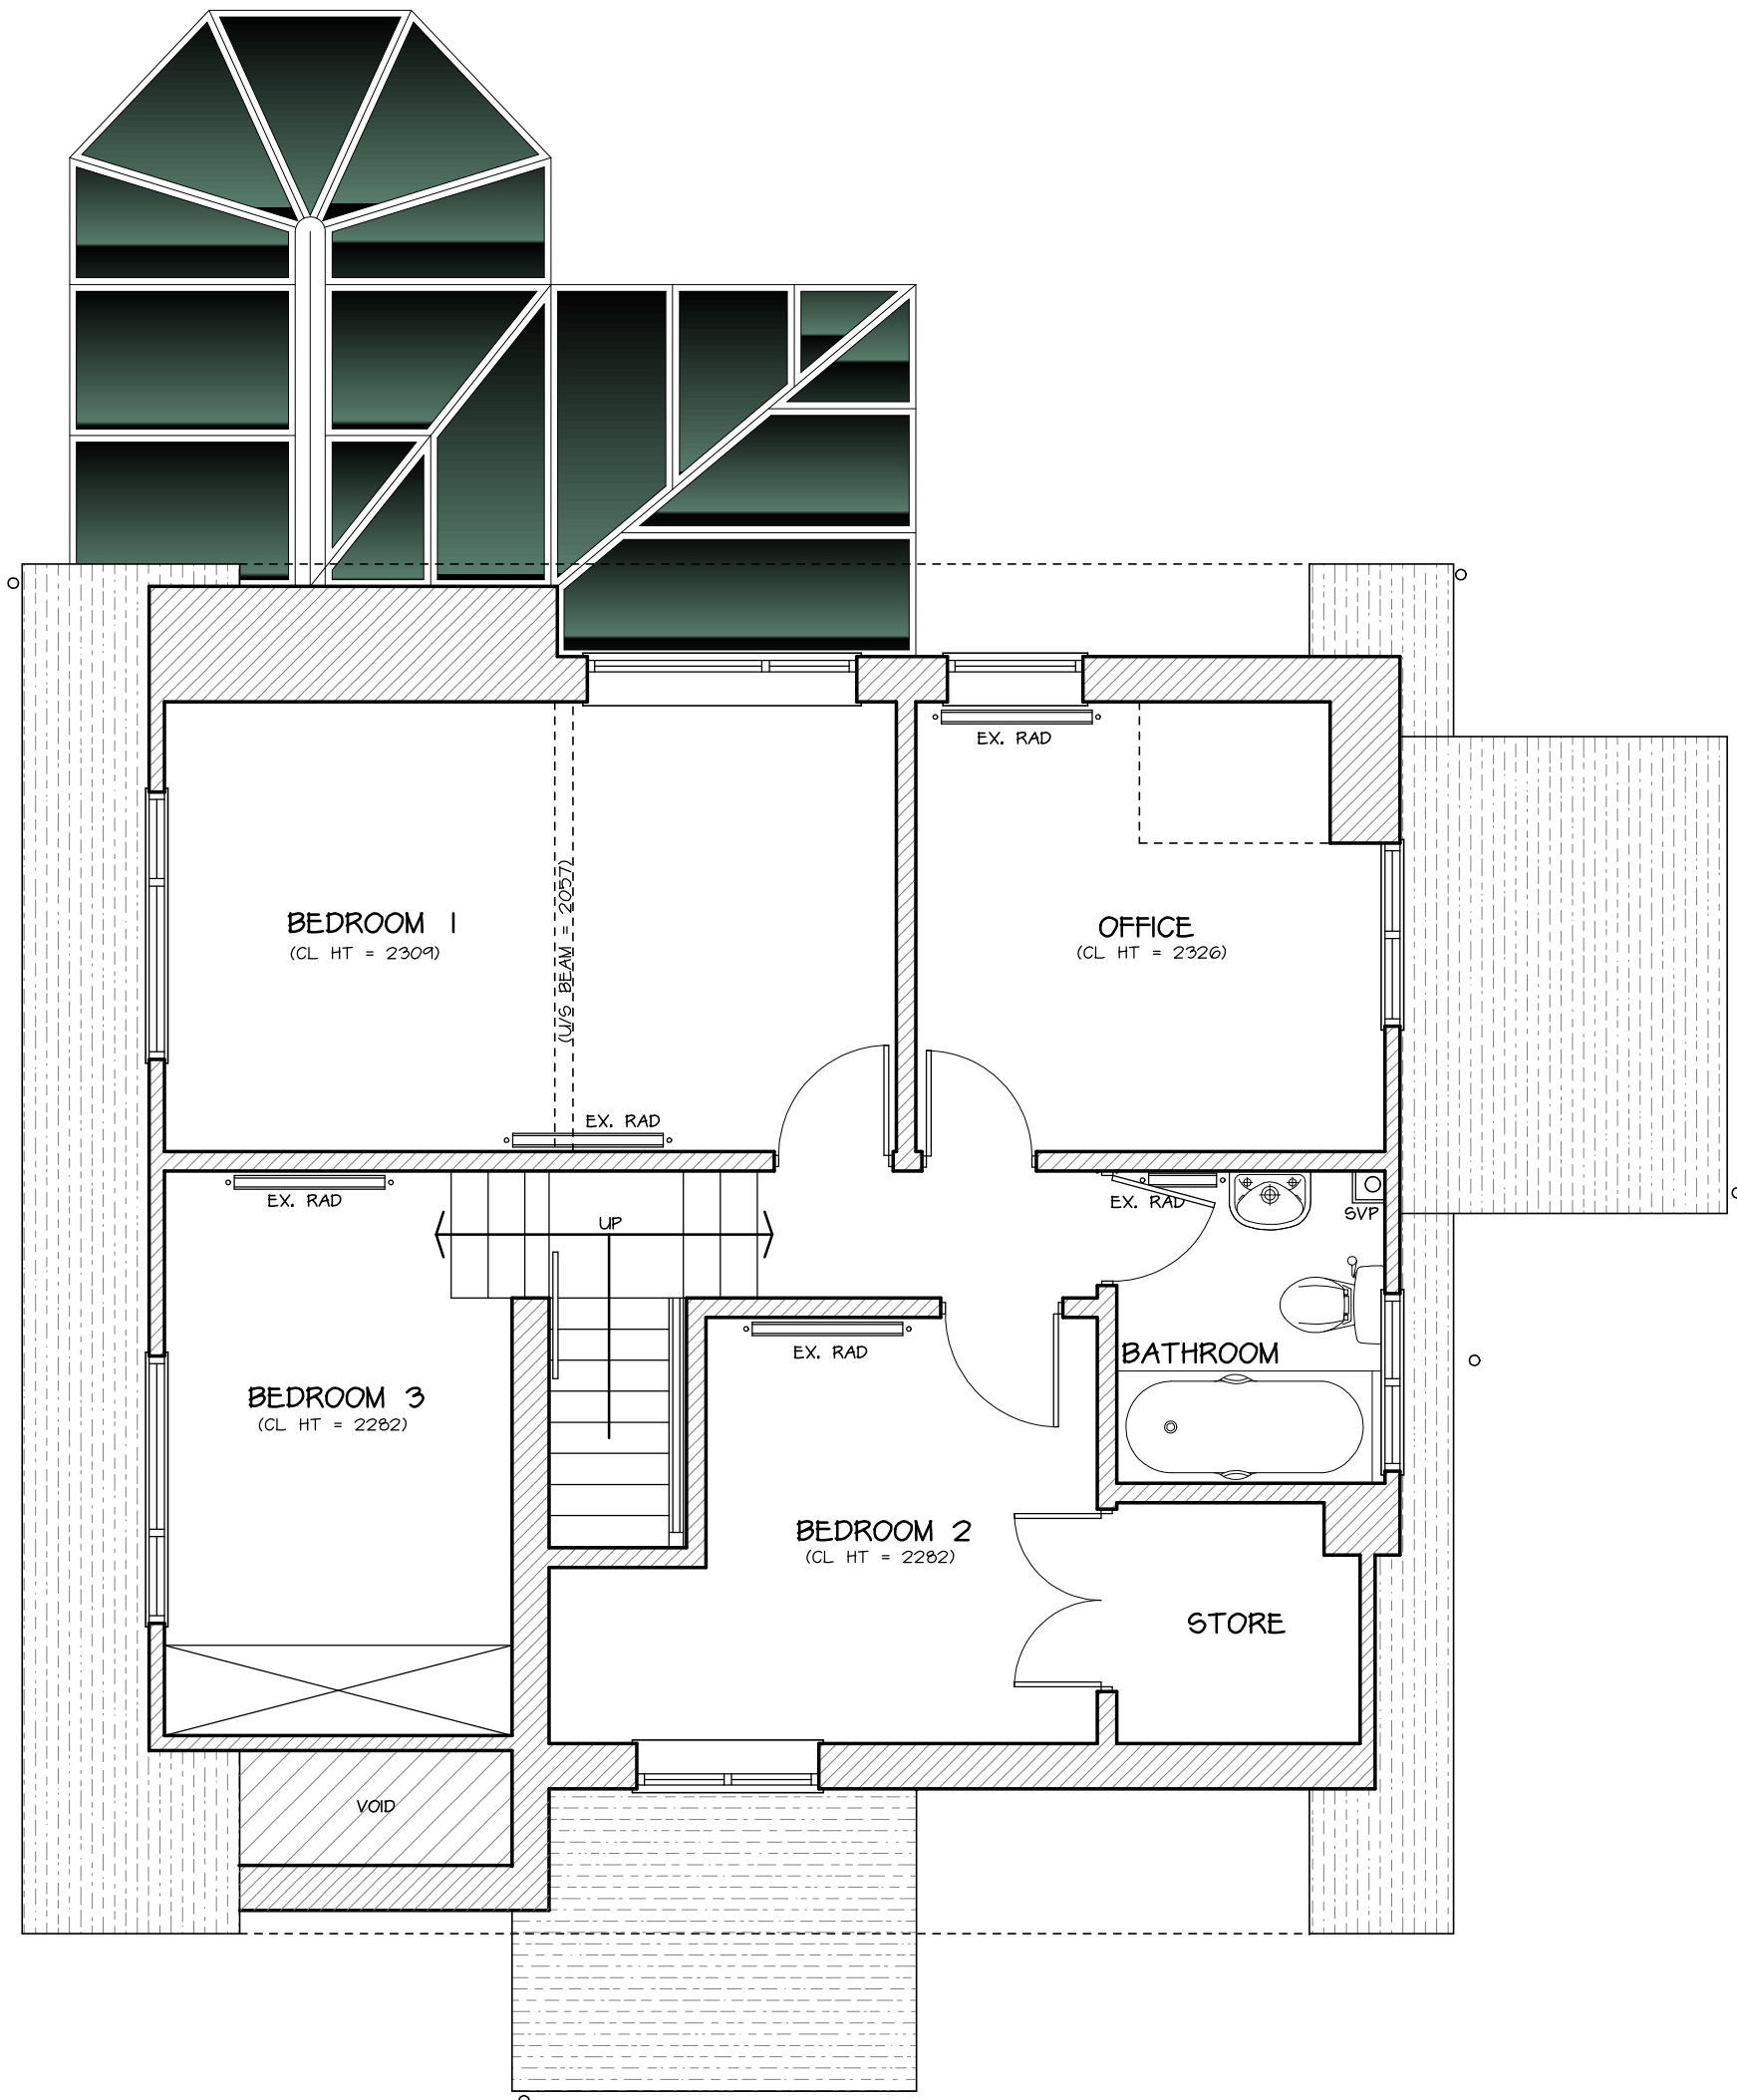

EXISTING FIRST FLOOR PLAN
1:50

Date	Revisions

© copyright

Client
M0 HEATHCOTE

Location
WHITE GABLES
7 CHAPEL LANE
BARROW ON TRENT
DERBYSHIRE
DE73 7HE

Proposal
PROPOSED FRONT
EXTENSION, GARAGE CONVERSION
& INTERNAL ALTERATIONS

Drawing Title
EXISTING FLOOR
PLANS AND ELEVATIONS

Scale
1:50 & 1:100

Date
DEC 2021

Drawn by
KJL

Org No.
J3414-03

Revision



MAKING PLANS
architecture

Ivy Lodge, Twyford Road, Willington, Derby, DE65 6DE
T/F 01283 703160 E info@makingplans-architecture.co.uk
W www.makingplans-architecture.co.uk