


NOTES

All dimensions must be checked on site and only scaled from this drawing for planning purposes only

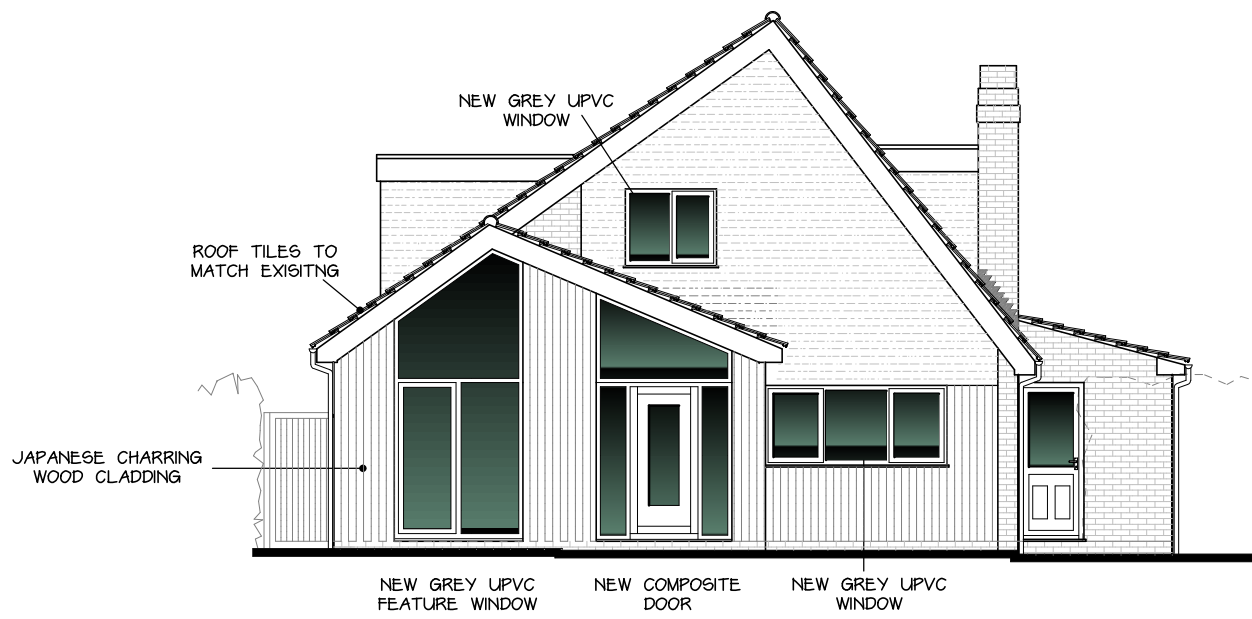

PROPOSED FRONT (N) ELEVATION
1:100




PROPOSED SIDE (W) ELEVATION
1:100




PROPOSED REAR (S) ELEVATION
1:100





PROPOSED SIDE (E) ELEVATION
1:100

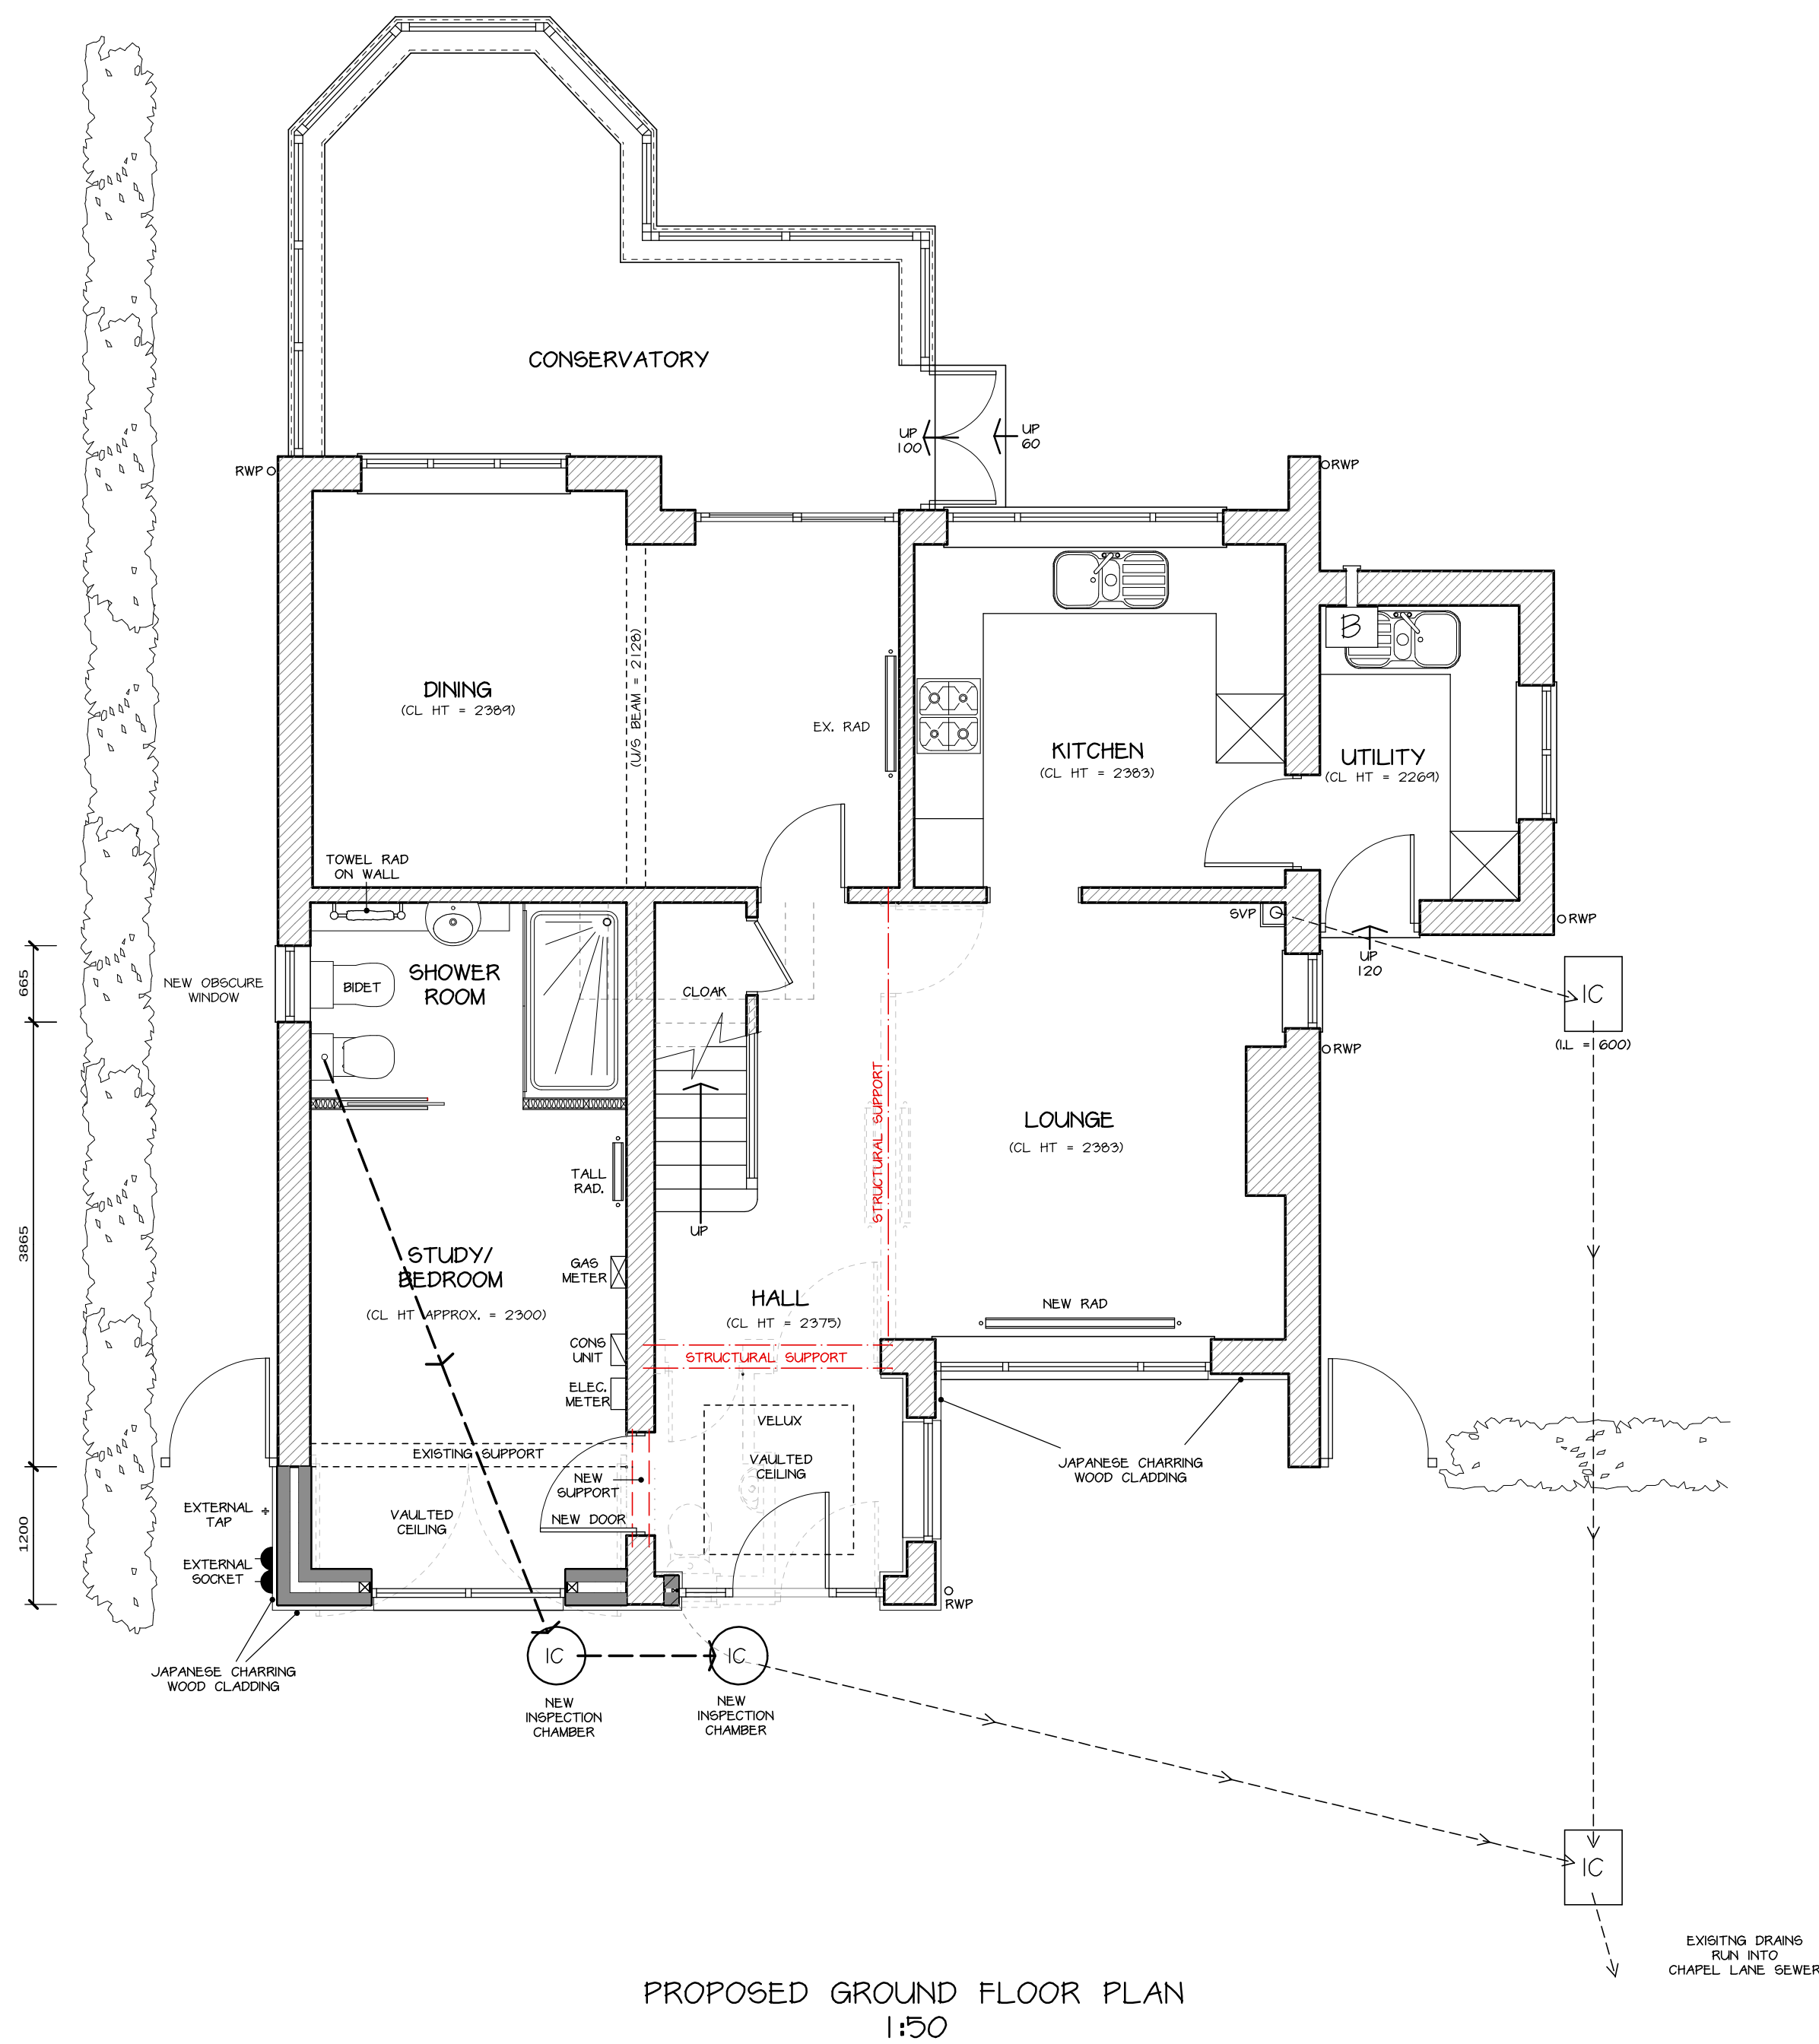

PROPOSED GROUND FLOOR PLAN
1:50

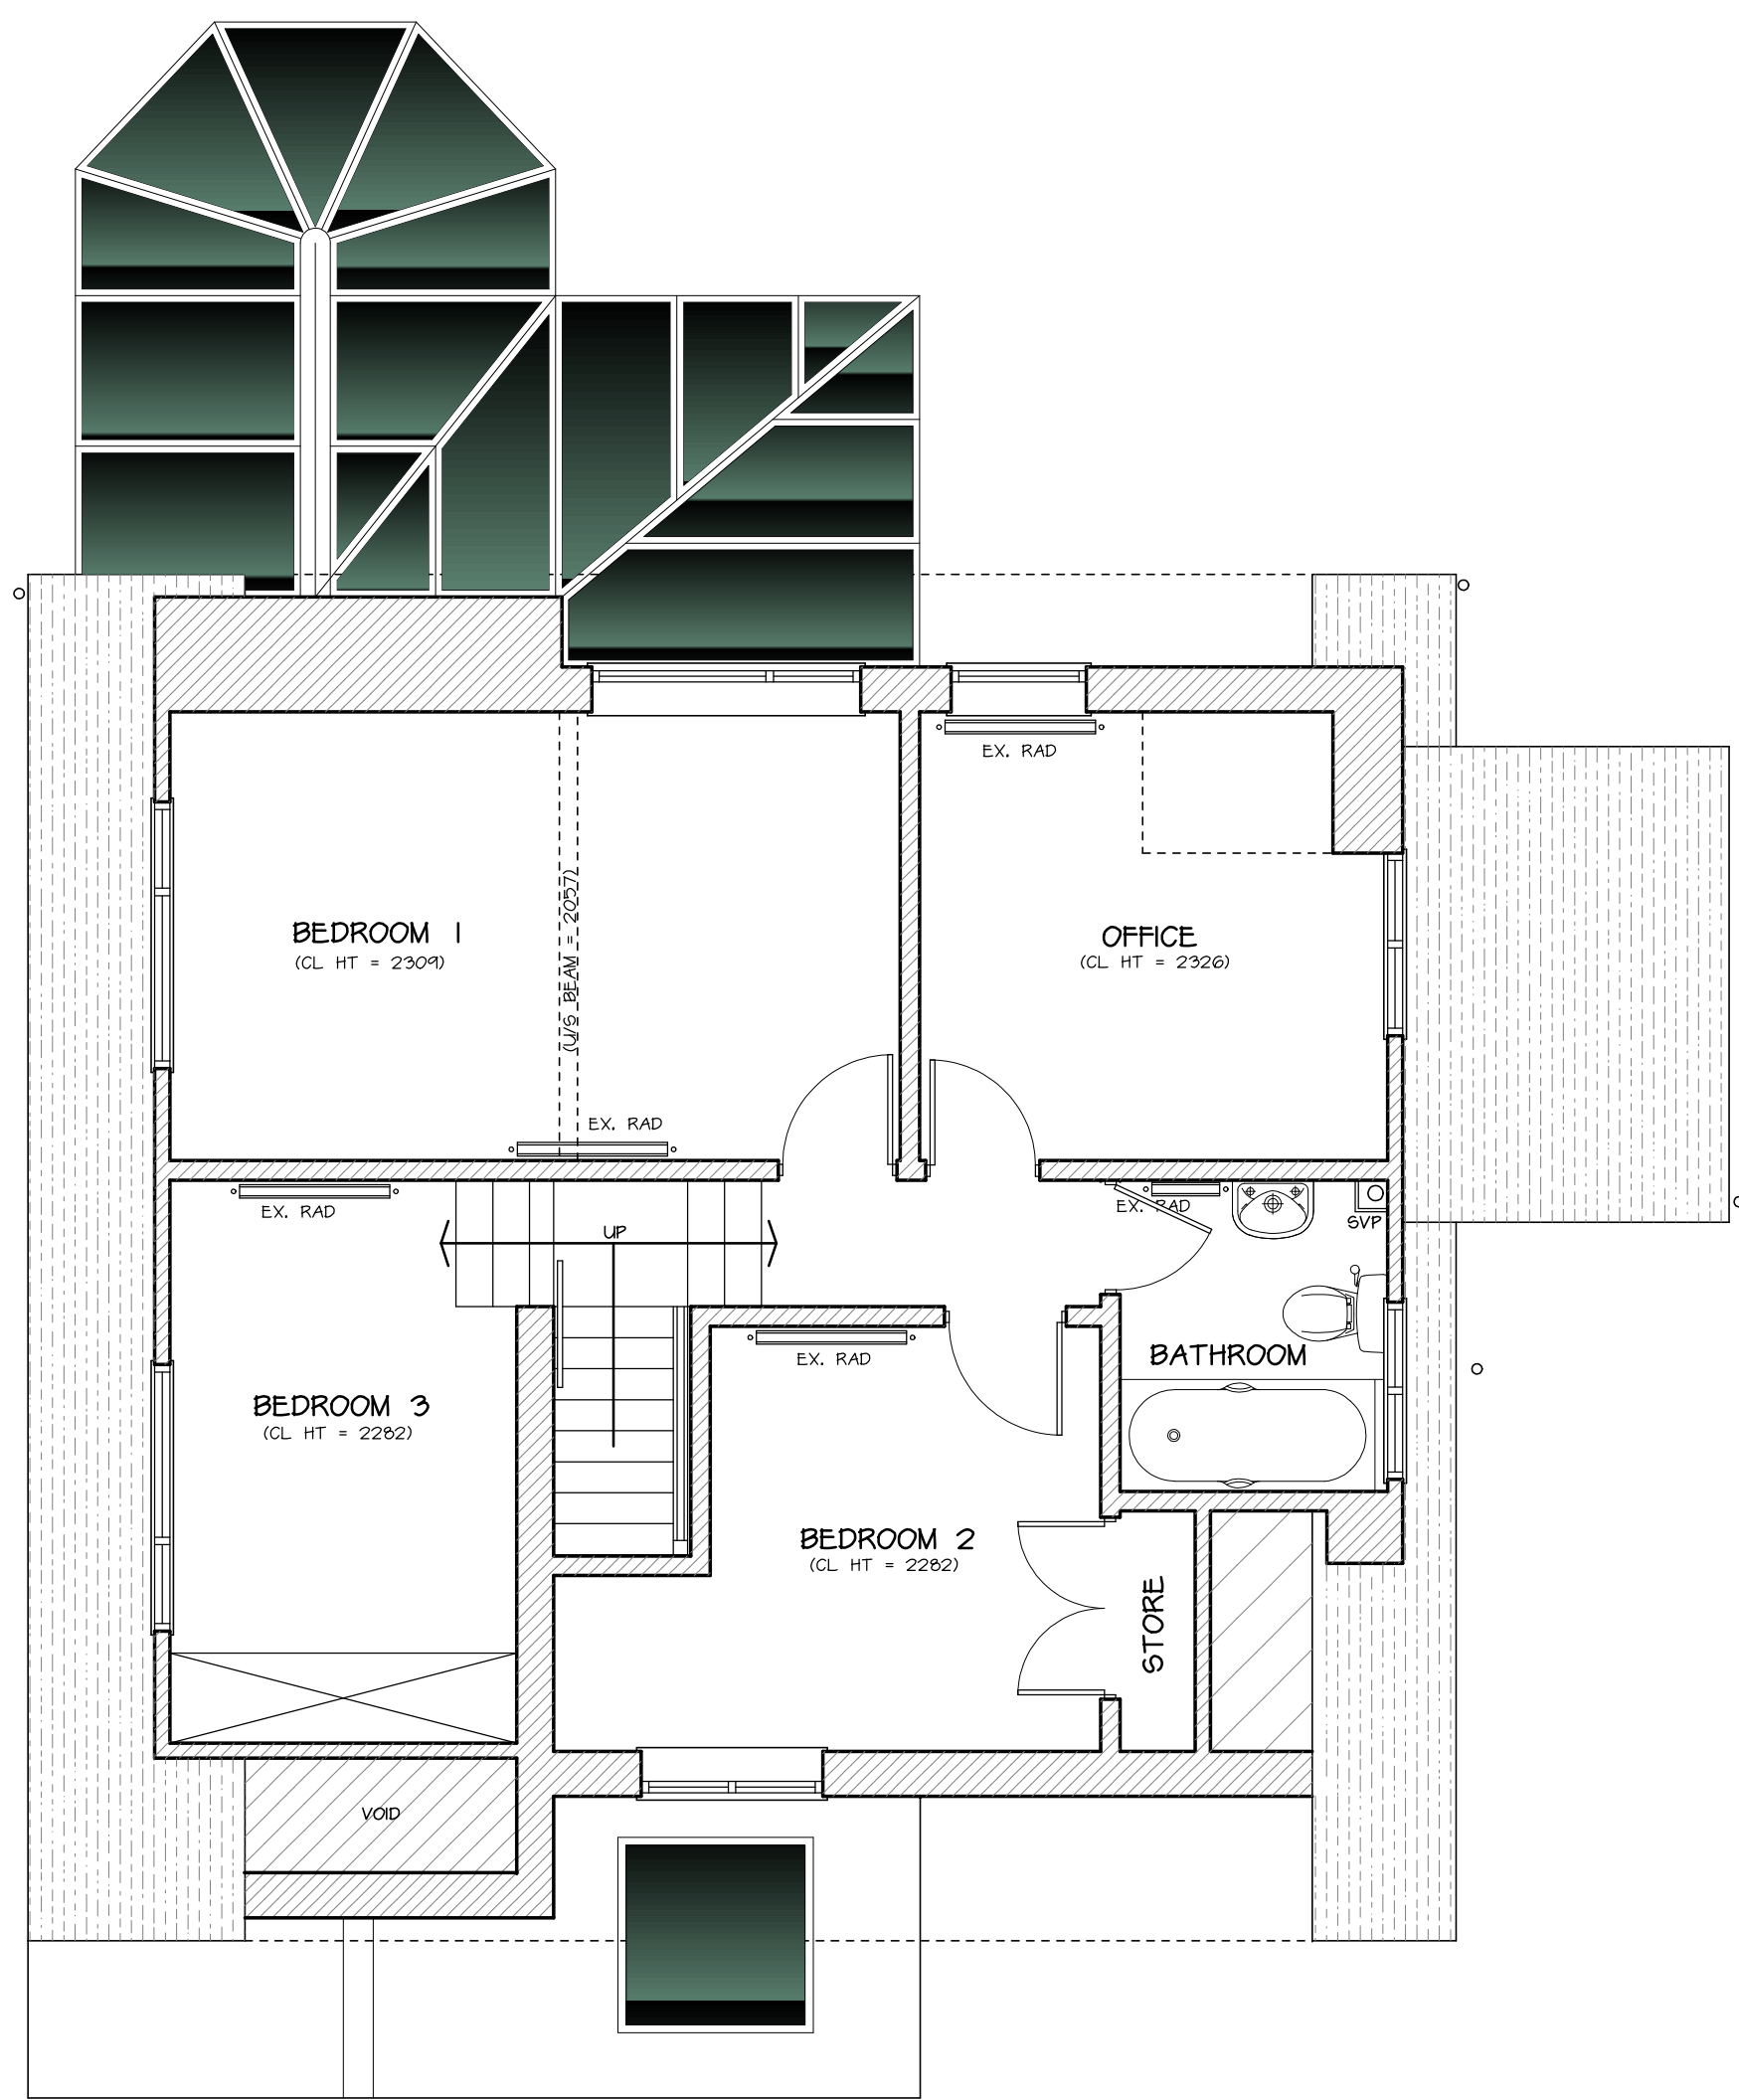

PROPOSED FIRST FLOOR PLAN
1:50

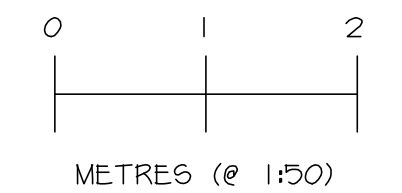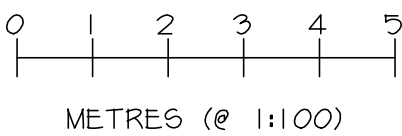

Date	Revisions

© copyright

Client
M6 HEATHCOTE

Location
WHITE GABLES
7 CHAPEL LANE
BARROW ON TRENT
DERBYSHIRE
DE73 7HE

Proposal
PROPOSED FRONT
EXTENSION, GARAGE CONVERSION
& INTERNAL ALTERATIONS

Drawing Title
PROPOSED FLOOR
PLANS AND ELEVATIONS

Scale
1:50 & 1:100

Date
DEC 2021

Drawn by
KJL

Org No.
J3414-04

Revision

