


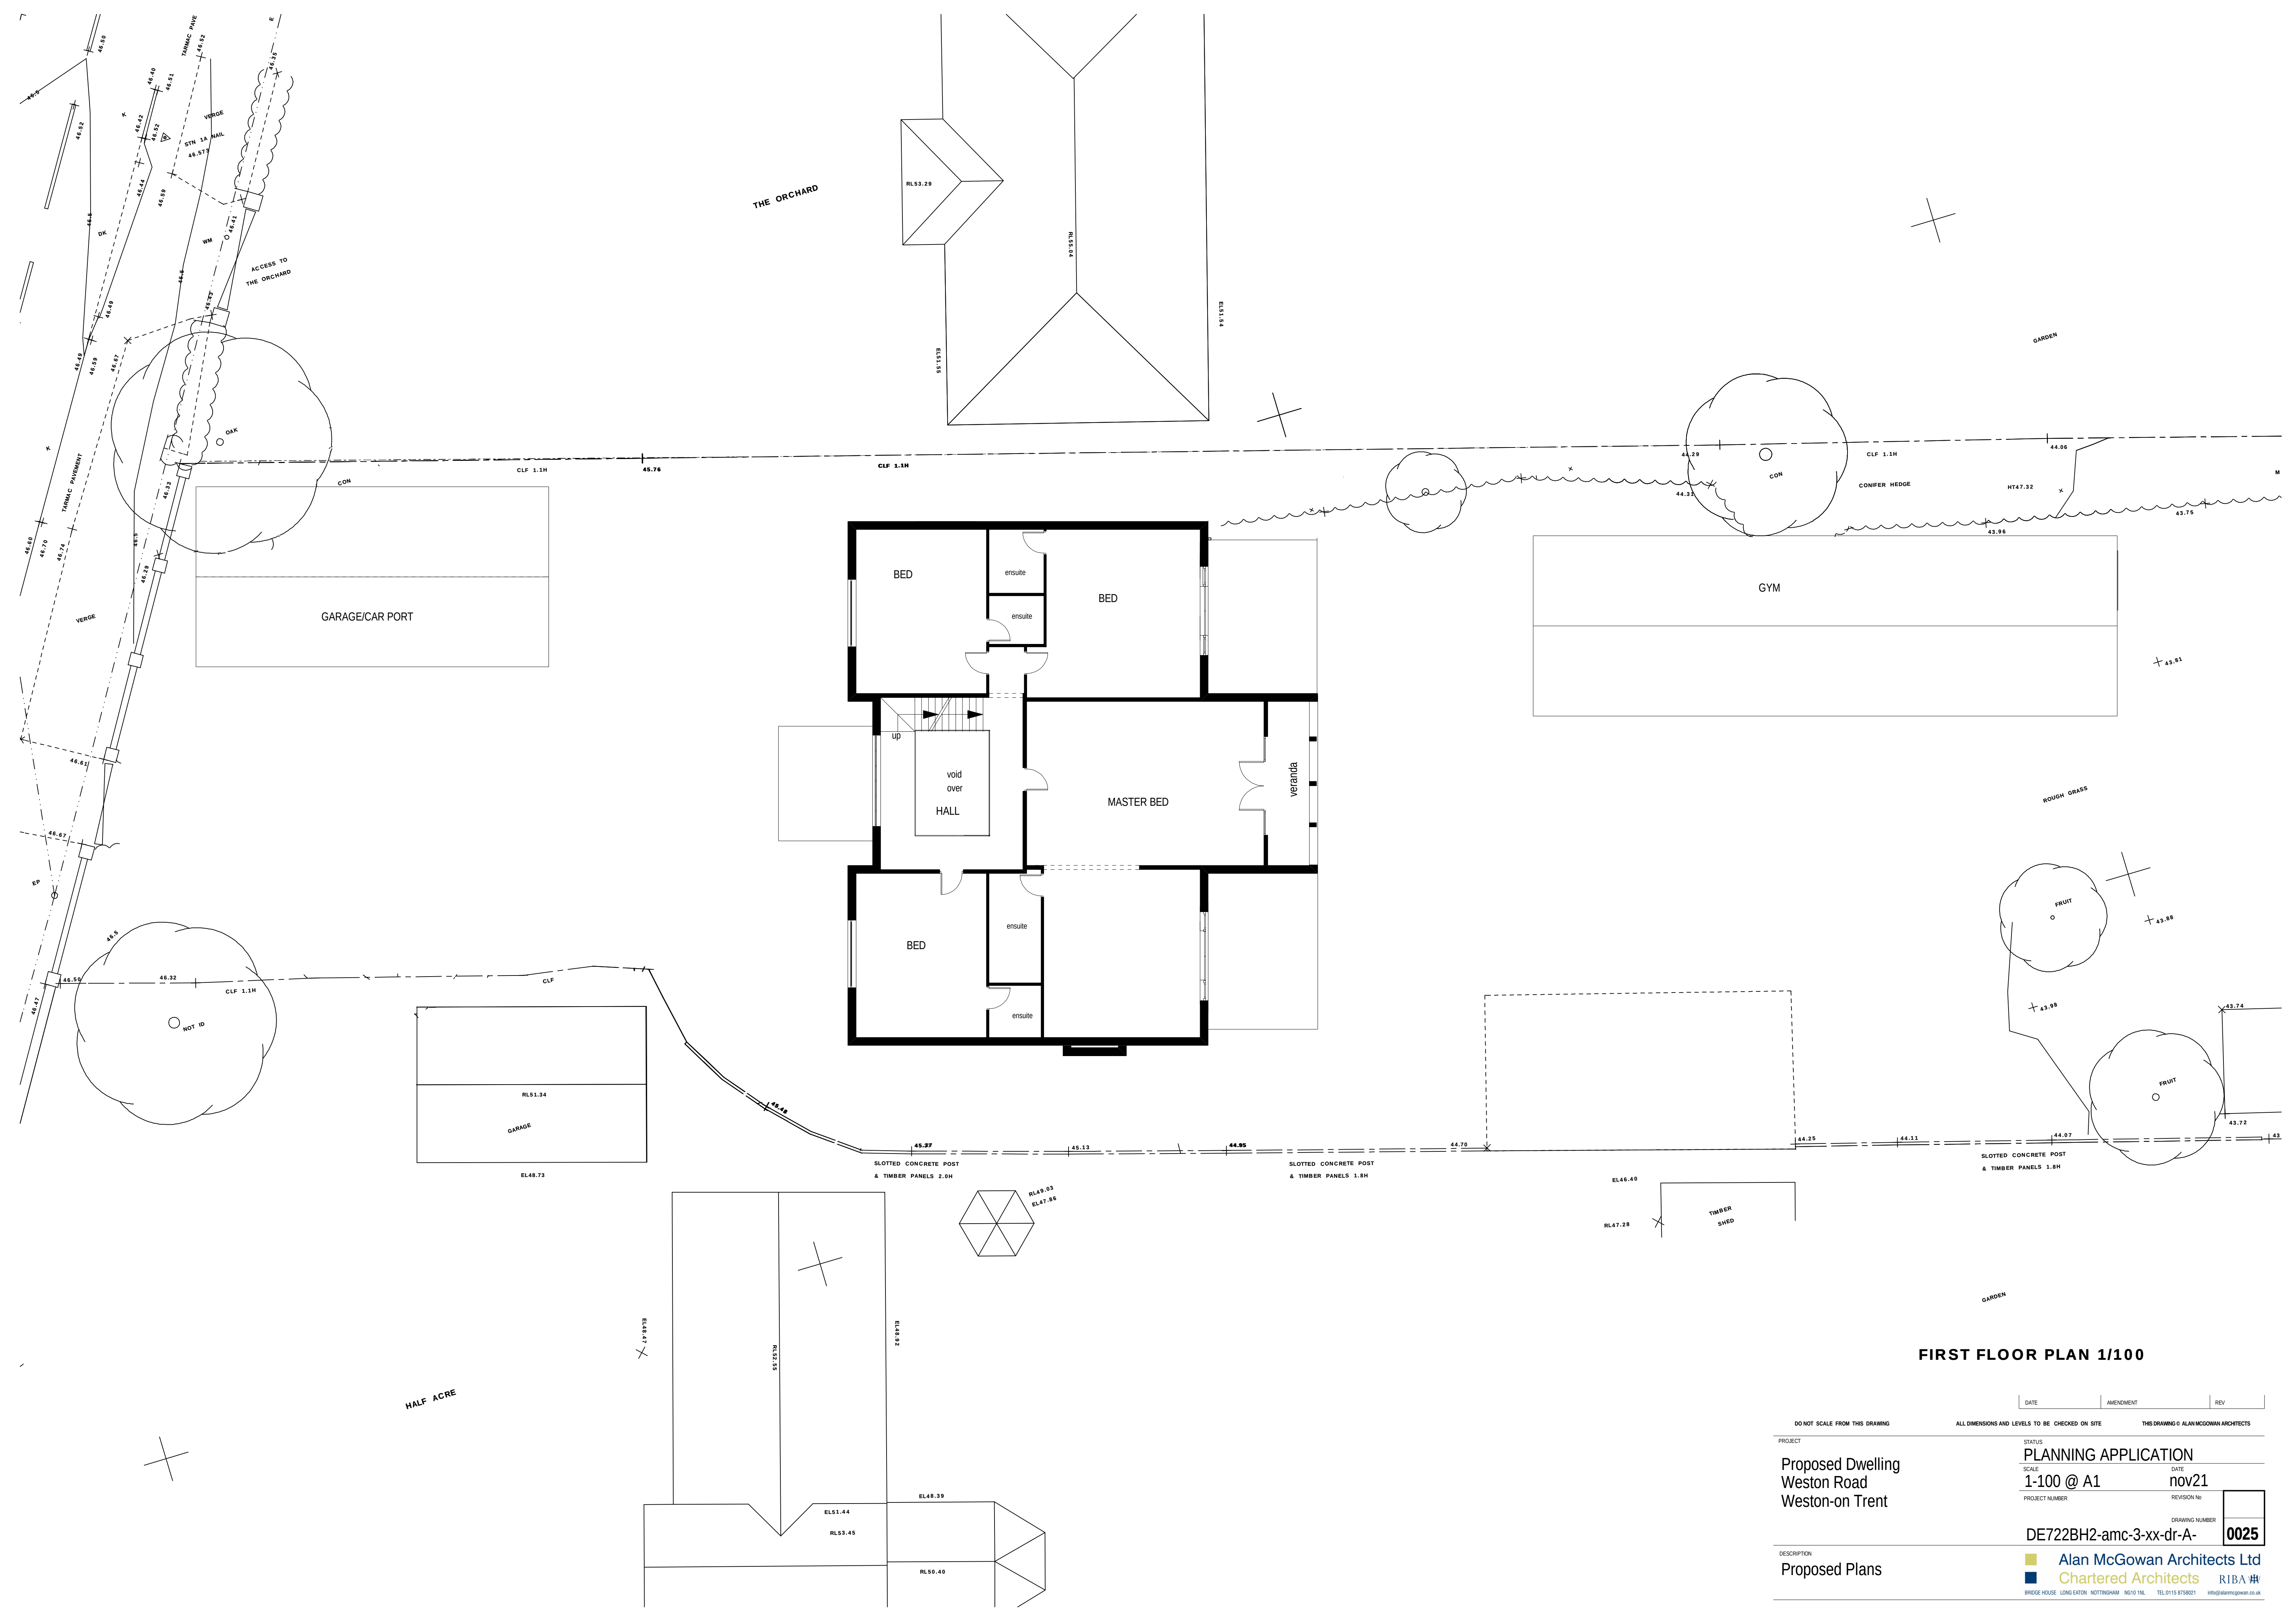

FIRST FLOOR PLAN 1/100

DO NOT SCALE FROM THIS DRAWING		ALL DIMENSIONS AND LEVELS TO BE CHECKED ON SITE		THIS DRAWING © ALAN MCGOWAN ARCHITECTS	
PROJECT		STATUS		DATE	
Proposed Dwelling		PLANNING APPLICATION		nov21	
Weston Road		SCALE		1-100 @ A1	
Weston-on Trent		PROJECT NUMBER		DE722BH2-amc-3-xx-dr-A-	
		REVISION No		DRAWING NUMBER	
				0025	
DESCRIPTION		Alan McGowan Architects Ltd		RIBA	
Proposed Plans		Chartered Architects		info@alancgowan.co.uk	
		BRIDGE HOUSE · LONG EATON · NOTTINGHAM · NG10 1NL		TEL 0115 8758021	