


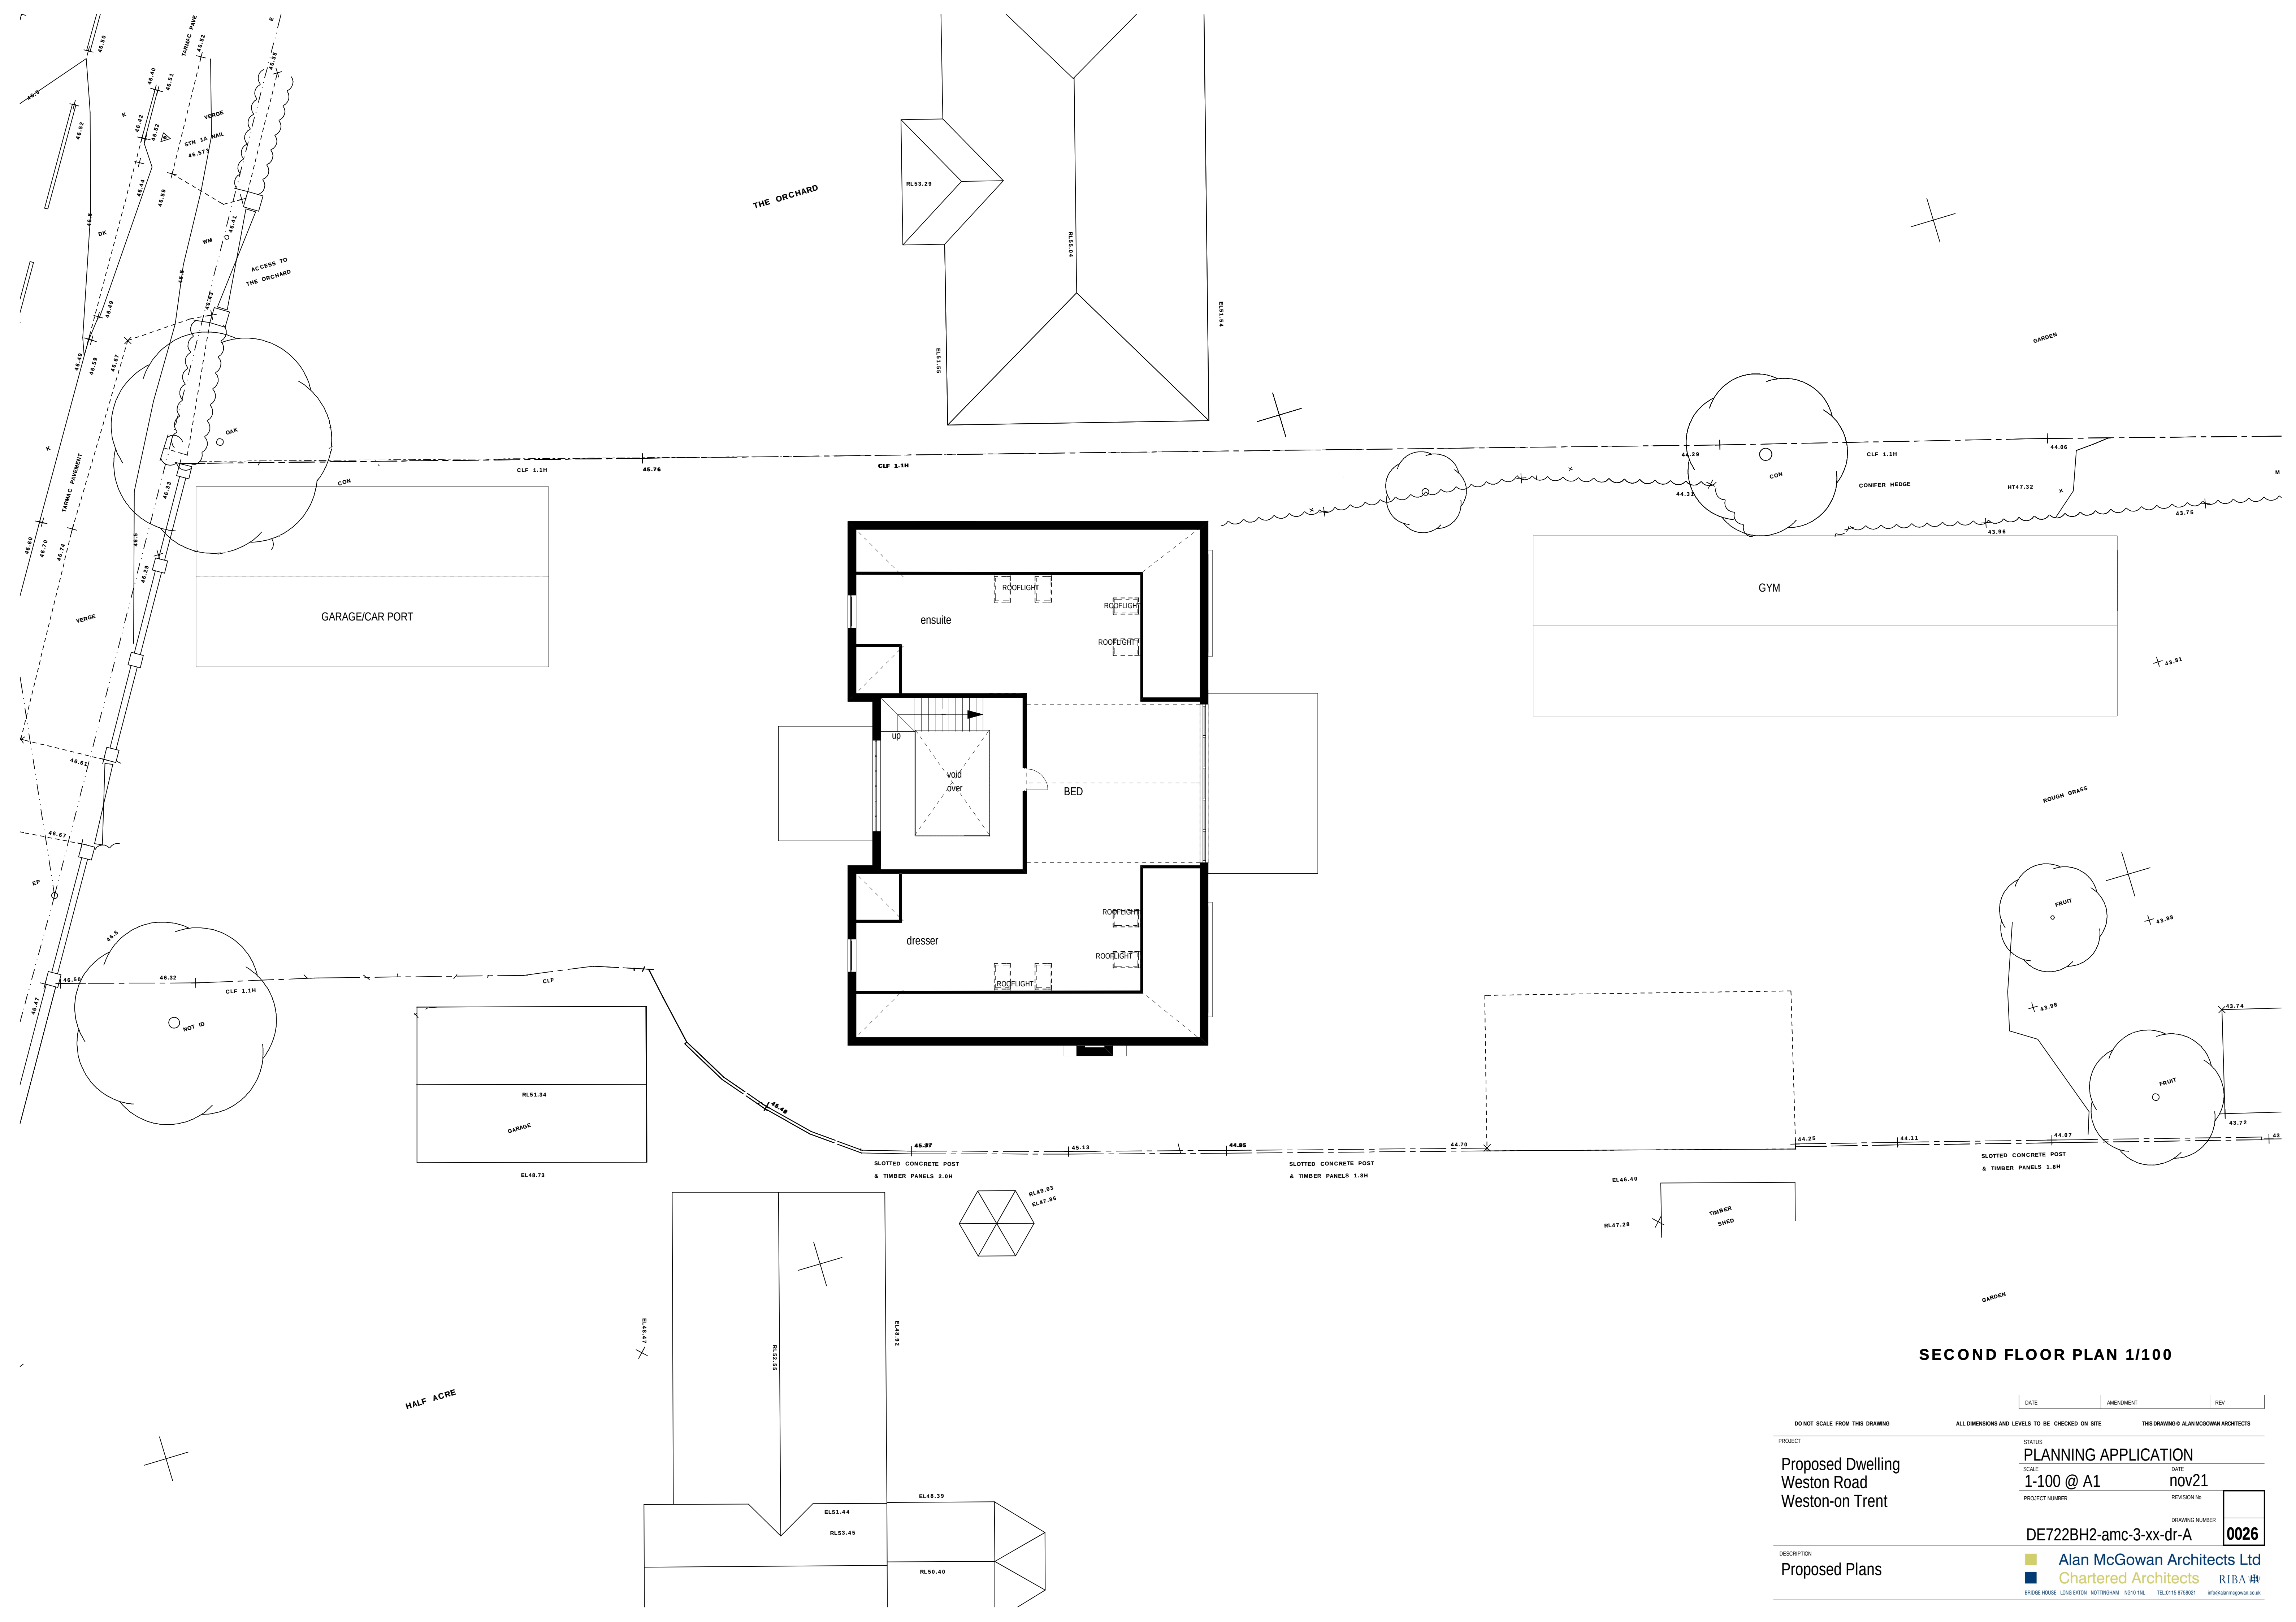

SECOND FLOOR PLAN 1/100

DO NOT SCALE FROM THIS DRAWING		ALL DIMENSIONS AND LEVELS TO BE CHECKED ON SITE		THIS DRAWING © ALAN MCGOWAN ARCHITECTS	
PROJECT		STATUS		DATE	
Proposed Dwelling		PLANNING APPLICATION		nov21	
Weston Road		SCALE		1-100 @ A1	
Weston-on Trent		PROJECT NUMBER		DE722BH2-amc-3-xx-dr-A	
		DRAWING NUMBER		0026	
DESCRIPTION		Alan McGowan Architects Ltd		Chartered Architects	
Proposed Plans		RIBA		info@alancgowan.co.uk	