





PRINCIPAL WESTON Rd ELEVATION



REAR ELEVATION

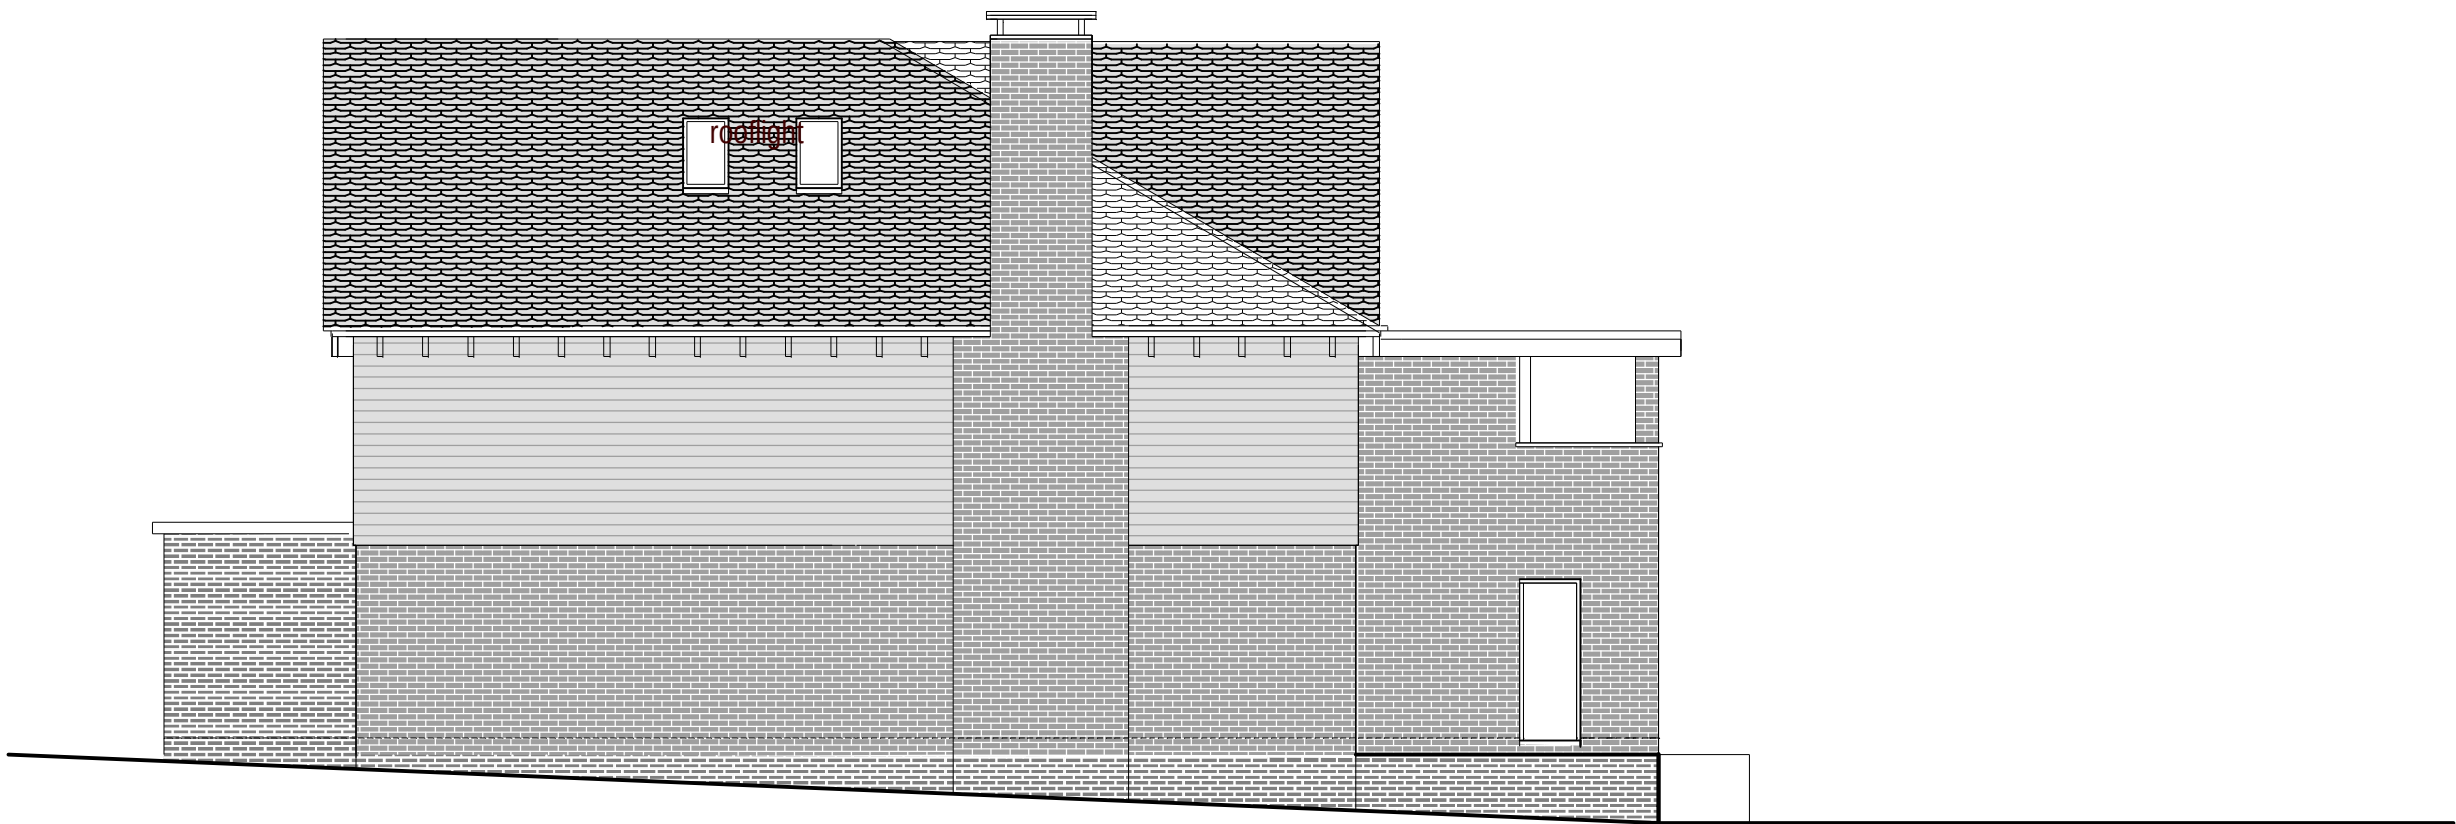

SIDE south ELEVATION

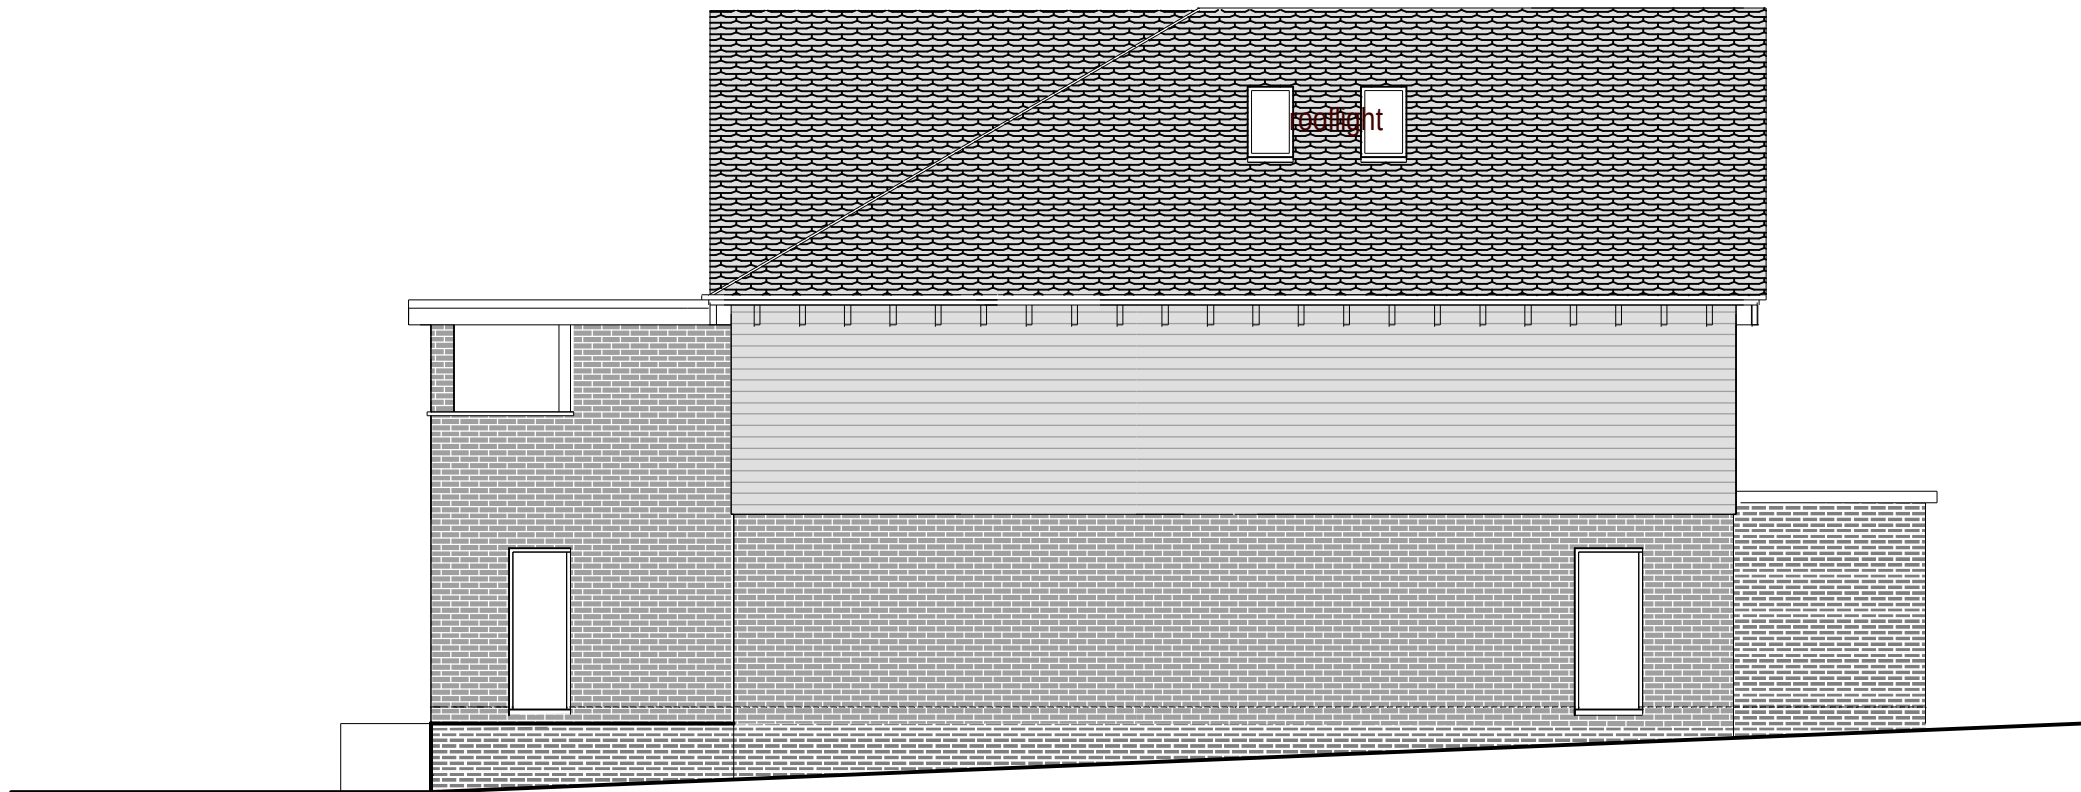

SIDE north ELEVATION

SHEDULE OF MATERIALS

- 1-Brickwork colour & type to match existing & to be agreed with LPA
- 2-Composite cladding colour & to be agreed with LPA
- 3-Glazing-alluminium colour to be agreed with LPA
- 4-Tiled roof at 45 & 30 degree colour to be agreed with LPA

PRINCIPAL ELEVATIONS 1/100

DO NOT SCALE FROM THIS DRAWING		ALL DIMENSIONS AND LEVELS TO BE CHECKED ON SITE		THIS DRAWING © ALAN MCGOWAN ARCHITECTS	
PROJECT		STATUS		DATE	
Proposed Dwelling		PLANNING APPLICATION		DEC21	
Weston Road		SCALE		1-100 @ A1	
Weston-on Trent		PROJECT NUMBER		REVISION No	
		DE722BH2-amc-3-xx-dr-A-		DRAWING NUMBER	
				0027	
DESCRIPTION		Alan McGowan Architects Ltd		RIBA #	
Proposed Plans		Chartered Architects			
		BRIDGE HOUSE LONG EATON NOTTINGHAM NG10 1NL TEL 0115 8758021 info@alanncgowan.co.uk			