


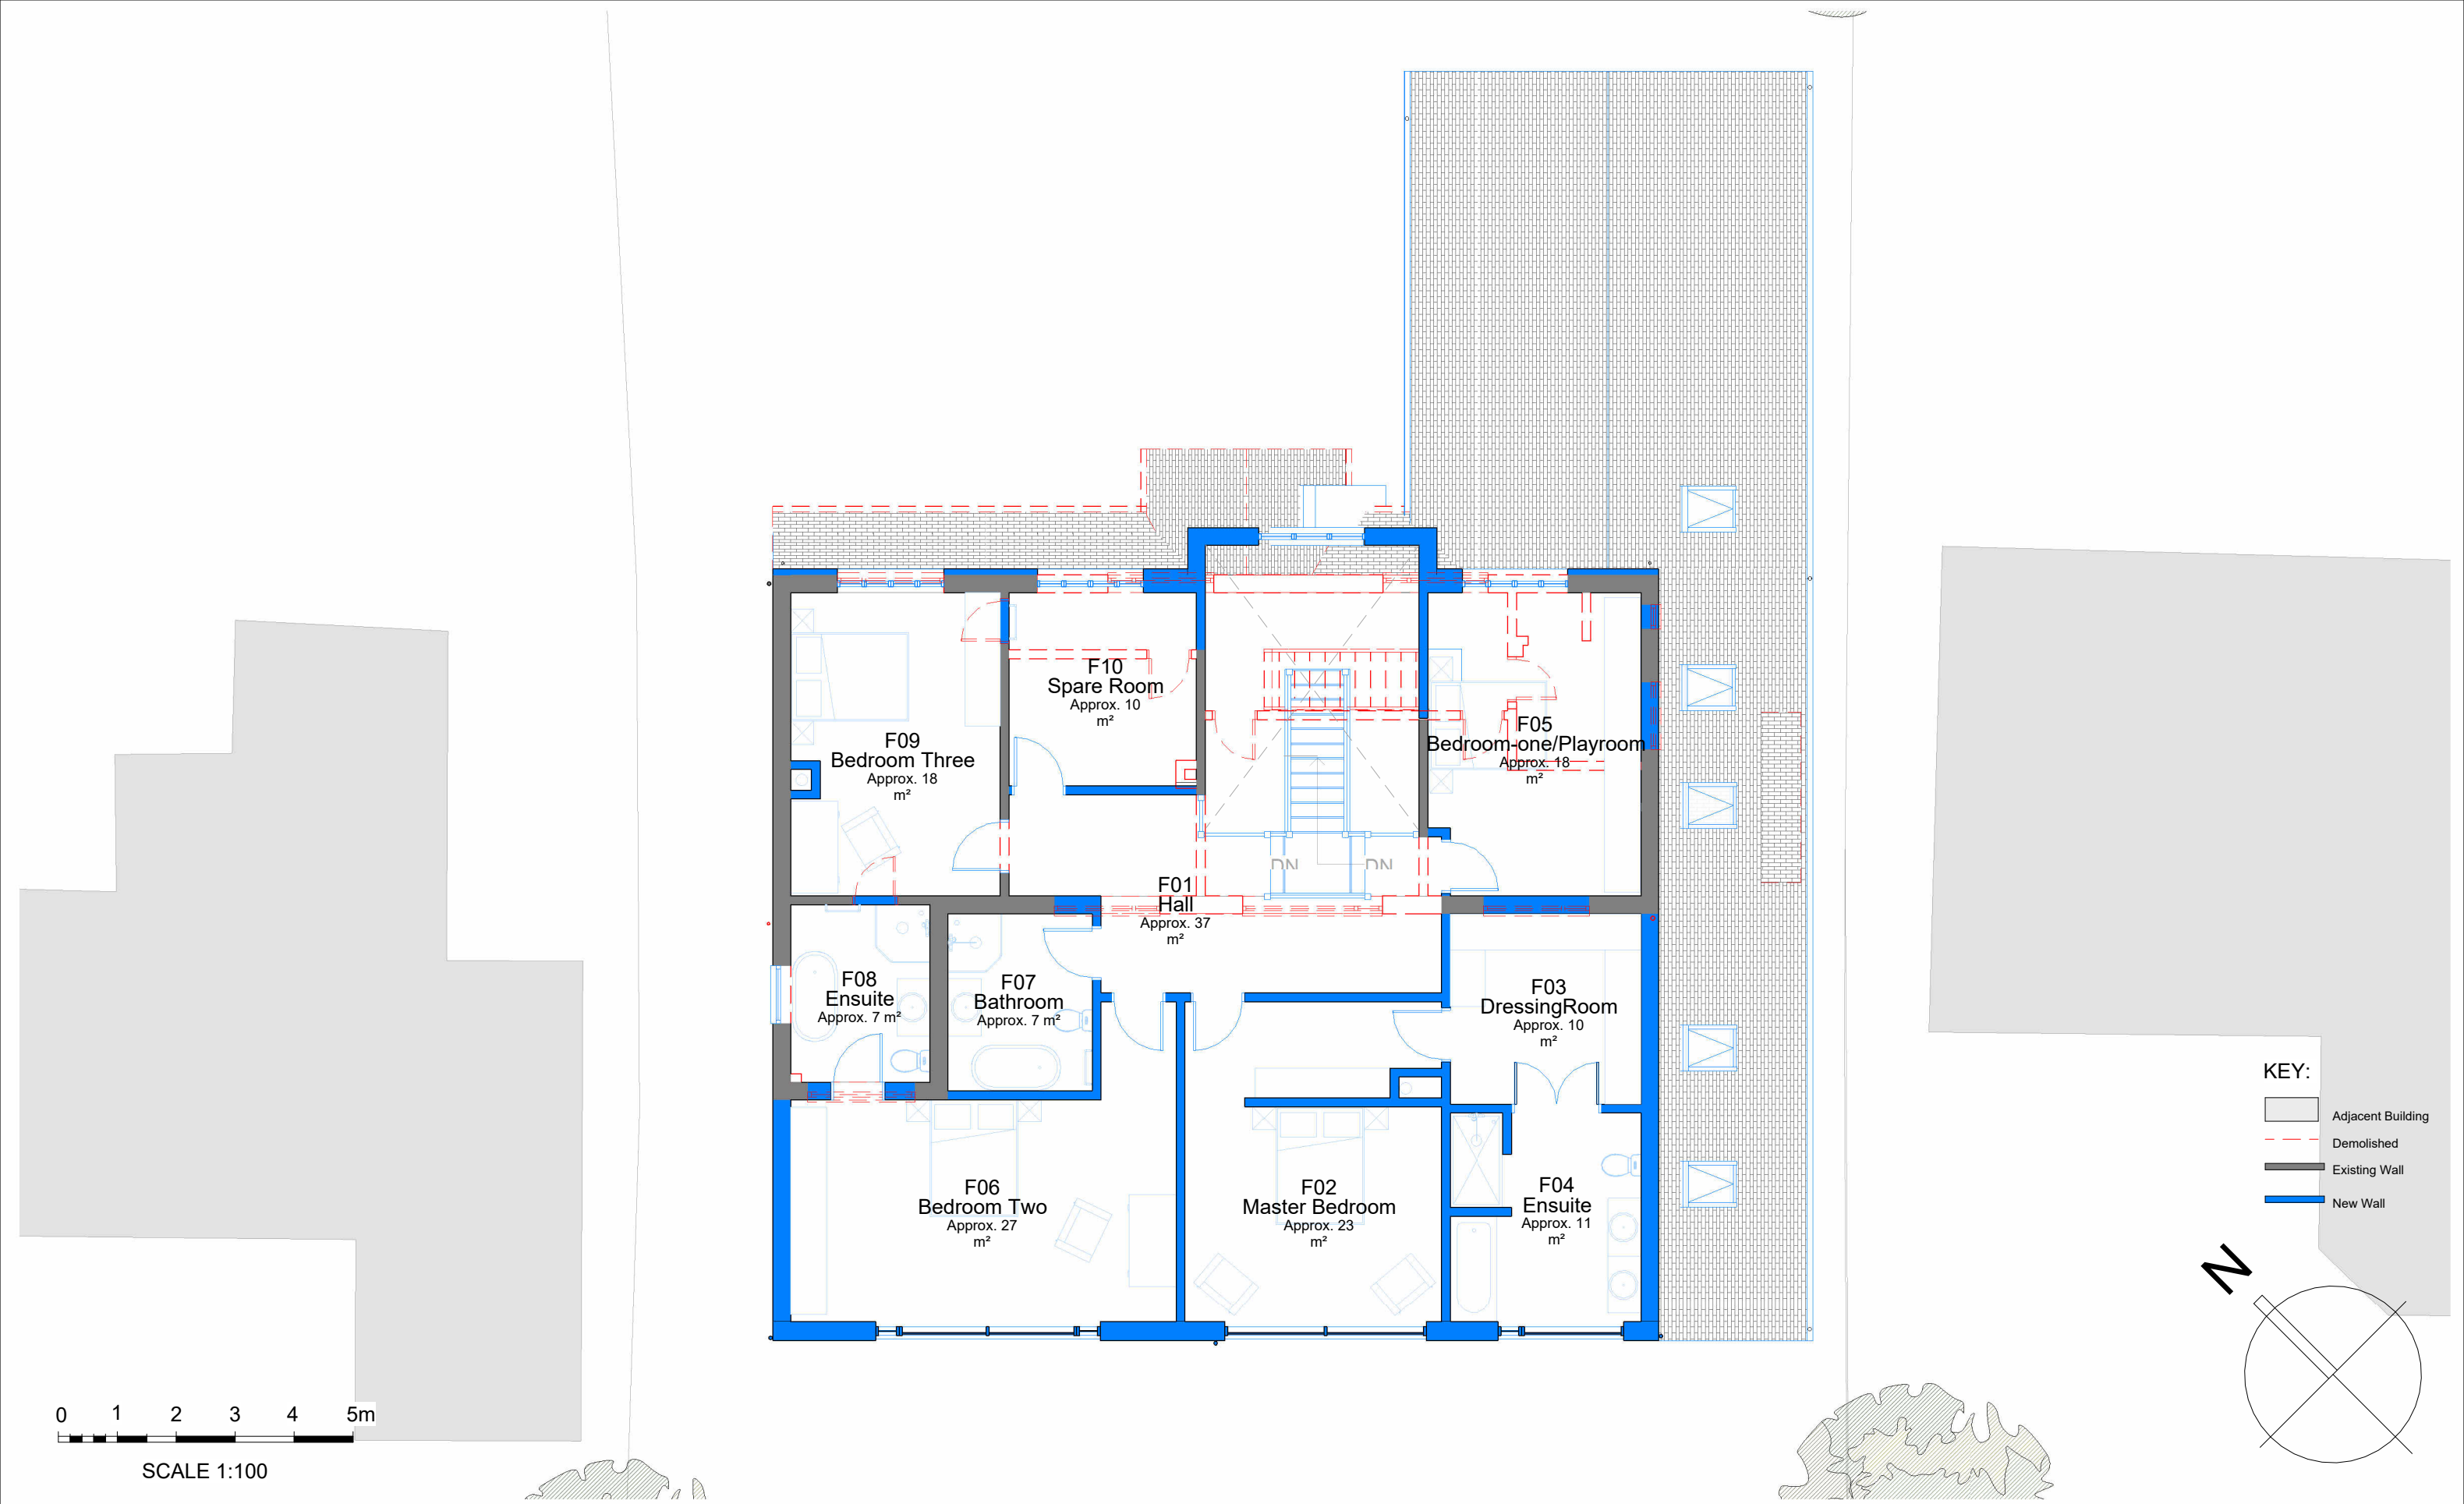

**KEY:**

- Adjacent Building
- Demolished
- Existing Wall
- New Wall

0 1 2 3 4 5m  
SCALE 1:100

Newark Studio  
t: 01635 605100

Derby Studio  
t: 01332 557557  
Manchester Studio  
t: 0161 8261042



• All rights described in chapter IV of the copyright, designs and patents act 1988 have been generally asserted  
• Where any drawing is to be read in conjunction with another, including specialists, the two drawings shall be cross-checked and any discrepancies reported to the architect before the work is put in hand  
• All dimensions are in millimeters, all levels are in metres, unless shown otherwise  
• Any discrepancies in dimensions or details on or between these drawings/specifications should be drawn to the attention of the Guy Taylor Associates and or the engineer in writing for clarification  
• Drawing prepared solely for the use of client, as detailed in text box, and is not to be copied, lent or used by any third party without written permission

**A3**  
Original Sheet Size  
STATUS  
PLANNING

| rev | date     | issued | description                                                                         |
|-----|----------|--------|-------------------------------------------------------------------------------------|
| I   | DEC 2021 | IT     | Louvers added to the rear first floor.                                              |
| H   | DEC 2021 | IT     | Movement of flue.                                                                   |
| G   | DEC 2021 | IT     | Flue added.                                                                         |
| F   | DEC 2021 | IT     | Material added onto front elevation and small rearragment due to existing building. |
| E   | DEC 2021 | IT     | Changes to front elevation layout.                                                  |
| D   | NOV 2021 | IT     | Changes to layout as per clients requirements.                                      |
| C   | NOV 2021 | IT     | Moving wall in the kitchen space and bathroom                                       |
| B   | OCT 2021 | IT     | Increasing the size of the kitchen                                                  |
| A   | OCT 2021 | IT     | Changes to layout.                                                                  |

|                                                                   |                  |             |          |                               |          |  |  |
|-------------------------------------------------------------------|------------------|-------------|----------|-------------------------------|----------|--|--|
| PROJECT<br><b>8 Chestnut Way</b><br>Repton,<br>Derby,<br>DE65 6FQ |                  |             |          | CLIENT<br>R. Harrison         |          |  |  |
| DRAWING<br><b>Proposed First Floor</b>                            |                  |             |          |                               |          |  |  |
| SCALE<br>1 : 100                                                  | DATE<br>OCT 2021 | DRAWN<br>IT | CHK<br>- | DRAWING<br>842-1378.1-(08)010 | REV<br>1 |  |  |