


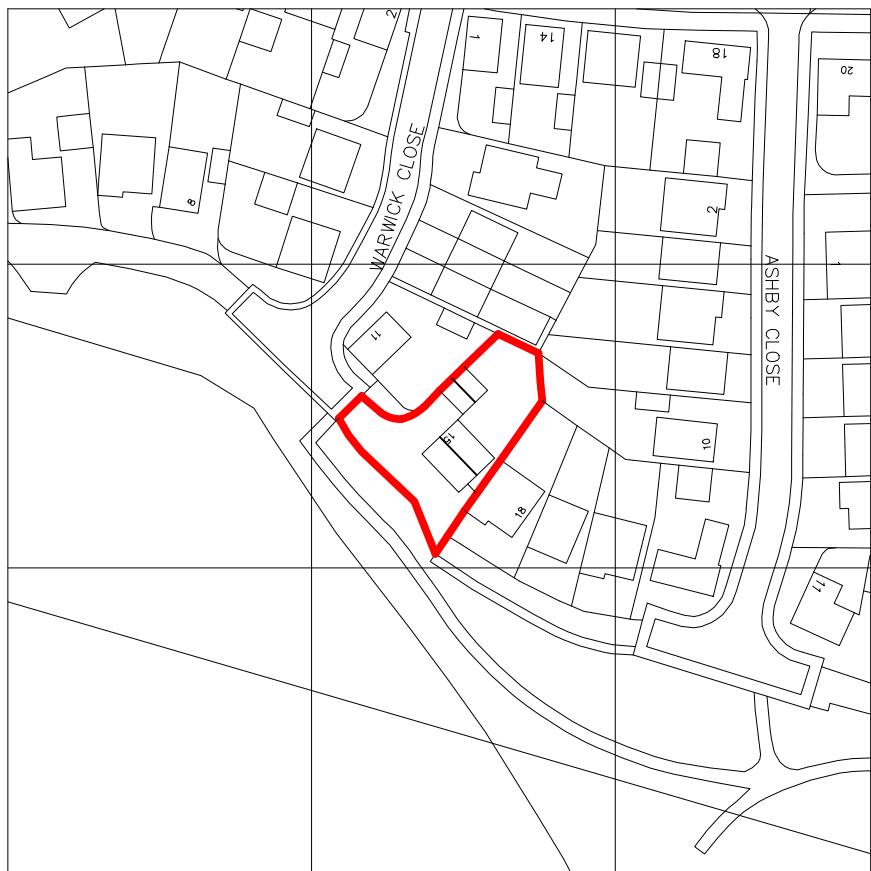
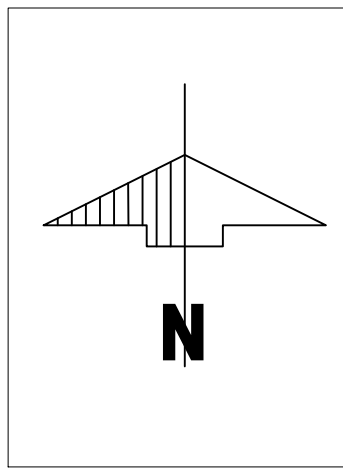


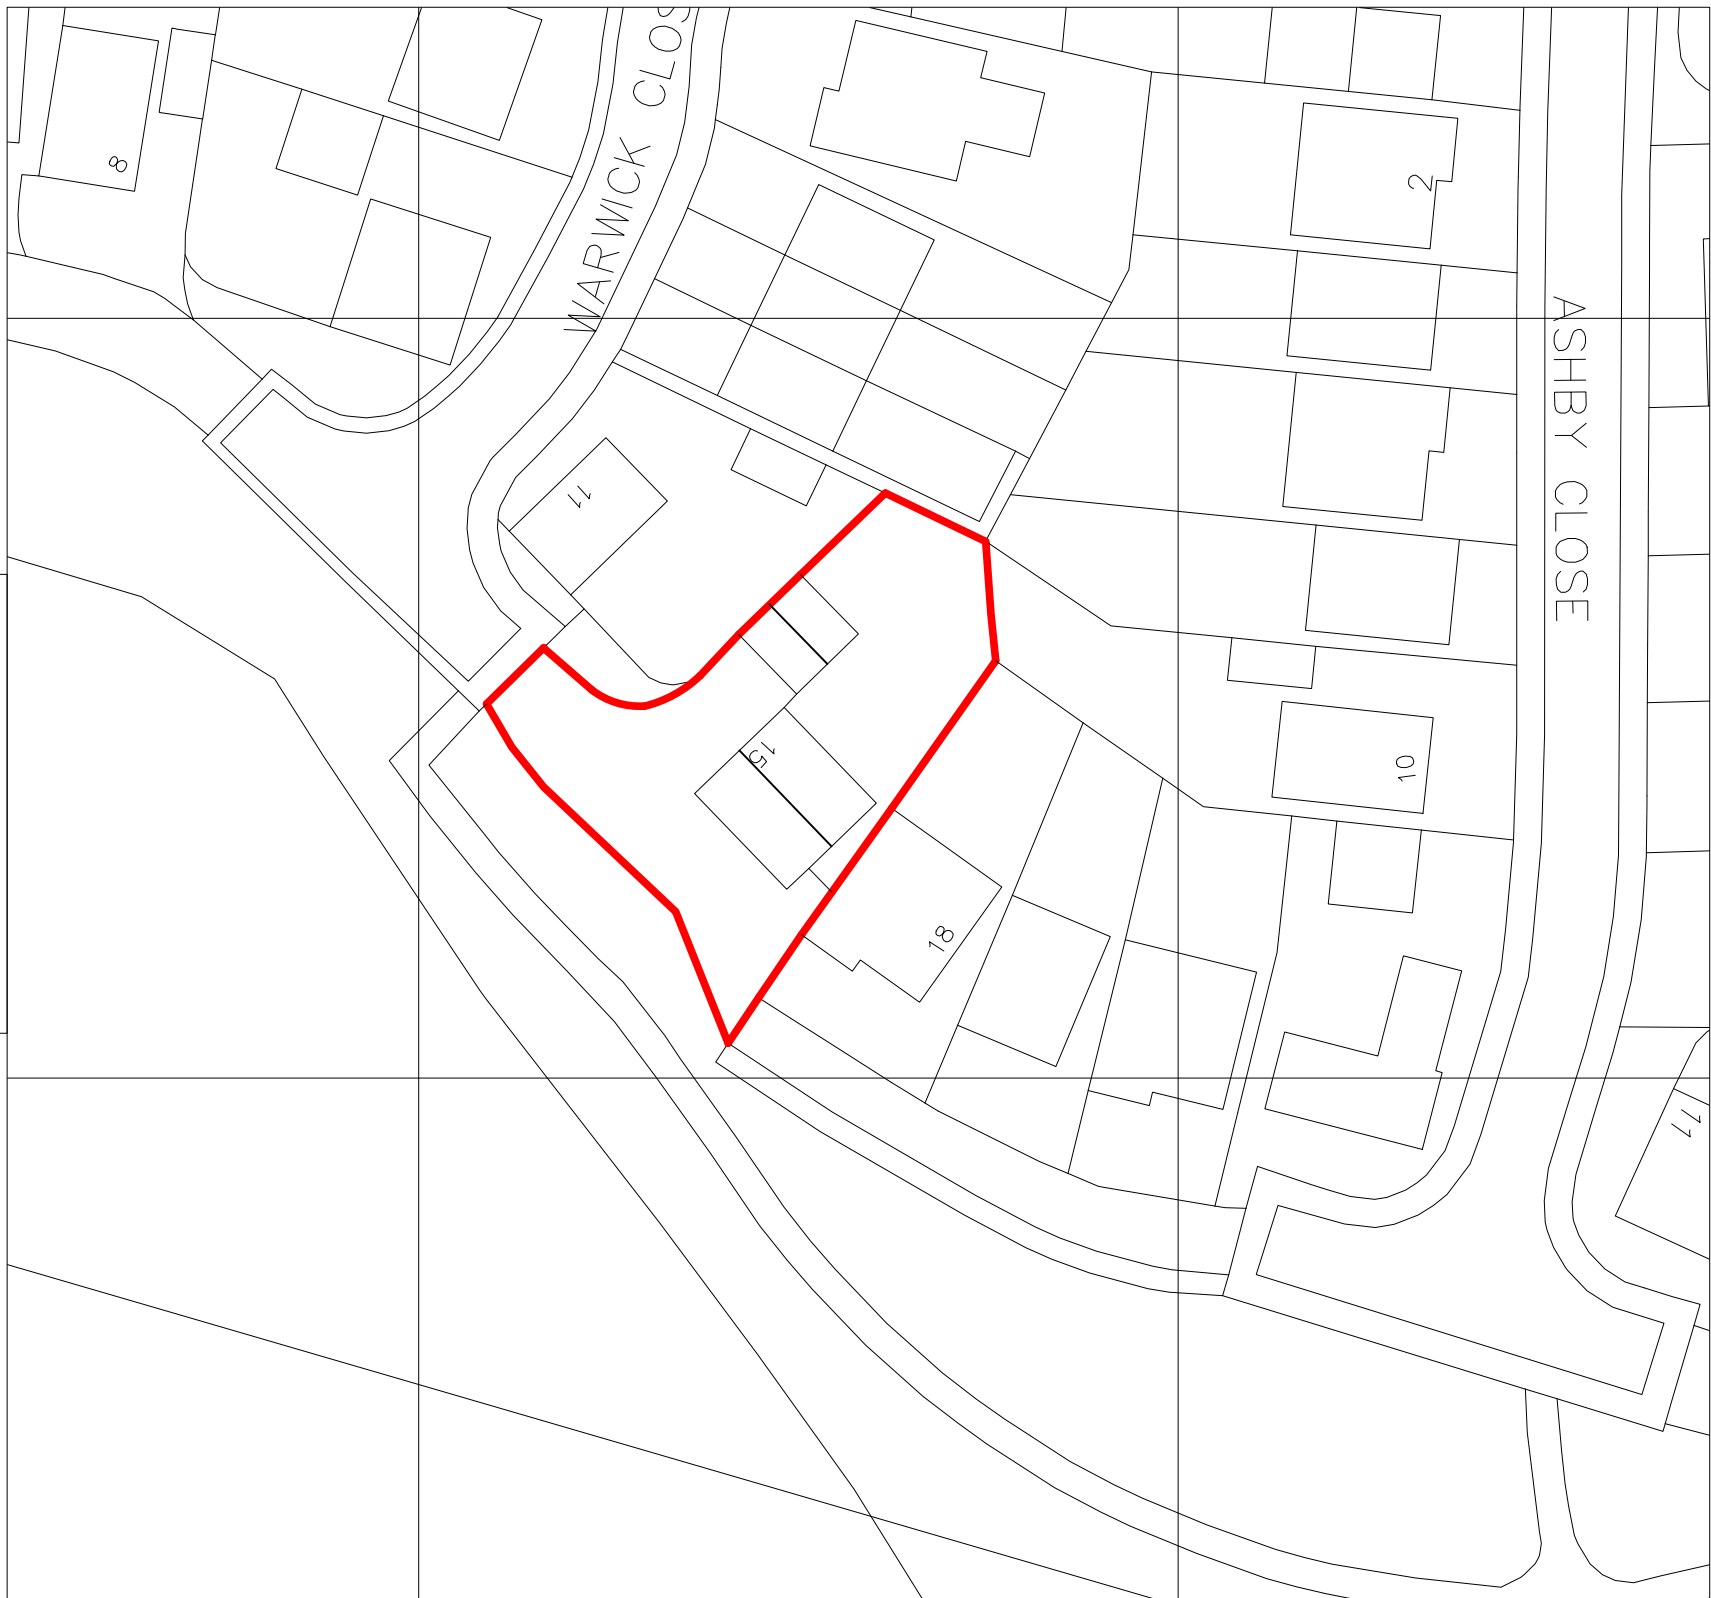

EXISTING OS PLAN (1:1250)

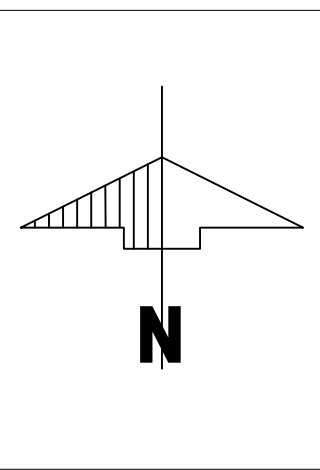

EXISTING BLOCK PLAN (1:500)

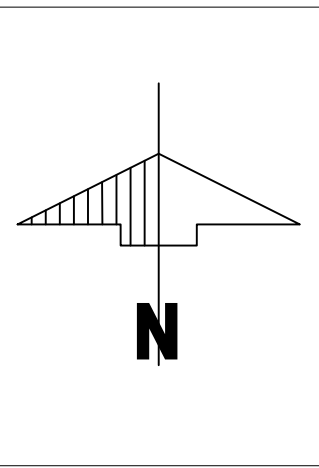

EXISTING SITE PLAN (1:200)

REV.	AMENDMENTS:	DRN.	CHK.	APP.	DATE:
STATUS:					
FOR PLANNING					
DRAWN BY:	CHECKED BY:	APPROVED BY:		SCALE:	
RGG				As Noted @ A1	
DATE:	DATE:	DATE:			
14 Nov 21					

ORIGINAL DRAWING SIZE A1 (1000 X 700)



3 Thompson Close, Mickleover, Derby, DE3 0AU
07999 748 532
a.i.designs@outlook.com

CLIENT:	Mr Aujla
PROJECT:	15 Warwick Close Littleover Derby, DE23 3UY
DRAWING TITLE:	Existing OS, Site & Block Plan
DRAWING NUMBER:	2232-005