






PROPOSED FRONT ELEVATION (SCALE 1:50)

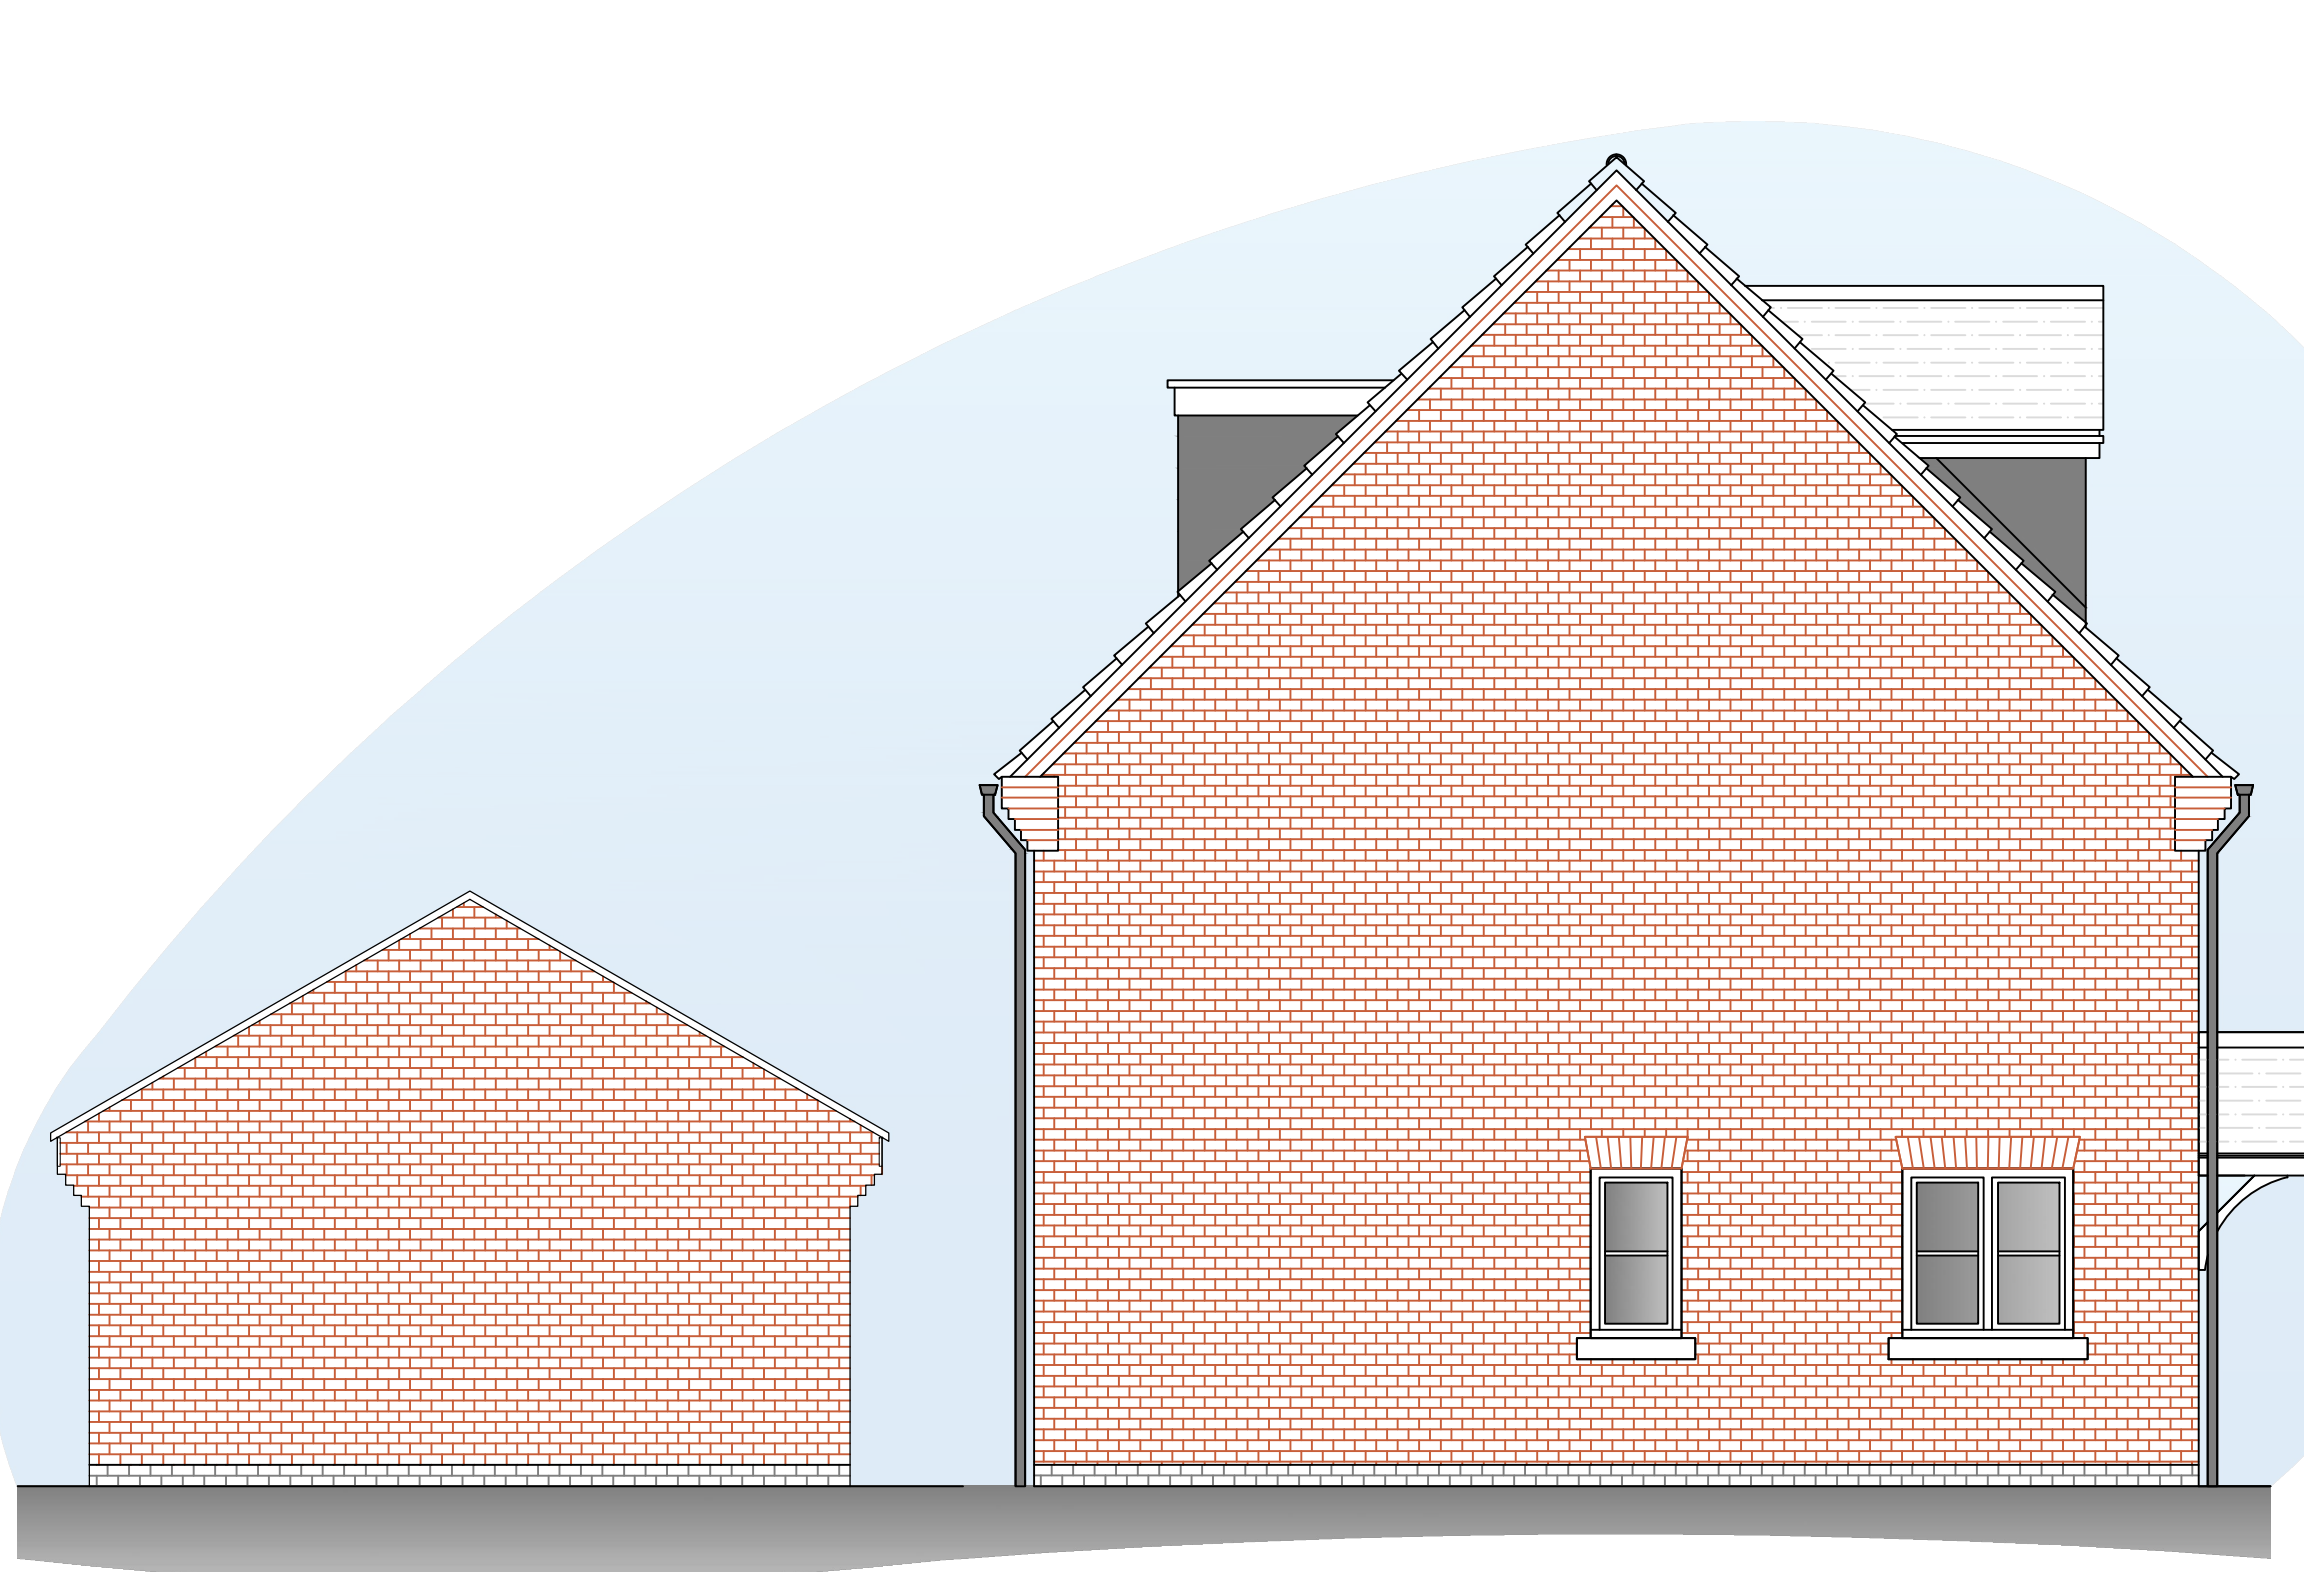

EXISTING SIDE ELEVATION (SCALE 1:50)

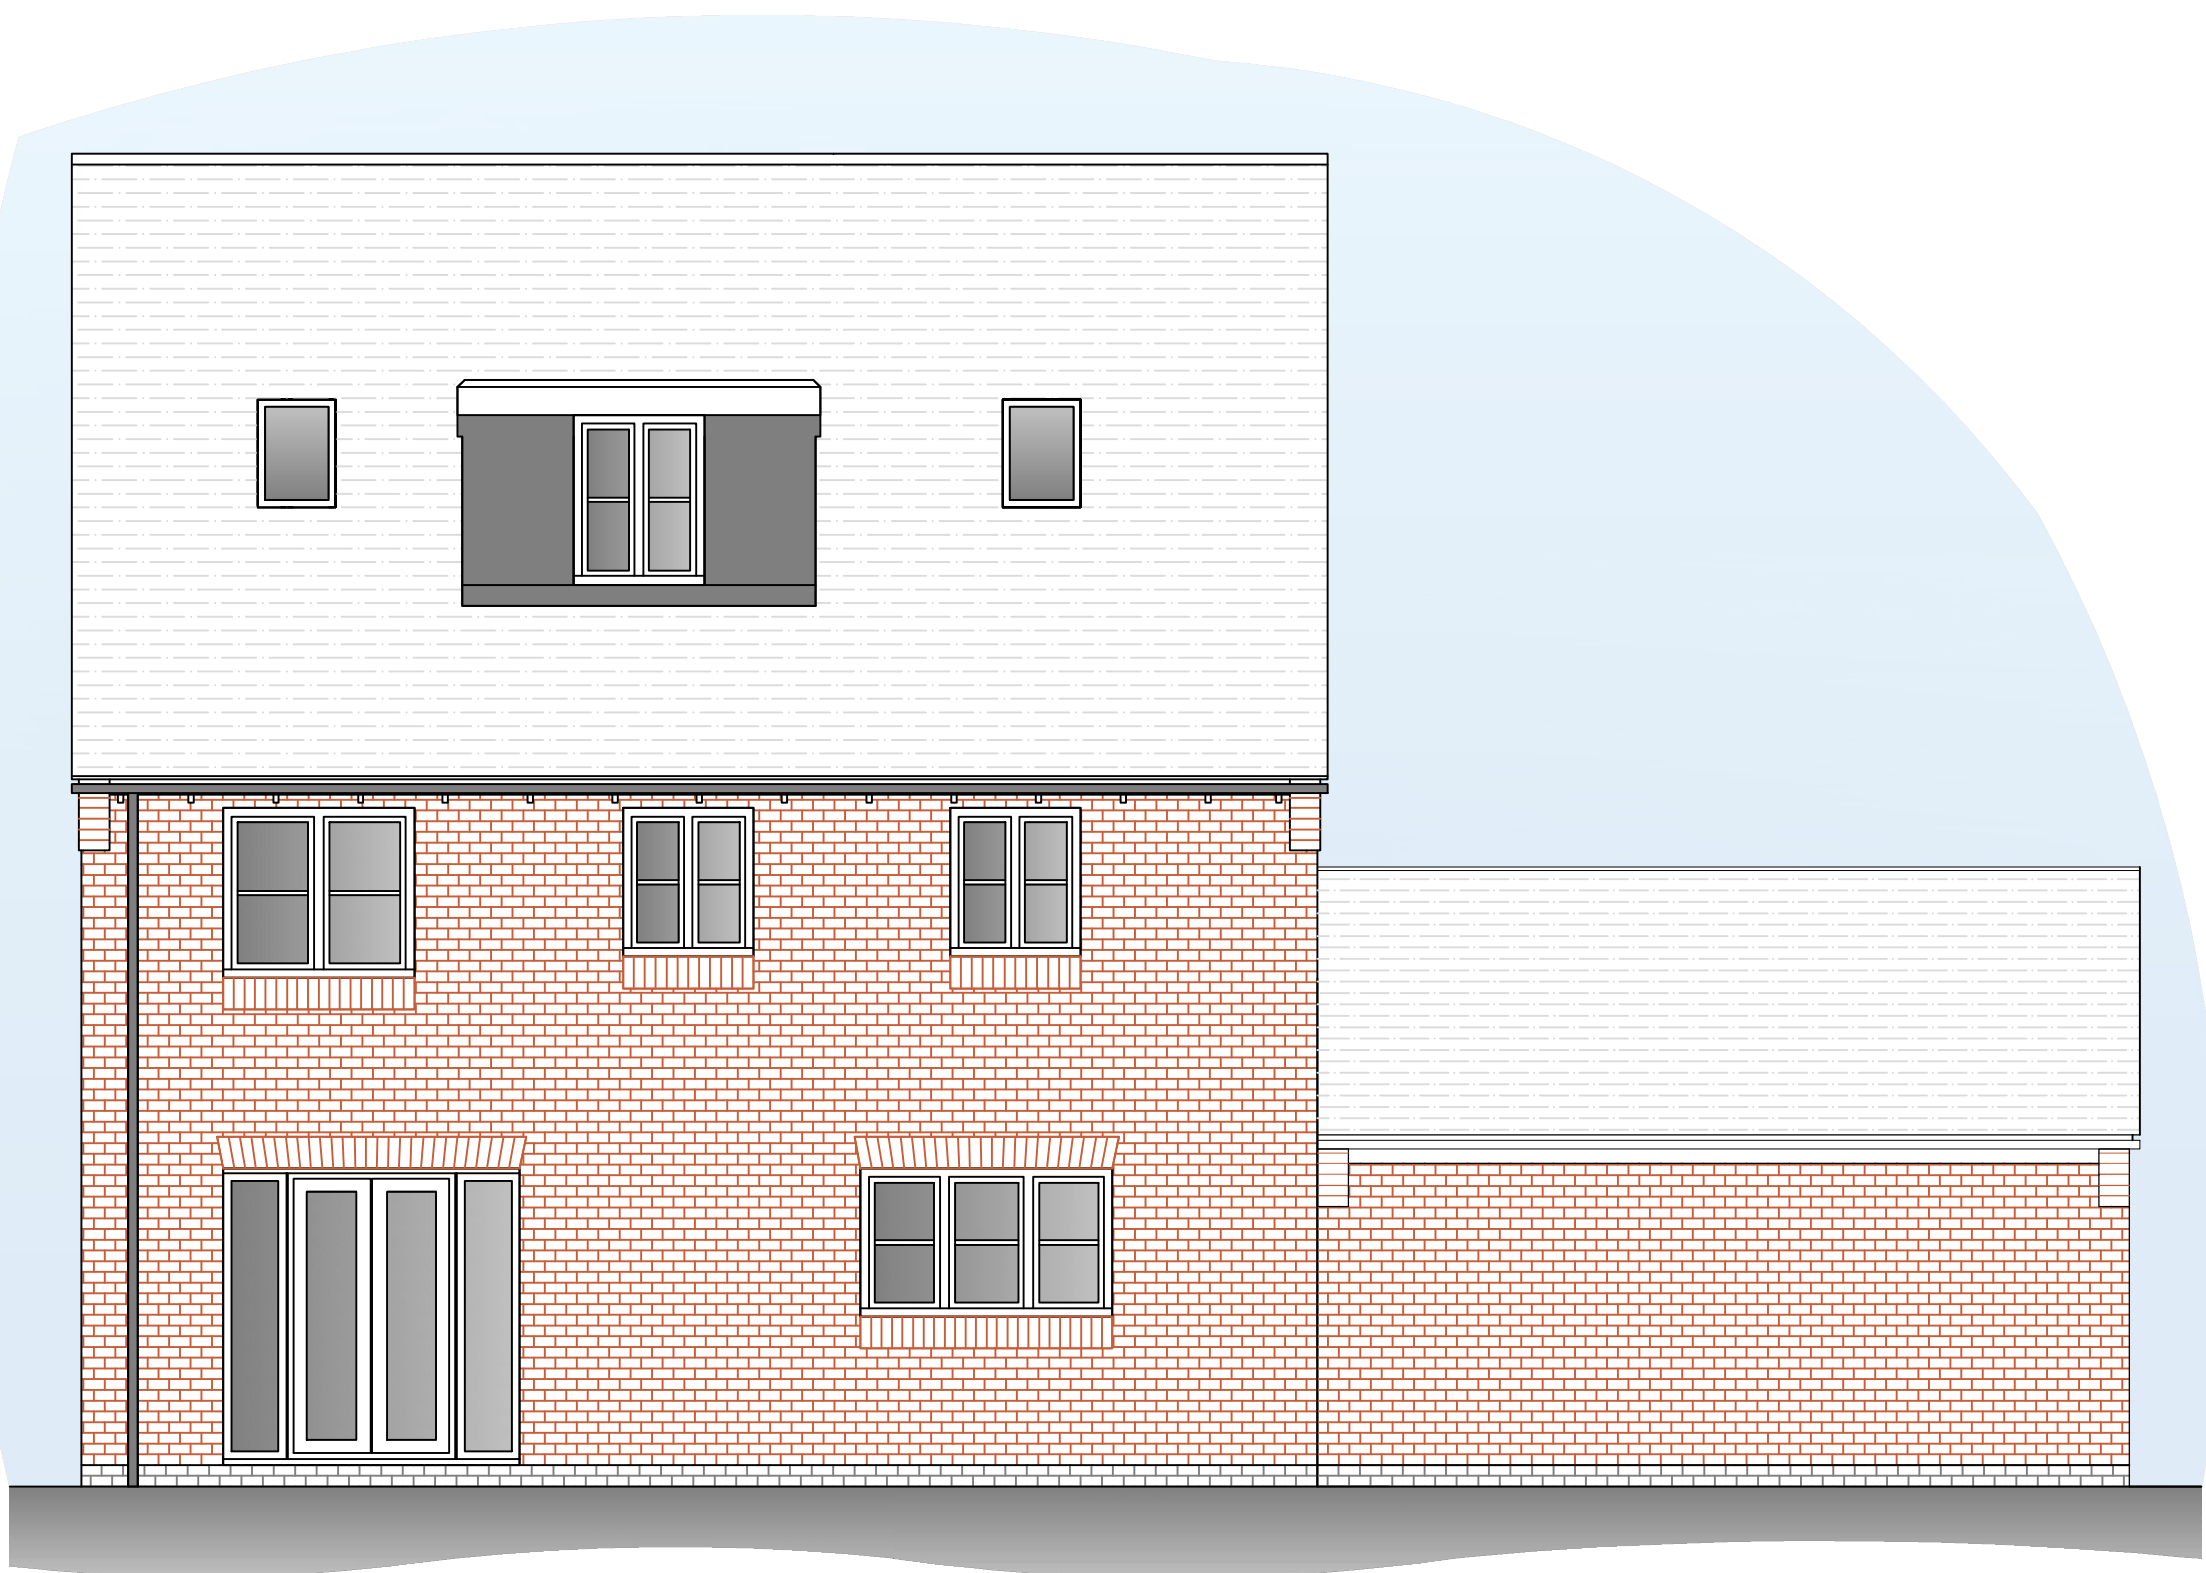

EXISTING REAR ELEVATION (SCALE 1:50)

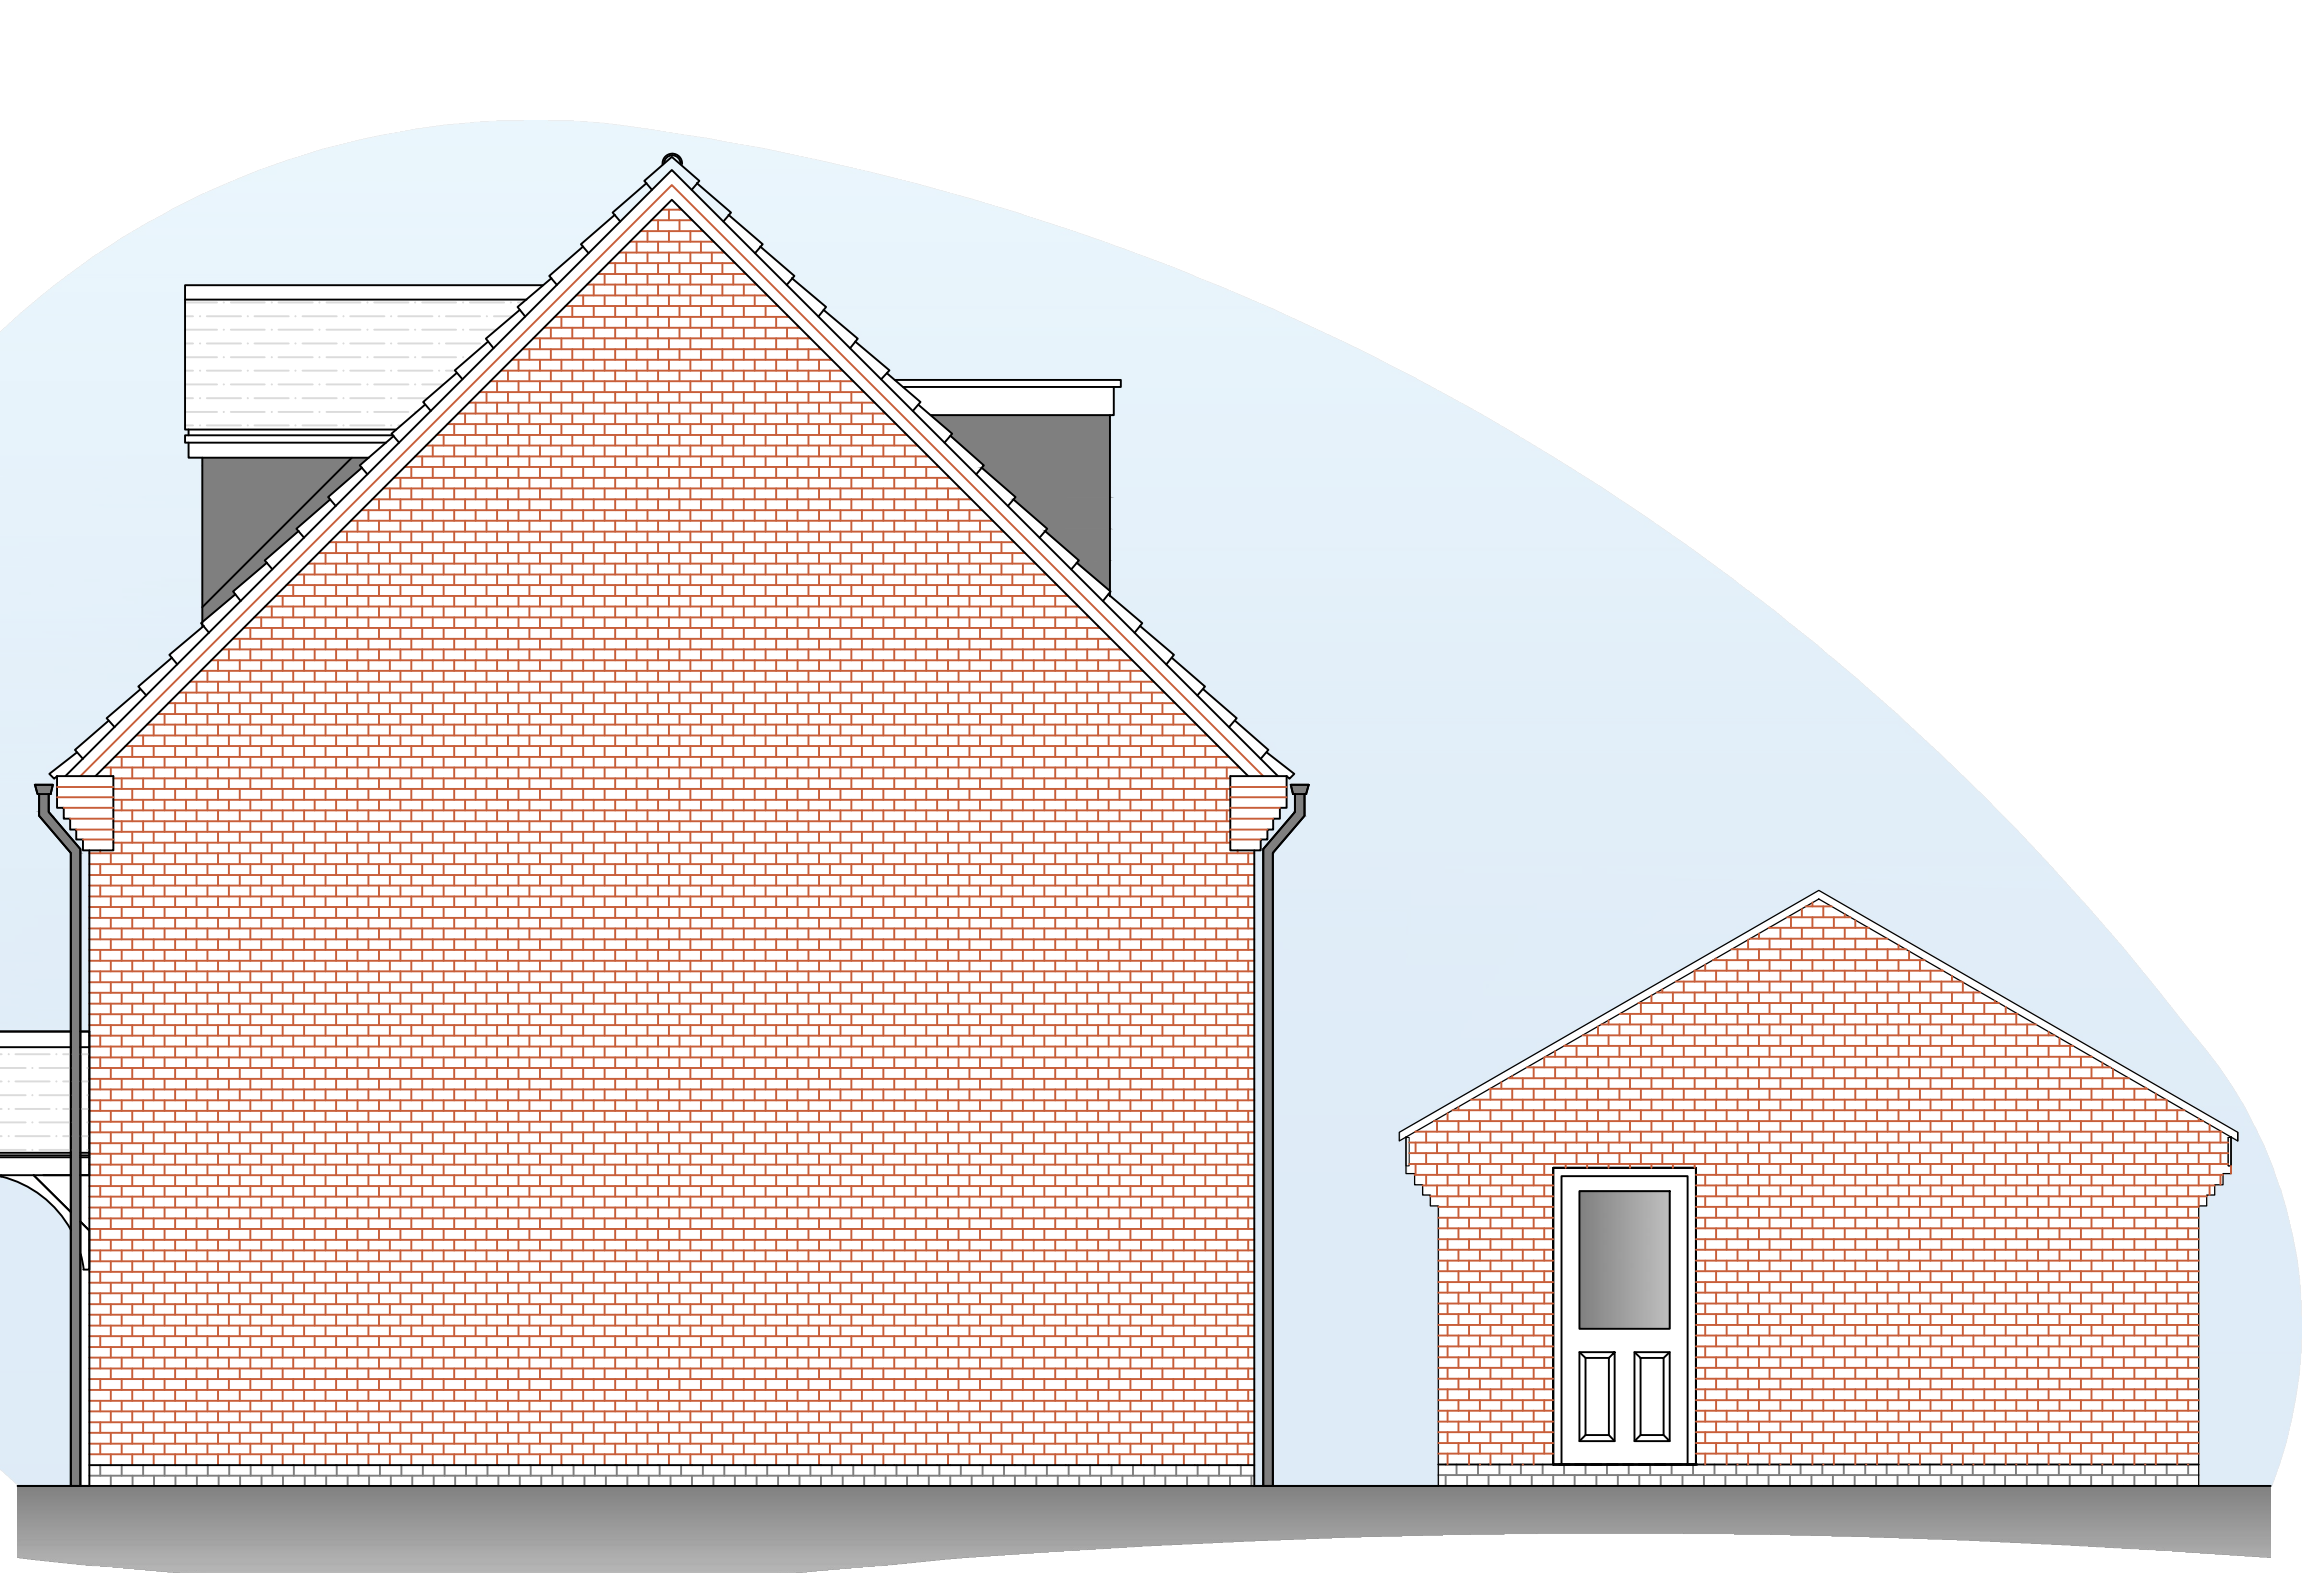

EXISTING SIDE ELEVATION (SCALE 1:50)

REV.	AMENDMENTS:	DRN.	CHK.	APP.	DATE:
STATUS: FOR PLANNING					
DRAWN BY: RGG		CHECKED BY:	APPROVED BY:	SCALE:	
DATE: 14 Nov 21	DATE:	DATE:	1:50 @ A1		
ORIGINAL DRAWING SIZE NOT A1 (A1)					
 3 Thompson Close, Mickleover, Derby, DE3 0AU 07999 748 532 a.i.designs@outlook.com					
CLIENT: Mr Aujla					
PROJECT: 15 Warwick Close Littleover Derby, DE23 3UY					
DRAWING TITLE: Existing Elevations					
DRAWING NUMBER: 2232-001					