



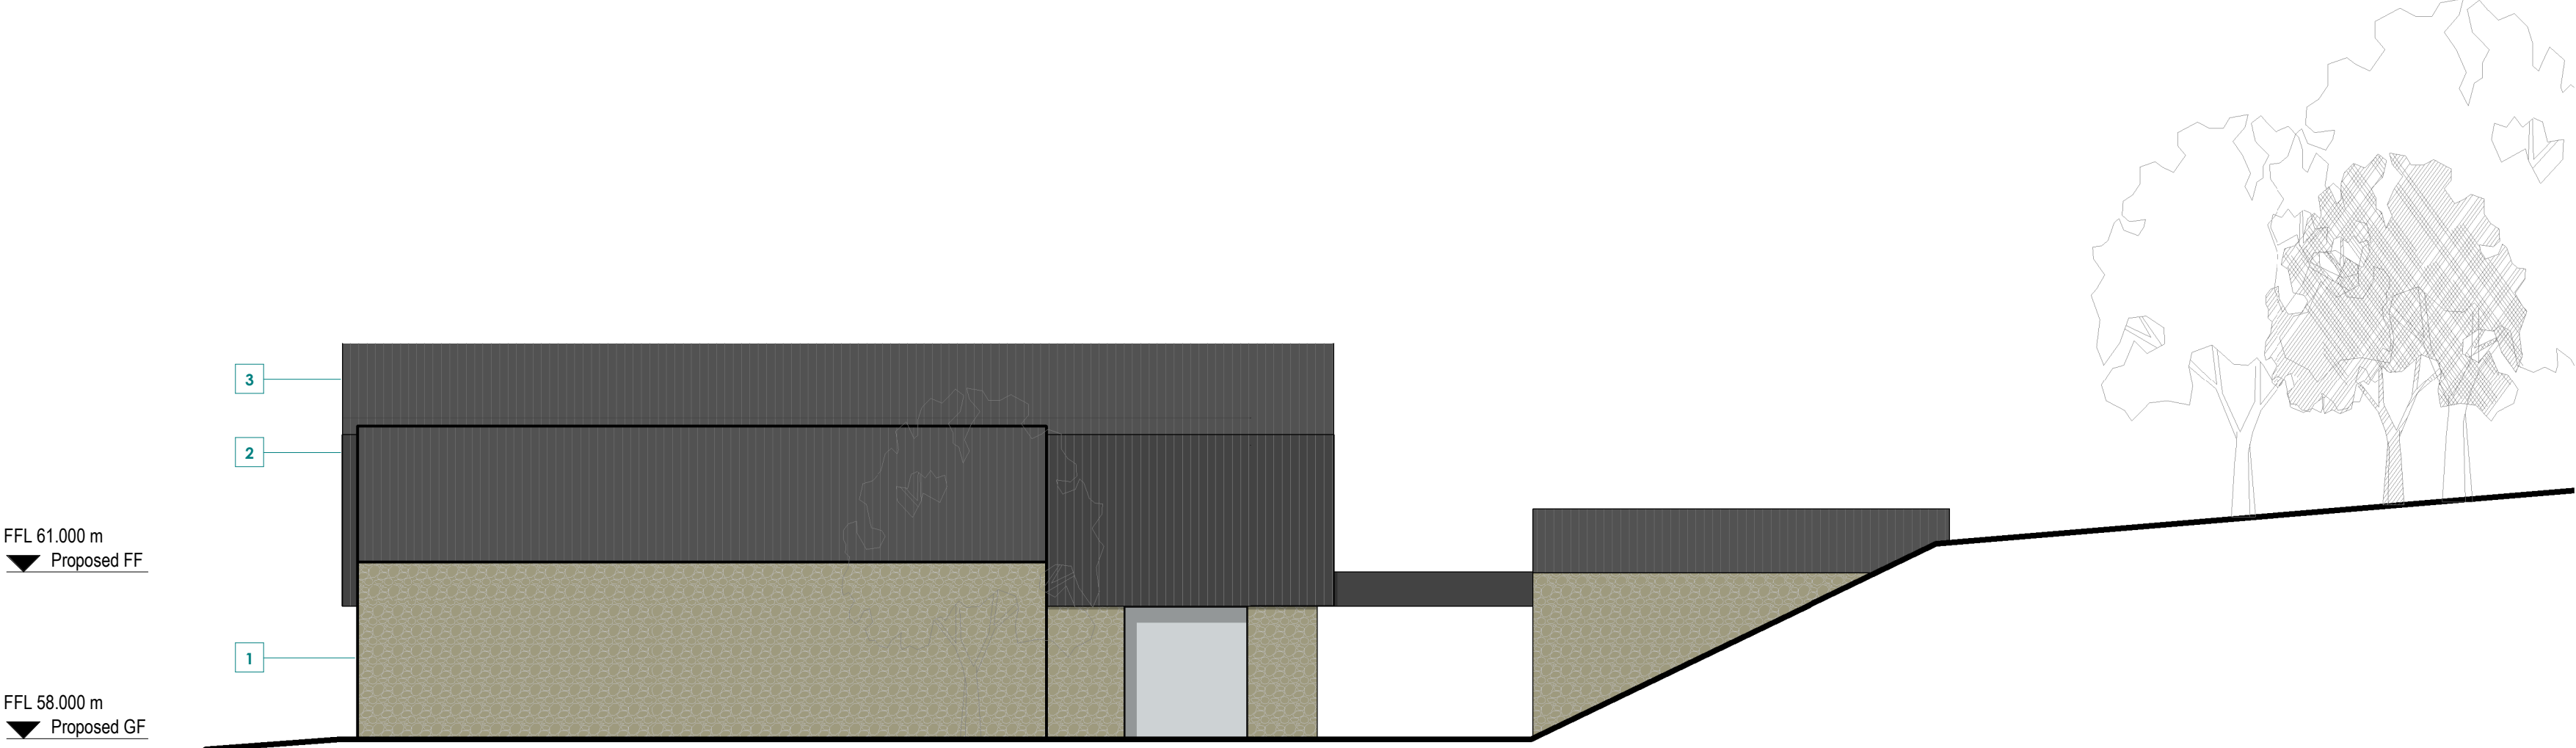

South West Elevation

1 : 100

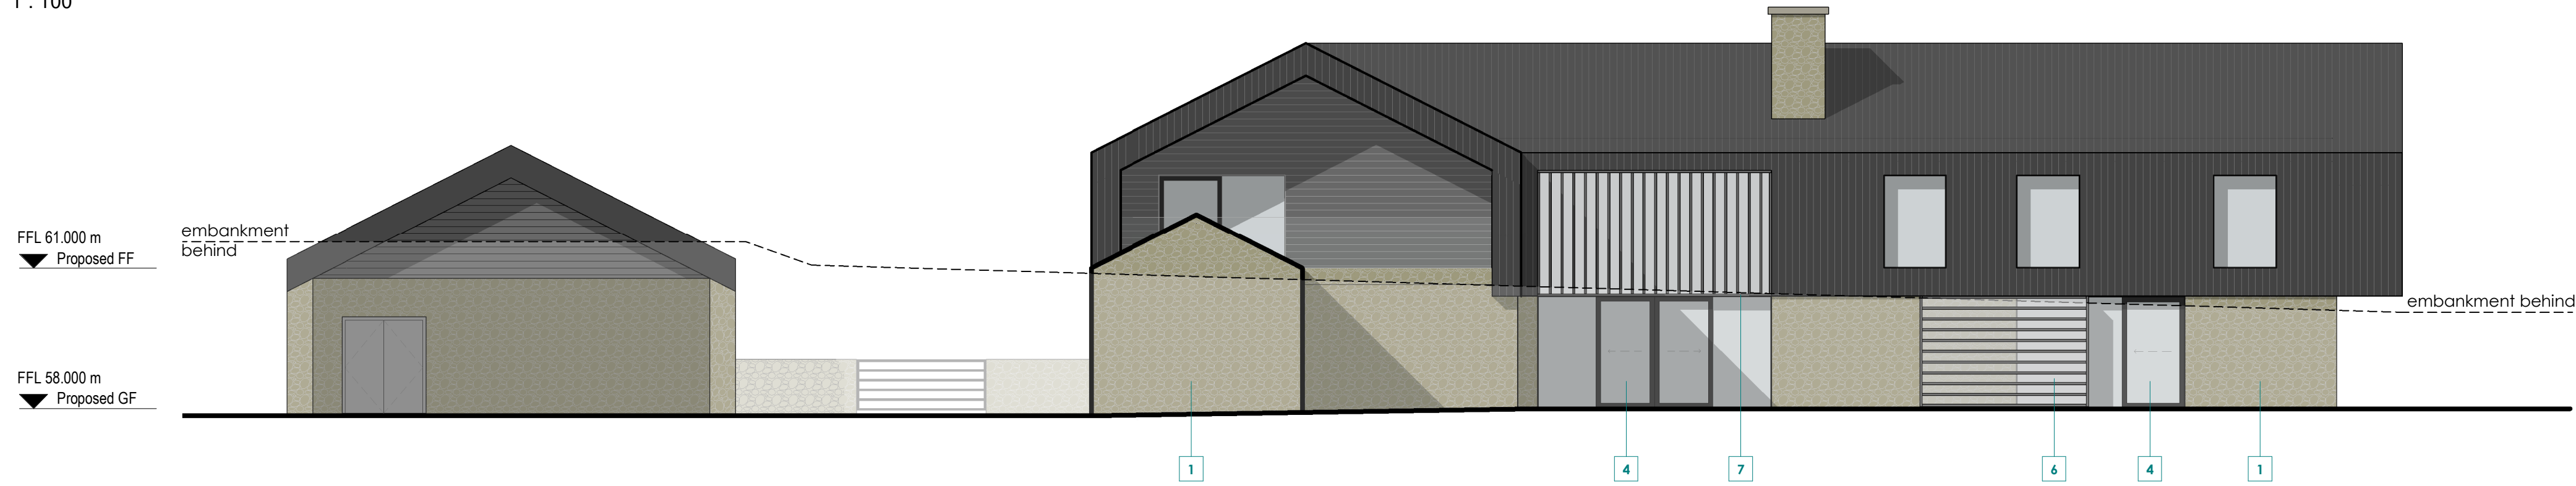

South East Elevation

1 : 100




North East Elevation

1 : 100



North West Elevation

1 : 100

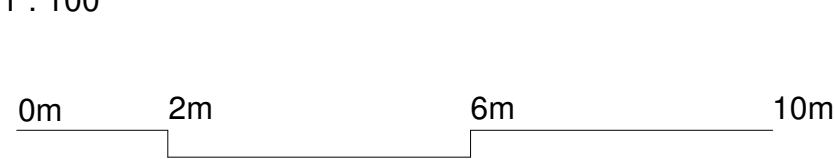


NO DIMENSIONS TO BE SCALED FROM THIS DRAWING

CDM - RESIDUAL HAZARDS The following are considered to be significant risks relevant to this drawing, which could not be fully mitigated or removed through design:

Material Palette:

- 1 - Sandstone Plinth
- 2 - Charred (Shou sugi ban) Timber rainscreen
- 3 - Charred (Shou sugi ban) Timber roof covering
- 4 - Slim frame/ high performing glazing
- 5 - Green flat roof
- 6 - Metal/ timber sliding feature screen/ barn door
- 7 - Metal/ timber vertical brise soleil screen

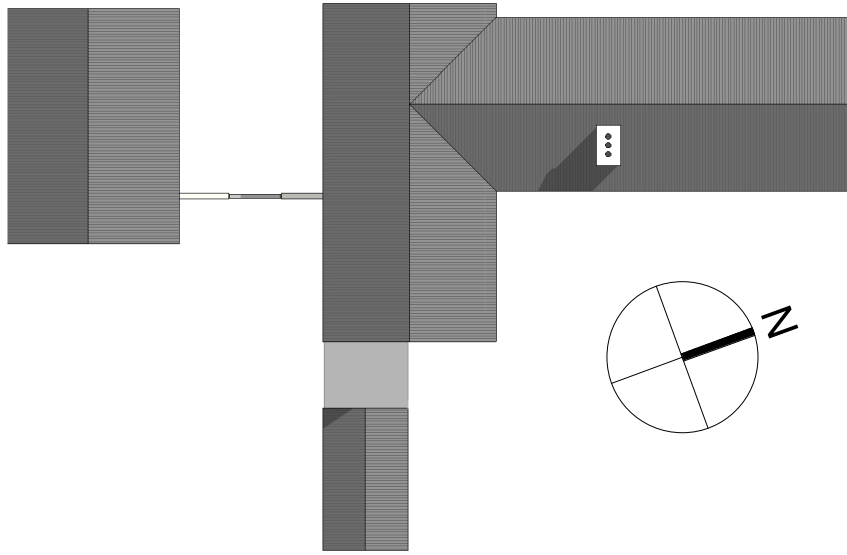

P02	Amended inline with Design Review 13.10.21	12.11.21	MWI	PJK
P01	First Issue	19.02.21	MWI	PJK
Revision		Date	Dm	Chk
This document references the following files:-				
Reference Name		Status		Revision
000-XX-ZZ-MS-A-0001		S0		P01.1

Client
Mr Ian Shaw

Project
Orchard House, Melbourne.

Drawing Title
**Eles-Ext-Proposed
Proposed Elevations**

Suitability Status
S2 - Suitable for Information

Job No.	Scale	Size	Rev
201240	As indicated	@ A1	P02

Drawing Number
000000 - PEV - XX - ZZ - DR - A - 3100

Client Code	Originator	Zone	Level	Type	Role	Number
-------------	------------	------	-------	------	------	--------

**PICK
EVERARD**

T 0345 045 0050
www.pickeverard.co.uk
This drawing is issued for the sole and exclusive use of the intended recipient and is subject to copyright in favour of Pick Everard. Pick Everard does not accept any responsibility or liability whatsoever for its use by a person other than the intended recipient.