



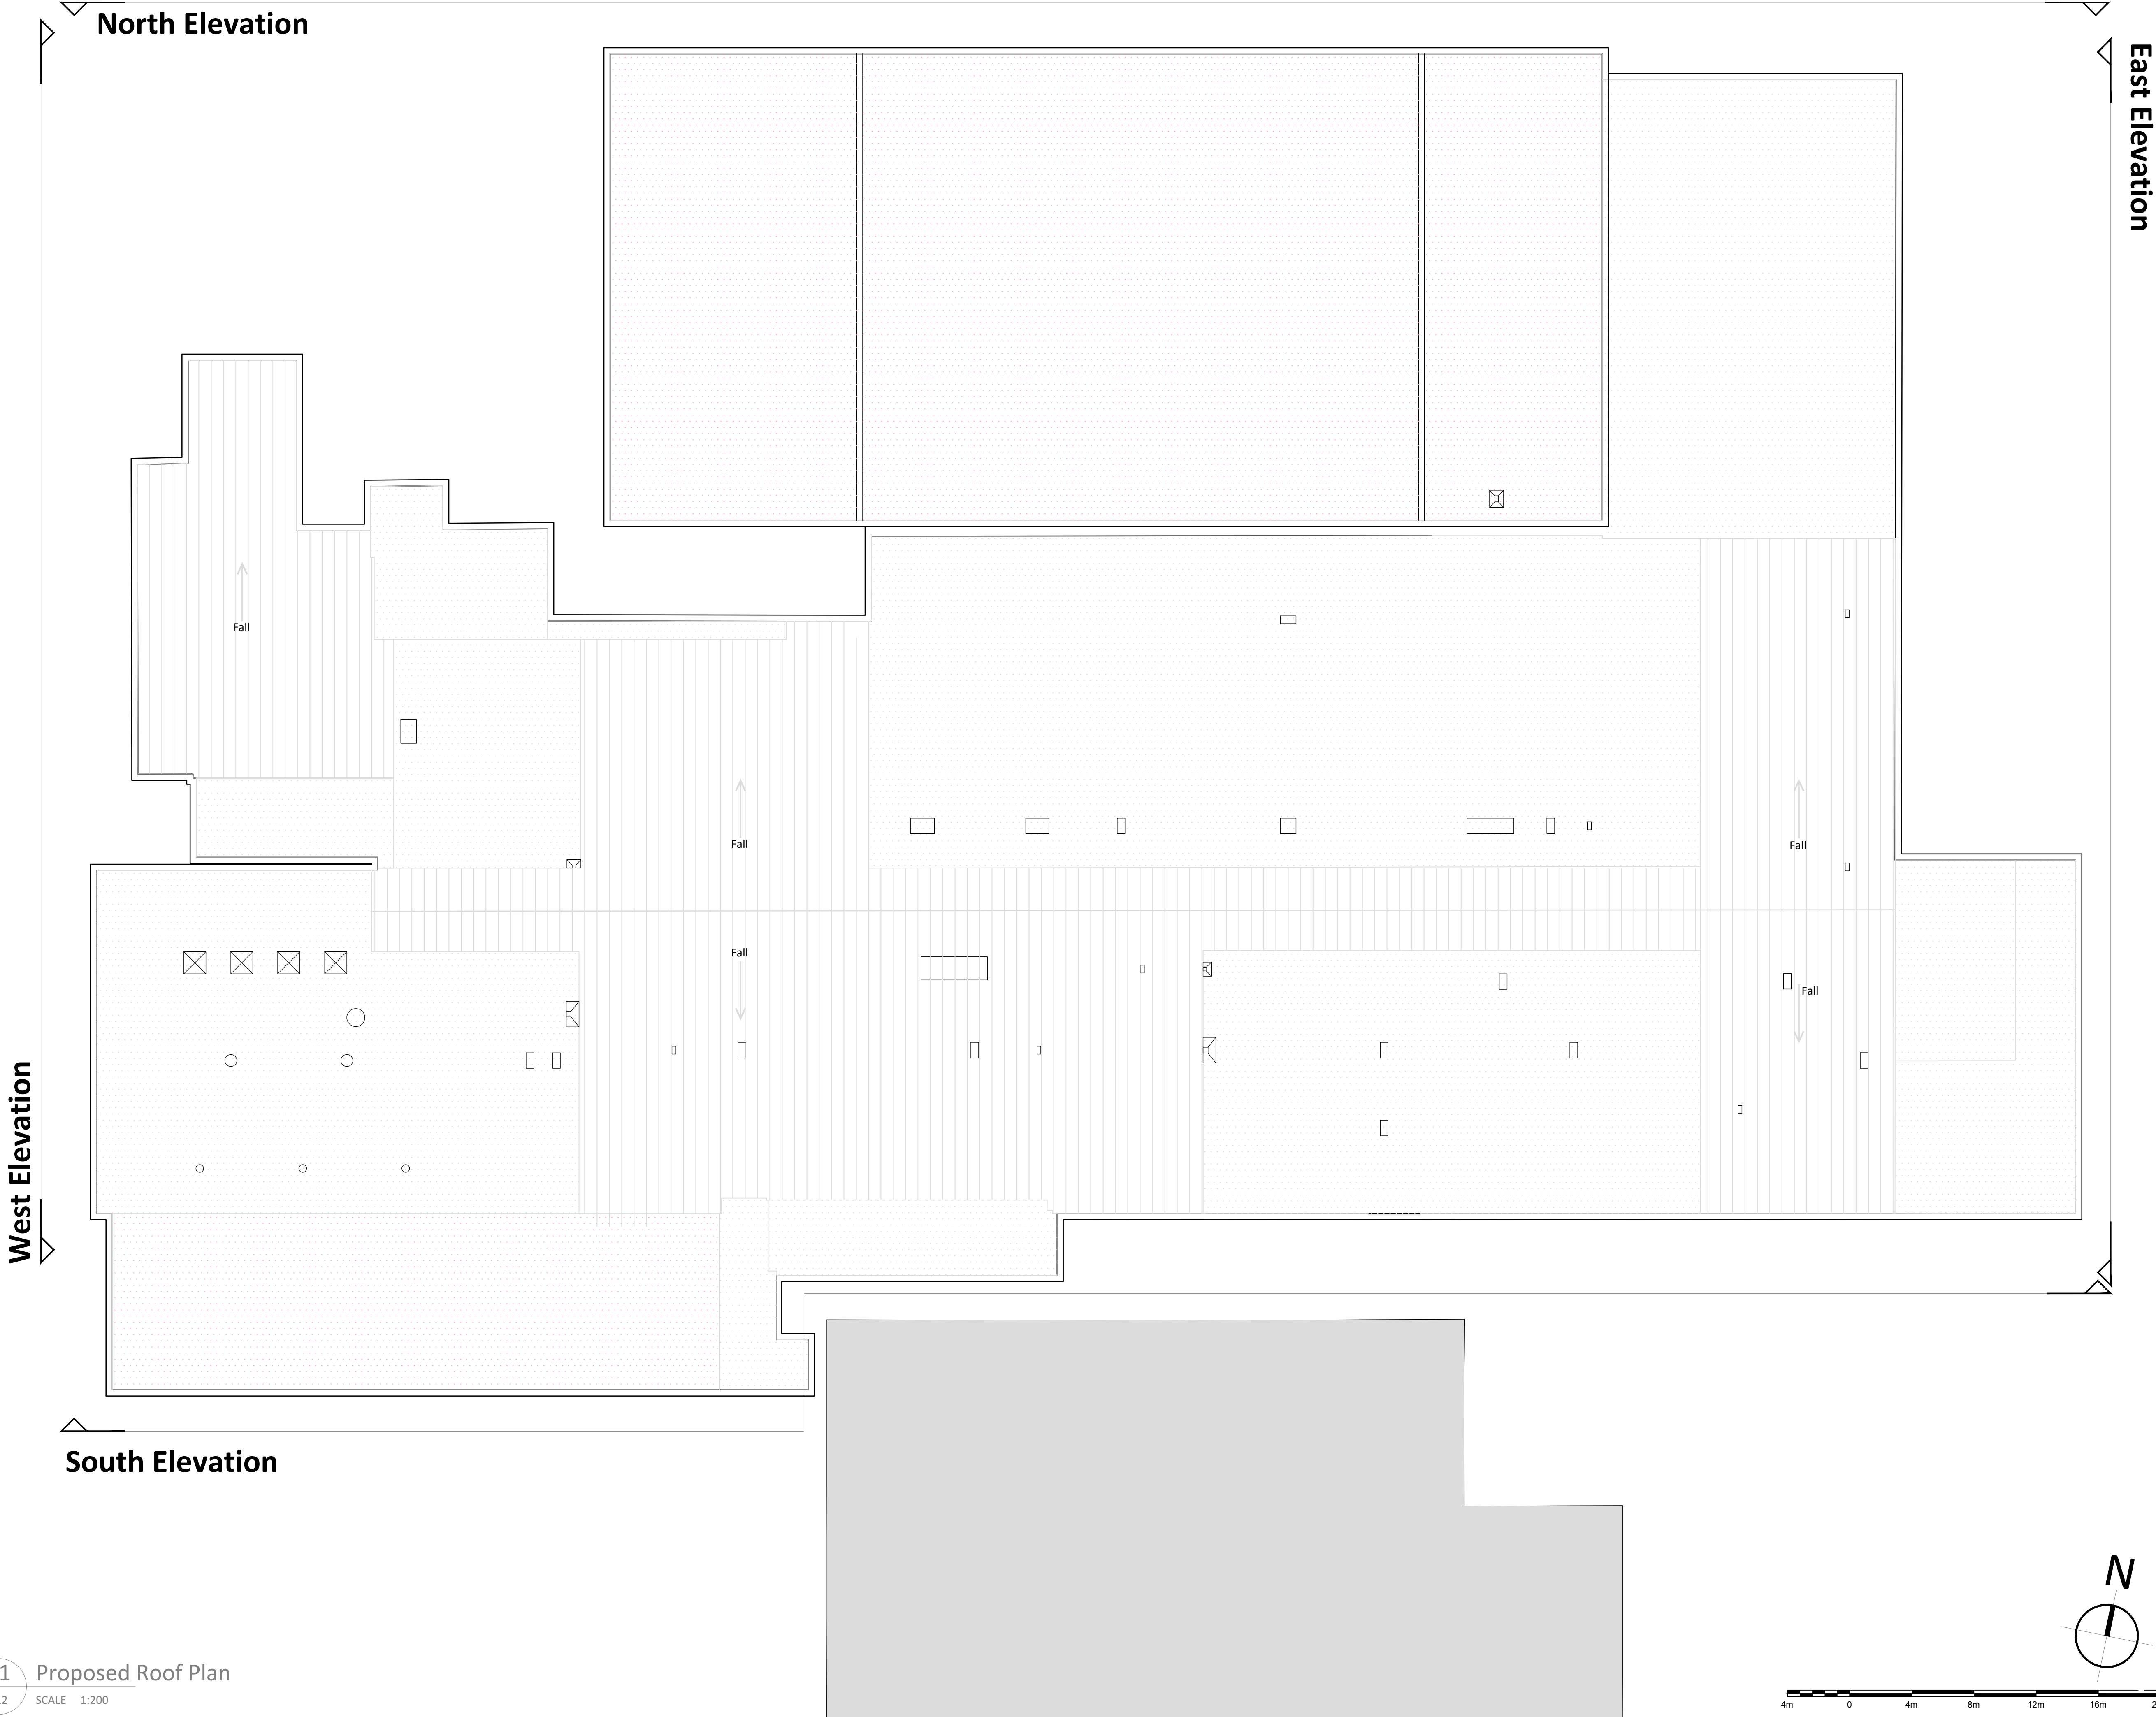

1.1	Issued for Planning	17.12.21
1.0	Issued to Client for review prior to formal submission.	13.12.21
rev	notes	date

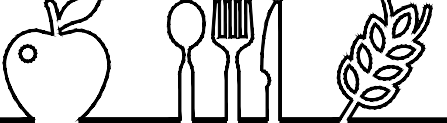

Meller,
The Lace Mill,
44 Derby Road,
Draycott, Derby,
DE72 3NJ
Tel: 01509 670036
Website: www.mellertd.co.uk



This drawing and its contents, on paper and as the originating data file, remain the copyright of Meller ltd © **meller** 2018
Do not scale from this drawing - use stated levels and dimensions only. If in doubt contact meller ltd.

client	Muller	created	Sep 21
project	Project Opera	Drawn by	MRC
		Checked by	MRC
title	Proposed Roof Plan	scale	A1 @ 1:200

job N°	drawing N°	rev	status
210503	P-12	1.1	Planning