



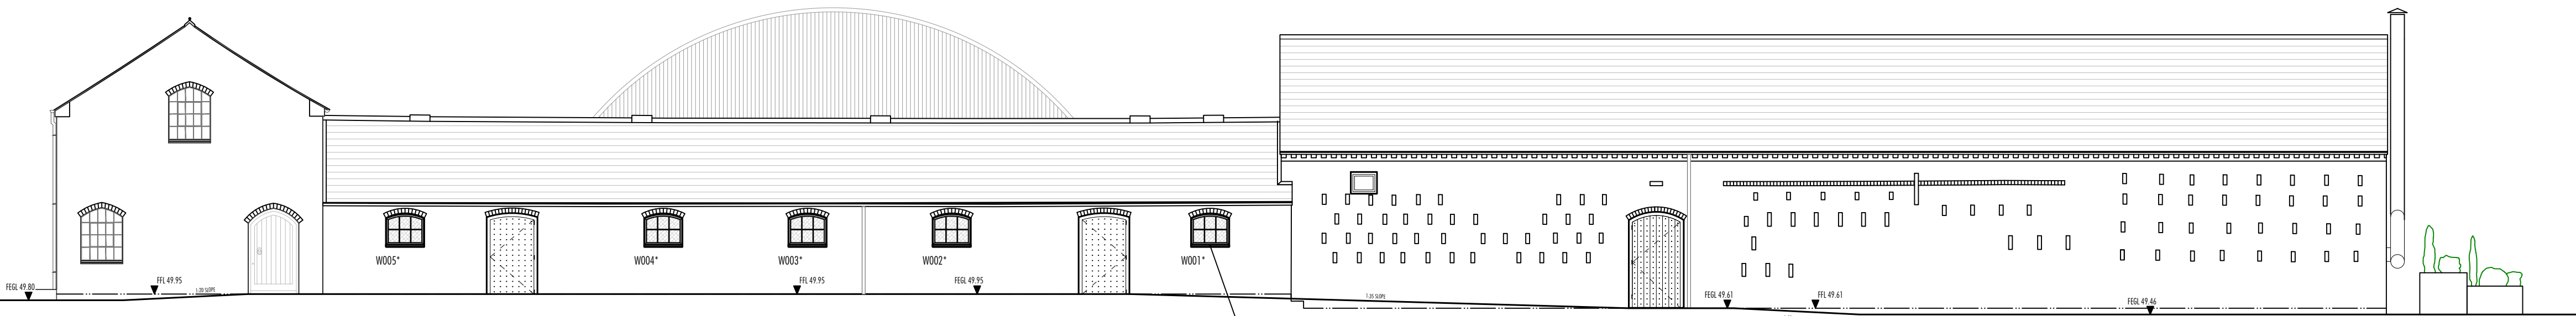


East Elevation (ref: 5) [1:100]

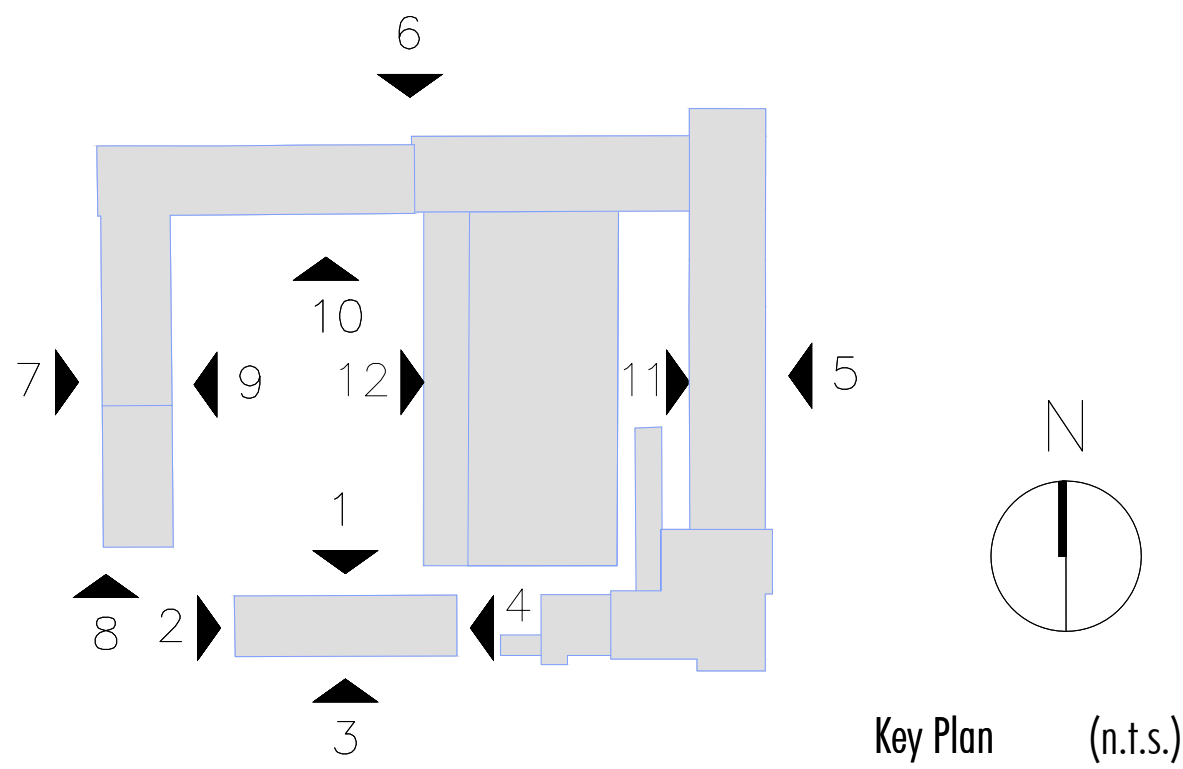


North Elevation (ref: 6) [1:100]

*Proposed Not Existing:
New Oak Framed Windows with Muntins and Tenon Joints with Oak Fedge Glazing Bars inside and out.
Glazing with Pilkington acoustic laminated glass double glazed unit with black spacer bars and gas filled.

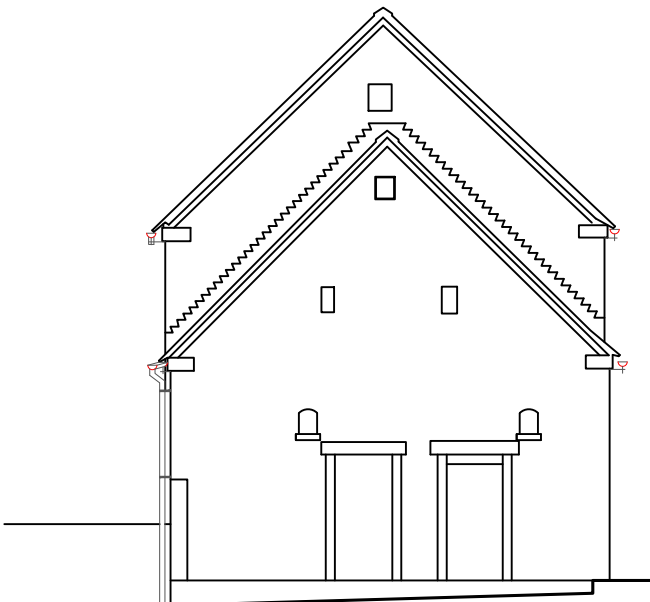

South Elevation (ref: 8) [1:100]

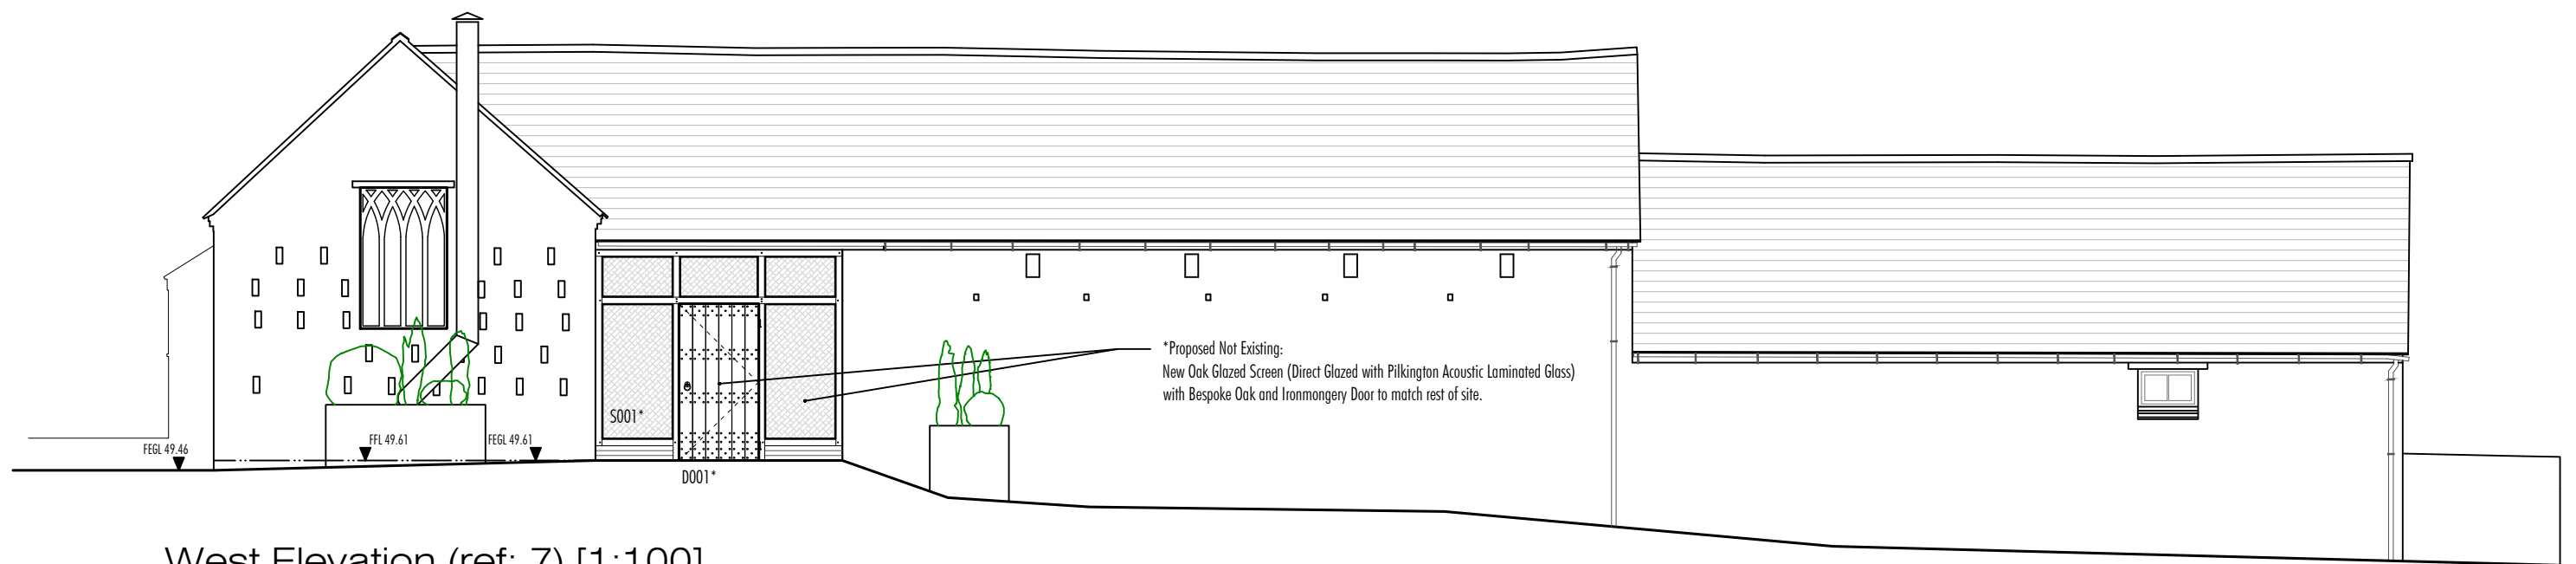


West Elevation (ref: 7) [1:100]

*Proposed Not Existing:
New Oak Glazed Screen (Direct Glazed with Pilkington Acoustic Laminated Glass)
with Bespoke Oak and Ironmongery Door to match rest of site.



Courtyard East Elevation (ref: 9) [1:100]

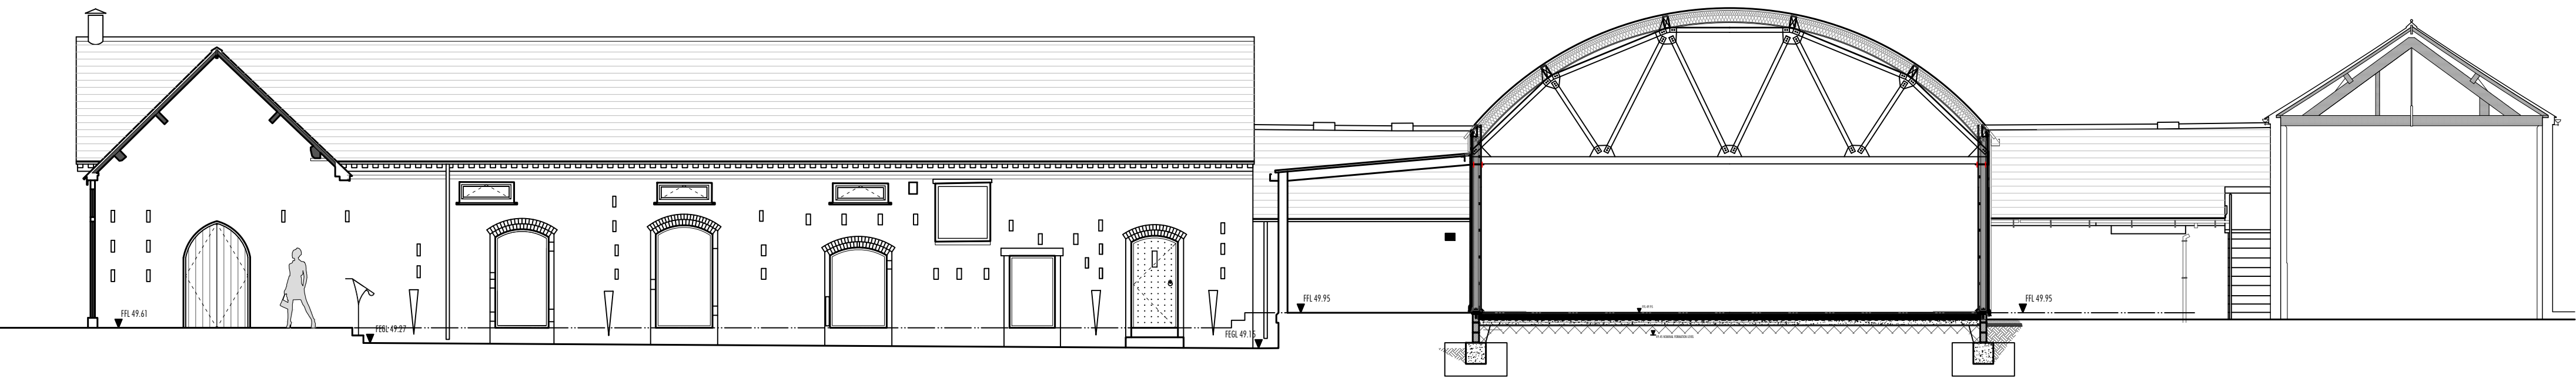

Courtyard South Elevation (ref: 10) [1:100]



These drawings should be read in tandem with the original planning drawings [REF: GF061016] and Discharge of conditions drawings [GF150519] for the purpose of regularisation.

All dimensions are given for indicative purposes only.
All measurements should be checked on site prior to commencement and manufacturing.
If in doubt - ASK
This drawing remains the copyright property of Turner & Co Ltd and must not be reproduced without written consent

Rev	Date	Details	Drawn
C	16.12.21	Drawing pack collated for submission.	JH

Rev	Date	Details	Drawn
Client:	-----		
Project Title:	Grangefields Farm, Dalbury Lees, Ashbourne, DE6 5BH		
Drawing Title:	Proposed as Existing Elevations (sheet 1 of 2)		

PLANNING DRAWING



Turner & Co Ltd : Architectural Design : 1st Flr : Charity House Duke Street : Tutbury : Burton upon Trent : DE13 9NE 01283 813368 : www.tcctd.net : enquiries@tcctd.net			
Scale: 1:100	Date: 16.12.21	Drawn: JH	Checked: RT
Reference: GF251121	Drawing Nr: P005	Revision: C	

Paper Size: A1