


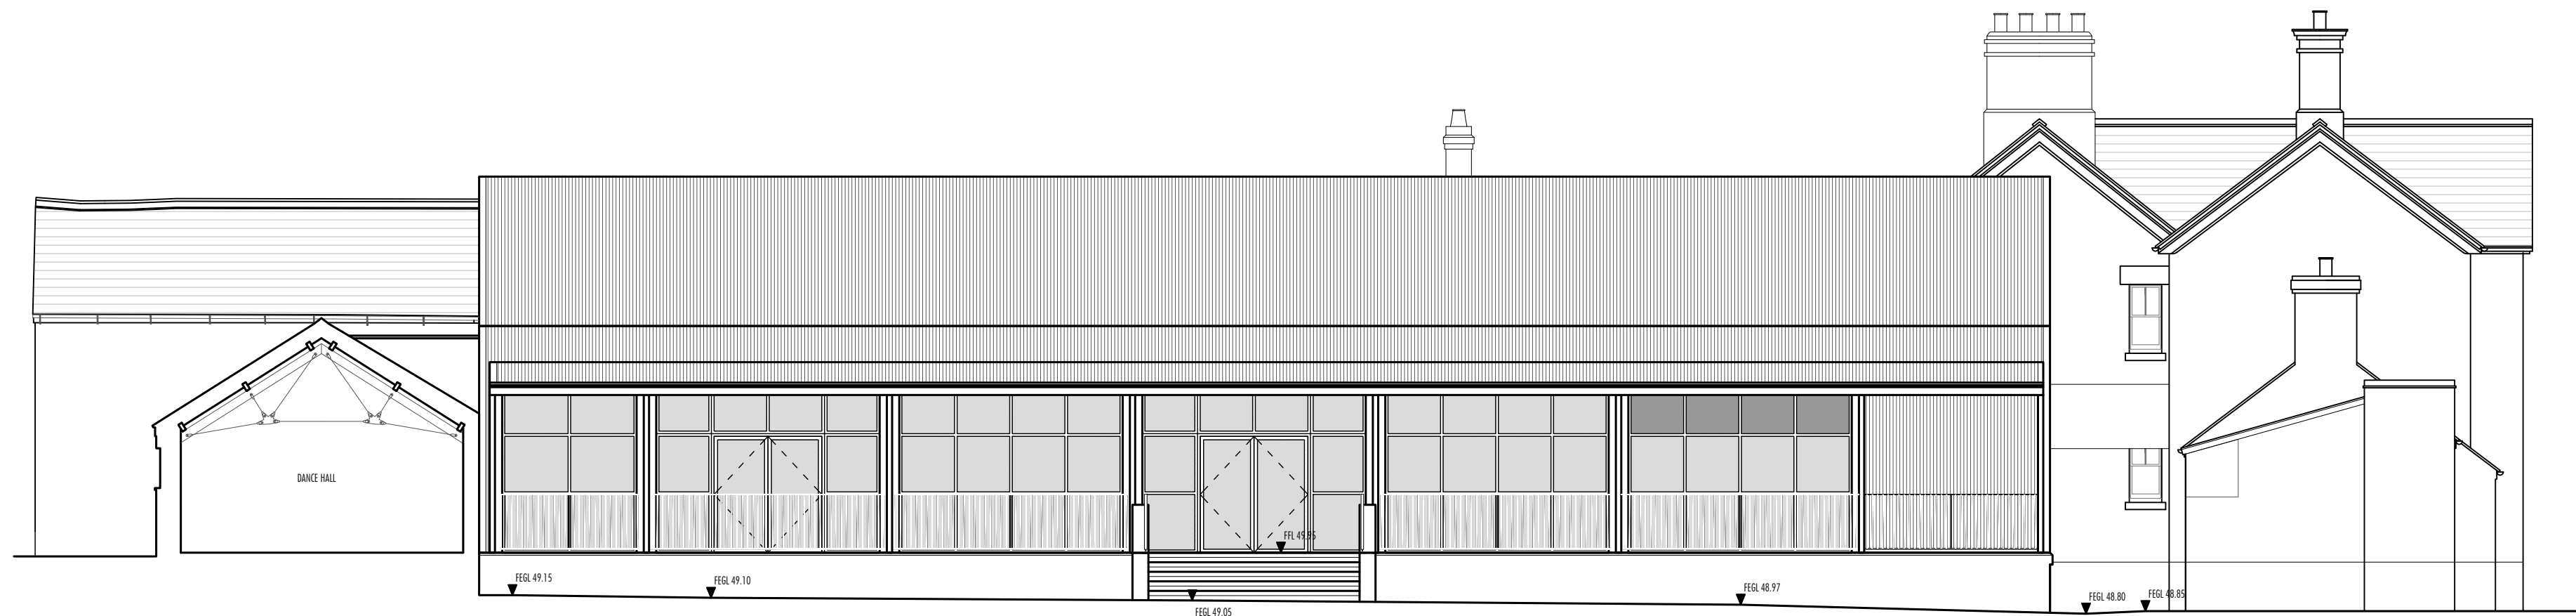

Courtyard West Elevation (ref: 12) [1:100]




Farmhouse West Elevation (ref: 11) [1:100]
(Dutch barn removed for clarity)




Farmhouse South Elevation [1:100]




Farmhouse North (Internal) Elevation [1:100]

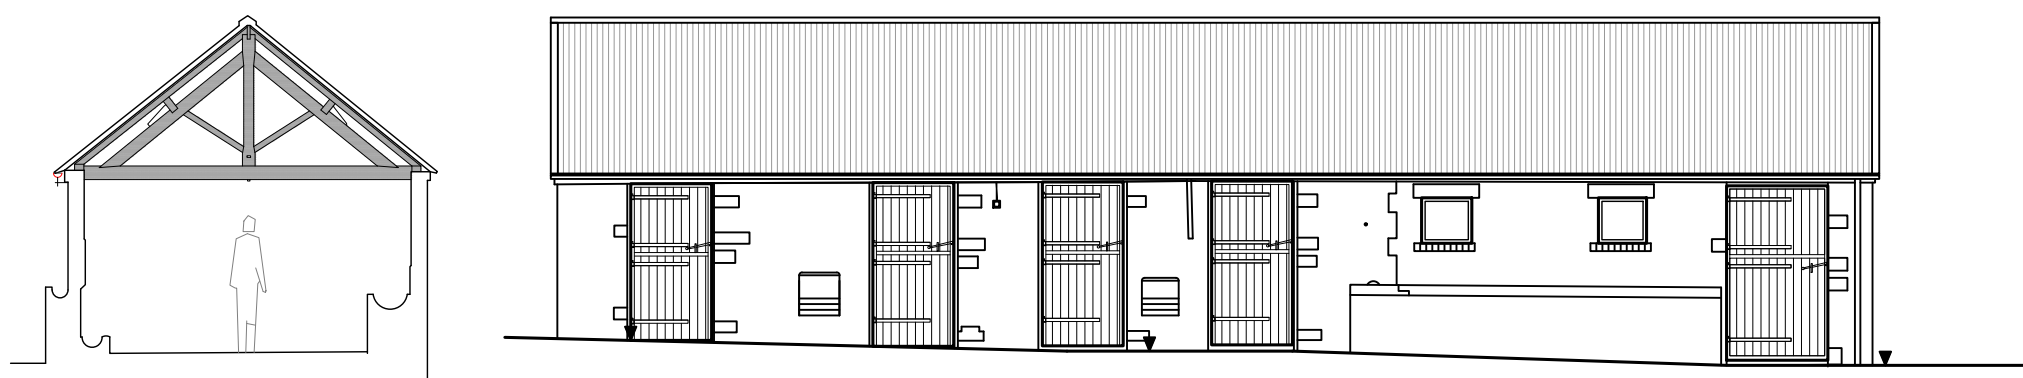


Stable North Elevation (ref: 1) [1:100]

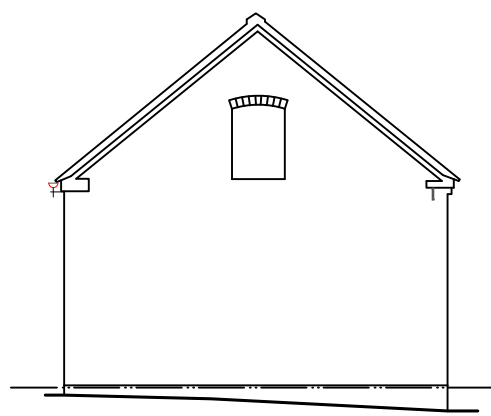


Stable West Elevation (ref: 2) [1:100]

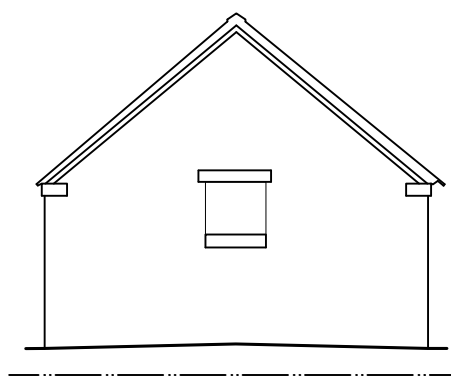

Stable East Elevation (ref: 4) [1:100]

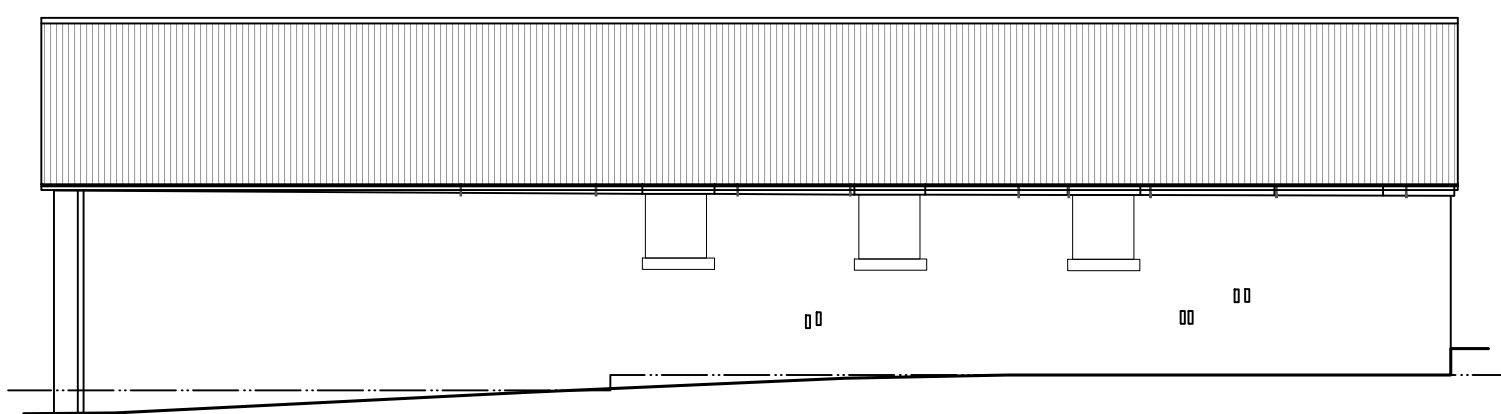

Stable South Elevation (ref: 4) [1:100]

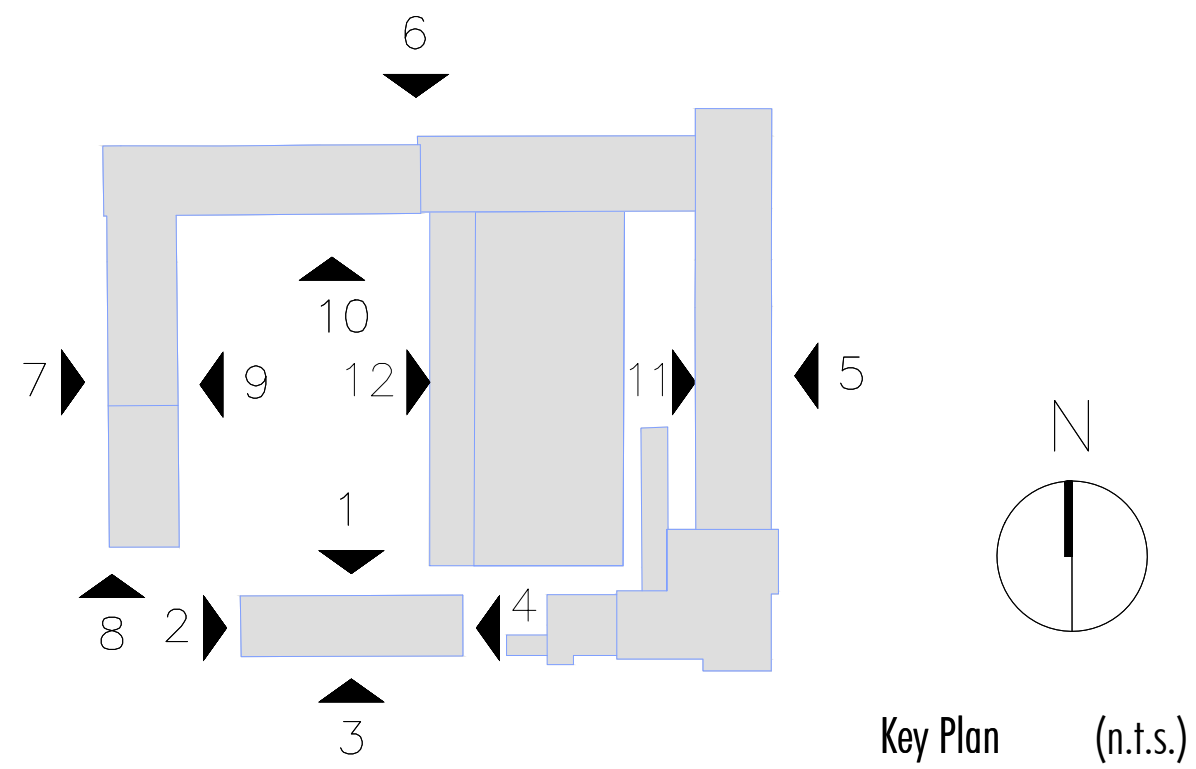

All dimensions are given for indicative purposes only.
All measurements should be checked on site prior to commencement and manufacturing.
If in doubt - ASK
This drawing remains the copyright property of Turner & Co Ltd and must not be reproduced without written consent

Rev	Date	Details	Drawn
C	16.12.21	Drawing pack collated for submission.	JH


Rev	Date	Details	Drawn

Client: -----			
Project Title: Grangefields Farm, Dalbury Lees, Ashbourne, DE6 5BH			
Drawing Title: Proposed as Existing Elevations (sheet 2 of 2)			

PLANNING DRAWING



Turner & Co Ltd : Architectural Design : 1st Flr : Charity House Duke Street : Tutbury : Burton upon Trent : DE13 9NE 01283 813368 : www.tcctd.net : enquiries@tcctd.net			
Scale: 1:100	Date: 16.12.21	Drawn: JH	Checked: RT
Reference: GF251121	Drawing Nr: P006	Revision: C	

 

Paper Size: A1

These drawings should be read in tandem with the original planning drawings [REF: GF061016] and Discharge of conditions drawings [GF150519] for the purpose of regularisation.