



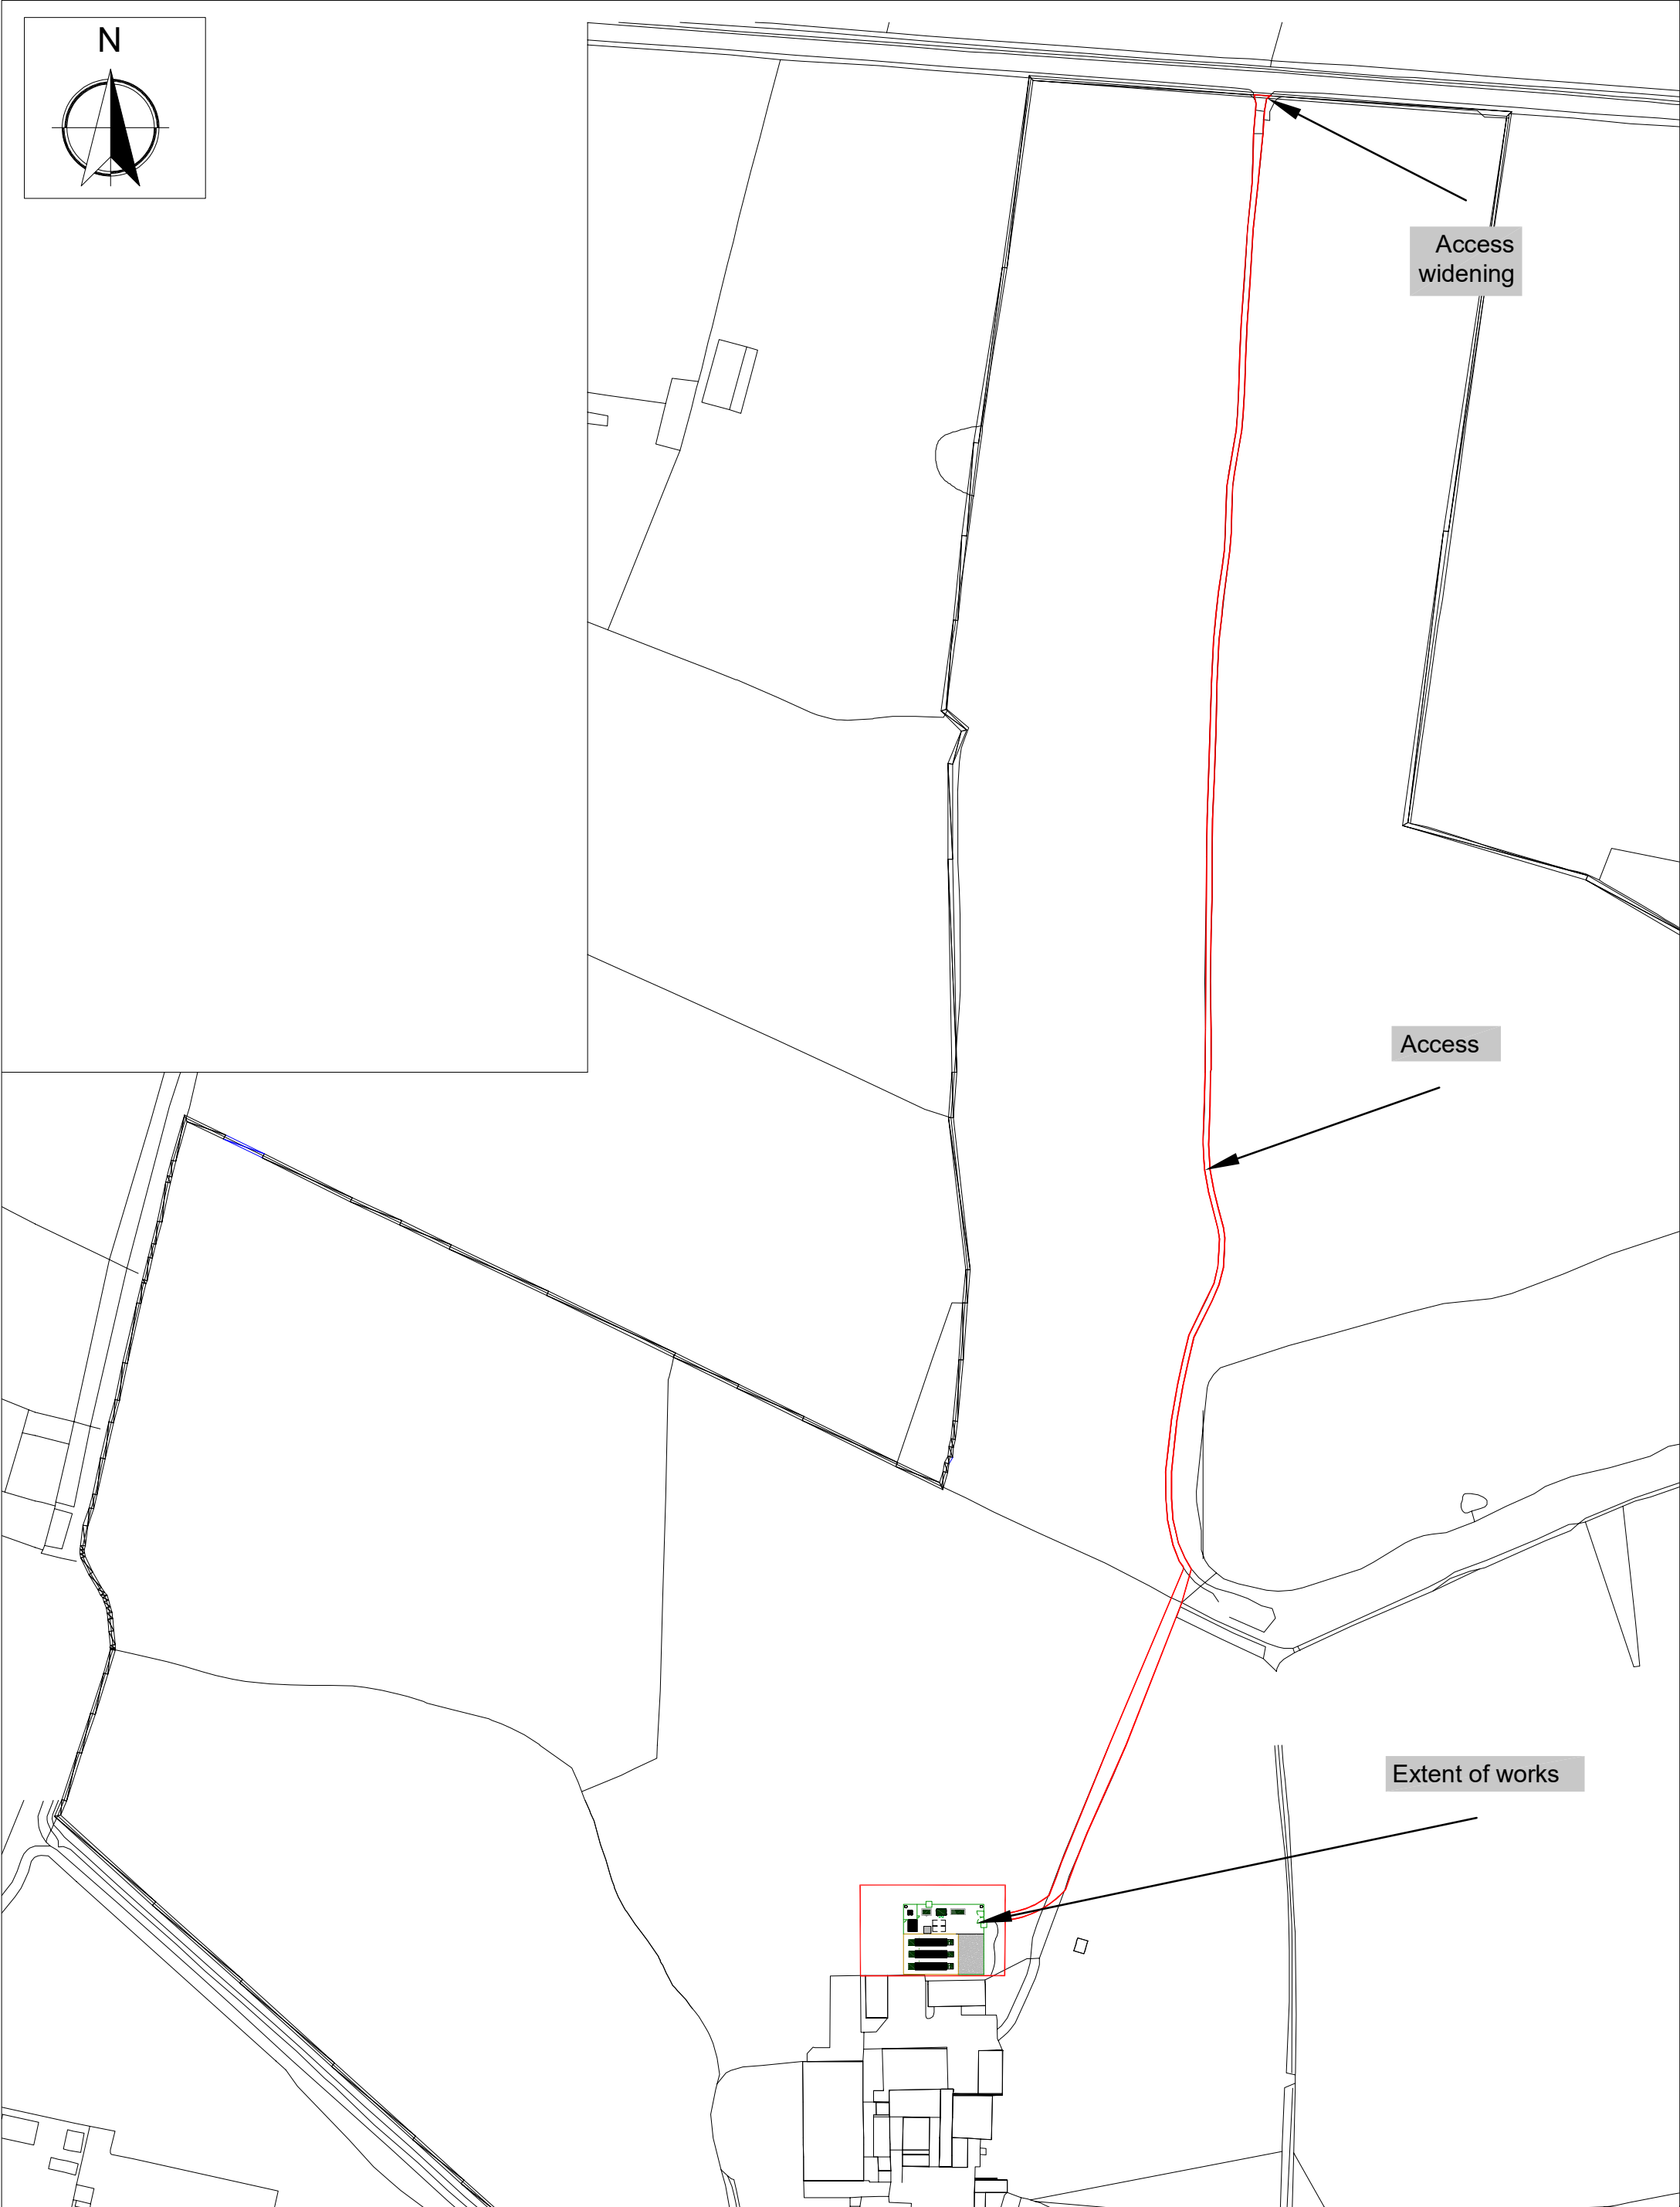

 Site Planning Boundary

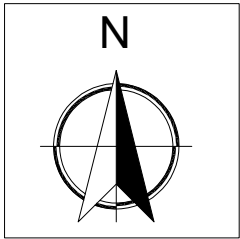

MERCIA POWER RESPONSE Ltd
Strelley Hall
Main Street
Strelley
Nottingham
Nottinghamshire
NG8 6PE

TITLE: Location Plan		
DATE:	14/12/2021	DRAWING NO. MPR-HATT-018
DRAWN BY:	P.FORD	
SCALE	1:2500@A3	Rev: