




Front Elevation

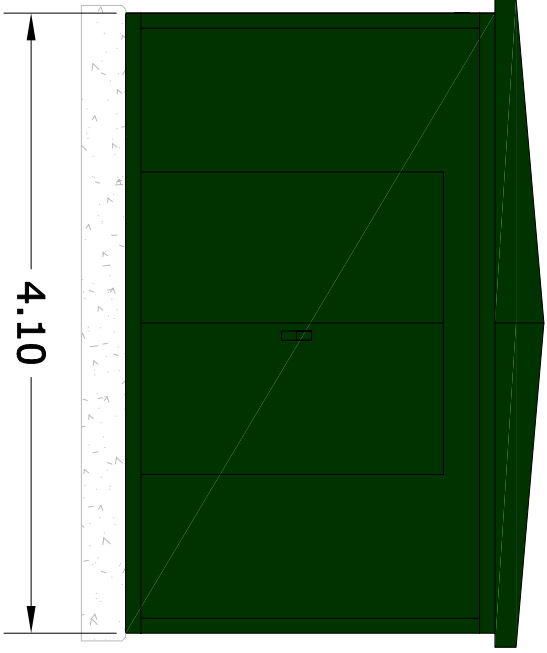


Rear Elevation

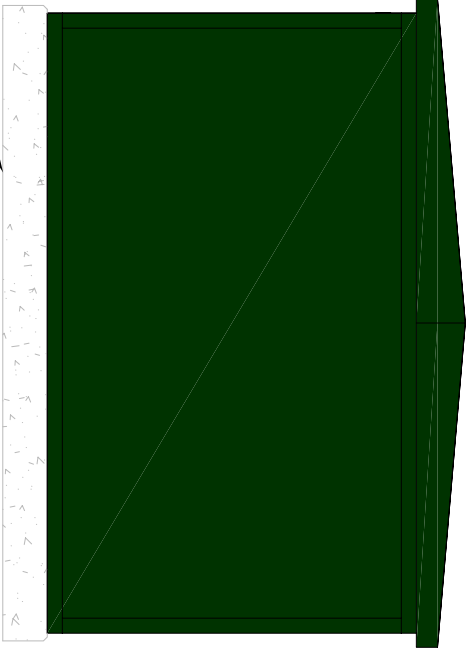

Plan

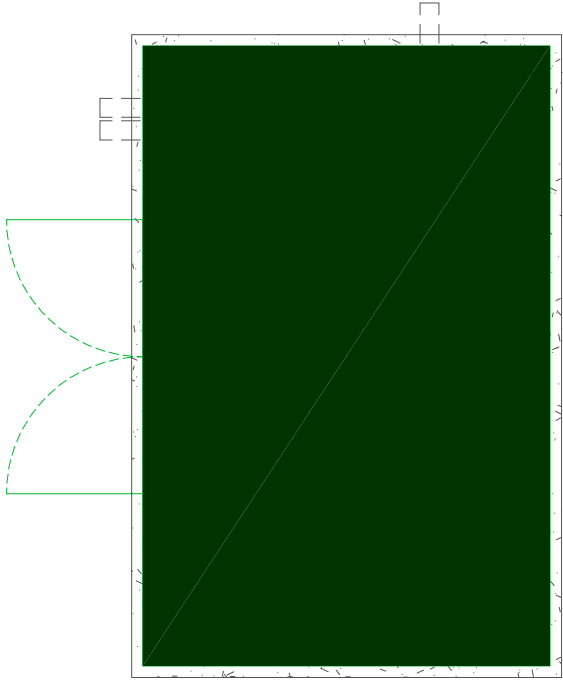

Left/Right Elevation

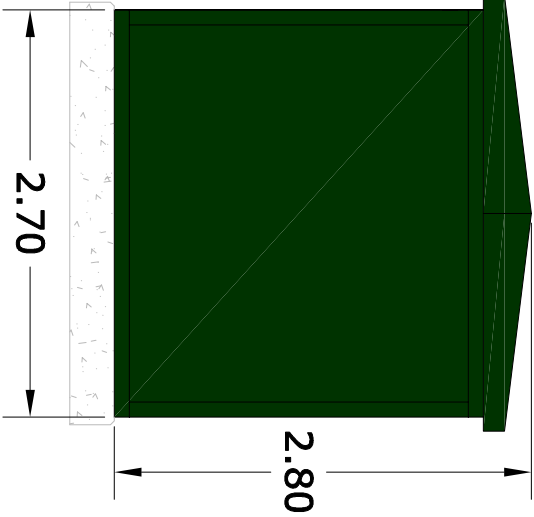

Notes:

- All dimensions in meters



MERCIA
POWER RESPONSE

MERCIA POWER RESPONSE Ltd

Strelley Hall
Main Street
Strelley
Nottingham
Nottinghamshire
NG8 6PE

TITLE: DNO HV Kiosk Layout and Elevations

DATE:

19/01/2021

DRAWN BY:

P.FORD

SCALE


1:50 @A4

Rev:


DRAWING NO.
MPR-HATT-002

Transformer Elevations


(Scale: 1:50 @A4)

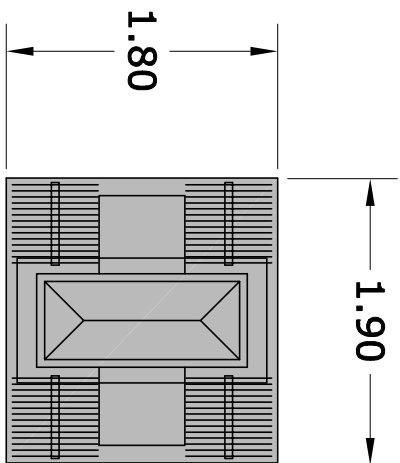

Plan

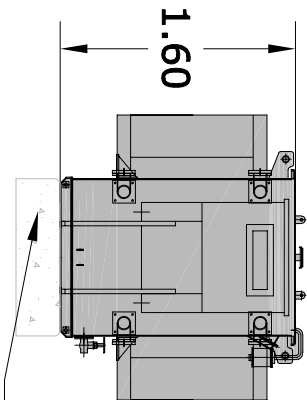

Left Elevation

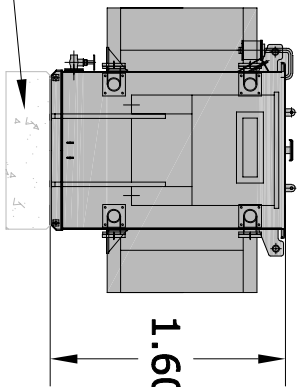

Right Elevation

Concrete base

- Notes:
- All dimensions in meters



MERCIA
POWER RESPONSE

MERCIA POWER RESPONSE Ltd
Stralley Hall
Main Street
Stralley
Nottingham
Nottinghamshire
NG8 6PE

TITLE: Transformer Layout and Elevations

DATE: 19/01/2021

DRAWN BY: P.FORD

SCALE 1:50 @A4


DRAWING NO.
MPR-HATT-003

Rev:


Switchroom Elevations

(Scale: 1:100 @A4)


Front Elevation

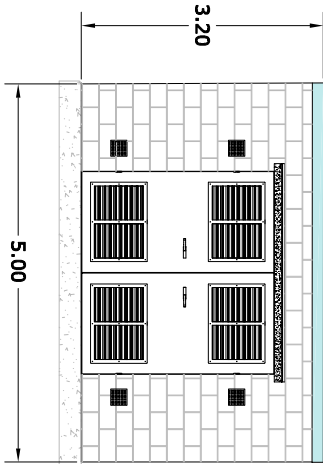


Roof Plan

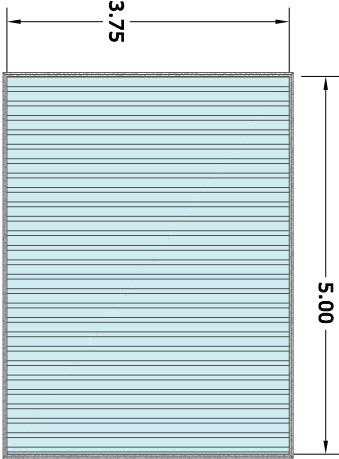

Rear Elevation

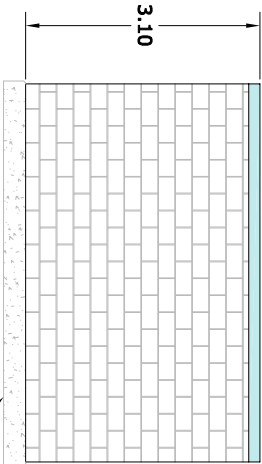

Left/Right Elevation

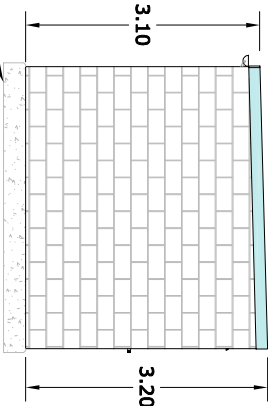

Concrete base

Notes:

- All dimensions in meters



MERCIA
POWER RESPONSE

MERCIA POWER RESPONSE Ltd
Strelley Hall
Main Street
Strelley
Nottingham
Nottinghamshire
NG8 6PE

TITLE: Switchroom Layout and Elevations

DATE: 19/01/2021

DRAWN BY: P.FORD

SCALE 1:100 @A4


DRAWING NO.
MPR-HATT-004

Rev:


Control Kiosk Elevations

(Scale: 1:50 @A3)


Front Elevation

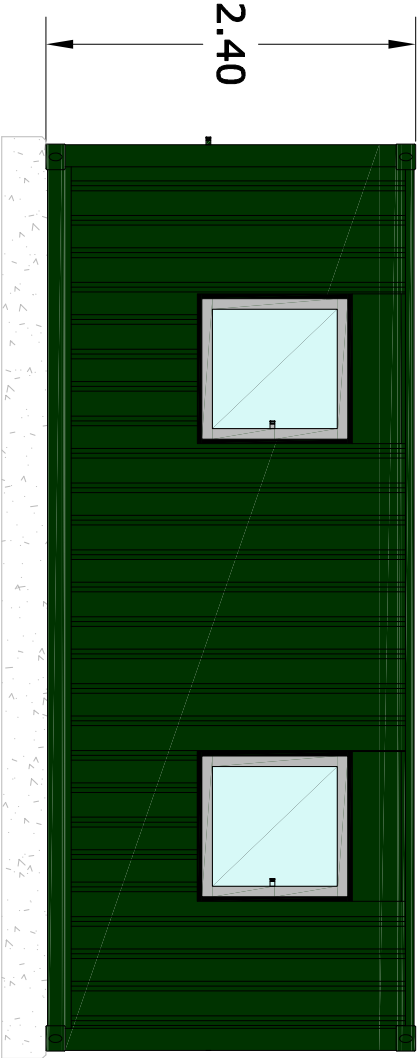


Plan

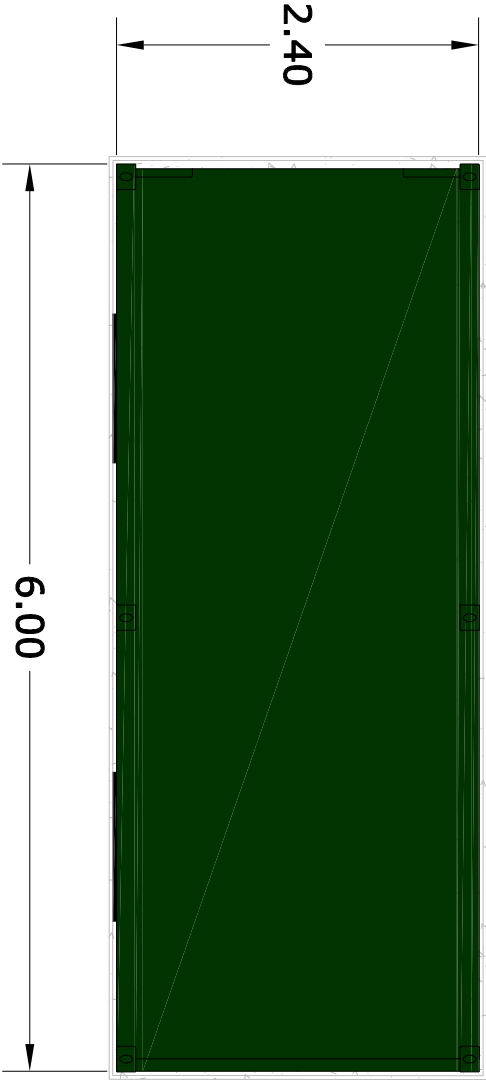


Rear Elevation

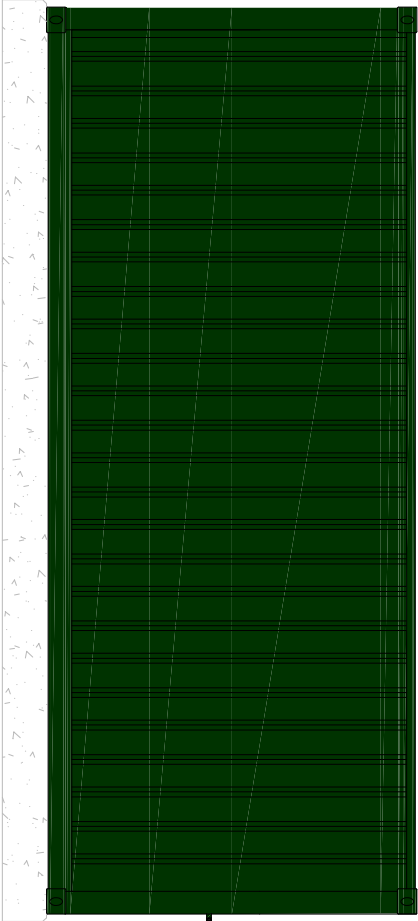

Left Elevation

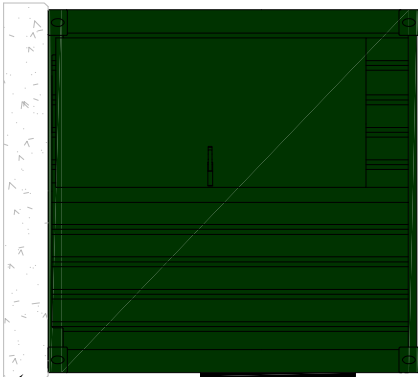

Right Elevation

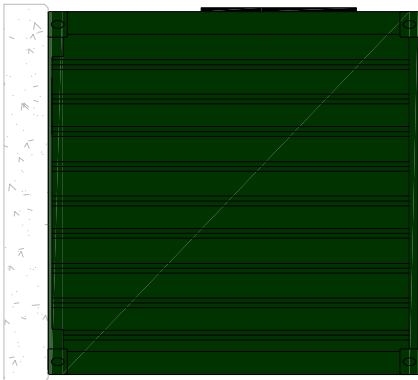

Concrete base

- Notes:
- All dimensions in meters

TITLE: Welfare/Control Kiosk Layout and Elevations

DATE:	19/01/2021	DRAWING NO. MPR-HATT-005
DRAWN BY:	P.FORD	
SCALE	1:50 @A3	
Rev:		




MERCIA
POWER RESPONSE

MERCIA POWER RESPONSE Ltd
Strelley Hall
Main Street
Strelley
Nottingham
Nottinghamshire
NG8 6PE

CCTV/ Lighting Pole Elevations

(Scale: 1:50 @A4)

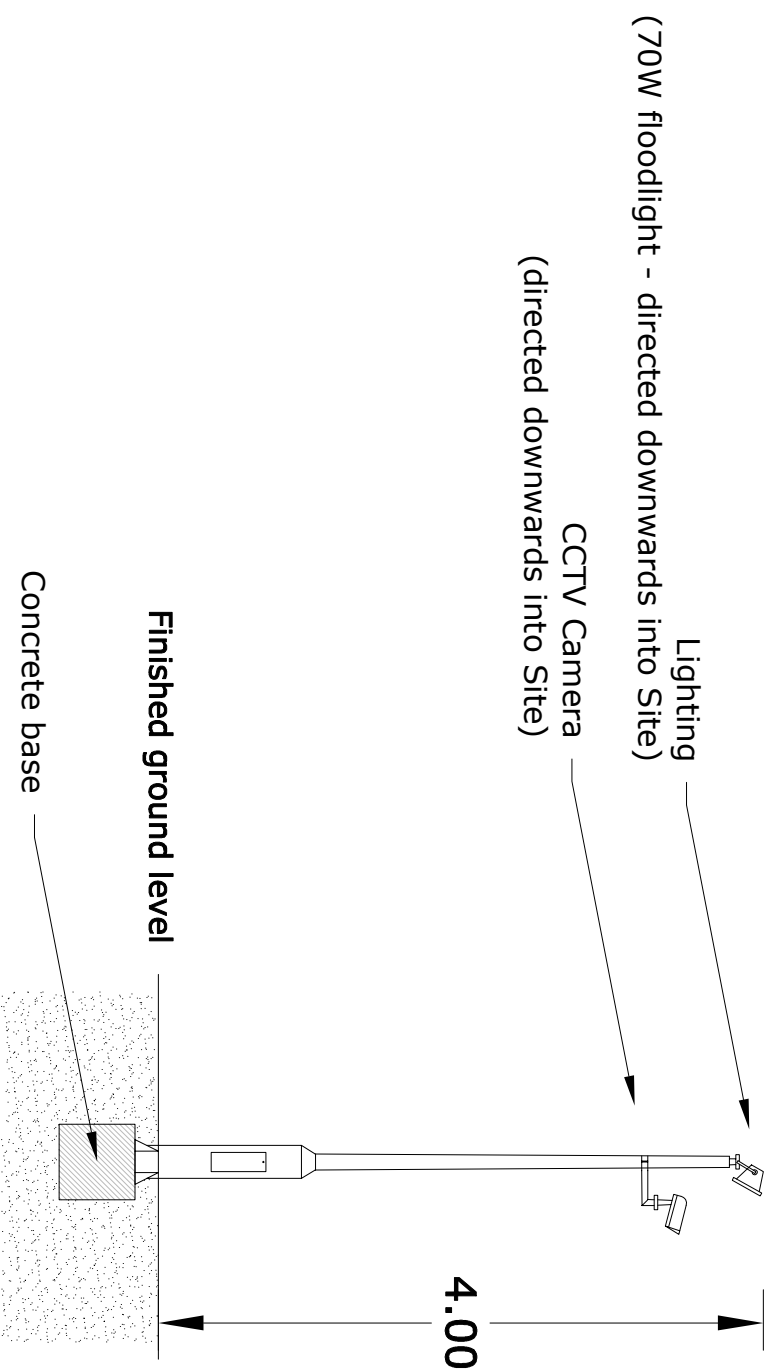

- Notes:
- All dimensions in meters



MERCIA
POWER RESPONSE


MERCIA POWER RESPONSE Ltd
Strelley Hall
Main Street
Strelley
Nottingham
Nottinghamshire
NG8 6PE

TITLE: Lighting/CCTV Elevations			
DATE:	19/01/2021	DRAWING NO. MPR-HATT-006	
DRAWN BY:	P.FORD		
SCALE	1:50 @A4		
		Rev:	


Gas Kiosk Elevations

(Scale: 1:50@A4)


Front Elevation

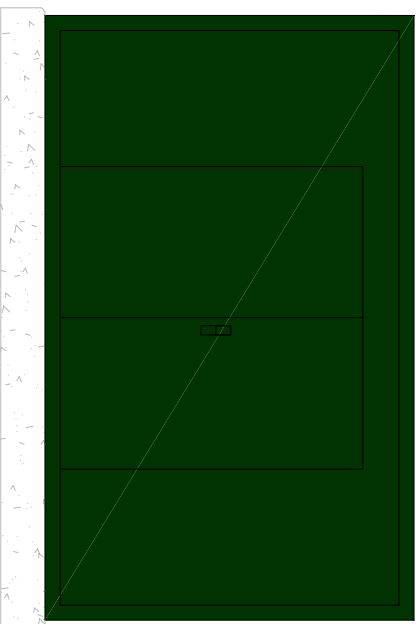


Plan

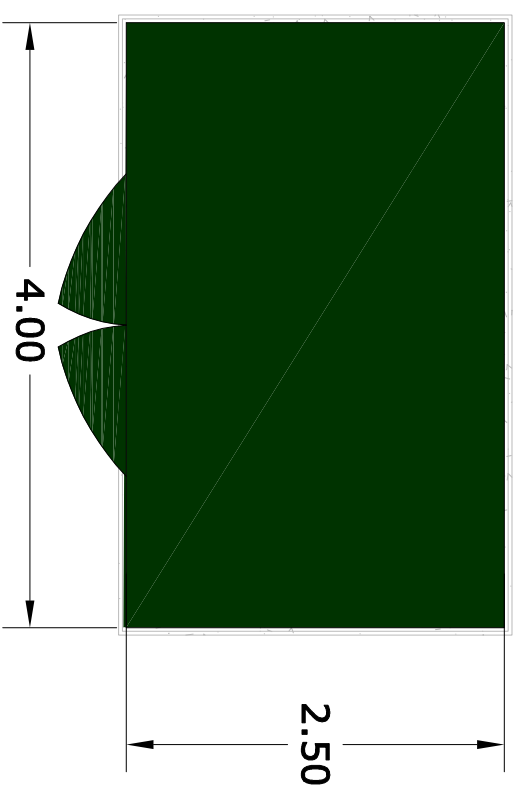

Rear Elevation

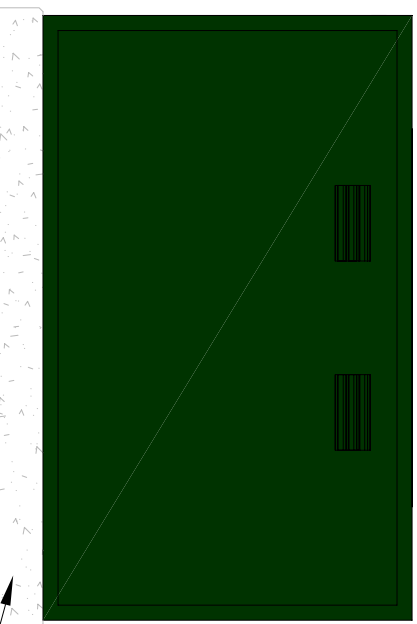

Left/Right Elevation

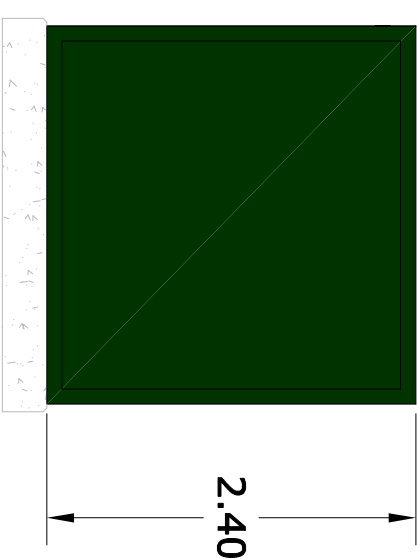

Concrete base

Notes:

- All dimensions in meters



MERCIA
POWER RESPONSE

MERCIA POWER RESPONSE Ltd

Strelley Hall
Main Street
Strelley
Nottingham
Nottinghamshire
NG8 6PE

TITLE: Gas Kiosk Layout and Elevations

DATE: 19/01/2021


DRAWN BY: P.FORD

SCALE 1:50 @A4

DRAWING NO.
MPR-HATT-007


Rev:

Plan View

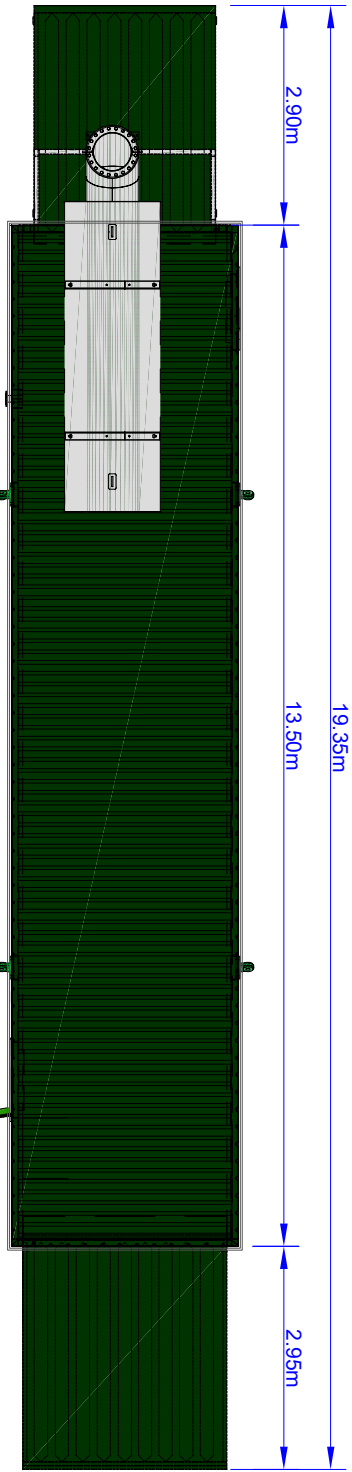


Cooling radiator

Exhaust and
silencer

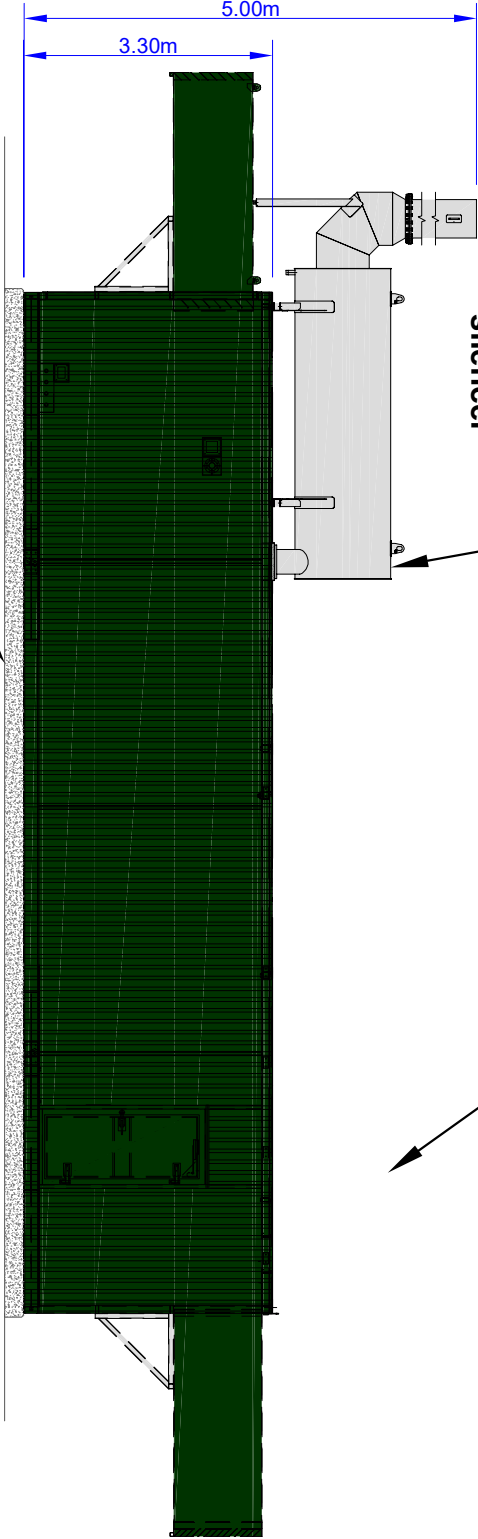

End Elevation

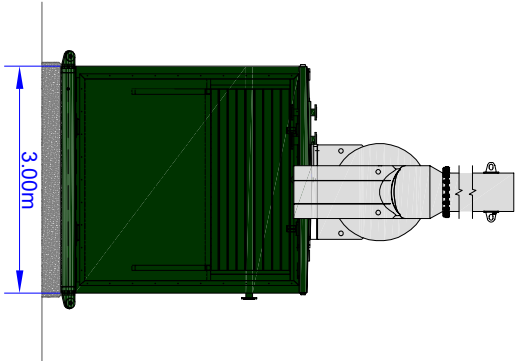

Concrete base

Notes:
1. All dimensions in meters



MERCIA
POWER RESPONSE

MERCIA POWER RESPONSE Ltd

Strelley Hall
Main Street
Strelley
Nottingham
Nottinghamshire
NG8 6PE

TITLE: Reciprocating Engine Plan and Elevations


DATE: 14/12/2021

DRAWN BY: P.FORD

SCALE 1:100 @ A3

DRAWING NO.
MPR-HATT-08

Rev: V1

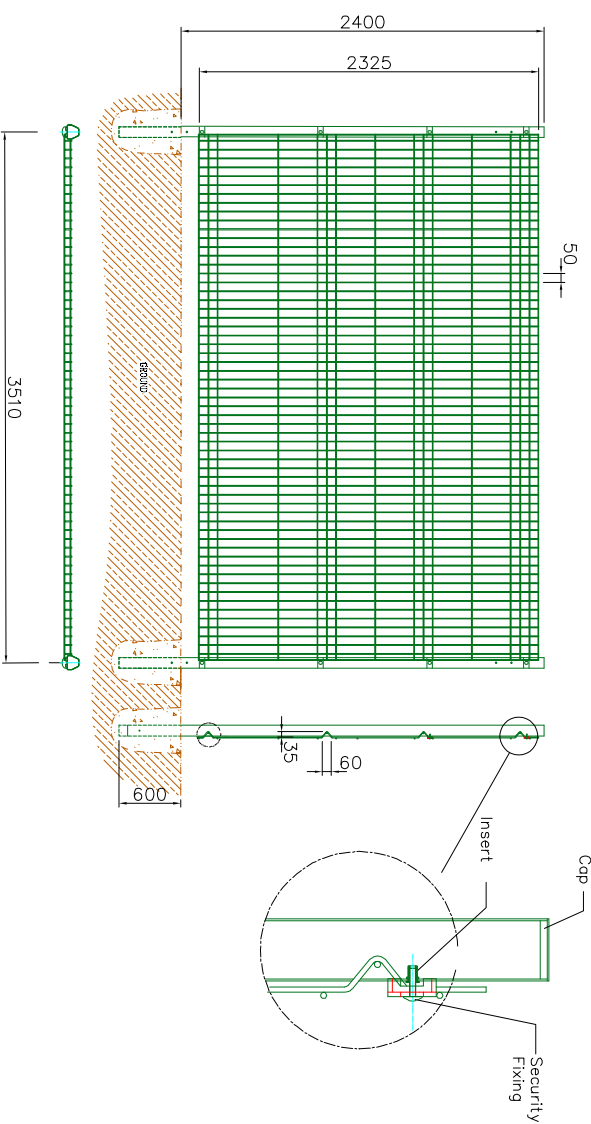

2.4M HIGH MESH PANEL FENCING

- Details:
- All dimensions are in mm
 - Finish to be powder coated
 - BS14C39 – Dark Green

 MERCIA POWER RESPONSE MERCIA POWER RESPONSE Ltd Strelley Hall Main Street Strelley Nottingham Nottinghamshire NG8 6PE		TITLE: Example Mesh Fencing Detail	
DATE:	19/01/2021	DRAWING NO. MPR-HATT-009	
DRAWN BY:	P.FORD		
SCALE	1.50 A4		
		Rev:	

Elevation:

Scale 1:30@ A3


As viewed from exterior of Site



Section

Scale 1:30@ A3

200

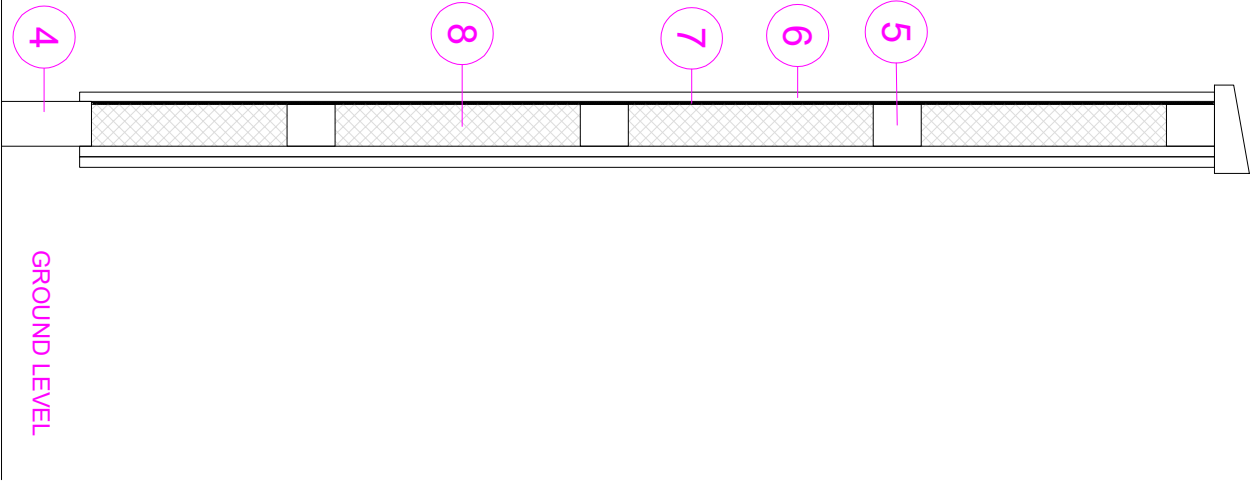


Key:

1. Capping rail
2. Cover Strips
3. Boards
4. Gravel Board
5. Rail
6. Shaped Vertical Batons
7. Geotex
8. Absorbant Material
9. Post
10. Site Fix Wedges

Plan

Scale 1:20@ A3

Capping removed for clarity

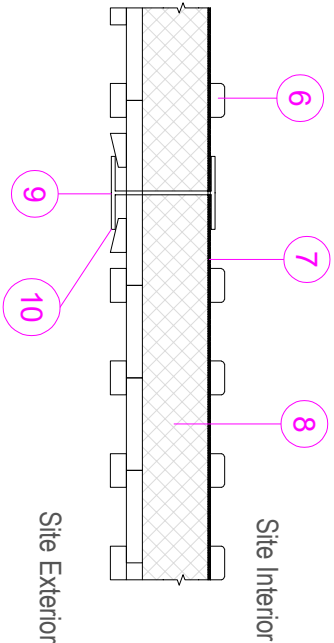

Notes:

1. All dimensions in mm


TITLE: Building Cladding Detail			
DATE:		DRAWING NO.	
16/12/2021		MPR-HATT-070	
DRAWN BY:		Rev:	
P.FORD			
SCALE		As Indicated	




MERCIA
POWER RESPONSE

MERCIA POWER RESPONSE Ltd
Strelley Hall
Main Street
Strelley
Nottingham
Nottinghamshire
NG8 6PE


Plan View

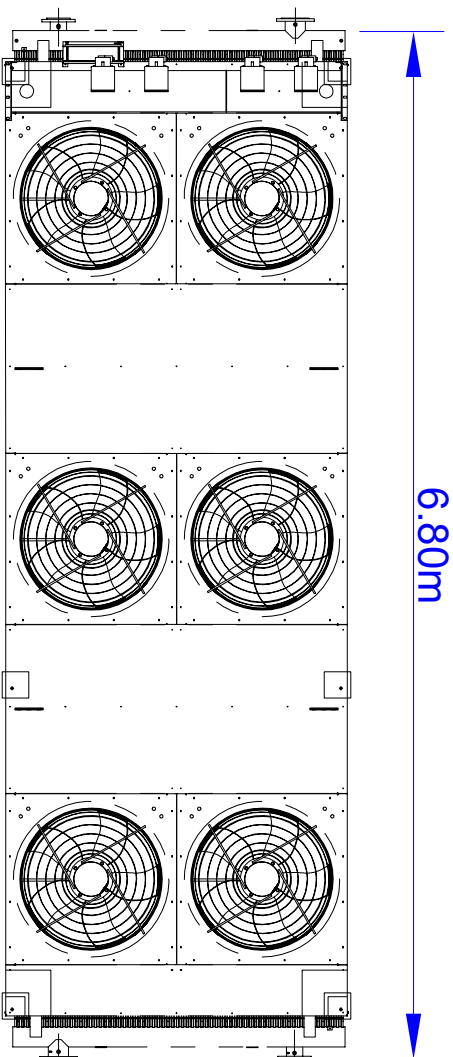

Side Elevation

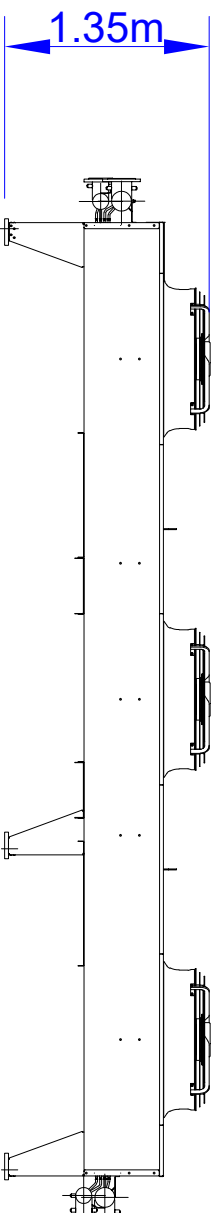

End Elevation

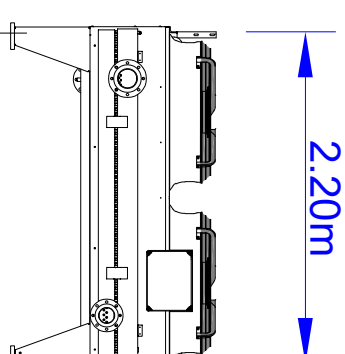

- Notes:**
1. All dimensions in meters

TITLE: Air Cooler Units - Plan and Elevations

DATE: 14/12/2021

DRAWN BY: P.FORD

SCALE 1:50 @ A3

DRAWING NO.
MPR-HATT-017

Rev:



MERCIA
POWER RESPONSE

MERCIA POWER RESPONSE Ltd

Strelley Hall
Main Street
Strelley
Nottingham
Nottinghamshire
NG8 6PE