


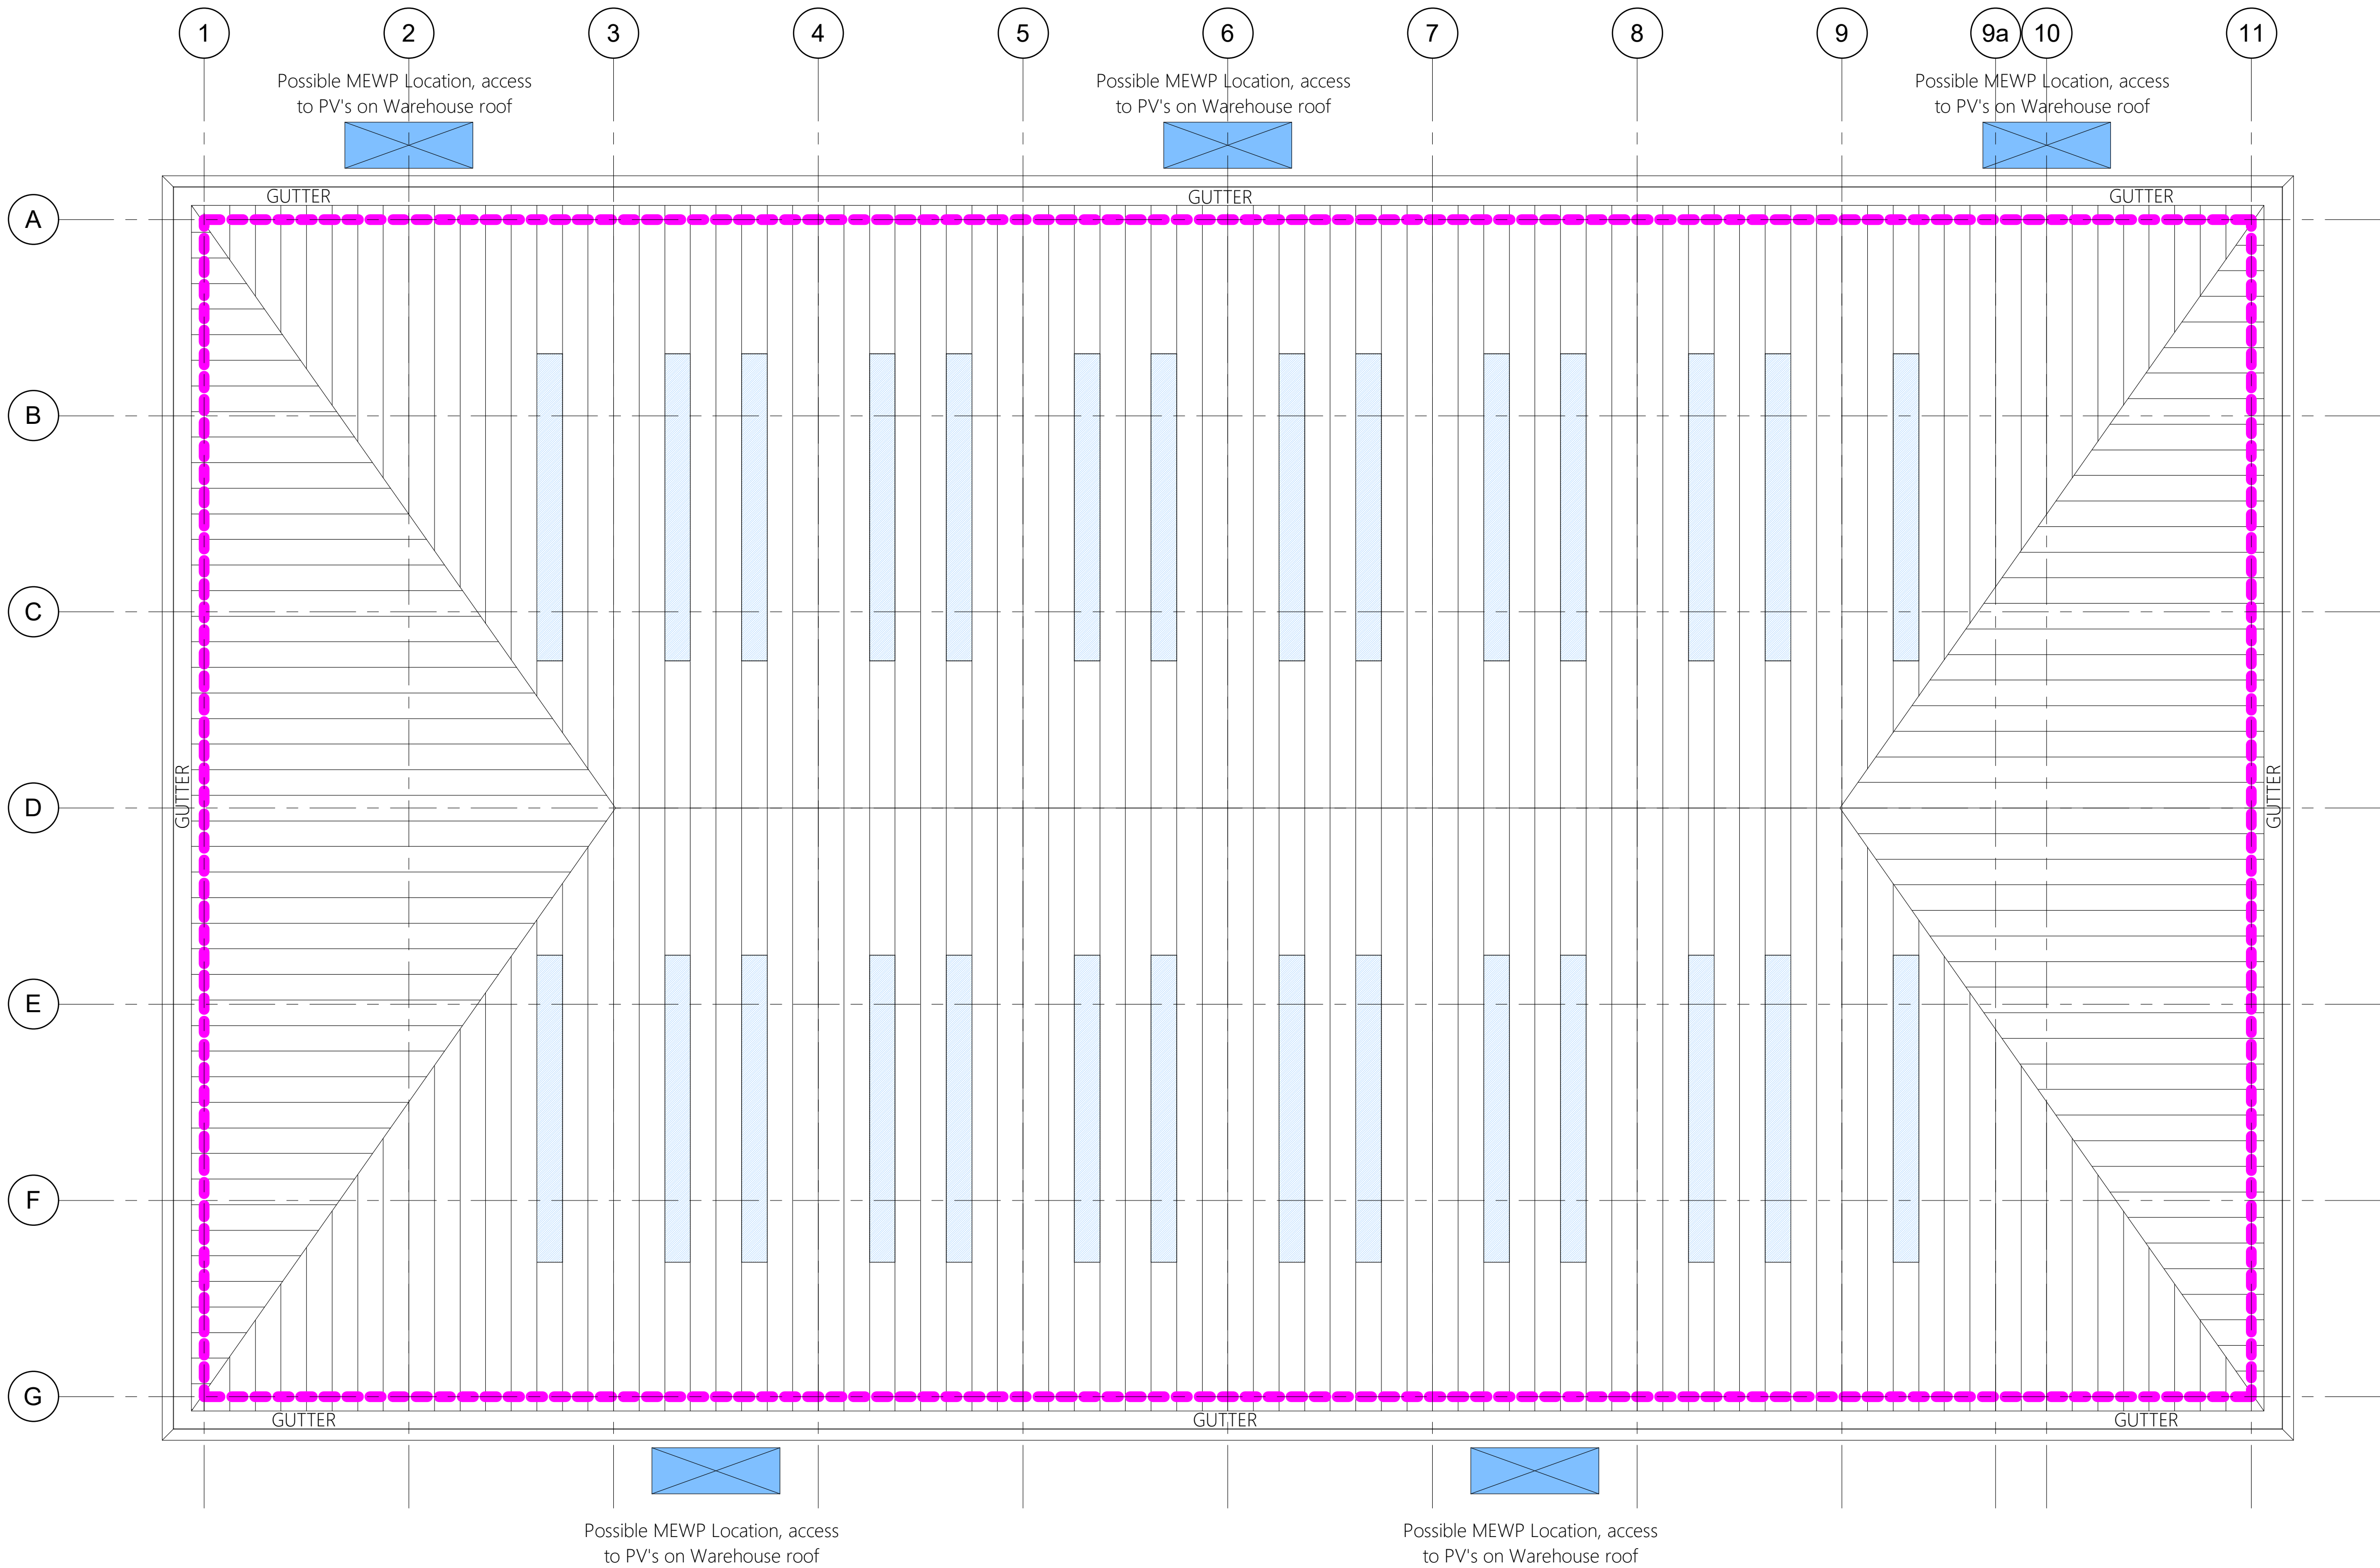

Roof Plan
1 : 150

© 2021 webbgray

NOTE:
THIS DRAWING IS © COPYRIGHT OF WEBB GRAY LTD AND SHOULD NOT BE REPRODUCED WITHOUT PERMISSION.

ALL PROPOSALS ARE SUBJECT TO CONFIRMATION FOLLOWING DETAILED TOPOGRAPHICAL SURVEY AND GROUND INVESTIGATION WORK.

IT HAS BEEN ASSUMED THAT OTHER THAN WHERE SHOWN THE SITE IS ESSENTIALLY FLAT WITH NO EASEMENTS TO ABOVE OR BELOW GROUND SERVICES.

ALL PROPOSALS ARE SUBJECT TO CONFIRMATION FOLLOWING LIAISONS WITH RELEVANT LOCAL AUTHORITIES.

PRELIMINARY INDICATIVE DRAWINGS MAY BE BASED UPON INFORMATION FROM VARIOUS SOURCES, THE ACCURACY OF WHICH CANNOT BE GUARANTEED.

WHERE BOUNDARIES ARE SHOWN THESE ARE AS ADVISED BY THE CLIENT AND ARE FOR GENERAL GUIDANCE ONLY. WHILST PLOTTED WITH REFERENCE TO LAND REGISTRY DATA WHERE AVAILABLE AND INTERPOLATED AS PHYSICAL FEATURES ON SITE WHERE POSSIBLE, THEY ARE NOT INTENDED TO REPRESENT DEFINITIVE SITE EXTENTS OR LEGAL OWNERSHIP.

ALL DIMENSIONS AND SETTING OUT COORDINATES TO BE CHECKED ON THE PROJECT SITE BEFORE WORK IS COMMENCED OR MAKING ANY SHOP DRAWINGS.

IF THIS DRAWING HAS BEEN RECEIVED ELECTRONICALLY IT IS THE RECIPIENTS RESPONSIBILITY TO PRINT THE DOCUMENT TO THE CORRECT SCALE. ALL DIMENSIONS ARE IN MILLIMETRES UNLESS STATED OTHERWISE IT IS RECOMMENDED THAT INFORMATION IS NOT SCALED OFF THIS DRAWING. THIS DRAWING SHOULD BE READ IN CONJUNCTION WITH ALL OTHER RELEVANT DRAWINGS AND SPECIFICATIONS.

NOTE:
The maintenance and cleaning strategy for the building generally and the roof system is to be fully developed with the Main Contractor, Roofing specialist and maintenance cotractor/operatives.

Key

Latchway or equal approved ManSafe horizontal and inclined fall restraint system installed in accordance with the manufacturers recommendations. The latchway system is to be accessed via a suitable access platform at the gutter locations. The system, layout, installation, design and maintenance shall be in full accordance with the manufacturers recommendations.

System to be a fall restraint system

NOTE:
GRP, Double or triple-skinned, sealed roof-lights will be provided to an area equivalent to 10% of the warehouse/production floor area. Roof lights will be site assembled and non-fragile.

Revision:	Description:	By:	Date:
Client:	Bretby (GP) Ltd		
Project:	Bretby Industrial Estate, Burton Upon Trent		

Drawing Title:
Block A - Roof Plan

PLANNING

webbgray

Webb Gray Ltd
Chartered Architects
75-77 Colmore Row
Birmingham B3 2AP

t: 0121 616 6030
e: architecture@webbgray.co.uk
w: www.webbgray.co.uk

Scale @ A1:	Date:	Drafted:	Checked:					
As indicated	DEC 21	AS	DDH					
Job No:	Origin:	Vol:	Level:	Type:	Role:	No:	Status:	Revision:
8684	WGA	BR	RL	DR	A	A-102	P	