


South Elevation

1 : 100

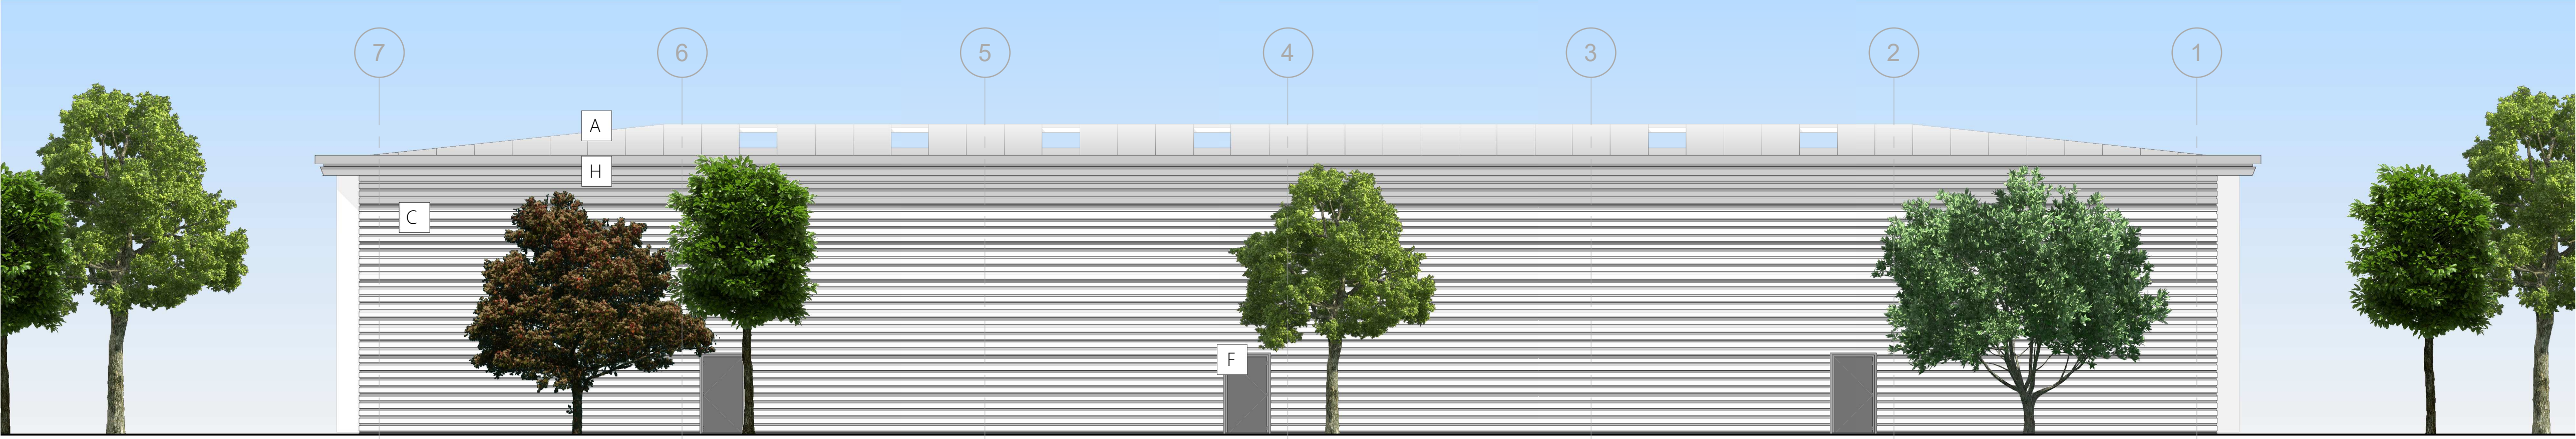

North Elevation

1 : 100




East Elevation

1 : 100

West Elevation

1 : 100

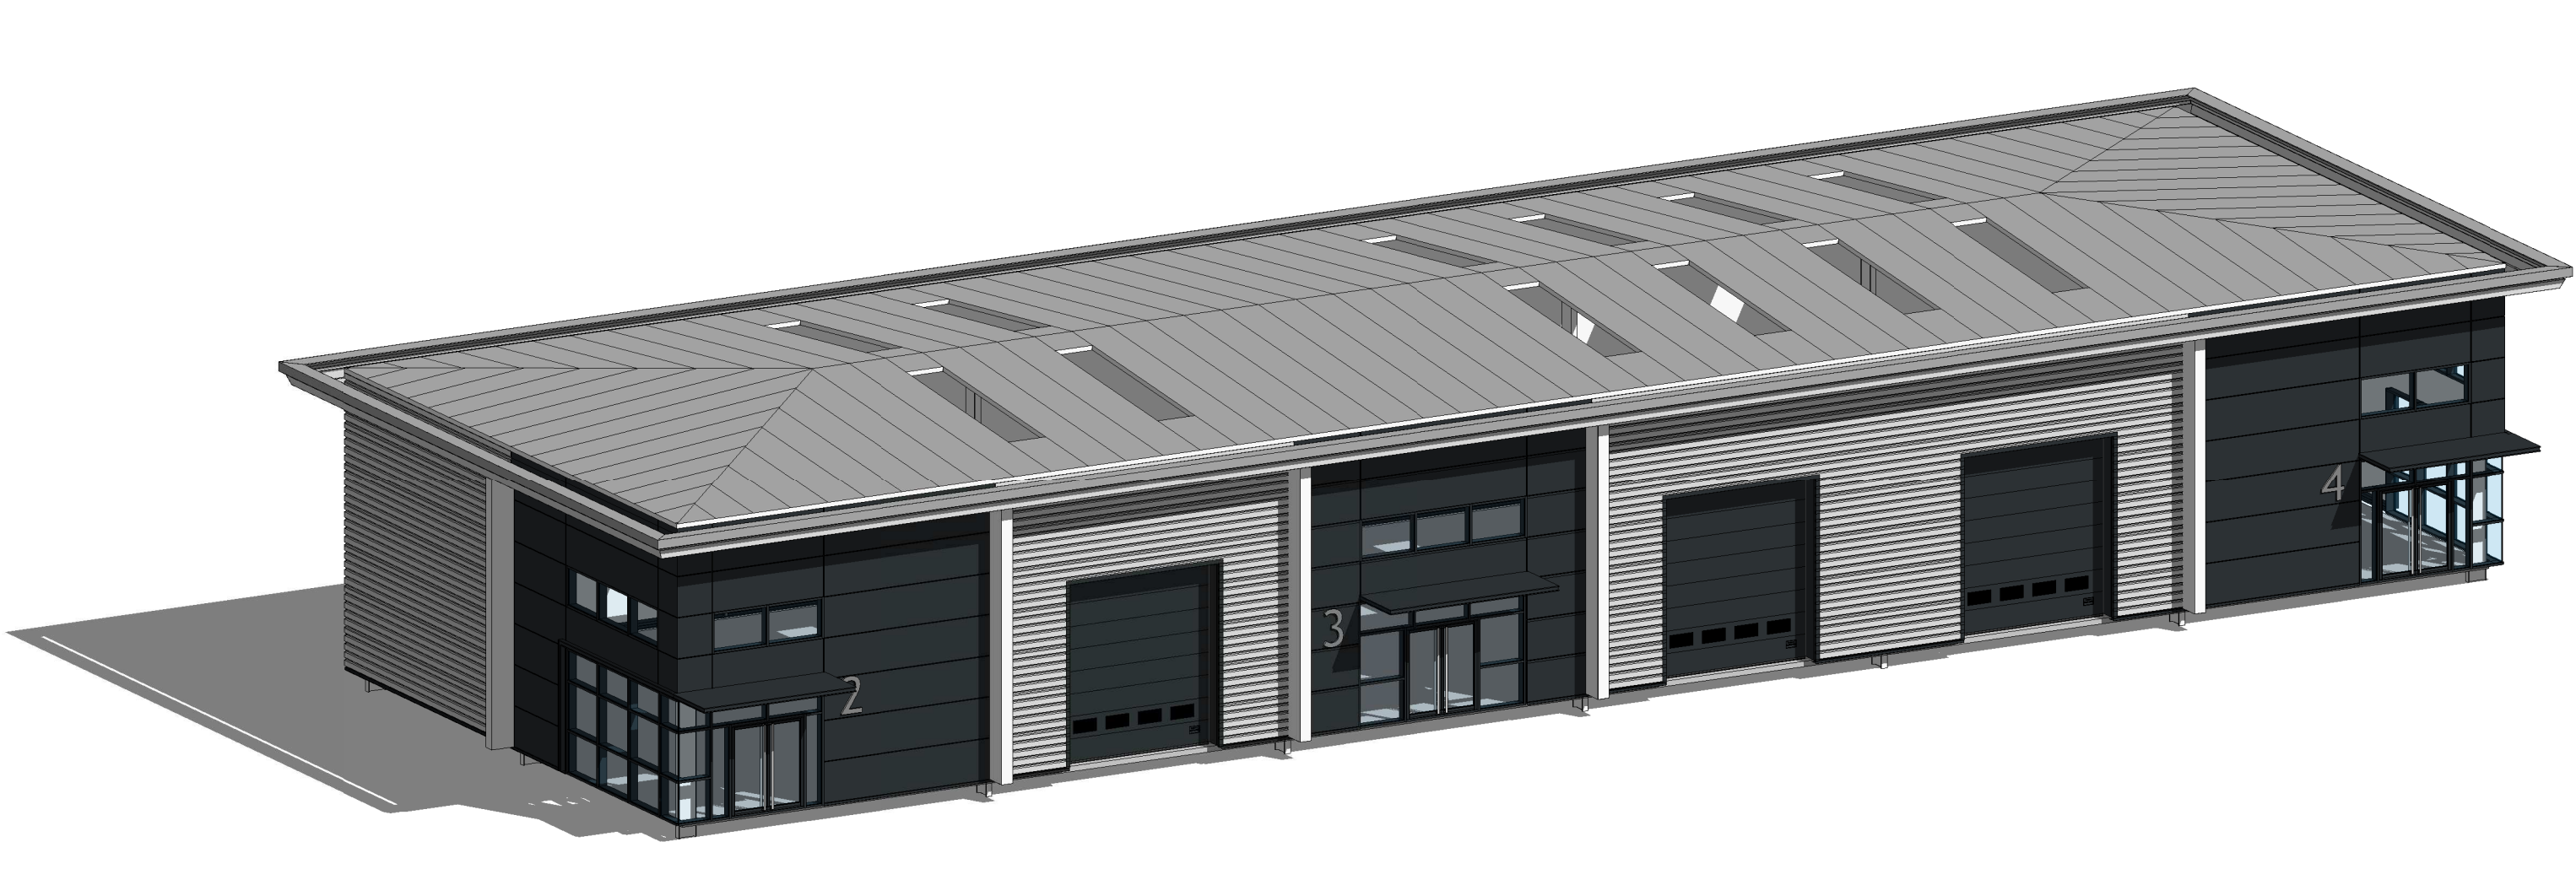

© 2021 webbgray

NOTE:
THIS DRAWING IS © COPYRIGHT OF WEBB GRAY LTD AND SHOULD NOT BE REPRODUCED WITHOUT PERMISSION.

ALL PROPOSALS ARE SUBJECT TO CONFIRMATION FOLLOWING DETAILED TOPOGRAPHICAL SURVEY AND GROUND INVESTIGATION WORK.

IT HAS BEEN ASSUMED THAT OTHER THAN WHERE SHOWN THE SITE IS ESSENTIALLY FLAT WITH NO EASEMENTS TO ABOVE OR BELOW GROUND SERVICES.

ALL PROPOSALS ARE SUBJECT TO CONFIRMATION FOLLOWING LIAISONS WITH RELEVANT LOCAL AUTHORITIES.

PRELIMINARY INDICATIVE DRAWINGS MAY BE BASED UPON INFORMATION FROM VARIOUS SOURCES, THE ACCURACY OF WHICH CANNOT BE GUARANTEED.

WHERE BOUNDARIES ARE SHOWN THESE ARE AS ADVISED BY THE CLIENT AND ARE FOR GENERAL GUIDANCE ONLY. WHILST PLOTTED WITH REFERENCE TO LAND REGISTRY DATA WHERE AVAILABLE AND INTERPOLATED AS PHYSICAL FEATURES ON SITE WHERE POSSIBLE, THEY ARE NOT INTENDED TO REPRESENT DEFINITIVE SITE EXTENTS OR LEGAL OWNERSHIP.

ALL DIMENSIONS AND SETTING OUT COORDINATES TO BE CHECKED ON THE PROJECT SITE BEFORE WORK IS COMMENCED OR MAKING ANY SHOP DRAWINGS.

IF THIS DRAWING HAS BEEN RECEIVED ELECTRONICALLY IT IS THE RECIPIENTS RESPONSIBILITY TO PRINT THE DOCUMENT TO THE CORRECT SCALE. ALL DIMENSIONS ARE IN MILLIMETRES UNLESS STATED OTHERWISE IT IS RECOMMENDED THAT INFORMATION IS NOT SCALED OFF THIS DRAWING. THIS DRAWING SHOULD BE READ IN CONJUNCTION WITH ALL OTHER RELEVANT DRAWINGS AND SPECIFICATIONS.

Schedule of Building Materials

- A** Roof Construction: Profiled Steel Roof Cladding System, with outer sheet coated in HPS200 finish.
Colour: Goosewing Grey with white Internal Liner
- B** Wall Construction: Horizontally Laid Flat Composite Cladding Panels, with outer sheet coated in HPS200 finish.
Colour: Anthracite
- C** Wall Construction: Horizontally Laid Profiled Composite Cladding Panels, with outer sheet coated in HPS200 finish.
Colour: Silver
- D** Wall Construction Vertical Feature: 3mm Aluminium feature.
Colour: White
- E** Polyester powder coated Aluminium capped curtain walling / window system. Colour Frame: Anthracite RAL 7016. Colour Glass: Neutral in rendition. Colour Glass Spandrel Panel to floor zones: Anthracite RAL 7016.
- F** Steel door set
Colour: Anthracite
- G** Steel faced composite sectional overhead door.
Colour: Anthracite
- H** Eaves & Verge 2mm 2-Part Aluminium Flashing
Top Flashing Colour: Goosewing Grey
Bottom Flashing Colour: White

Revision: Description: By: Date:

Client:

Bretby (GP) Ltd

Project:

Bretby Industrial Estate, Burton Upon Trent

Drawing Title:

Block B - Proposed Elevations

webbgray									
Webb Gray Ltd Chartered Architects 75-77 Colmore Row Birmingham B3 2AP t: 0121 616 6030 e: architecture@webbgray.co.uk w: www.webbgray.co.uk									
Scale @ A1:	Date:	Drafted:	Checked:						
1 : 100	DEC 21	AS	DDH						
Job No:	Origin:	Vol:	Level:	Type:	Role:	No:	Status:	Revision:	
8684	WGA	BR	ZZ	DR	A	B-103	P		